

DO NOT SCALE FROM THIS DRAWING. VERIFY ALL DIMENSIONS BEFORE SETTING OUT, COMMENCING WORK OR MAKING ANY SHOP DRAWINGS. REPORT ANY DISCREPANCIES TO SUPERVISING OFFICER IMMEDIATELY. COPYRIGHT ©



Side Elevation 1:100 Scale




Front Elevation 1:100 Scale




Side Elevation 1:100 Scale




Rear Elevation 1:100 Scale

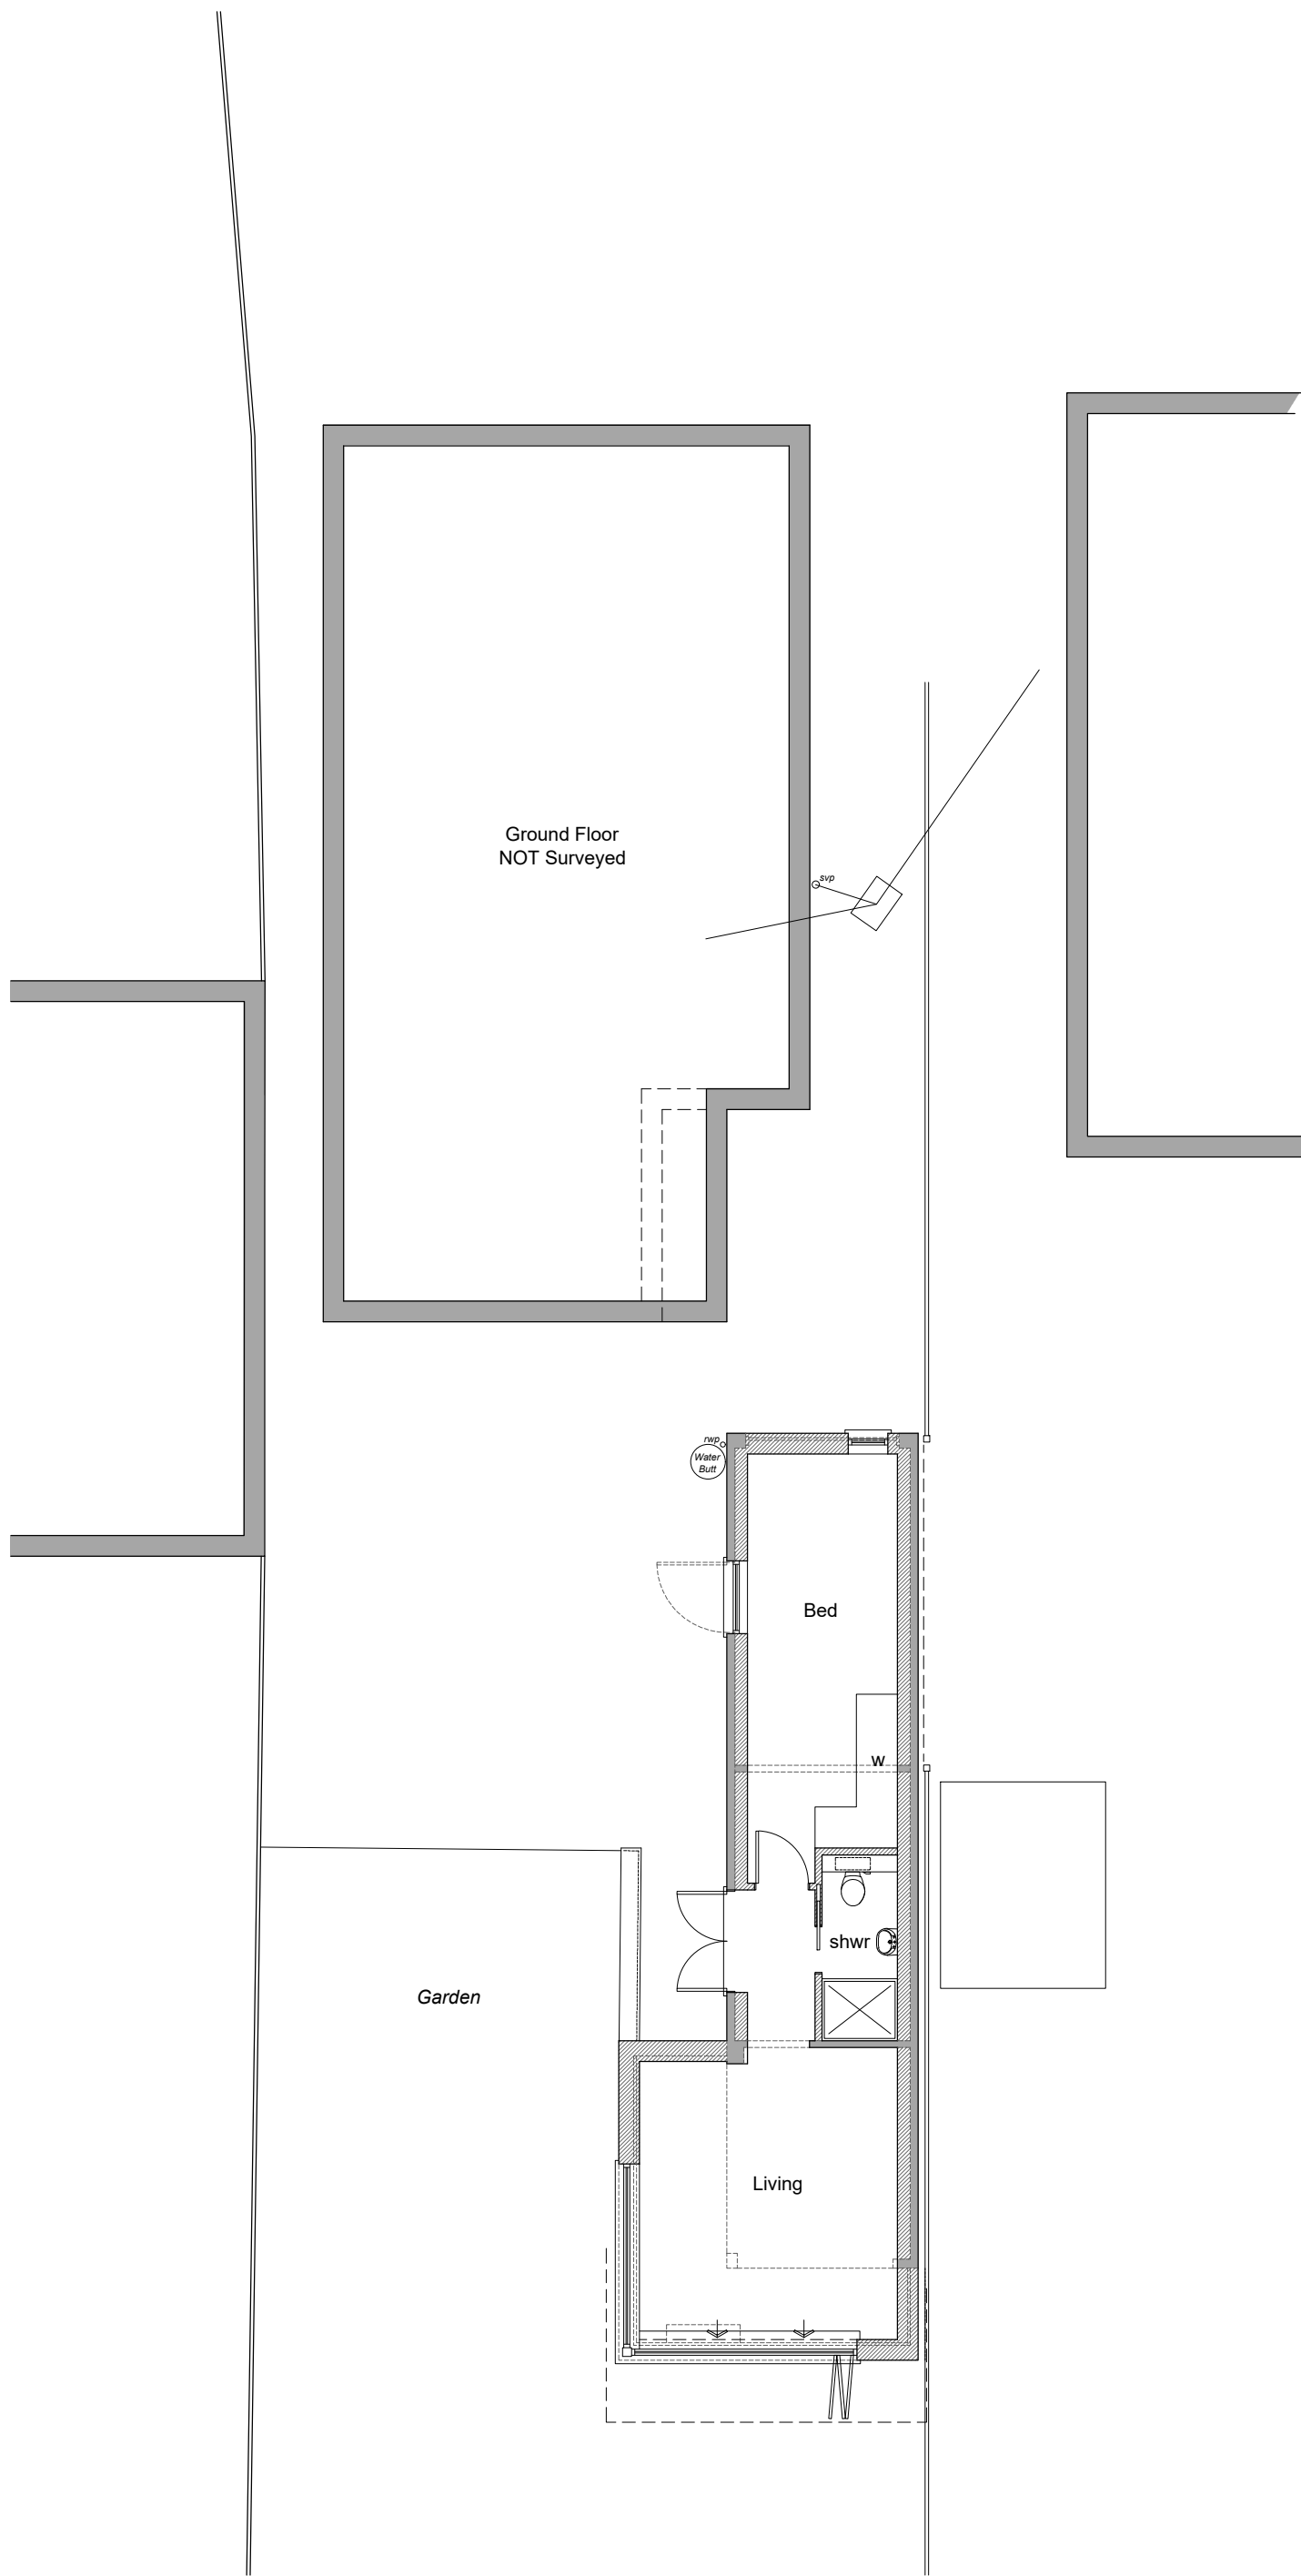

Ground Floor Plan 1:100 Scale

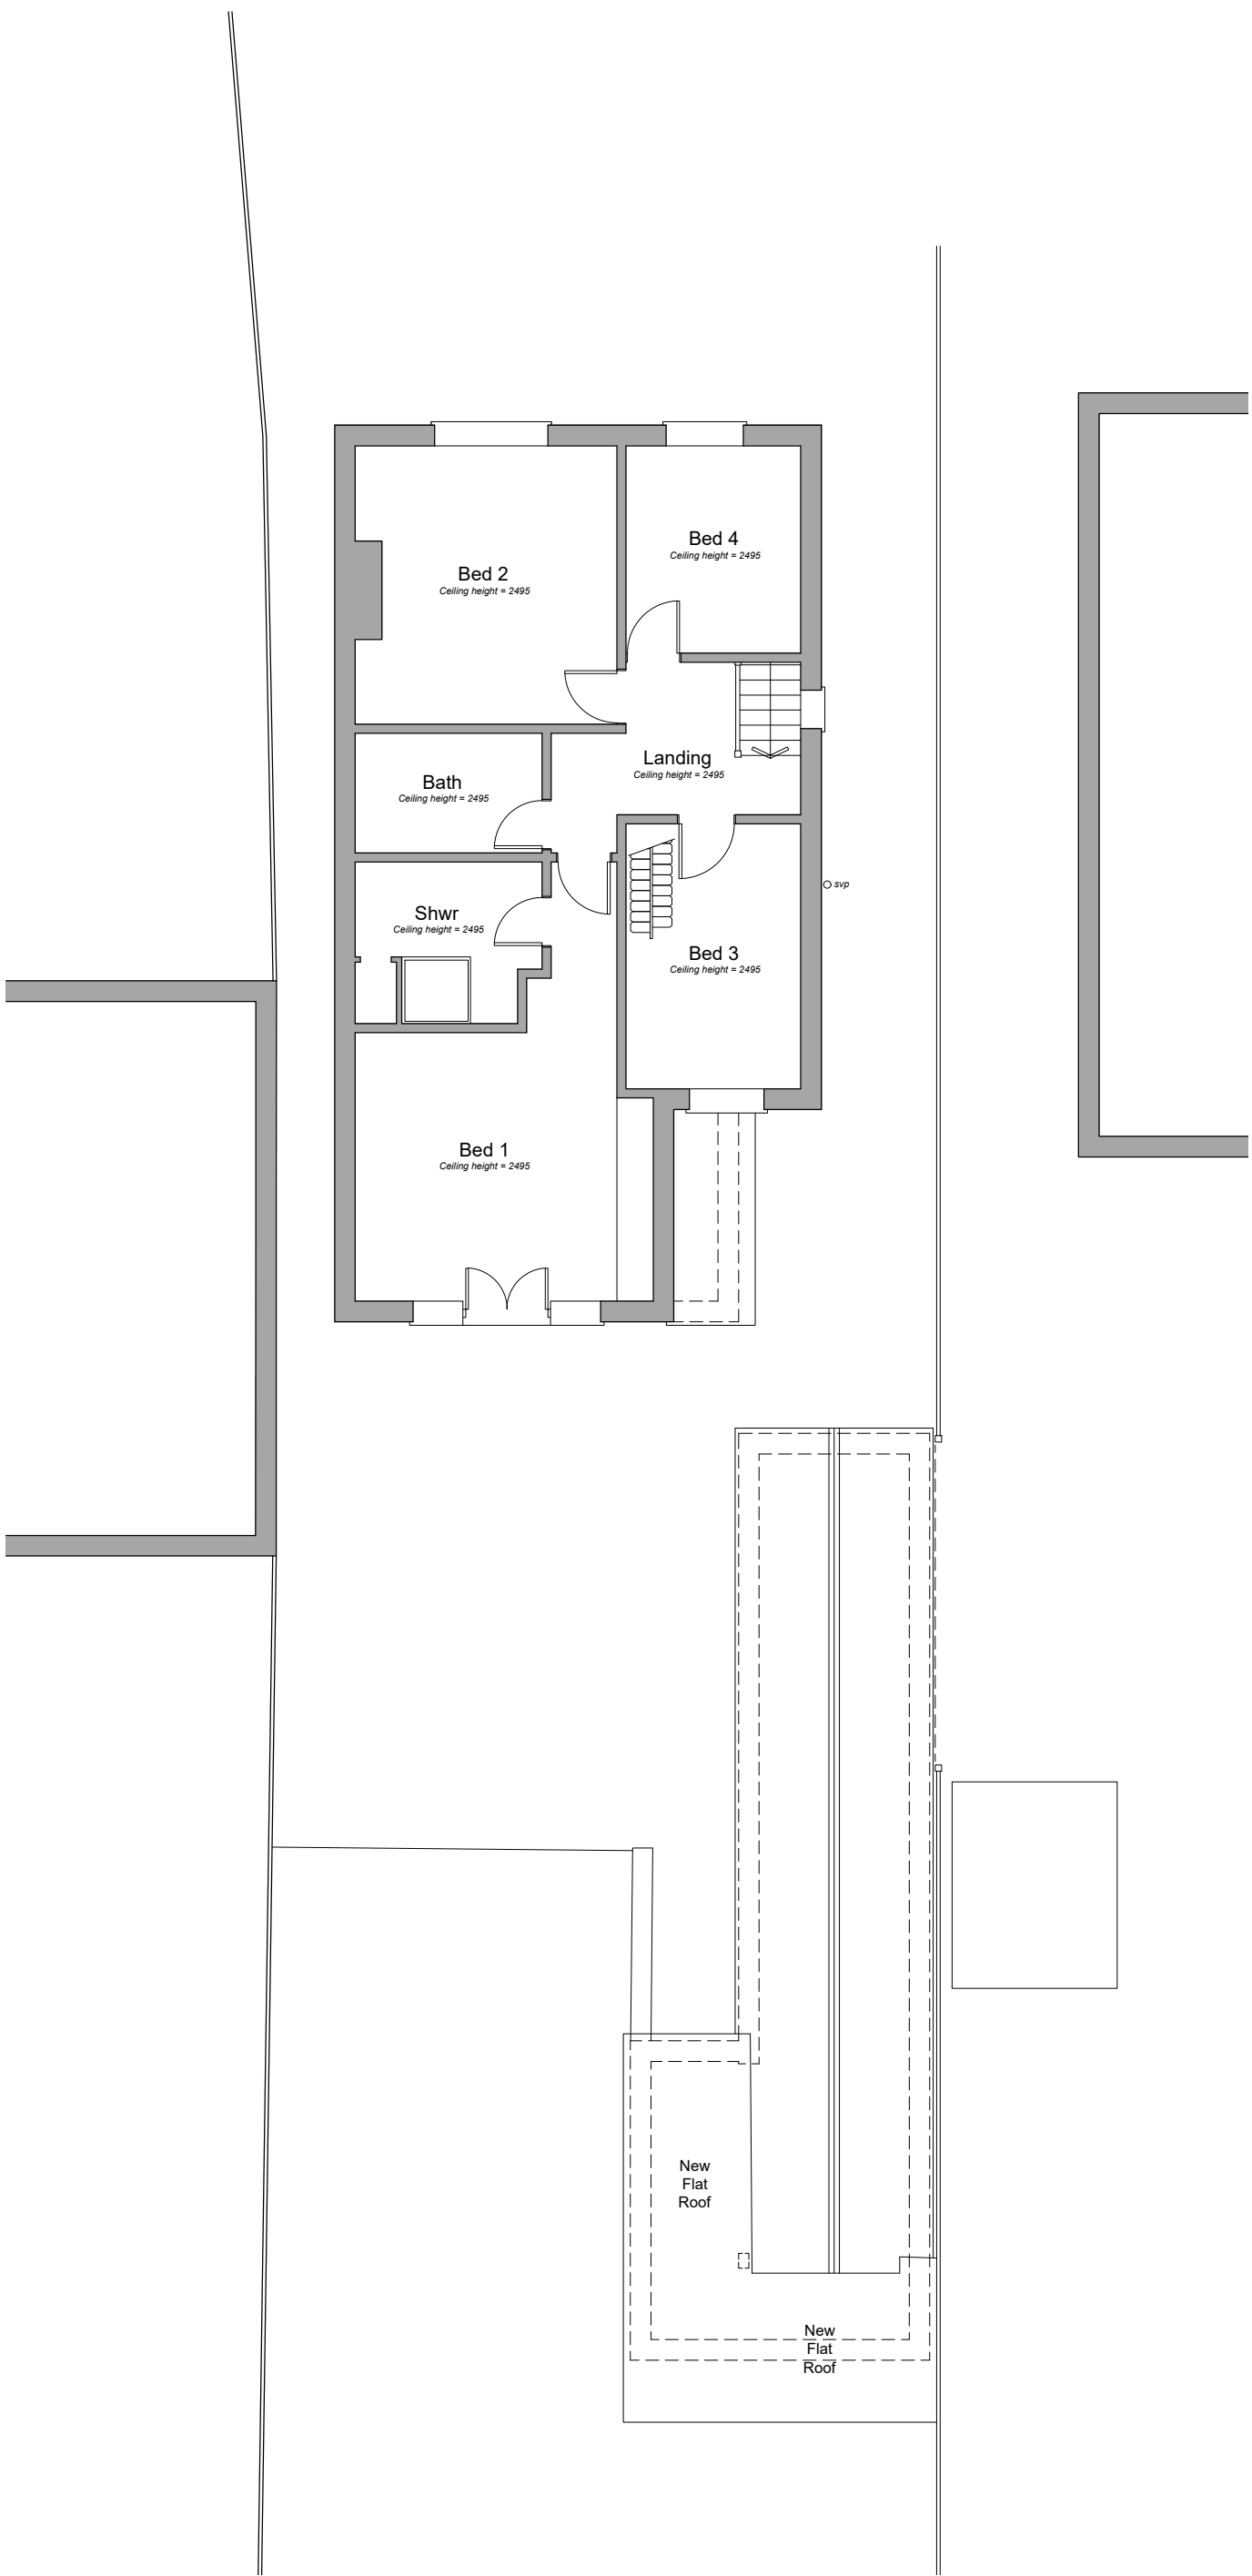


First Floor Plan 1:100 Scale

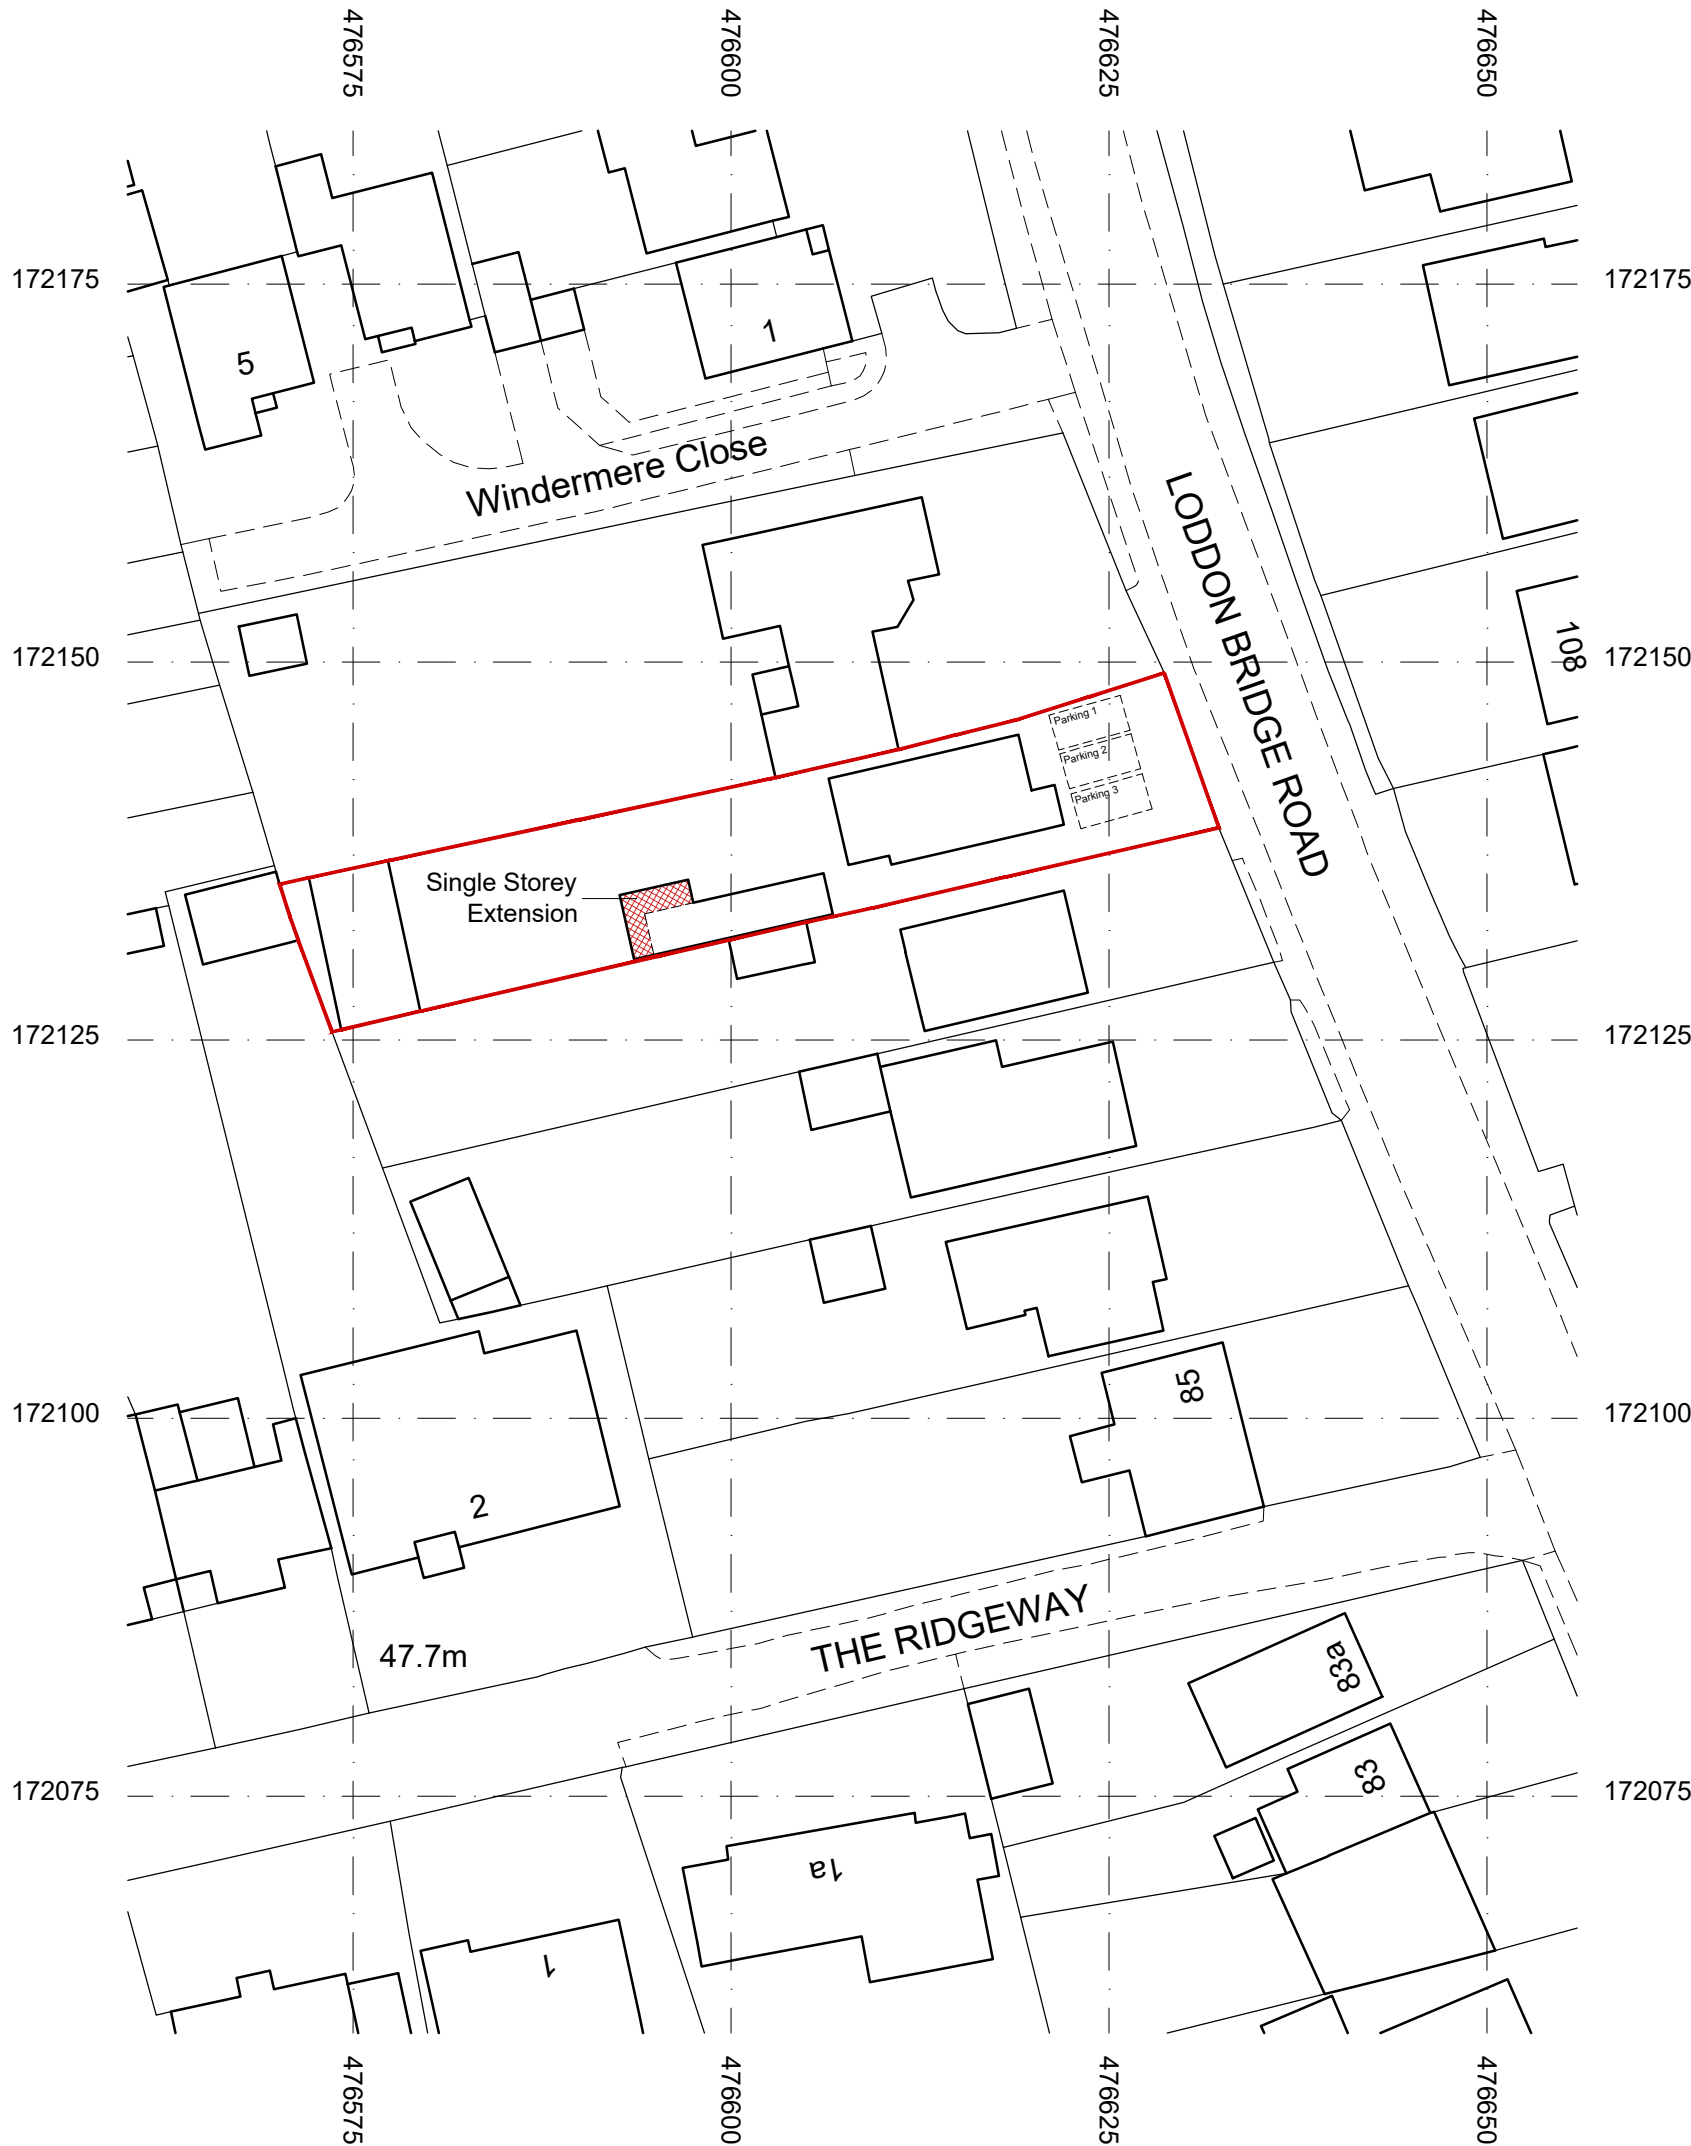


Site Plan 1:500 Scale

© Crown copyright 2025 Ordnance Survey 100053143
Cadastral data is subject to Crown copyright and is reproduced with permission of HM Land Registry.

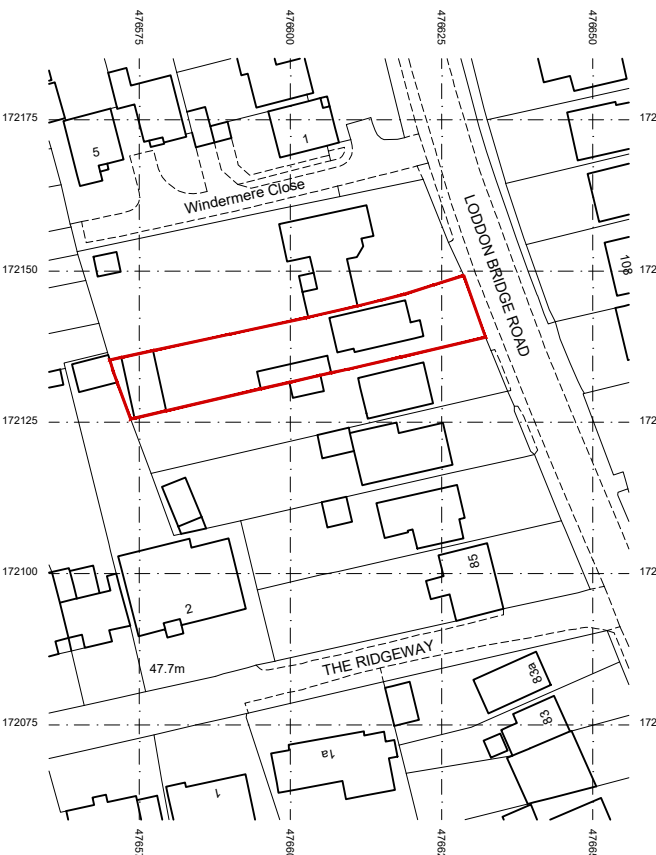

Location Plan 1:1250 Scale

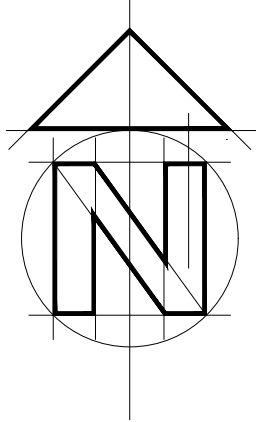

1:1250 scale Bar
This Drawing has been produced for printing onto A1 size paper. If printing on A3 please use the scale below for reference.
0m 5m 10m 20m 40m 80m 160m
1:500 scale Bar
This Drawing has been produced for printing onto A1 size paper. If printing on A3 please use the scale below for reference.
0m 5m 10m 20m 40m 80m 160m
1:100 scale Bar
This Drawing has been produced for printing onto A1 size paper. If printing on A3 please use the scale below for reference.
0m 1m 2m 4m 8m 16m 32m 64m 128m 256m 512m 1024m 2048m 4096m 8192m 16384m 32768m 65536m 131072m 262144m 524288m 1048576m 2097152m 4194304m 8388608m 16777216m 33554432m 67108864m 134217728m 268435456m 536870912m 1073741824m 2147483648m 4294967296m 8589934592m 17179869184m 34359738368m 68719476736m 137438953472m 274877906944m 549755813888m 1099511627776m 2199023255552m 4398046511104m 8796093022208m 17592186044416m 35184372088832m 70368744177664m 140737488355328m 281474976710656m 562949953421312m 1125899906842624m 2251799813685248m 4503599627370496m 9007199254740992m 18014398509481984m 36028797018963968m 72057594037927936m 144115188075855872m 288230376151711744m 576460752303423488m 1152921504606846976m 2305843009213693952m 4611686018427387904m 9223372036854775808m 18446744073709551616m 36893488147419103232m 73786976294838206464m 147573952589676412928m 295147905179352825856m 590295810358705651712m 1180591620717411303424m 2361183241434822606848m 4722366482869645213696m 9444732965739290427392m 18889465931478580854784m 37778931862957161709568m 75557863725914323419136m 151115727451828646838272m 302231454903657293676544m 604462909807314587353088m 1208925819614629174706176m 2417851639229258349412352m 4835703278458516698824704m 9671406556917033397649408m 19342813113834066795298816m 38685626227668133590597632m 77371252455336267181195264m 154742504910672534362390528m 309485009821345068724781056m 618970019642690137449562112m 1237940039285380274899124224m 2475880078570760549798248448m 4951760157141521099596496896m 9903520314283042199192993792m 19807040628566084398385987584m 39614081257132168796771975168m 79228162514264337593543950336m 158456325028528675187087900672m 316912650057057350374175801344m 633825300114114700748351602688m 1267650600228229401496703205376m 2535301200456458802993406410752m 5070602400912917605986812821504m 10141204801825835211973625643008m 20282409603651670423947251286016m 40564819207303340847894502572032m 81129638414606681695789005144064m 162259276829213363391578010288128m 324518553658426726783156020576256m 649037107316853453566312041152512m 1298074214633706907132624082305024m 2596148429267413814265248164610048m 5192296858534827628530496329220096m 10384593717069655257160992658440192m 20769187434139310514321985316880384m 41538374868278621028643970633760768m 83076749736557242057287941267521536m 166153499473114484114575882535043072m 332306998946228968229151765070086144m 664613997892457936458303530140172288m 1329227995784915872916607060280344576m 2658455991569831745833214120560689152m 5316911983139663491666428241121378304m 10633823966279326983332856482242756608m 21267647932558653966665712964485513216m 42535295865117307933331425928971026432m 85070591730234615866662851857942052864m 170141183460469231733325703715884105728m 340282366920938463466651407431768211456m 680564733841876926933302814863536422912m 1361129467683753853866605629727072845824m 2722258935367507707733211259454145691648m 5444517870735015415466422518908291383296m 10889035741470030830932845037816582766592m 21778071482940061661865690075633165533184m 435561429658801233237313801512663310666368m 871122859317602466474627603025326621332736m 174224571863520493294925520605065324666544m 348449143727040986589851041210130649333088m 696898287454081973179702082420261298666176m 1393796574908163946359404164840522597332352m 2787593149816327892718808329681045194664704m 5575186299632655785437616659362090389329408m 11150372599265311570875233318724180778658816m 22300745198530623141750466637448361557317632m 44601490397061246283500933274896723114635264m 89202980794122492567001866549793446229270528m 178405961588244985134003733099586892458541056m 356811923176489970268007466199173784917082112m 713623846352979940536014932398347569834164224m 1427247692705959881072029864796695139668328448m 2854495385411919762144059729593390279336656896m 5708990770823839524288119459186780558673313792m 11417981541647679048576238918373561117346627584m 22835963083295358097152477836747122234693255168m 45671926166590716194304955673494244469386510336m 91343852333181432388609911346988488938773020672m 182687704666362864777219822693976977877546041344m 365375409332725729554439645387953955755092082688m 730750818665451459108879290775907911510184165376m 1461501637330902918217758581551815823020368330752m 2923003274661805836435517163103631646040736661504m 5846006549323611672871034326207263292081473323008m 11692013098647223345742068652414526584162946646016m 23384026197294446691484137304829053168325893292032m 46768052394588893382968274609658106336651786584064m 93536104789177786765936549219316212673303573168128m 187072209578355573531873098438632425346607146336256m 374144419156711147063746196877264850693214292672512m 748288838313422294127492393754529701386428585345024m 1496577676626844588254984787509059402772857170690048m 2993155353253689176509969575018118805545744341380096m 5986310706507378353019939150036237611091088682760192m 11972621413014756706039878300072475222182177365520384m 23945242826029513412079756600144950444364354731040768m 47890485652059026824159513200289900888728709462081536m 95780971304118053648319026400579801777457418924163072m 191561942608236107296638052801159603554914837848326144m 383123885216472214593276105602319207109829675696652288m 766247770432944429186552211204638414219659351393304576m 1532495540865888858373104422409276828399118702786609152m 3064991081731777716746208844818536566798237405573218304m 6129982163463555433492417689637073133596474811146436608m 12259964326927110866984835379274146267192949622292873216m 24519928653854221733969670758548292534385899244585746304m 49039857307708443467939341517096585068771798489171492608m 98079714615416886935878683034193170137543596978342985216m 196159429230833773871757366068386340275087193956685970432m 392318858461667547743514732136772680550174387913371940864m 784637716923335095487029464273545361100348775826743881728m 1569275433846670190974058928547090722200697551653487763552m 3138550867693340381948117857094181444401395103306975527104m 6277101735386680763896235714188362888802790206613951054208m 12554203470773361527792471428376725777605580413227902108416m 25108406941546723055584942856753451555211160826455804216832m 50216813883093446111169885713506903110422321652911610433664m 100433627766186892222339771427013806220844643305823220867328m 200867255532373784444679542854027612441689286611646441734656m 401734511064747568889359085708055224883378573223292883473112m 803469022129495137778718171416110449766757146446585766946224m 1606938044258990275557436342832220899533514292893171533892448m 3213876088517980551114872685664441799067028585786343067784896m 6427752177035961102229745371328883598134057171572686135569792m 12855504354071922204459490742657767196268114343145372271139584m 25711008708143844408918981485315534392536228686290744542279168m 51422017416287688817837962970631068785072457372581489056558336m 102844034832575377635675925941262137570144914745162978113116672m 205688069665150755271351851882524275140289829490325956226233344m 411376139330301510542703703765048550280579658980651911452466688m 822752278660603021085407407530097100561159317961303822904933376m 1645504557321206042170814815060194201122318635922607645809866752m 3291009114642412084341629630120388402244637271845215291619733504m 6582018229284824168683259260240776804489274543690430583239467008m 13164036458569648337366518520481553608978549087380861166478934016m 26328072917139296674733037040963107217957098174761722332957868032m 52656145834278593349466074081926214435914196349523444665915736064m 105312291668557186698932148163852428871828392699046889331831472128m 210624583337114373397864296327704857743656785398093778663662944256m 421249166674228746795728592655409715487313570796187557327325888512m 842498333348457493591457185310819430974627401592375114654651777024m 168499666669691498718291437062163886194925480318475022930930354048m 336999333339382997436582874124327772389850960636950048661860708096m 673998666678765994873165748248655544779701921273900097323721416192m 1347997333357531989746331496497311095559403842547800194647442832384m 2695994666715063979492662992994622191118807685095600389294885664768m 5391989333430127958985325985989244382237615370191200778589771329536m 10783978666860255917970651971978488764475230740382401557179542659072m 21567957333720511835941303943956977528950461480764803114359085318144m 43135914667441023671882607887913955057900922961529606228718170636288m 86271829334882047343765215775827910115801845923059212457436341272576m 172543658669764094687530431551655820231603691846118424914872682545152m 345087317339528189375060863103311640463207383692236849829745365090304m 690174634679056378750121726206623280926414767384473699659490730180608m 1380349269358112757500243452413246561852829534768947399318981460361216m 2760698538716225515000486904826493123705659069537894798637962920722432m 5521397077432451030000973809652986247411318139075789597275925841444864m 1104279415486490206000194761930597249482263627815157919455185168288928m 2208558830972980412000389523861194498964527255630315838910370336577856m 4417117661945960824000779047722388997929054511260631677820740673155712m 8834235323891921648001558095444777995858109022521263355641481346311424m 17668470647783843296003116190889555991716218045042526711282962692622848m 35336941295567686592006232381779111983432436090085053422565925385245696m 70673882591135373184012464763558223966864872180170106851131850770491392m 141347765182270746368024929527116447933729744360340213702263701540982784m 282695530364541492736049859054232895867459488720680427404527403081965568m 565391060729082985472099718108465791734918977441360854809054806163931136m 1130782121458165970944199436216931583469837954882721708178109612327862272m 2261564242916331941888398872433863166939675909765443416356219224655724544m 4523128485832663883776797744867726333879351819530886832712438449311449088m 9046256971665327767553595489735452667758703639061773665424876898622898176m 18092513943330655535107190979470905335517407278123547330849753797245796352m 36185027886661311070214381958941810671034814556247094661699507594491592704m 72370055773322622140428763917883621342069629112494189323399015188983185408m 144740111546645244280857527835767242684139258224988378646798030377966370816m 289480223093290488561715055671534485368278516449976757293596060755932741632m 578960446186580977123430111343068970736557032899953514587192121511865483264m 1157920892373161954246860222686137941473114065799907029174384243023730966528m 2315841784746323908493720445372275882946228131599814058348768486047461933056m 4631683569492647816987440890744551765892456263199628116697536972094923866112m 9263367138985295633974881781489103311784912526399256233395073944189847732224m 18526734277970591267949763562978206623569825052798512466790147888379695464448m 37053468555941182535899527125956413247139650105597024933580295776759390928896m 74106937111882365071799054251912826494279300211194049867160591553518781857792m 148213874223764730143598108503825652988558600422388099734321183107037563715584m 296427748447529460287196217007651305977117200844776199468642366214075127431168m 592855496895058920574392434015302611954234401689552398937284732428150254862336m 11857109937901178411487