


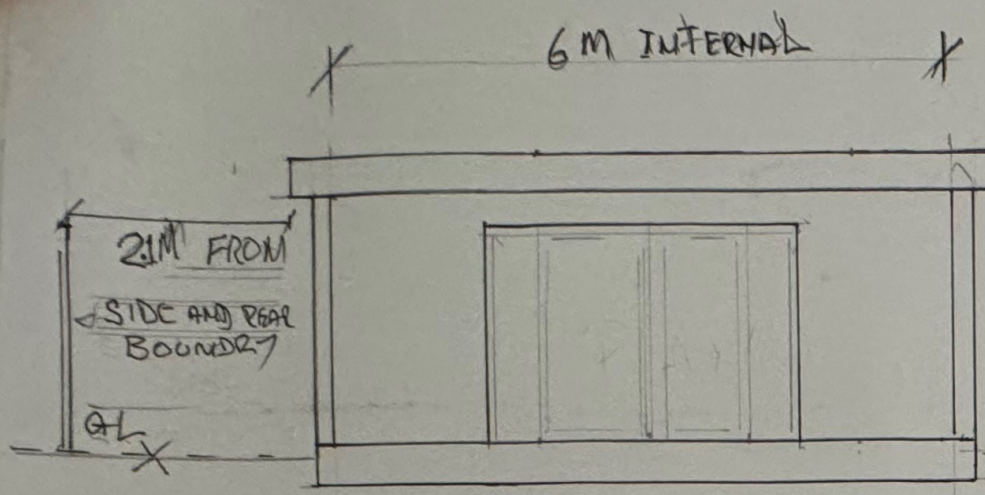


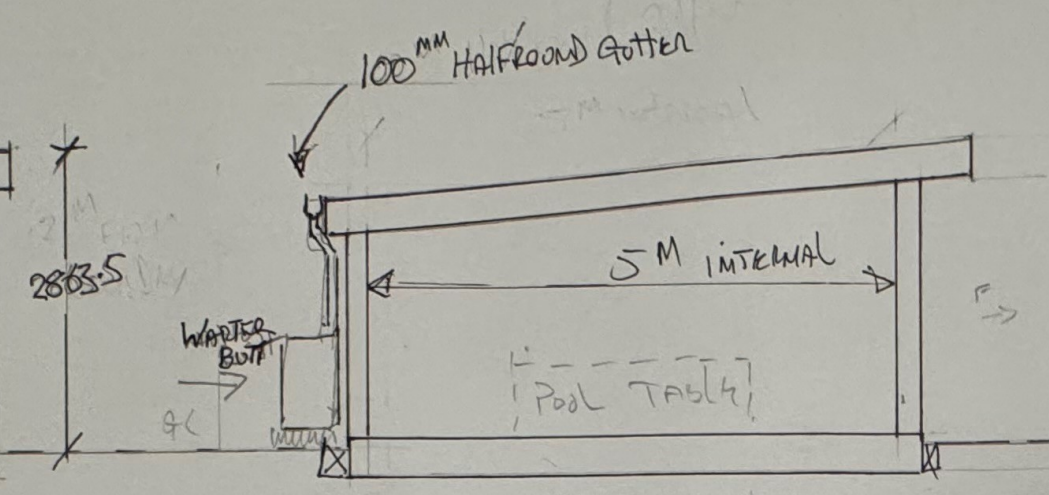


PROPOSED ELEVATION
1:50 SCALE

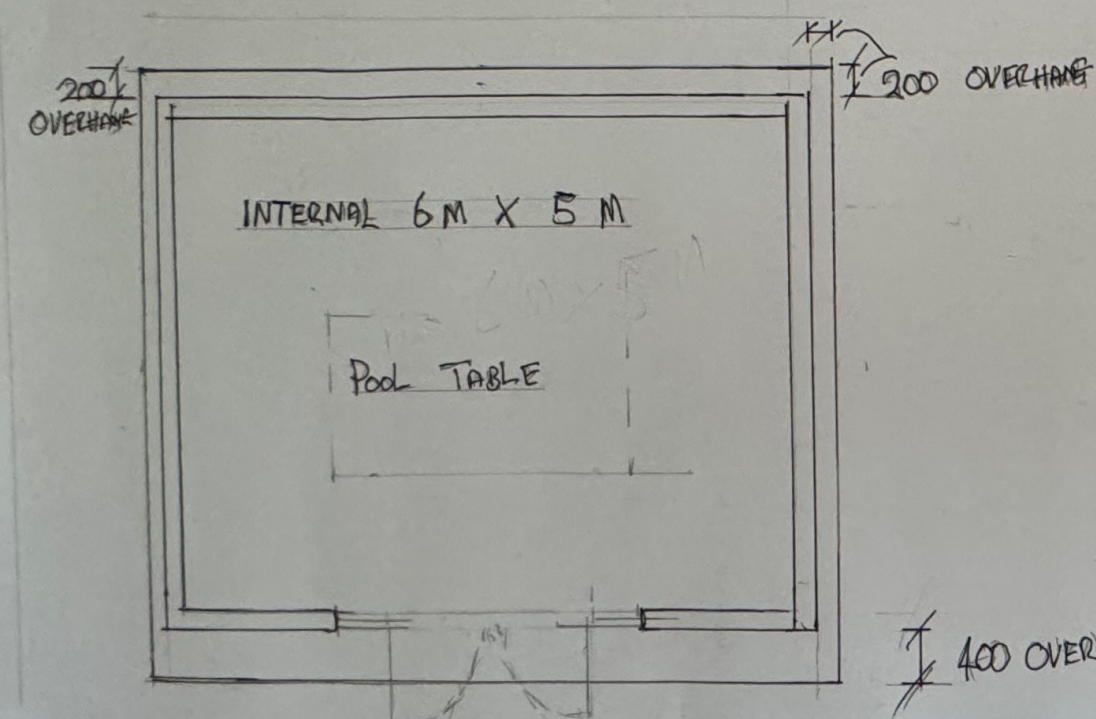

PROPOSED SIDE ELEVATION
1:50 SCALE

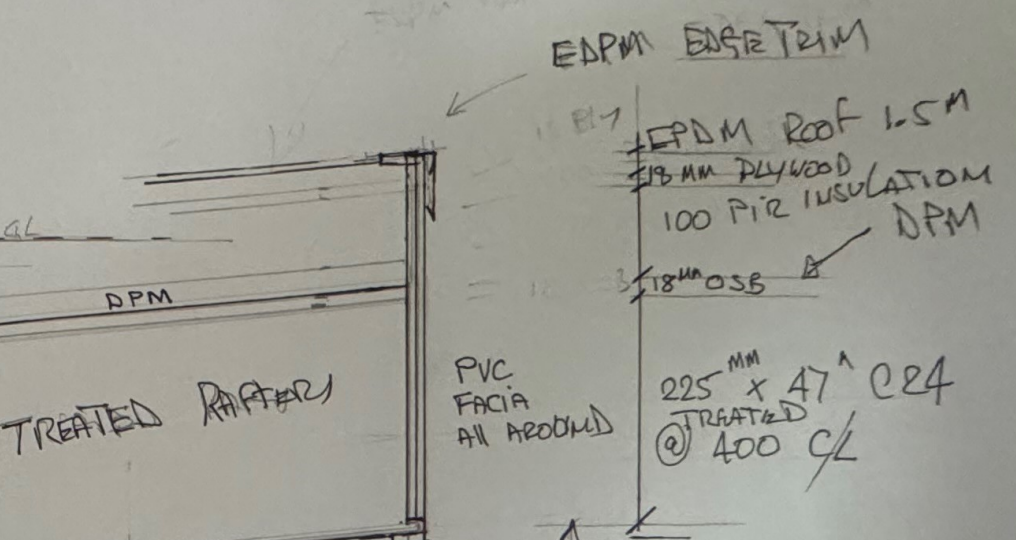

PROPOSED PLAN
SCALE 1:50

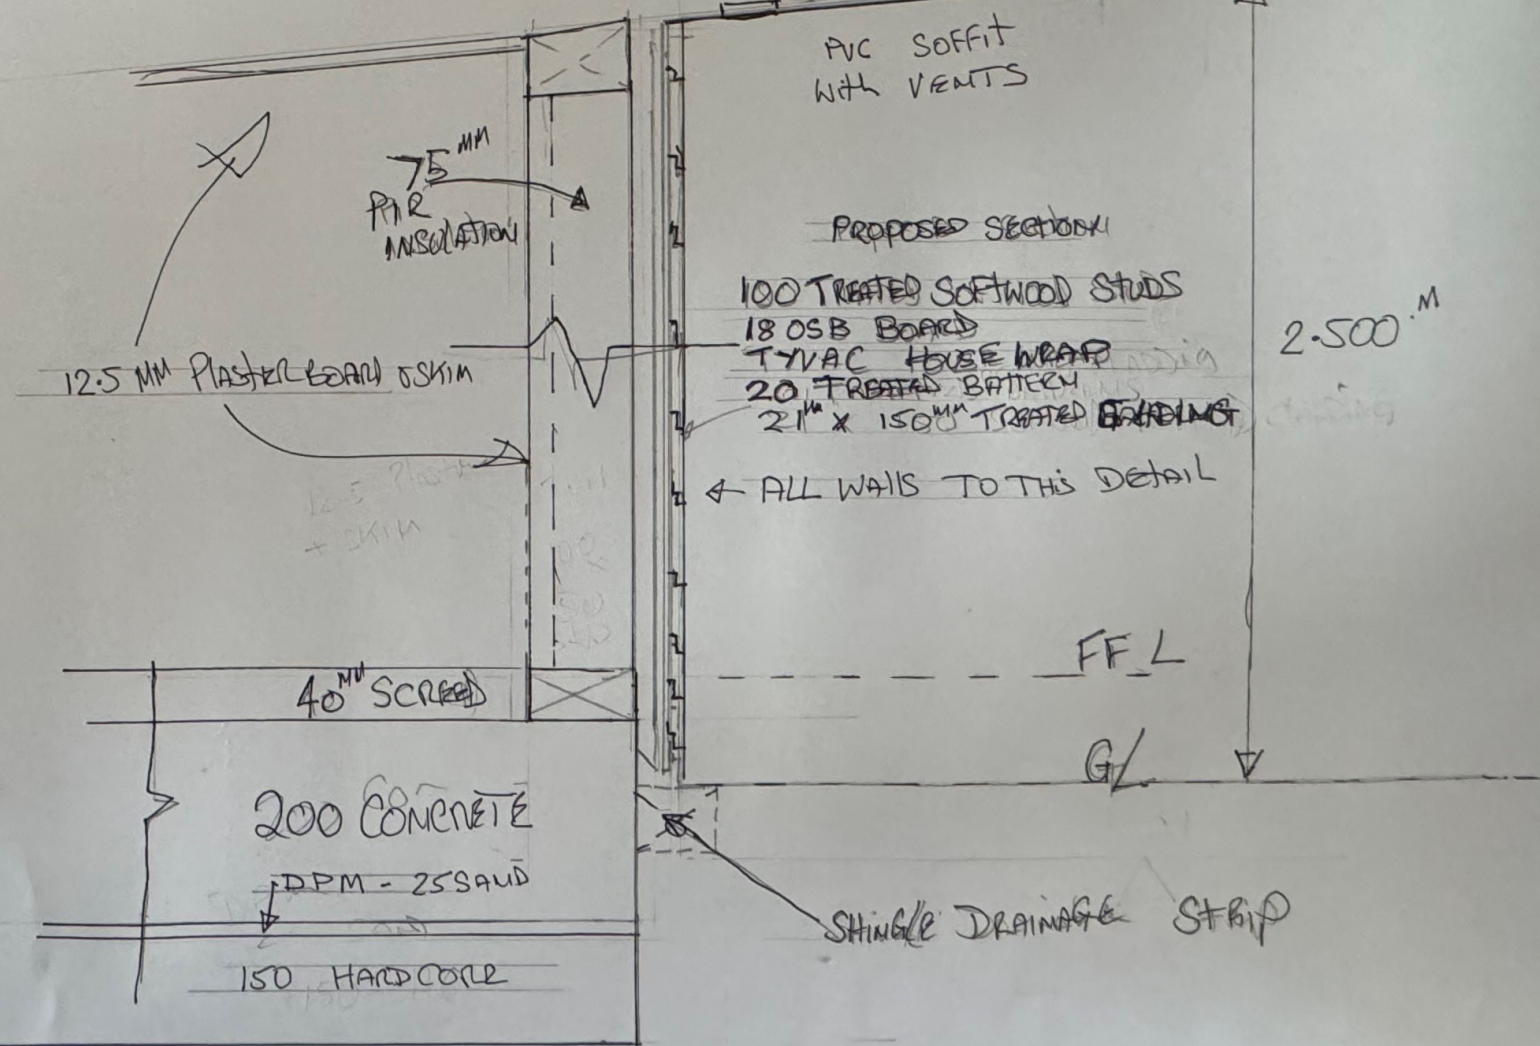

PROPOSED TYPICAL SECTION
SCALE 1:5

FIRM SUB-STRATA