


Notes

All dimensions and levels on site are to be checked prior to commencement of work.

This drawing is the copyright of Paul Edwards Architecture.

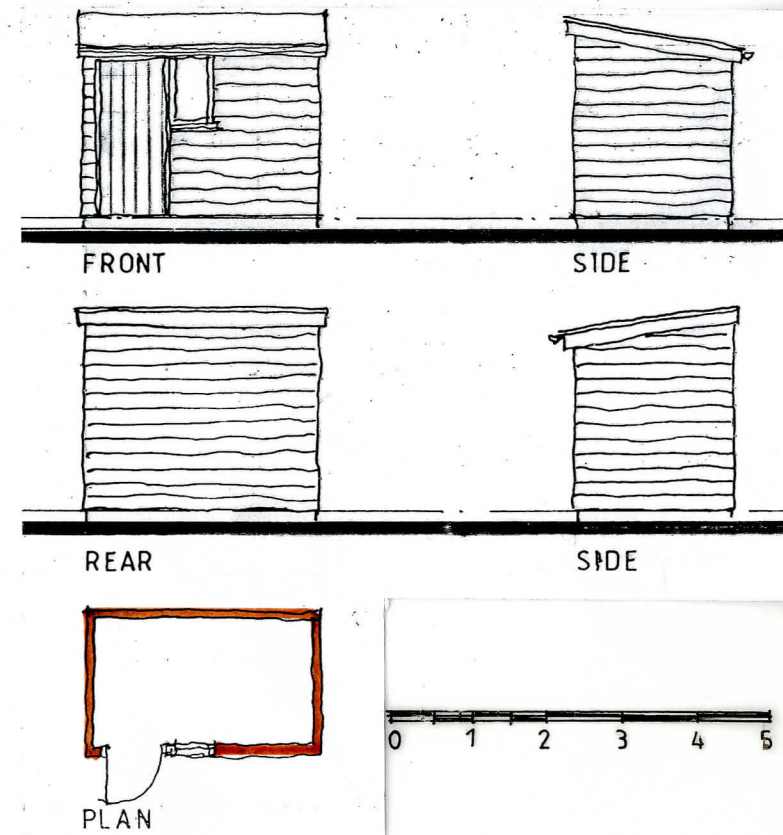

CYCLE STORE 1:100

Project	Proposed house 5 South Lake Crescent WOODLEY Berks
Client	Mr O Temple
Drawing	

SITE PLAN

Scale	As show	Date	Dec 2024
-------	---------	------	----------




Paul Edwards Architecture

12 South Lane, Barkham, Wokingham, Berks RG41 4DB

VAT Registration Number: 33441619

Job	2569	Dwg.	12
-----	------	------	----

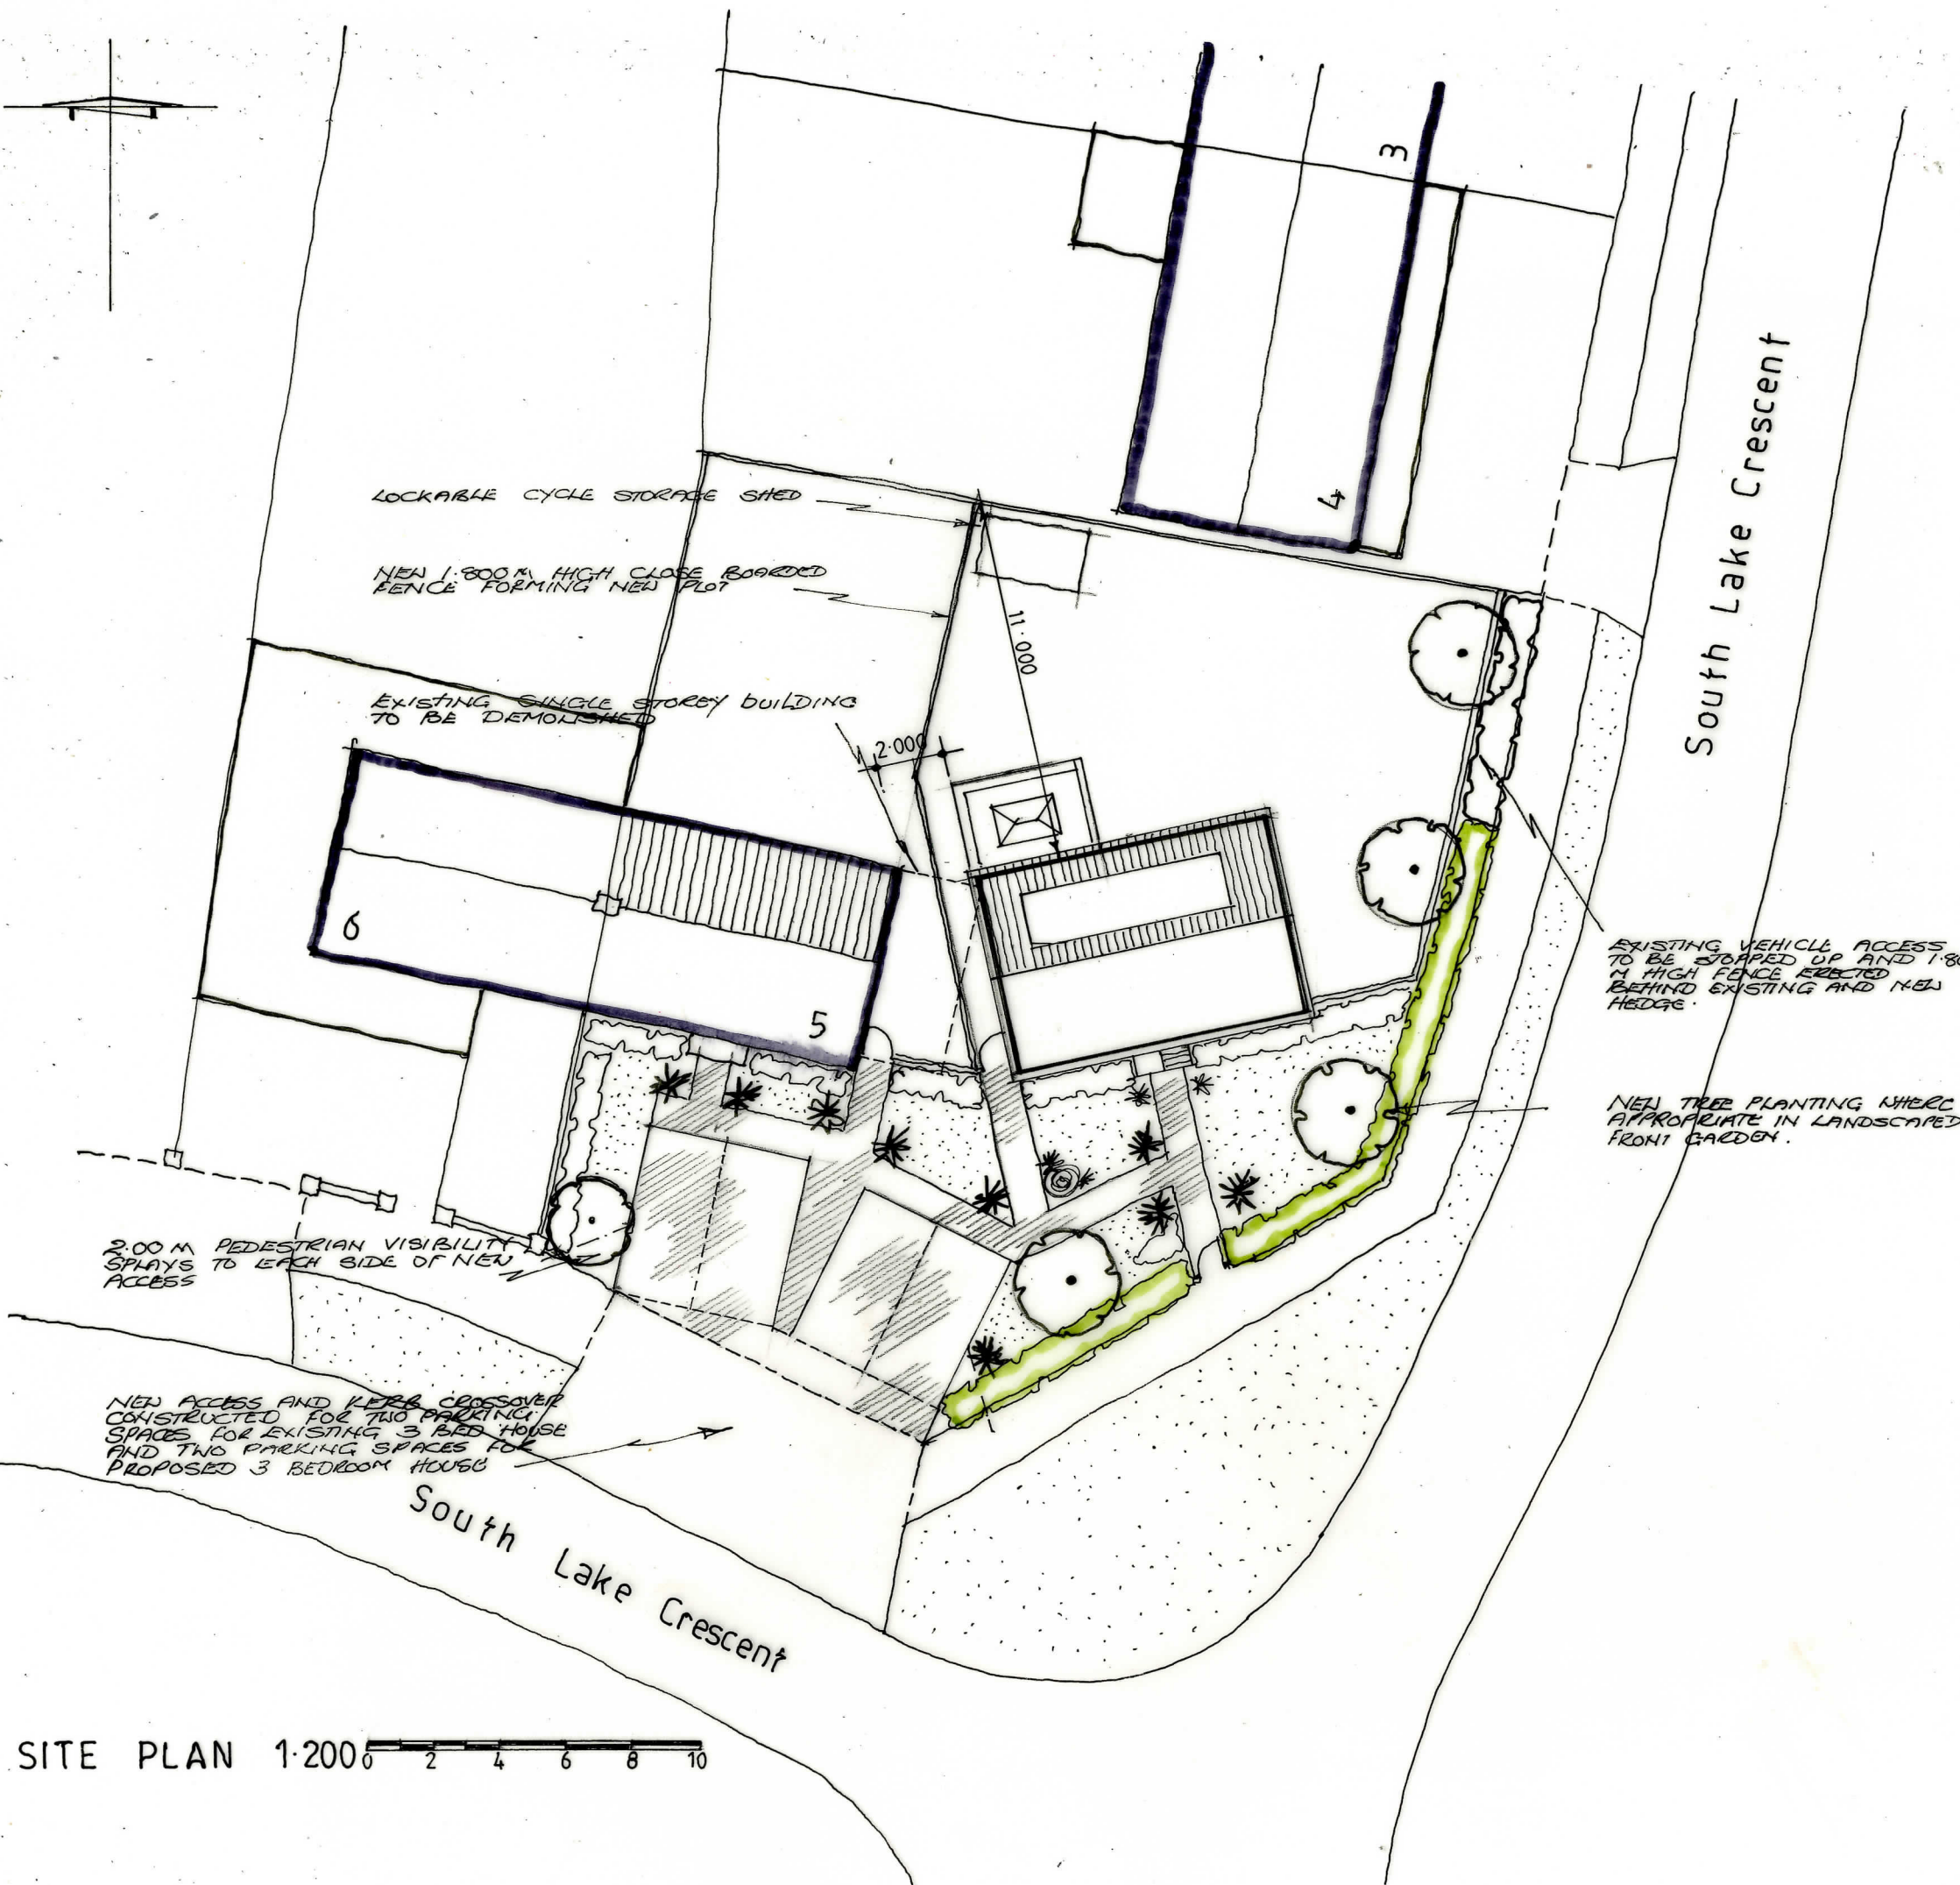

SITE PLAN 1:200