



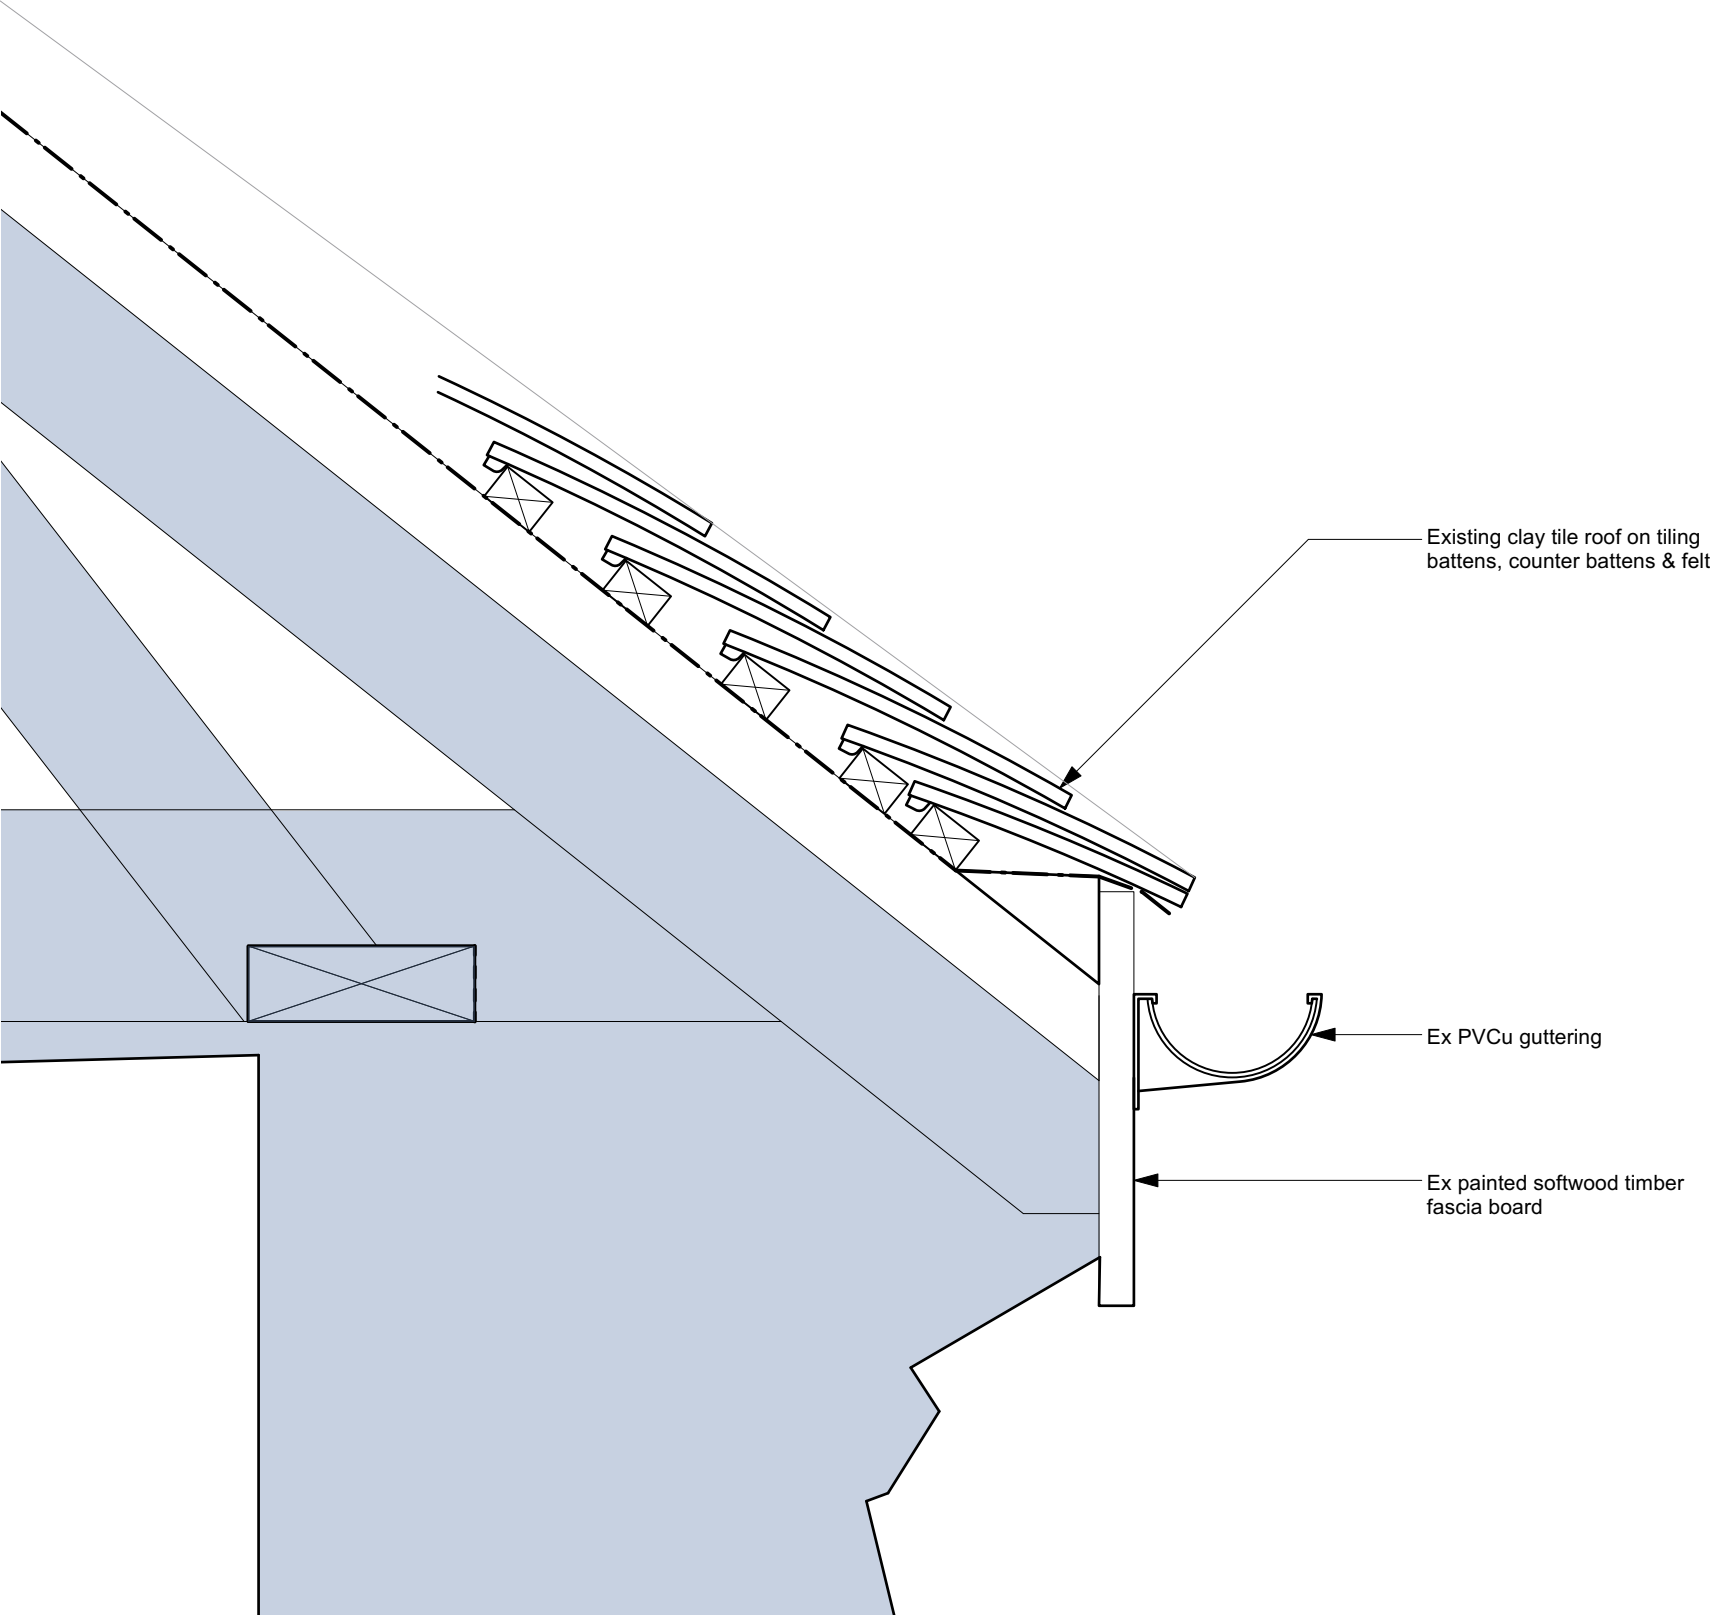

KEY

Existing construction
(assumed where hidden)

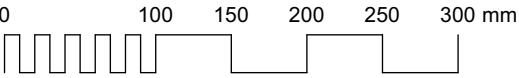

Scale bar 1:5

notes

job title

EAST COURT, FINCHAMPSTEAD
REROOFING WORKS

drawing title

EAVES - EXISTING

Andy Paterson Architects		Check all dimensions and verify on site. Report any errors or omissions		
first issued NOV 24	drawn by BT	drawing sheet size A3	scale 1:5	revision
job code 2203	drawing number prefix A	drawing number 50		

Andy Paterson Architects

telephone07871 420368

emailben@andypatersonarchitects.co.uk