

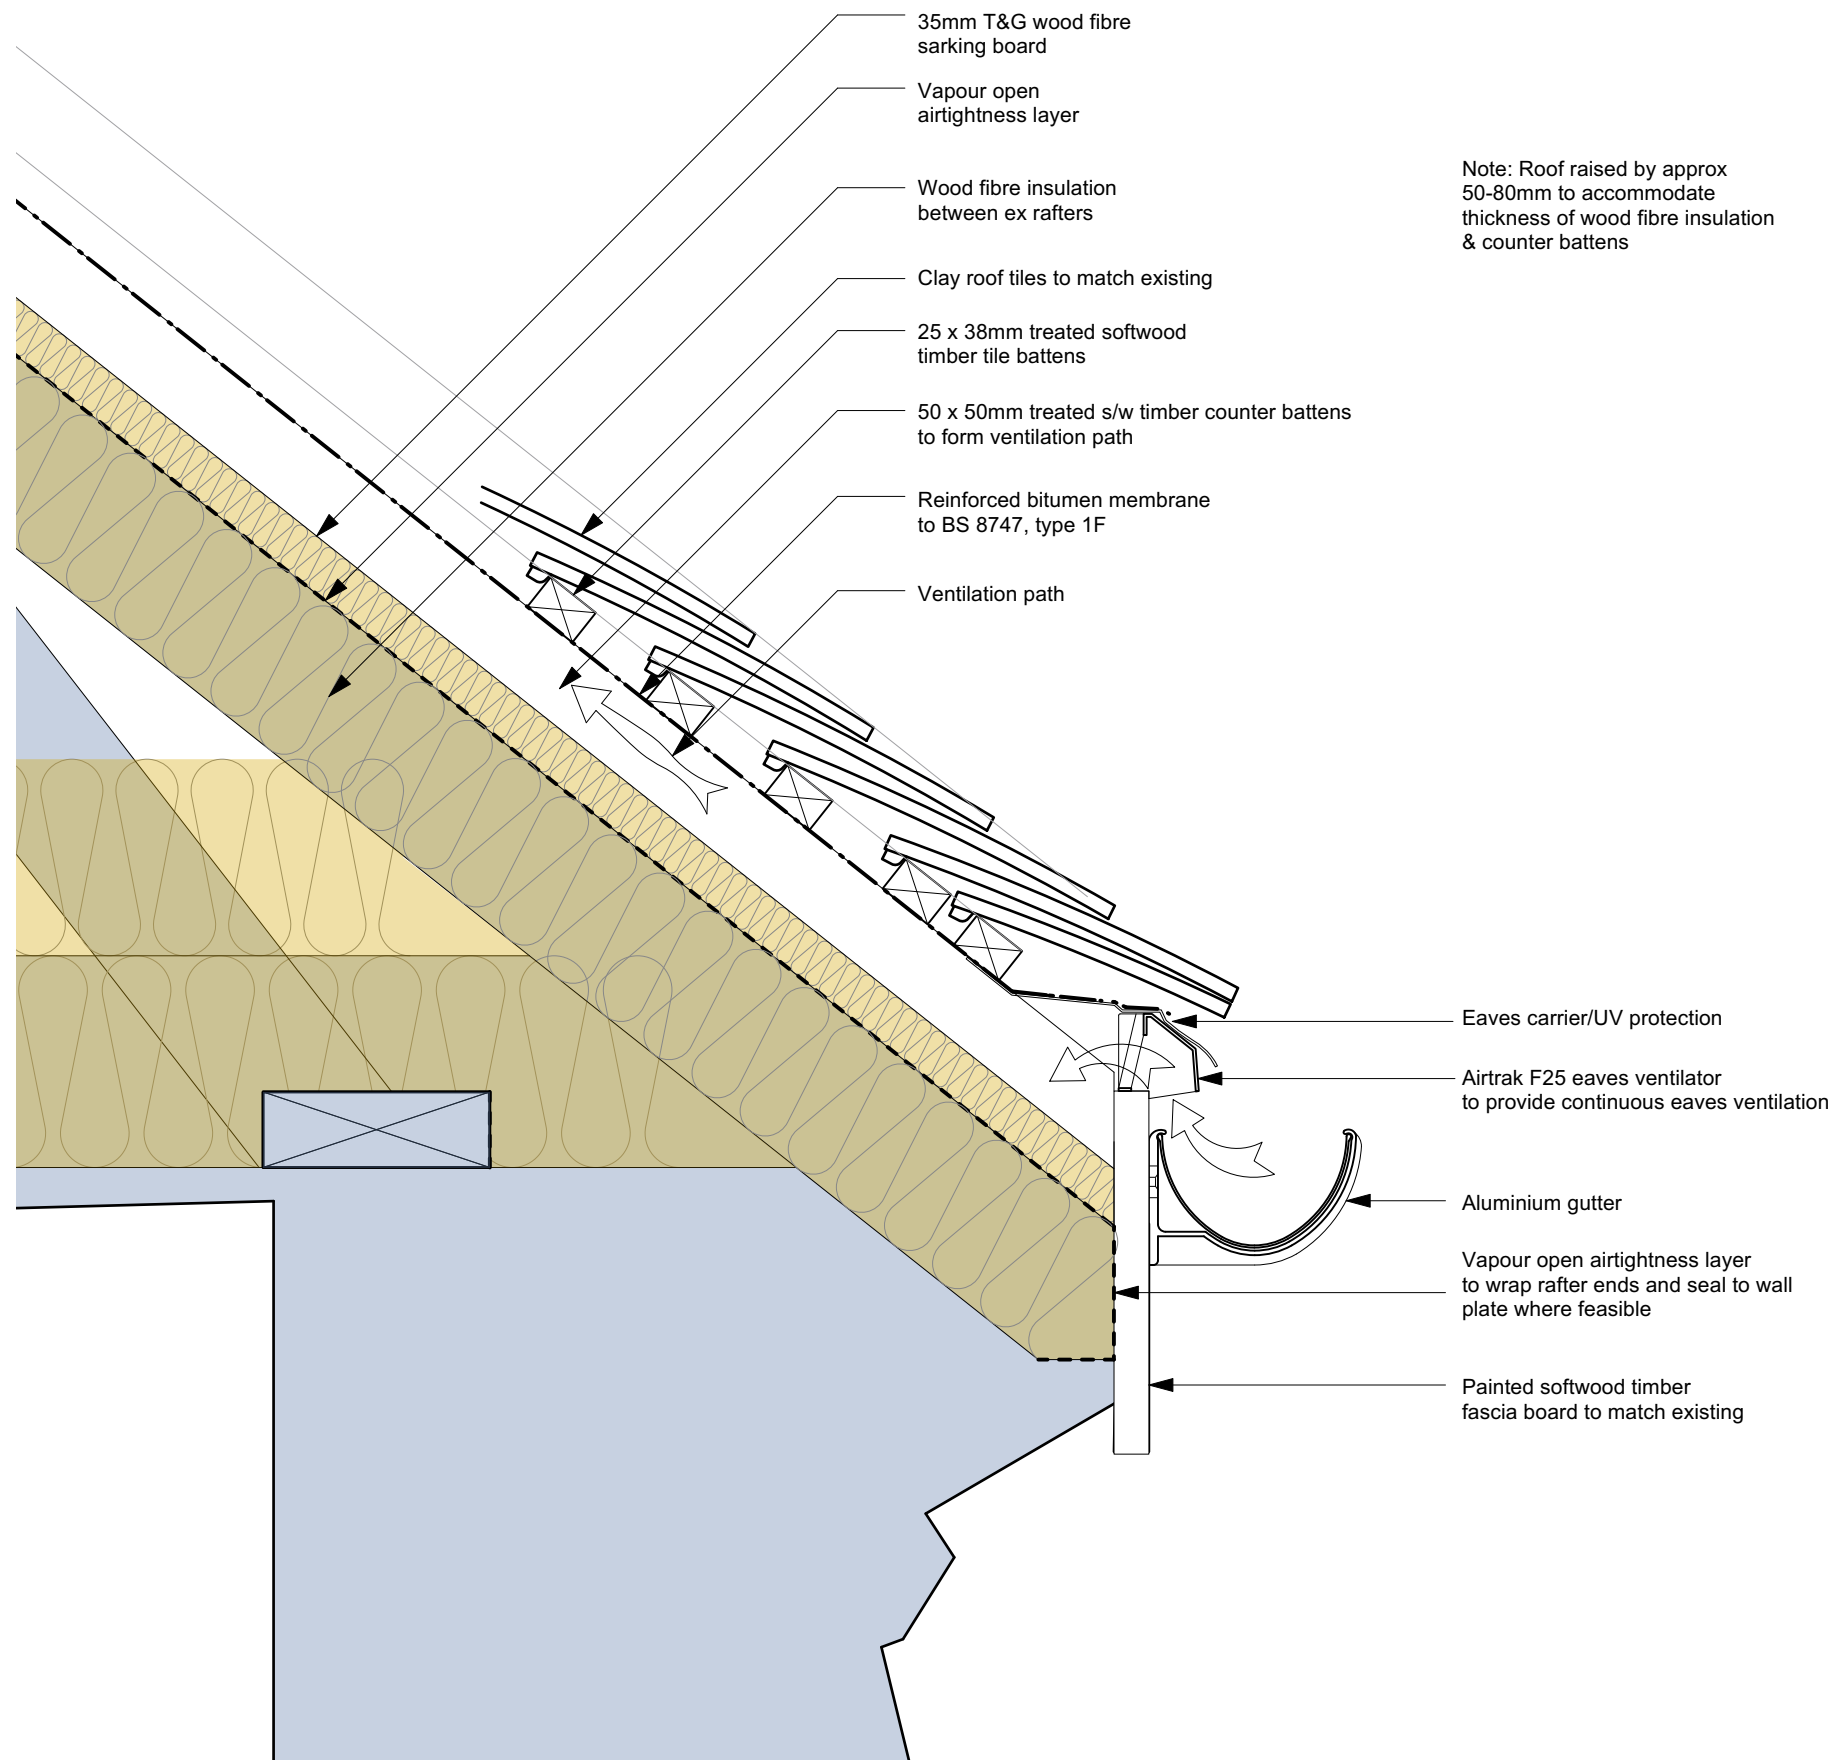


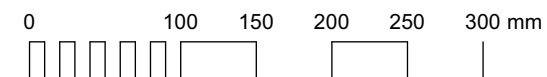

KEY

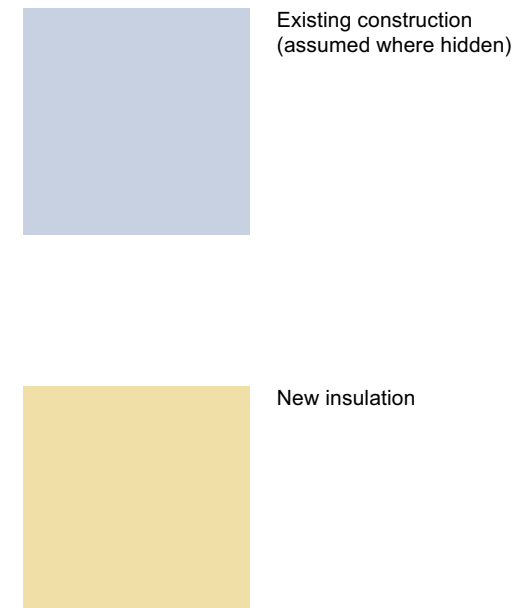

Scale bar 1:5

notes

job title

EAST COURT, FINCHAMPSTEAD
REROOFING WORKS

drawing title

EAVES - PROPOSED

Andy Paterson Architects		Check all dimensions and verify on site. Report any errors or omissions		
first issued	drawn by	drawing sheet size	scale	revision
NOV 24	BT	A3	1:5	
job code	drawing number prefix	drawing number		
2203	A	51		

Andy Paterson Architects

telephone 07871 420368
email ben@andypatersonarchitects.co.uk