



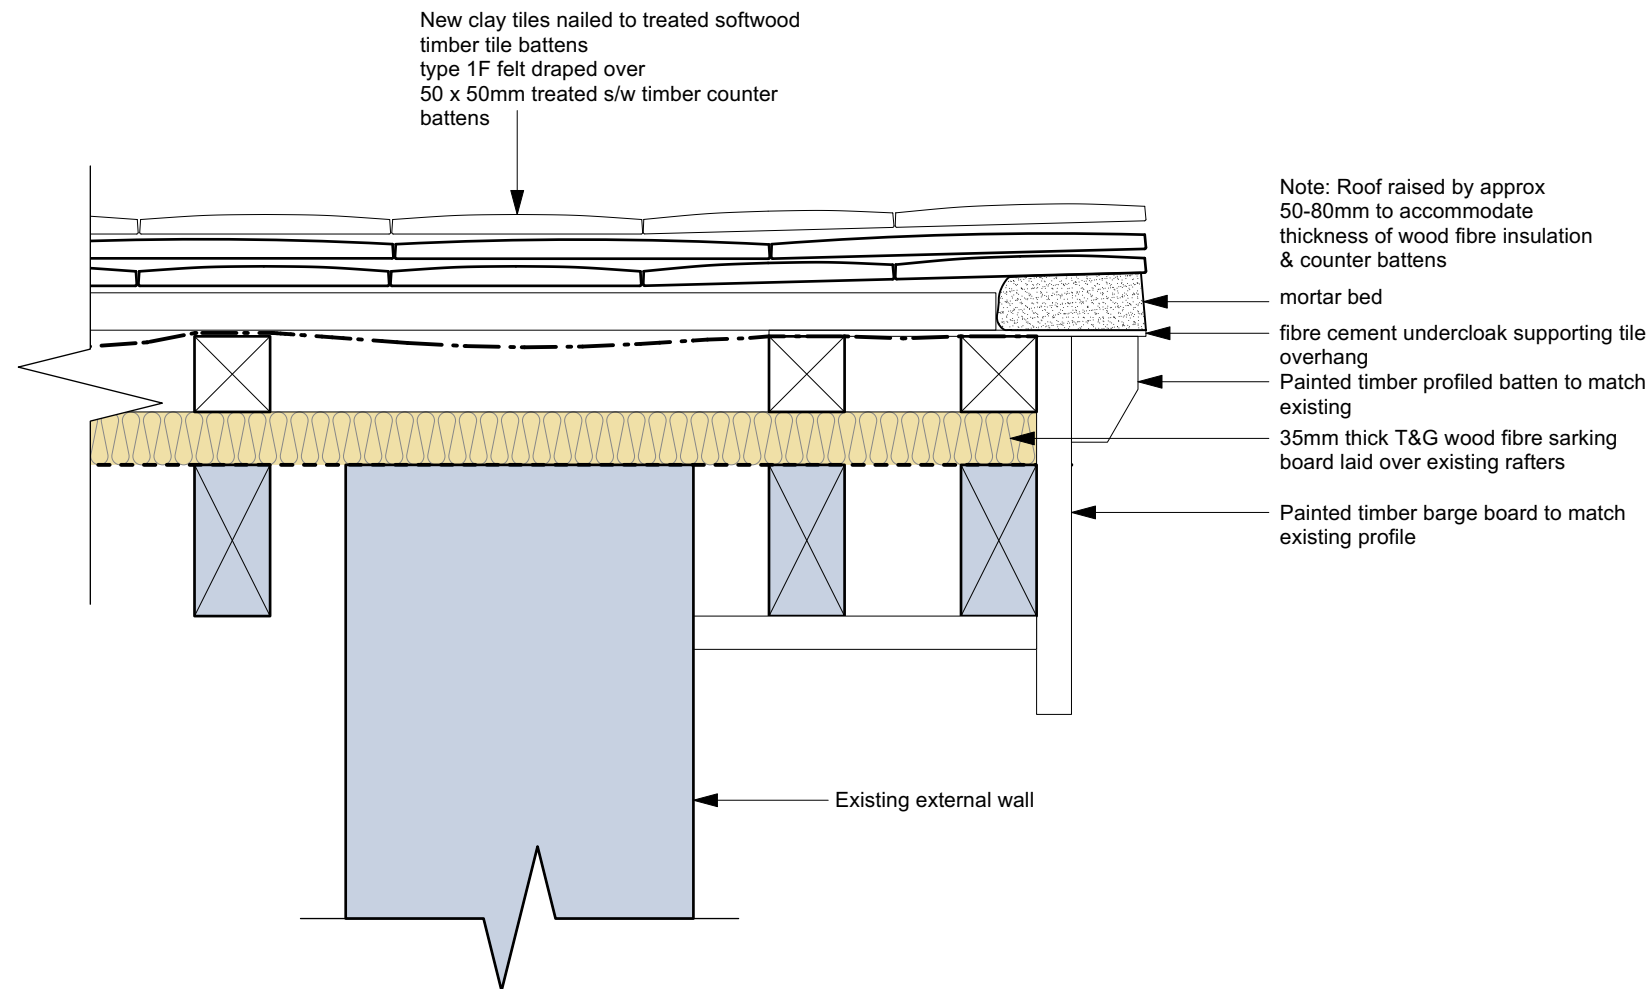


PROPOSED

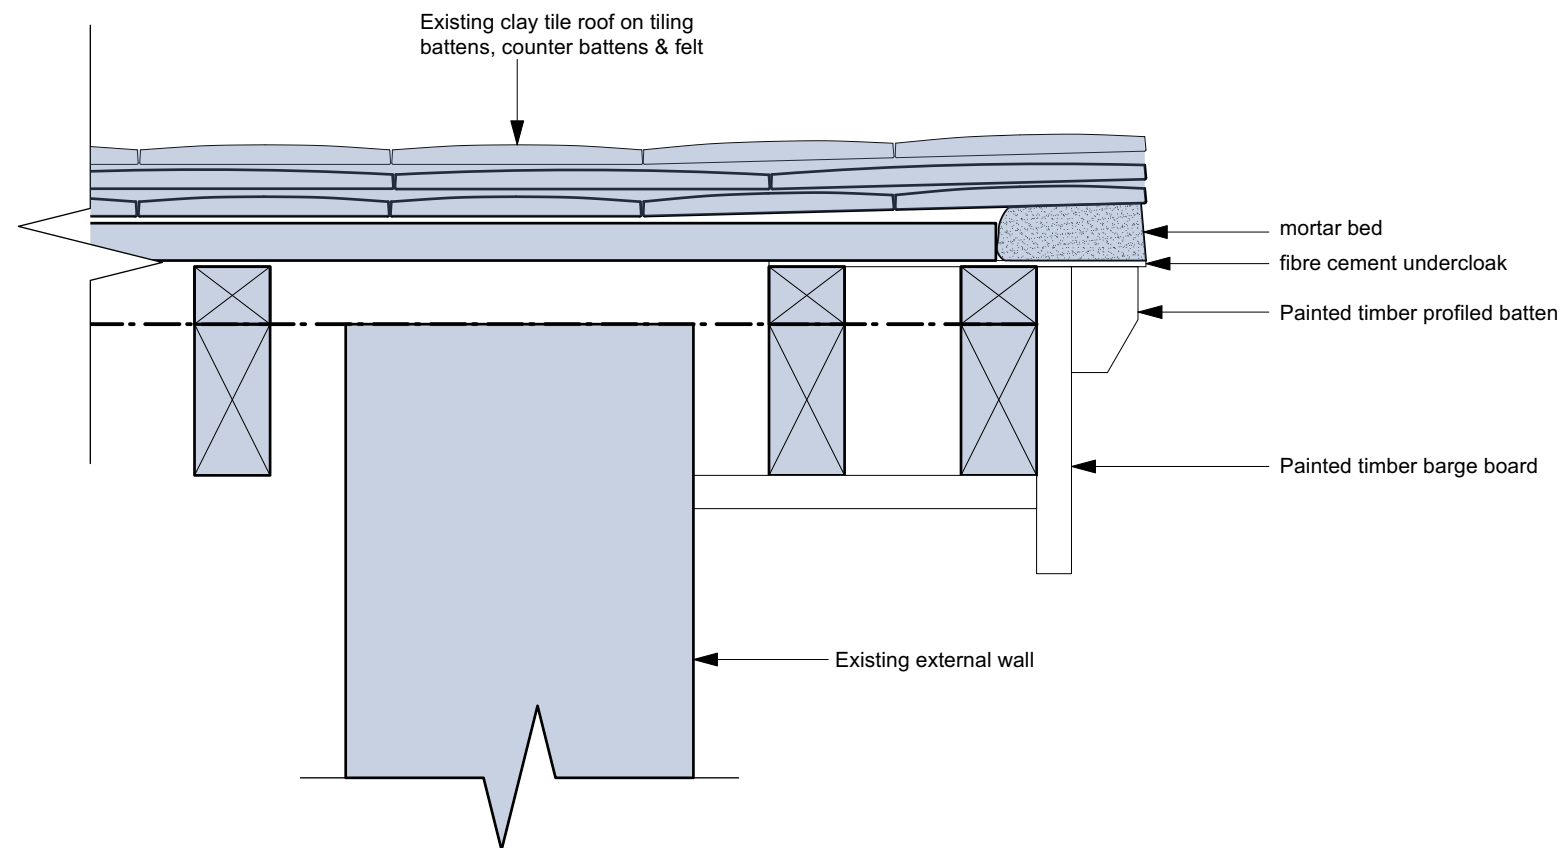

EXISTING


KEY

 

Existing construction
(assumed where hidden)



New insulation

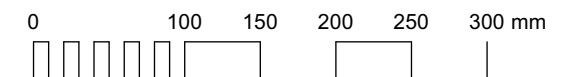

notes

job title

EAST COURT, FINCHAMPSTEAD REROOFING WORKS

drawing title

VERGE - EXISTING & PROPOSED

Andy Paterson Architects	Check all dimensions and verify on site. Report any errors or omissions			
first issued NOV 24	drawn by BT	drawing sheet size A3	scale 1:5	revision
job code 2203	drawing number prefix A	drawing number 52		

Andy Paterson Architects

telephone 07871 420368
email ben@andypatersonarchitects.co.uk