



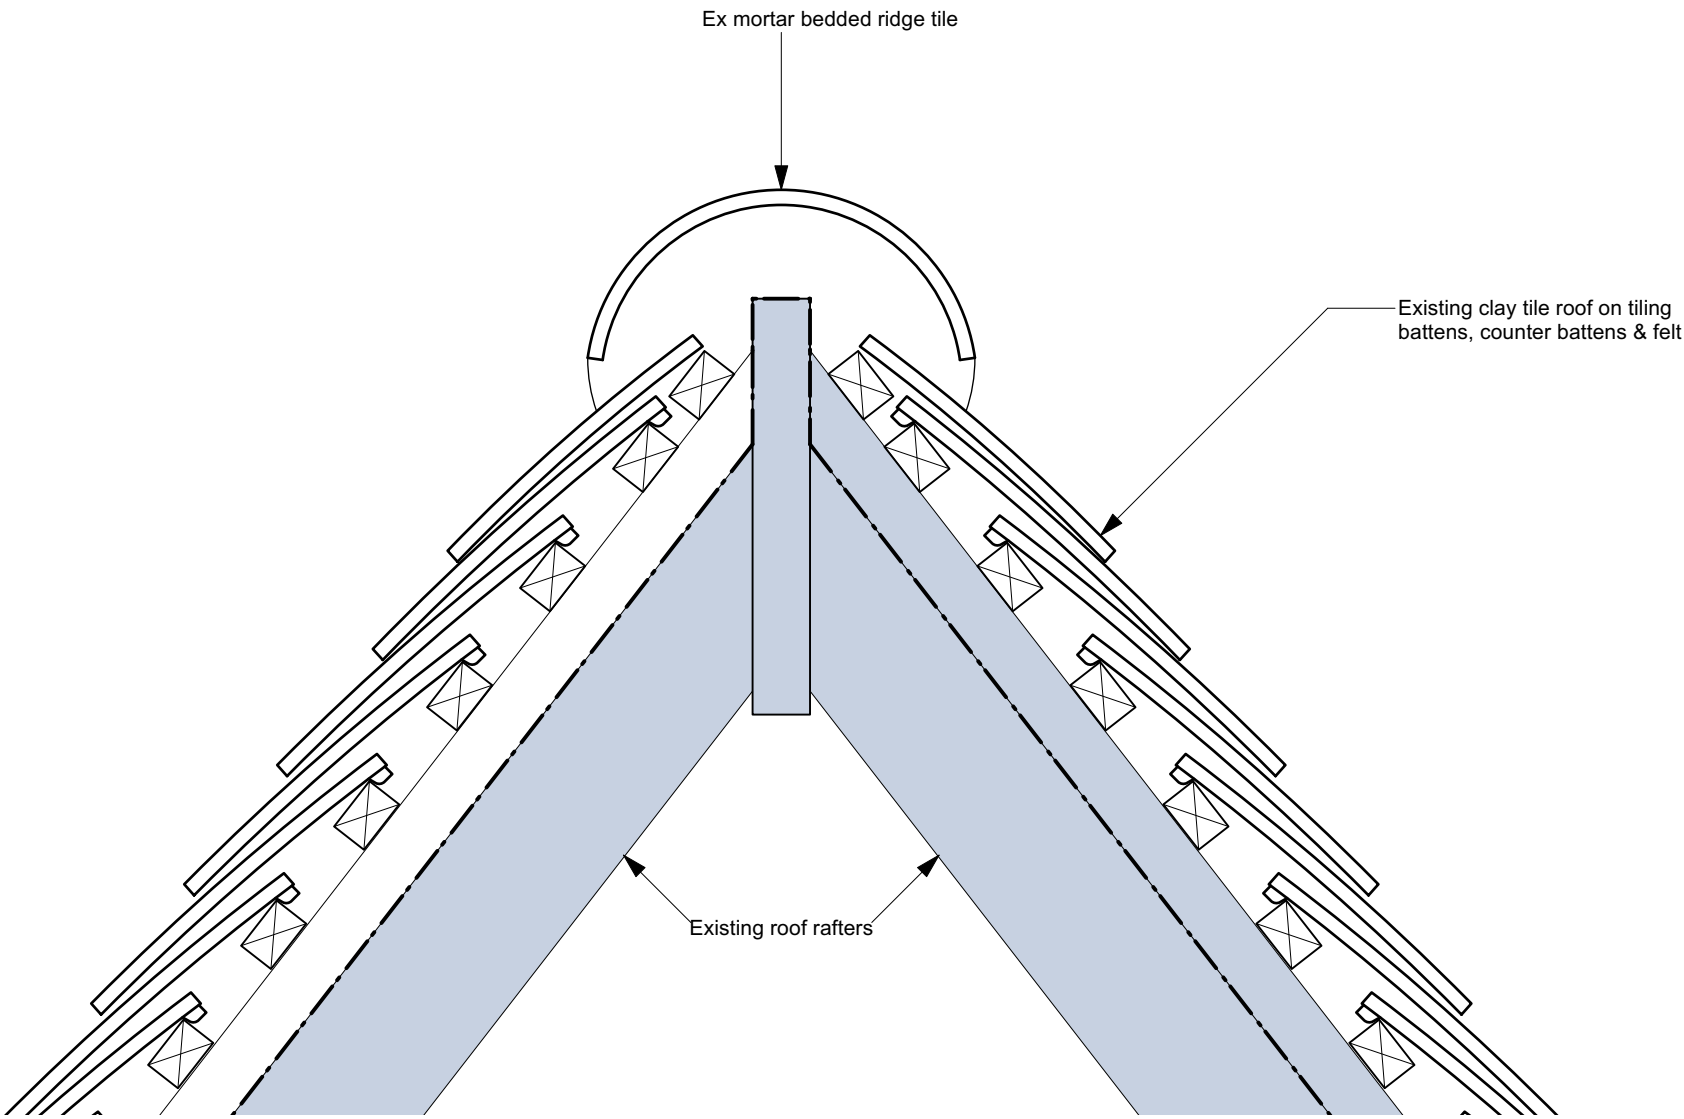

KEY

Existing construction  
(assumed where hidden)

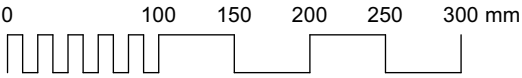

Scale bar 1:5

notes

job title

EAST COURT, FINCHAMPSTEAD  
REROOFING WORKS

drawing title

RIDGE - EXISTING

|                          |                       |                                                                            |       |          |
|--------------------------|-----------------------|----------------------------------------------------------------------------|-------|----------|
| Andy Paterson Architects |                       | Check all dimensions and verify on site.<br>Report any errors or omissions |       |          |
| first issued             | drawn by              | drawing sheet size                                                         | scale | revision |
| NOV 24                   | BT                    | A3                                                                         | 1:5   |          |
| job code                 | drawing number prefix | drawing number                                                             |       |          |
| 2203                     | A                     | 53                                                                         |       |          |

Andy Paterson Architects

telephone

07871 420368

email

ben@andypatersonarchitects.co.uk