


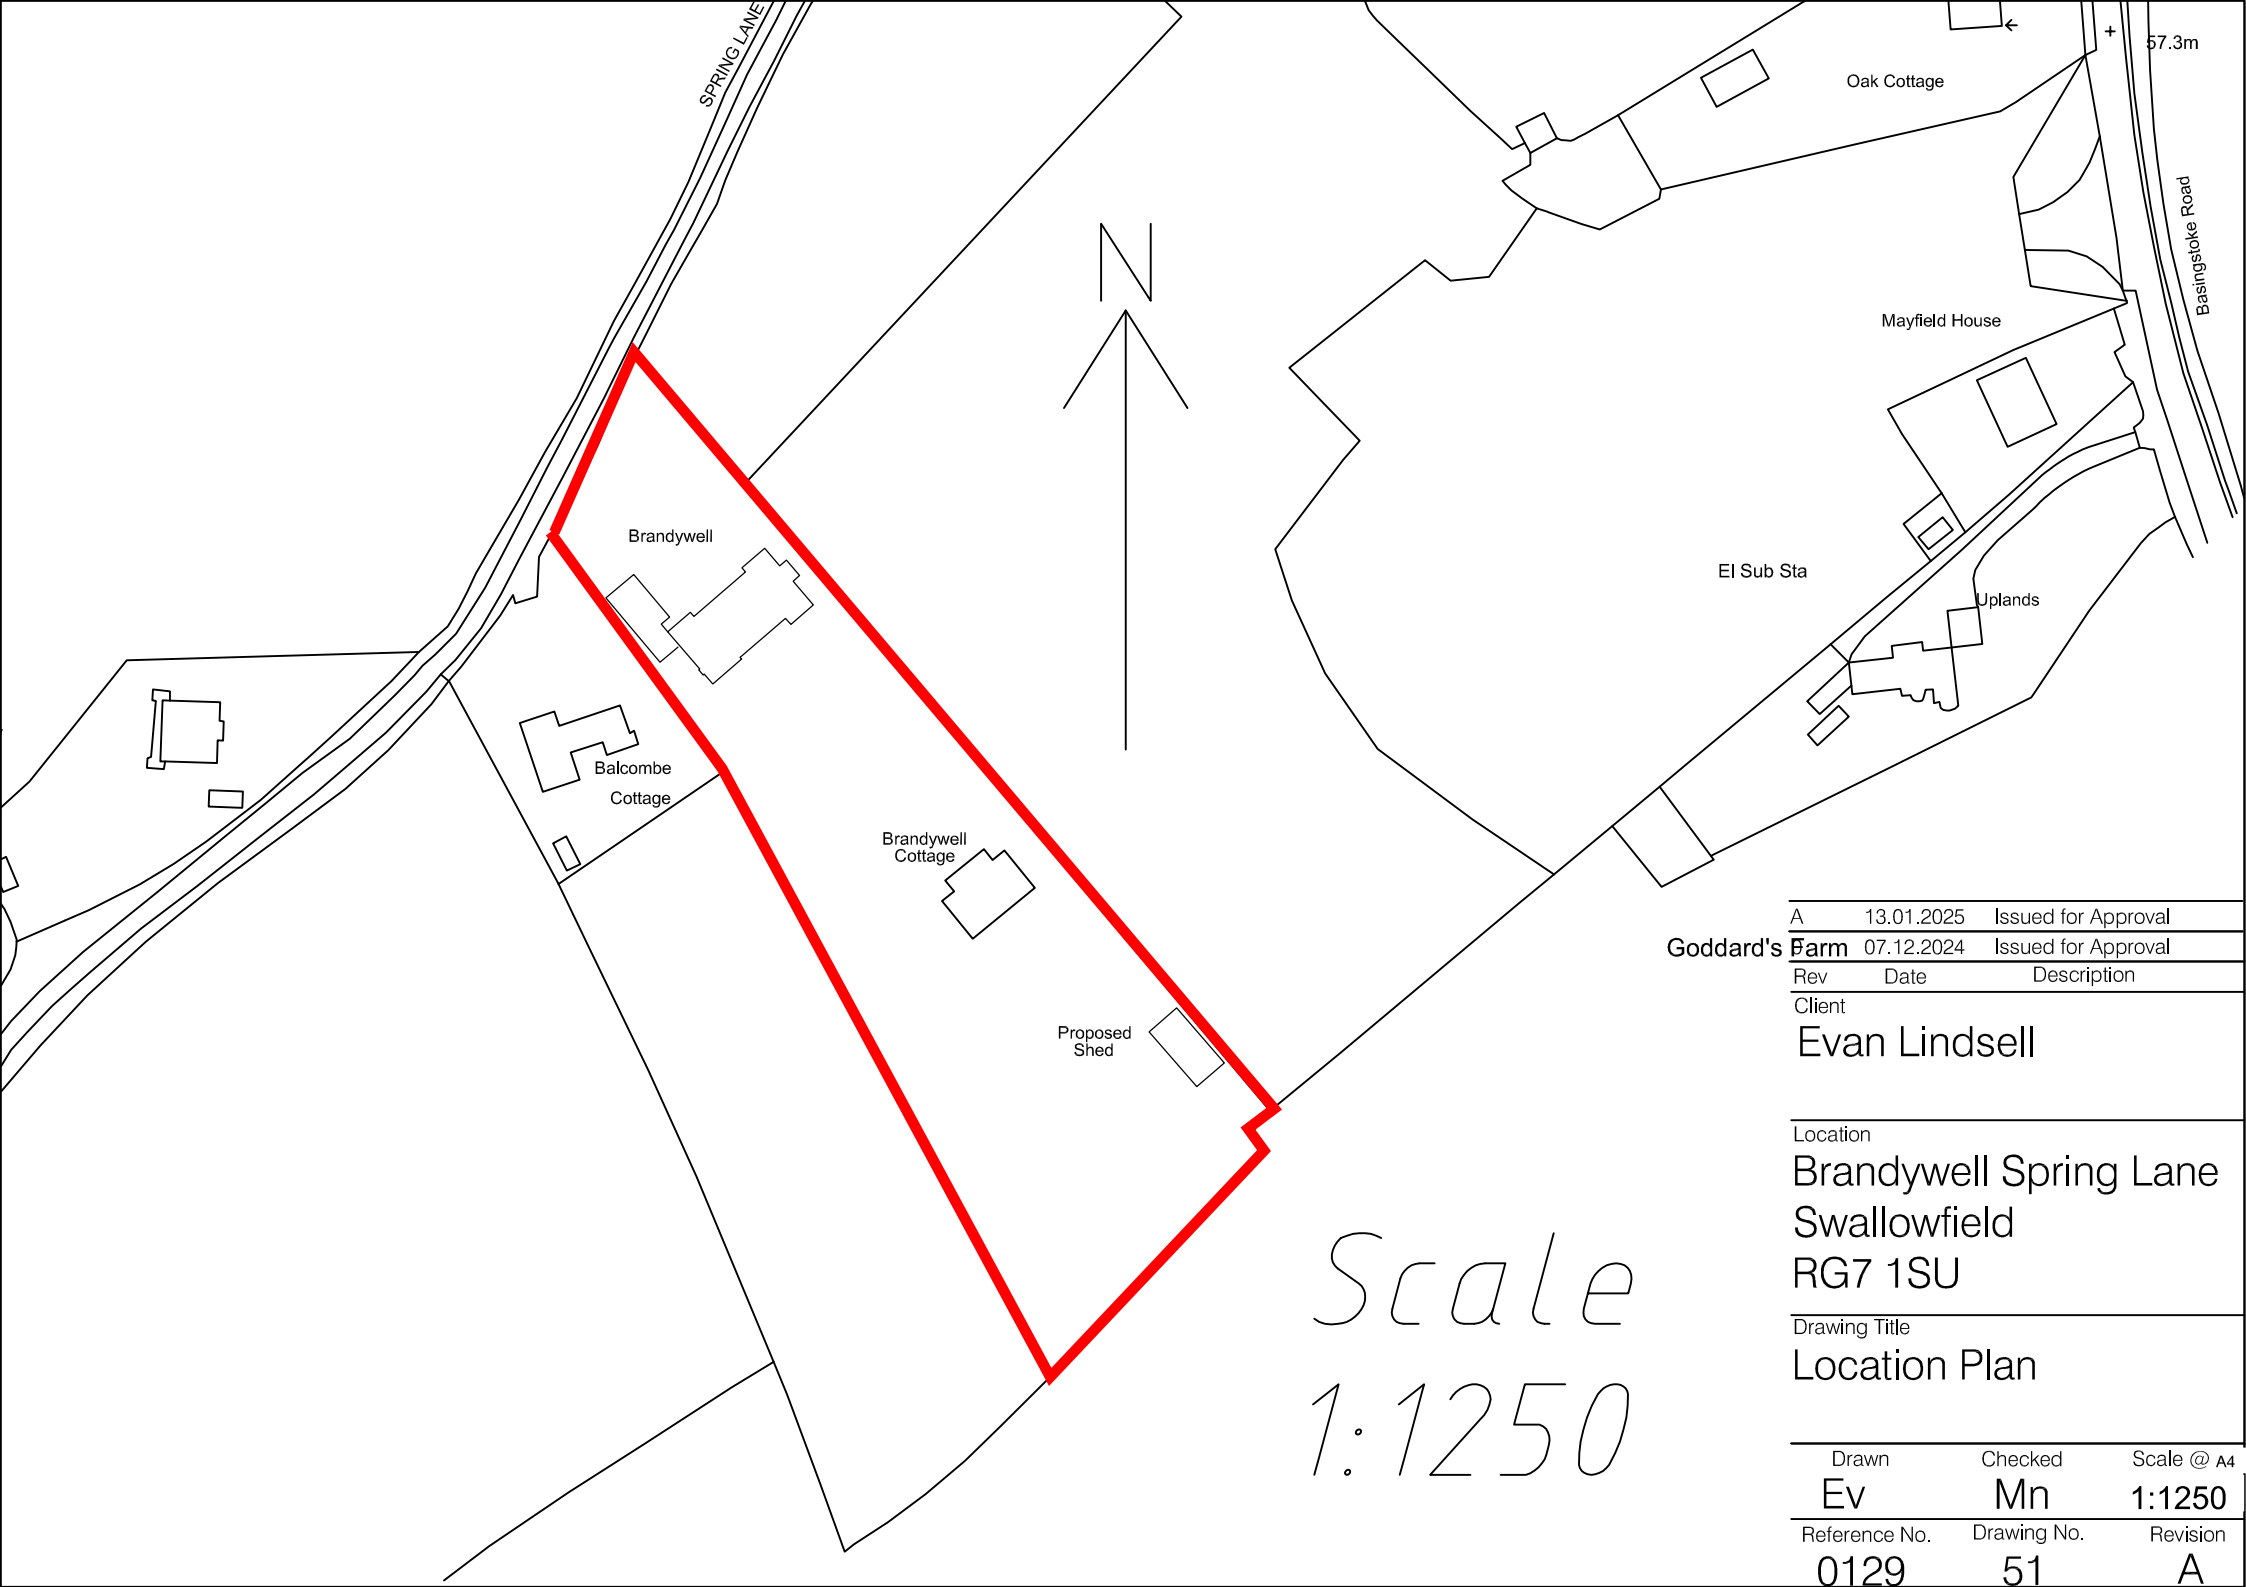

Goddard's Farm	A	13.01.2025	Issued for Approval
	B	07.12.2024	Issued for Approval
	Rev	Date	Description
	Client		
	Evan Lindsell		
	Location		
	Brandywell Spring Lane		
	Swallowfield		
RG7 1SU			
Drawing Title			
Location Plan			
Drawn		Checked	Scale @ A4
Ev		Mn	1:1250
Reference No.		Drawing No.	Revision
0129		51	A