


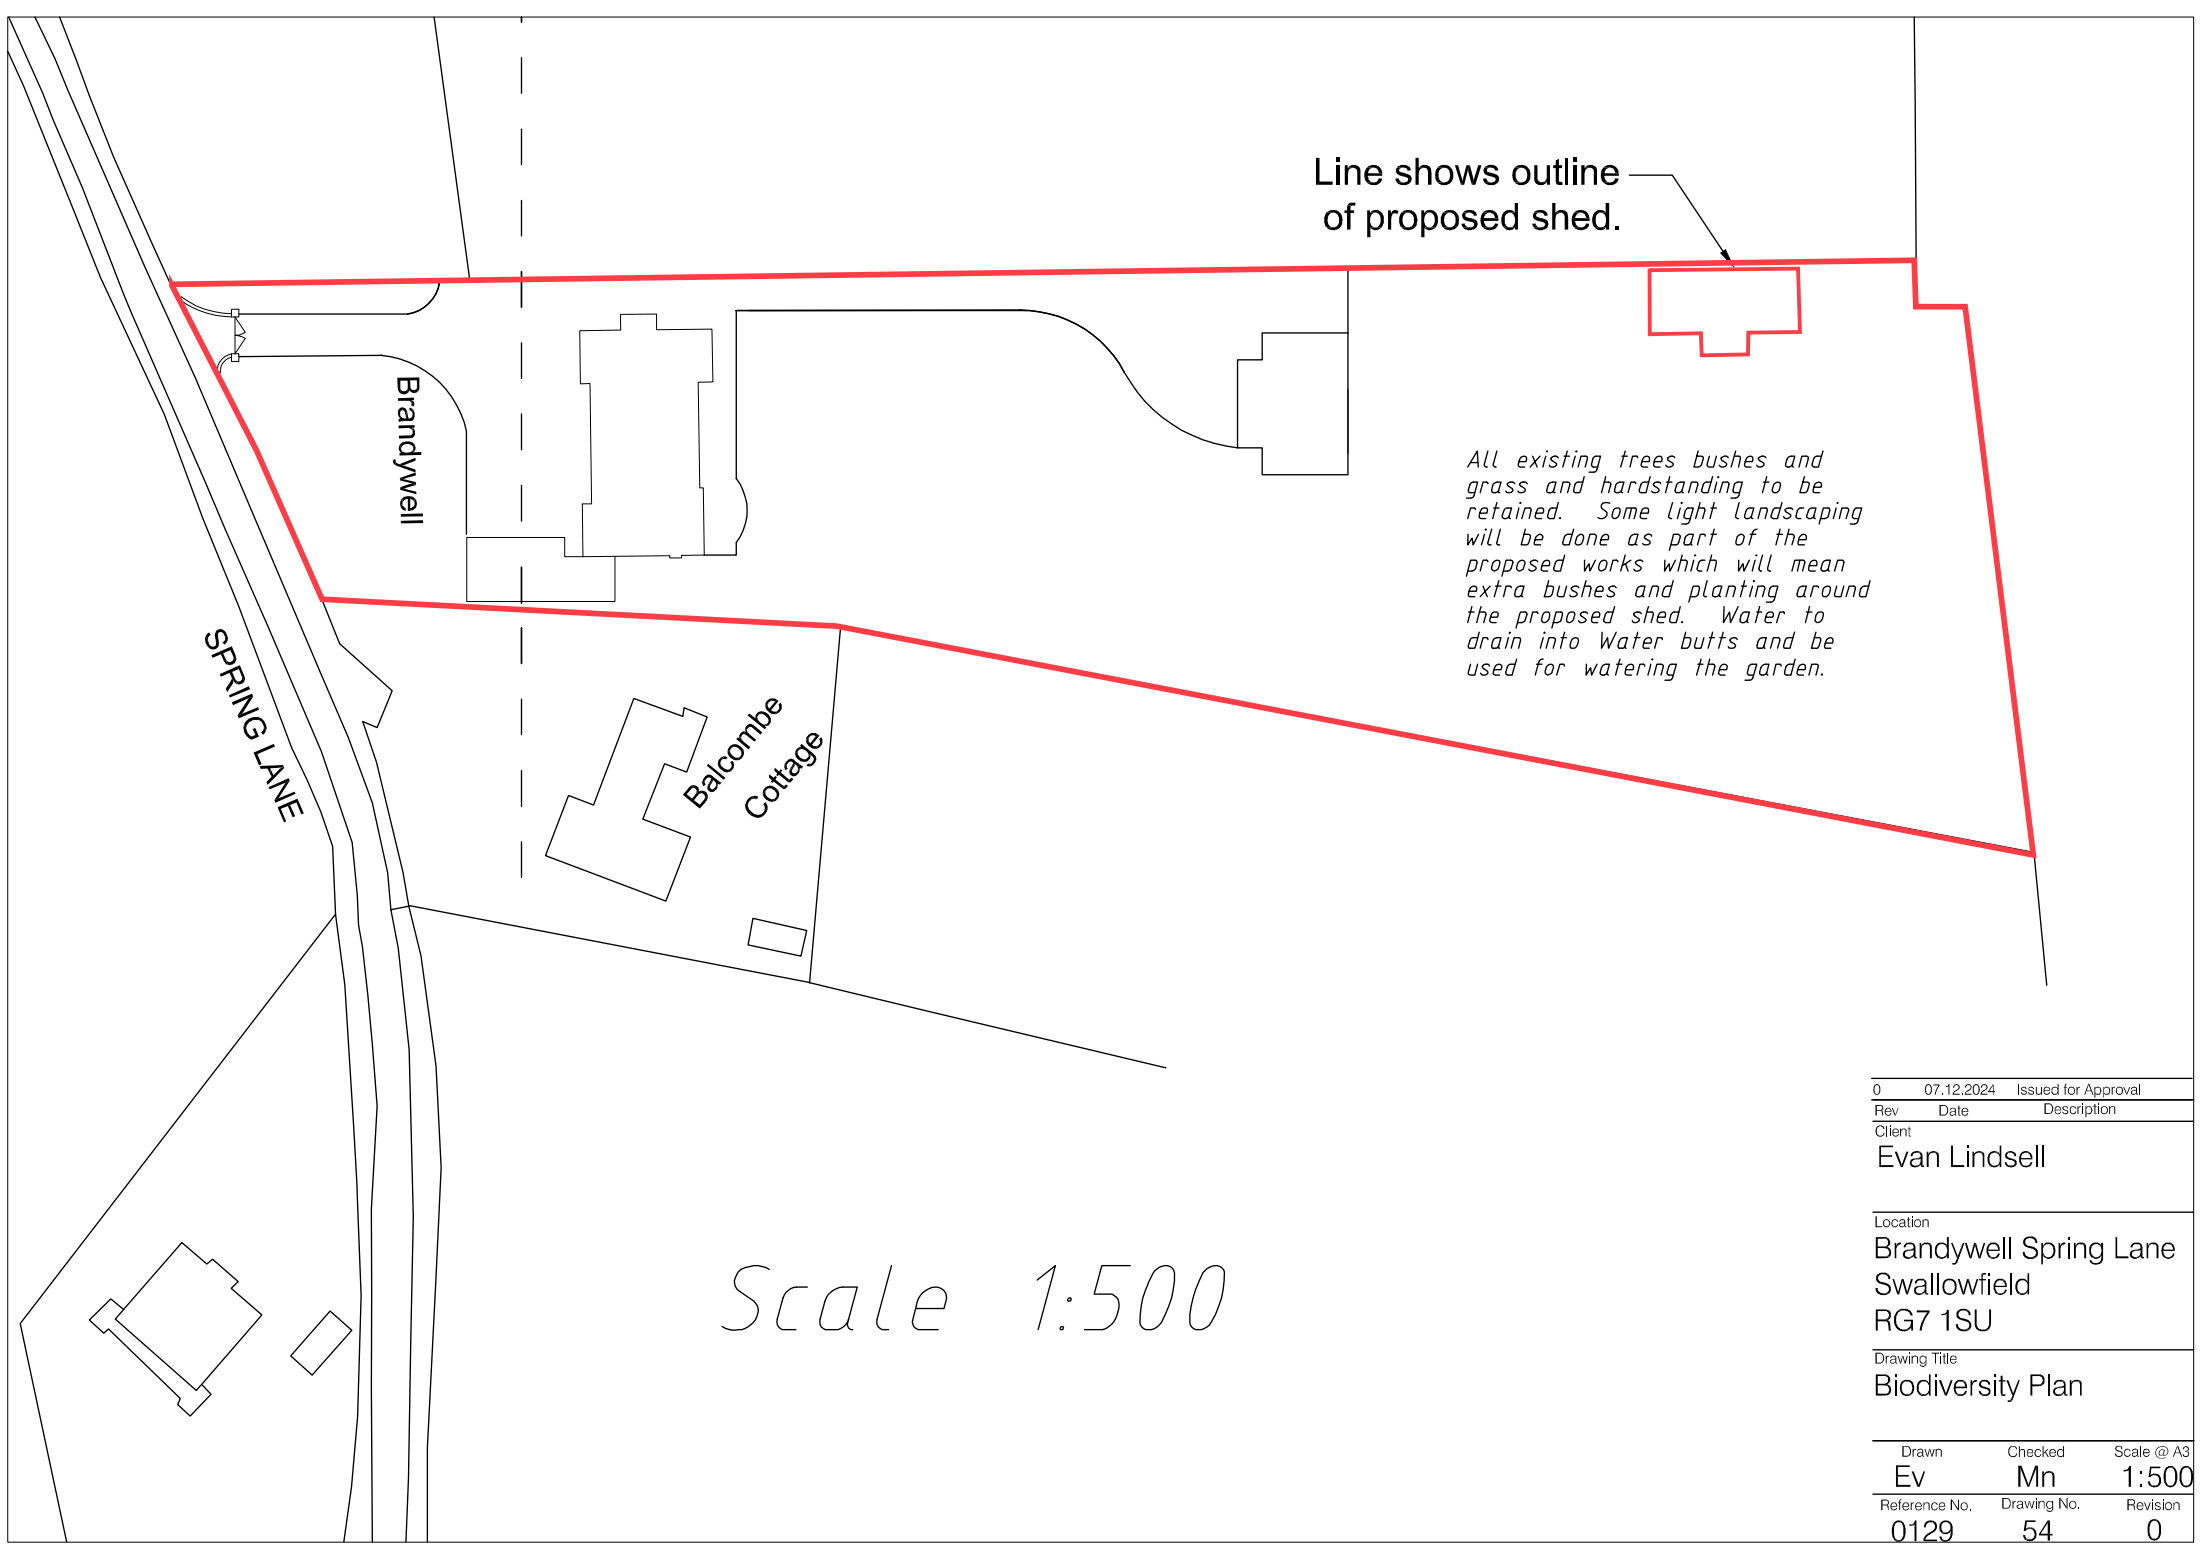

Line shows outline
of proposed shed.

*All existing trees bushes and
grass and hardstanding to be
retained. Some light landscaping
will be done as part of the
proposed works which will mean
extra bushes and planting around
the proposed shed. Water to
drain into Water butts and be
used for watering the garden.*

SPRING LANE

Brandywell

Balcombe
Cottage

Scale 1:500

0	07.12.2024	Issued for Approval	
Rev	Date	Description	
Client			
Evan Lindsay			
Location			
Brandywell Spring Lane			
Swallowfield			
RG7 1SU			
Drawing Title			
Biodiversity Plan			
Drawn	Checked	Scale @ A3	
Ev	Mn	1:500	
Reference No.	Drawing No.	Revision	
0129	54	0	