


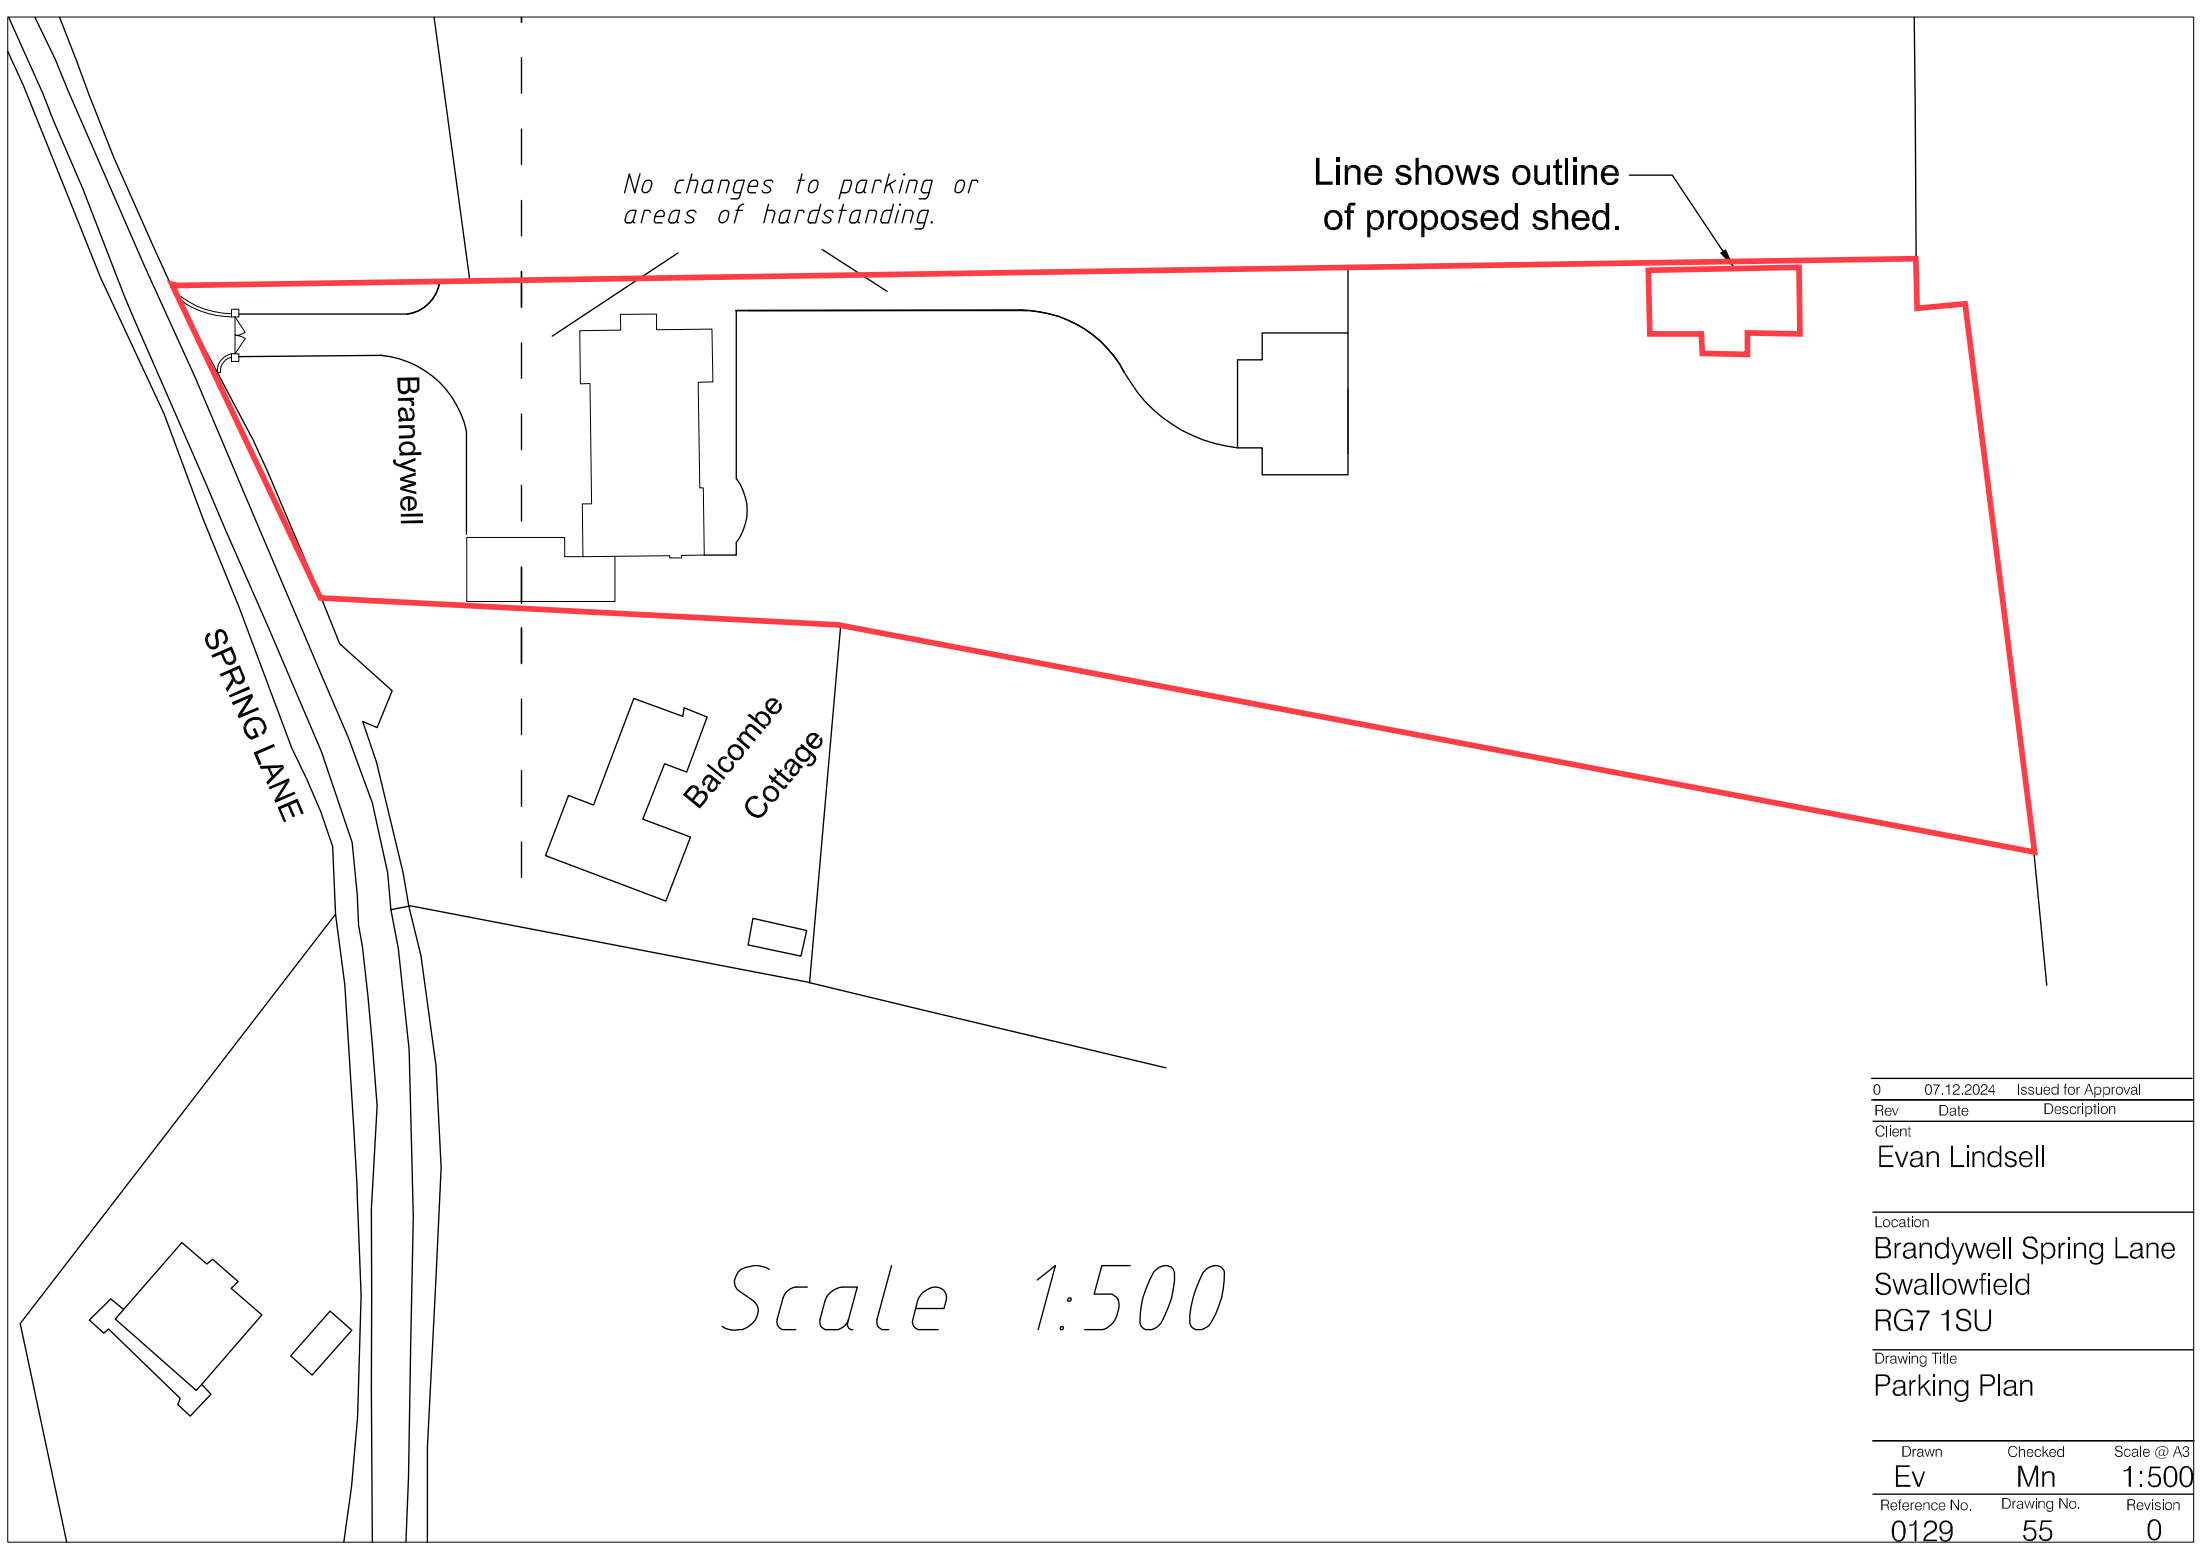

No changes to parking or
areas of hardstanding.

Line shows outline
of proposed shed.

Brandywell

SPRING LANE

Balcombe
Cottage

Scale 1:500

0	07.12.2024	Issued for Approval	
Rev	Date	Description	
Client			
Evan Lindsell			
Location			
Brandywell Spring Lane			
Swallowfield			
RG7 1SU			
Drawing Title			
Parking Plan			
Drawn		Checked	Scale @ A3
Ev		Mn	1:500
Reference No.	Drawing No.	Revision	
0129	55	0	