




All dimensions are to be checked on site before work commences.
Figured dimensions to be taken in preference to scaled dimensions.
If in doubt please ask.
© Copyright reserved.

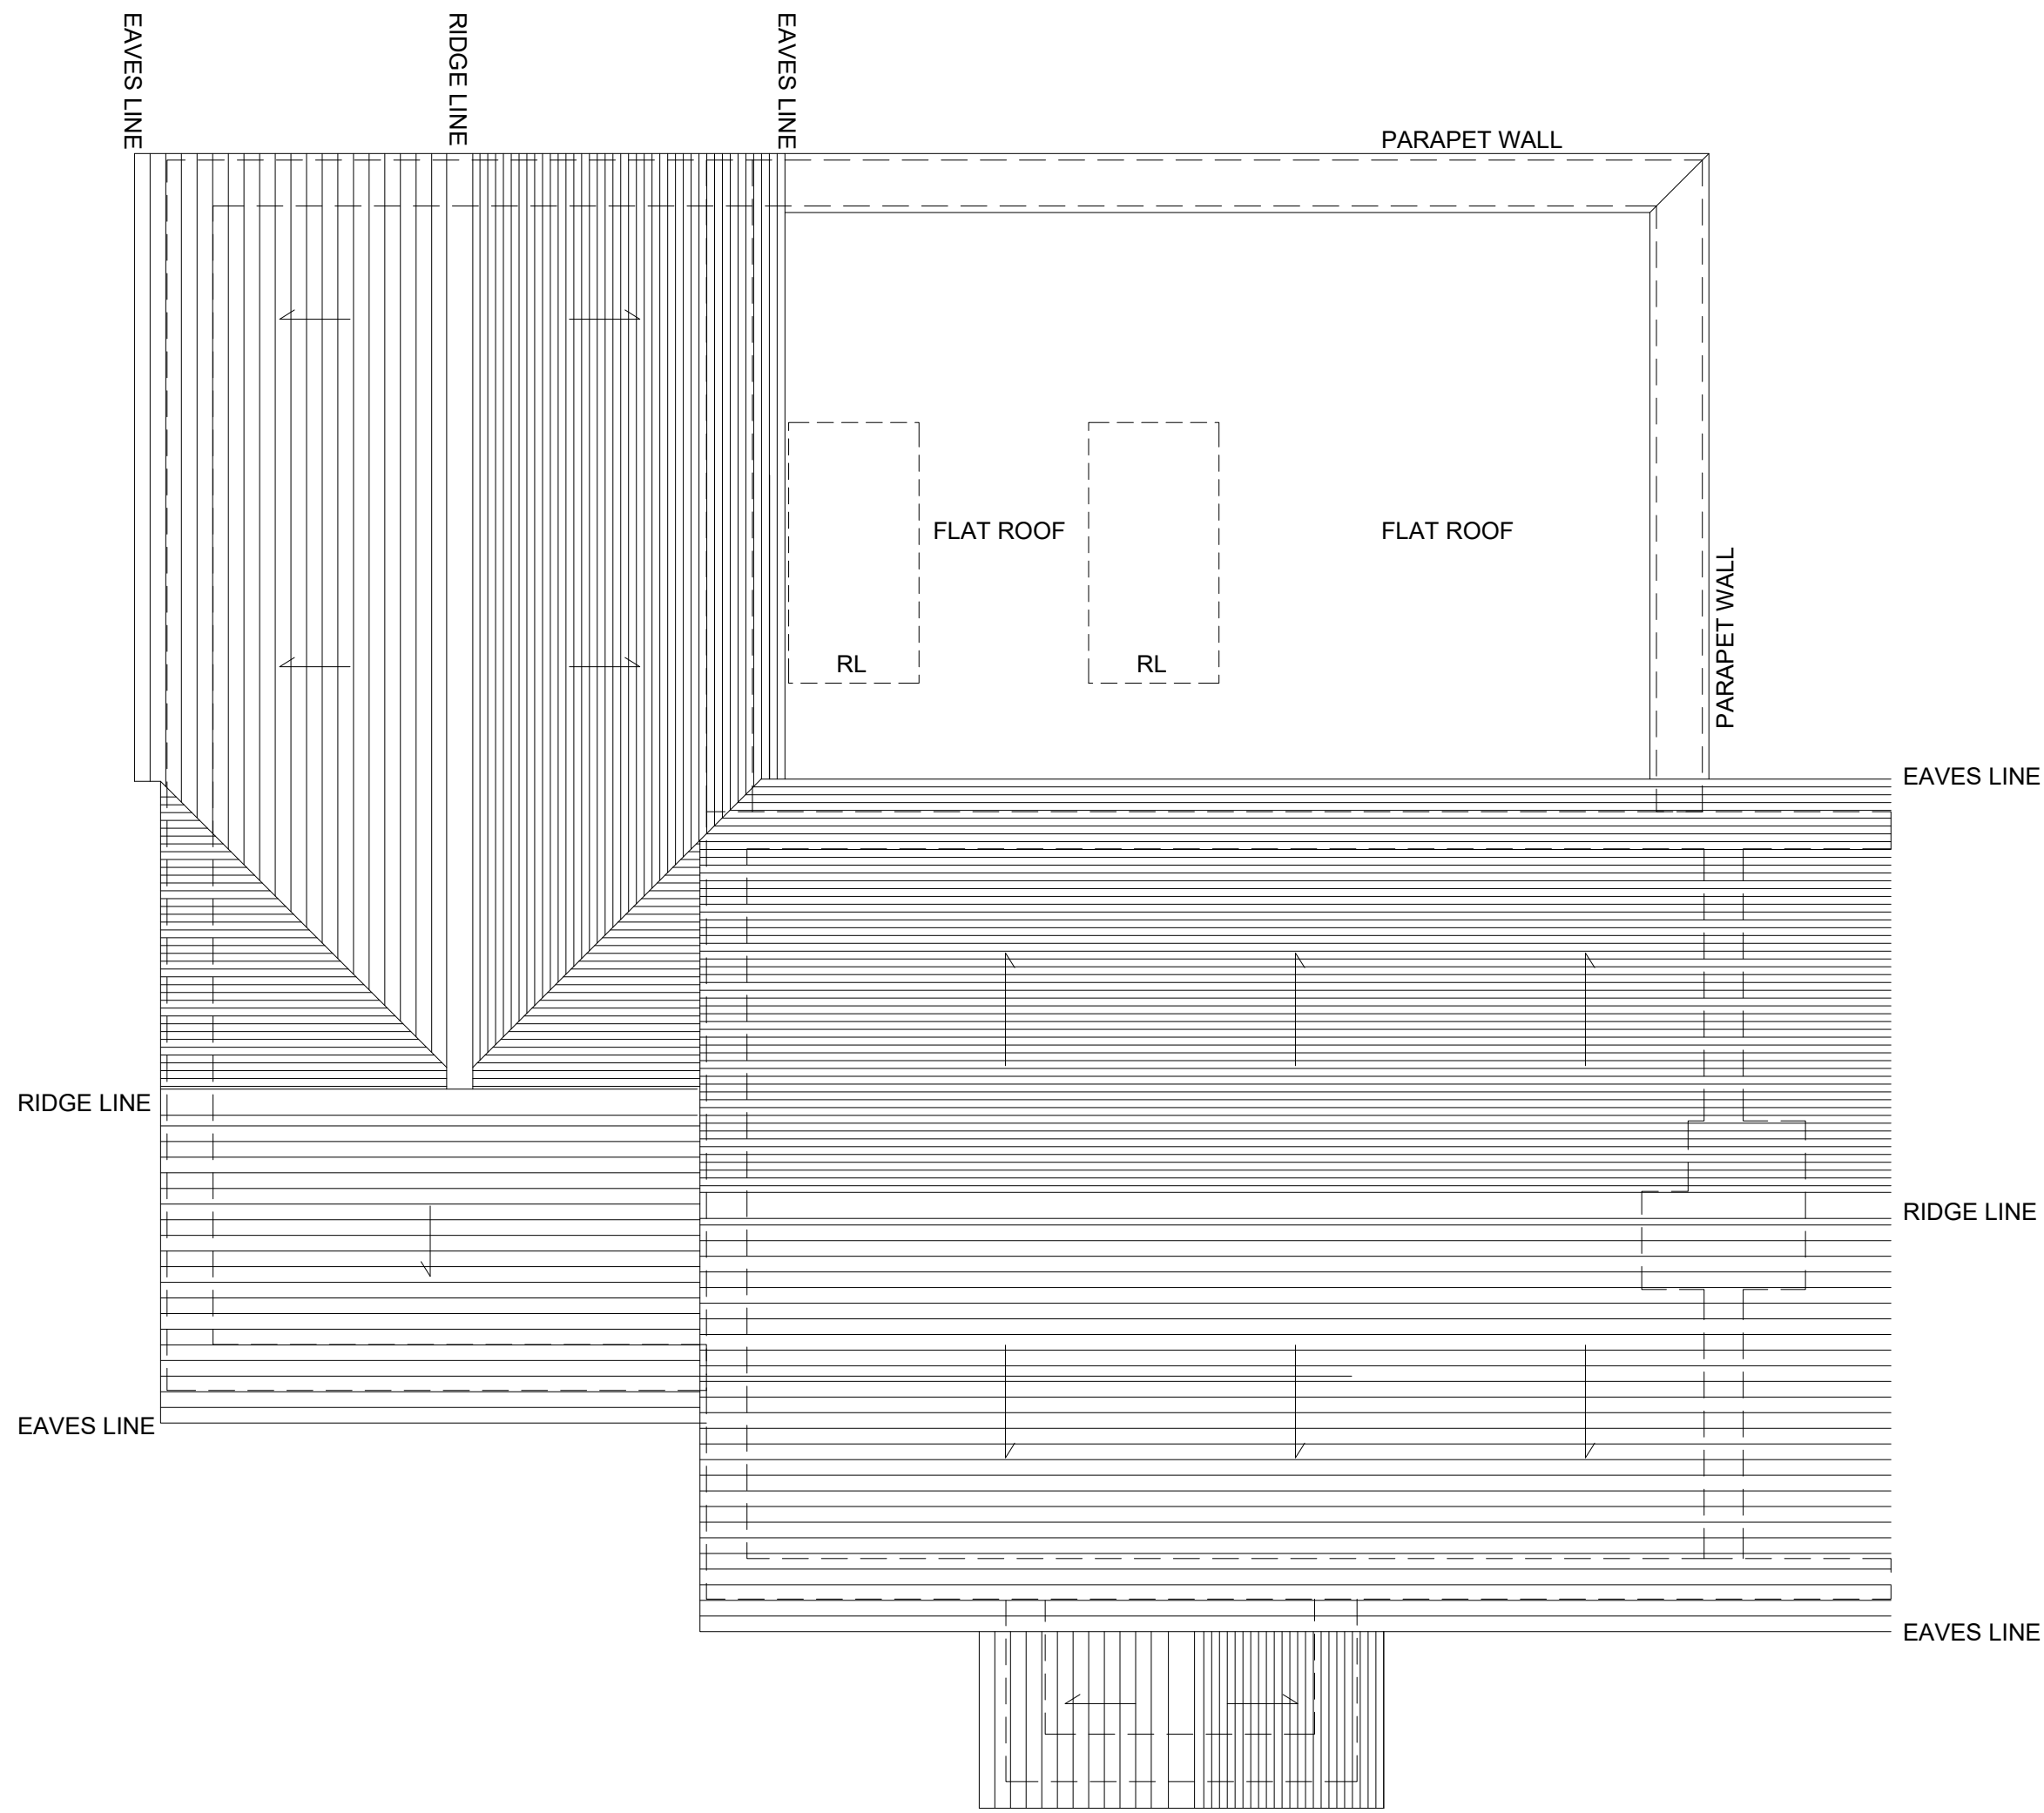

ROOF SCAPE PLAN As Proposed
Scale 1:50

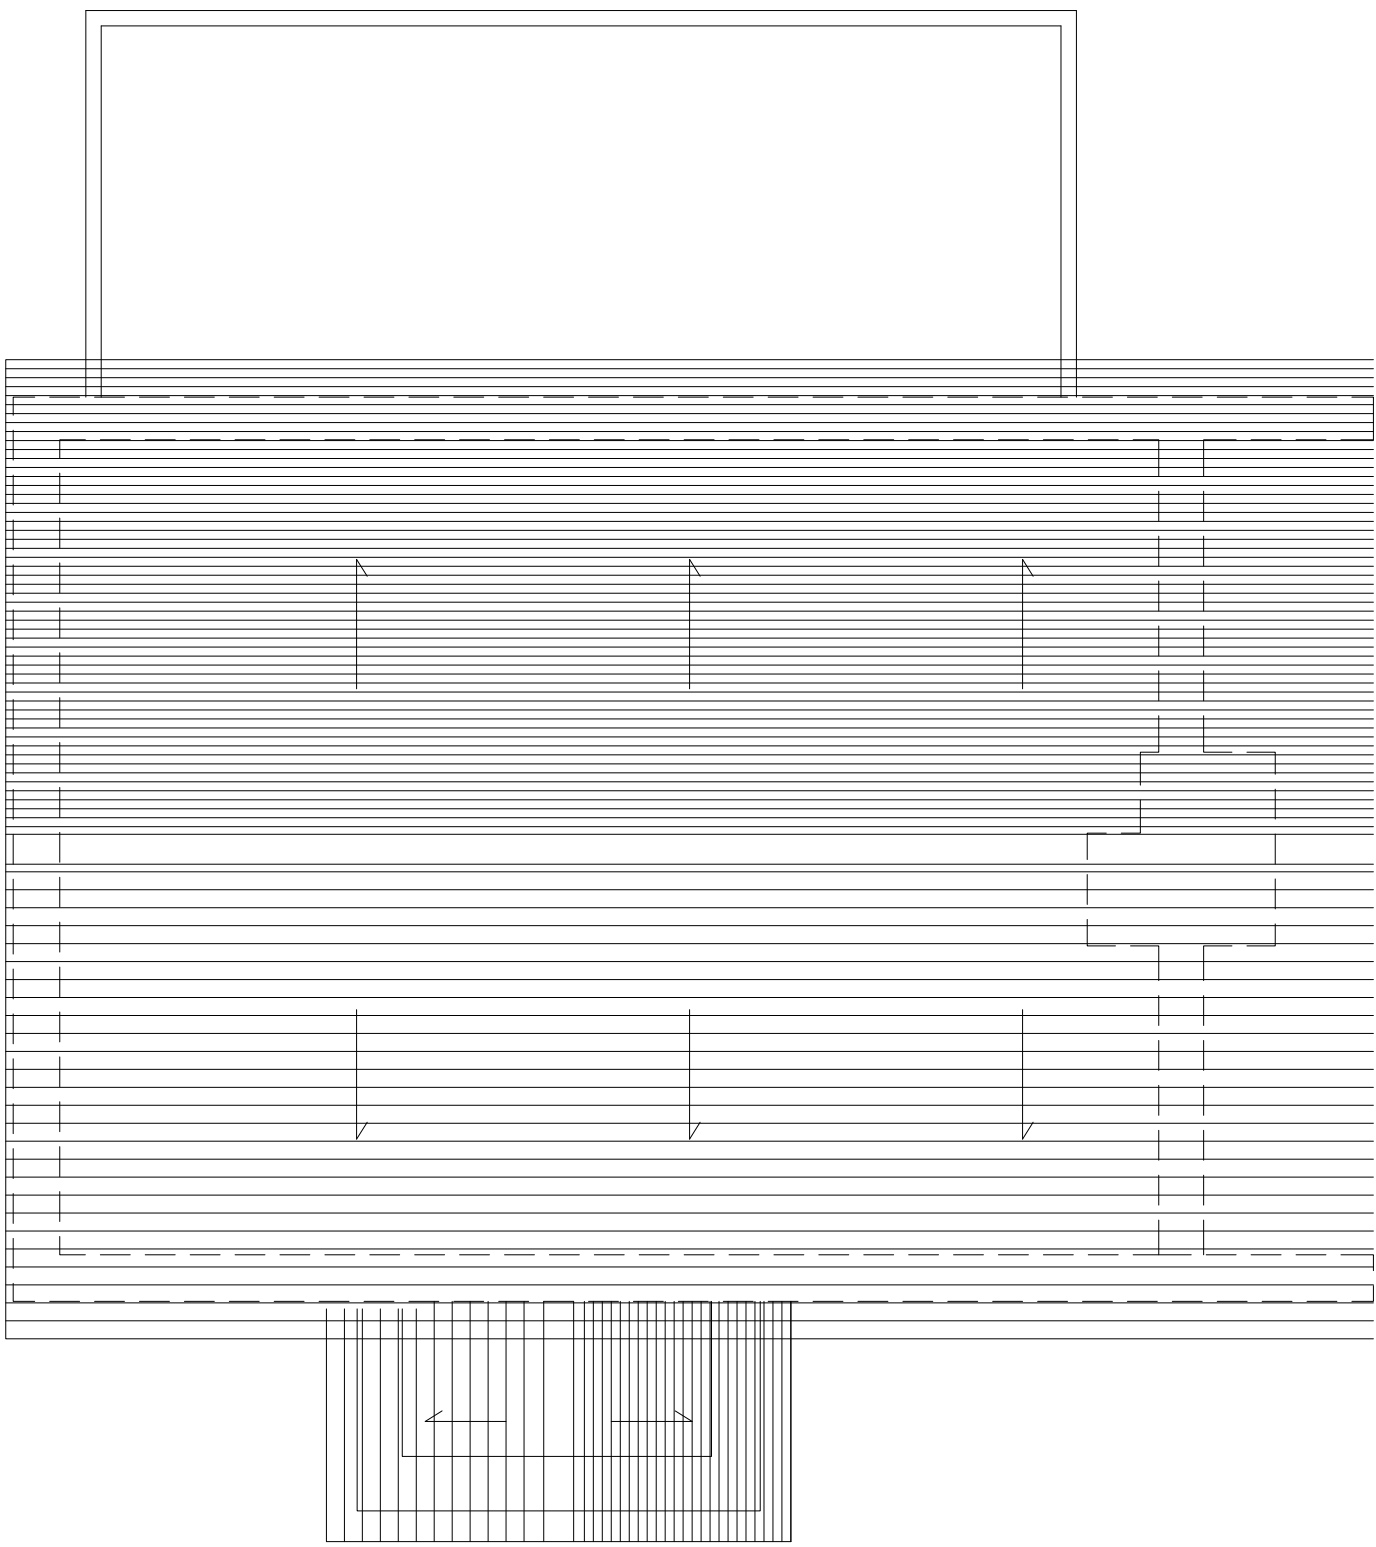

ROOF SCAPE PLAN As Existing
Scale 1:50

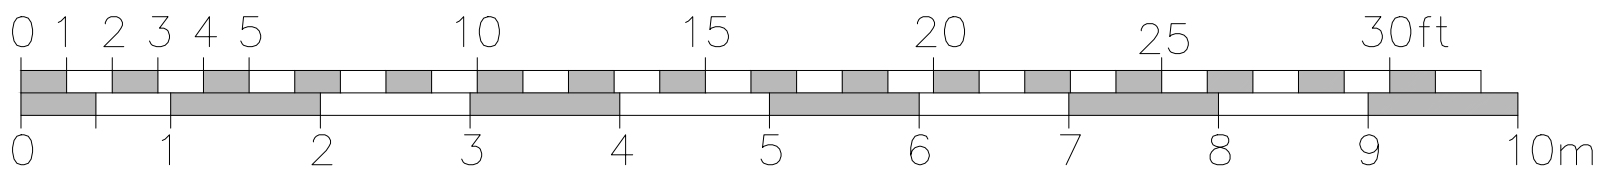

Rev	Description	Date	Initials
FOR PLANNING SUBMISSION			
HOLTHAM+NEWMAN ARCHITECTS			
The Old Dairy 282a Hyde End Road, Spencer's Wood, Reading, Berkshire RG7 1DN		T: 07971 316499 E: hello@hnarchitects.co.uk	
Project: 17, Kingsbridge Cottage Nine Mile Ride Wokingham RG40 3LY			
Client Matt Goodchild			
Drawing Title: Roof Scape Plans - -			
As Existing and Proposed			
Scale:	1:50 @ A1	Dwg. No.:	Rev.:
-		2315-P107	-
Drawn by: DH			
Date: Nov 2025			