


Notes:
This drawing and the works depicted are the copyright of Boyer.
This drawing is for planning purposes only. It is not intended to be used for construction purposes. Whilst all reasonable efforts are used to ensure drawings are accurate, Boyer accept no responsibility or liability for any reliance placed on, or use made of, this plan by anyone for purposes other than those stated above.

Do not scale from this drawing. All contractors must visit the site and be responsible for taking and checking Dimensions.

Key:

- Site location

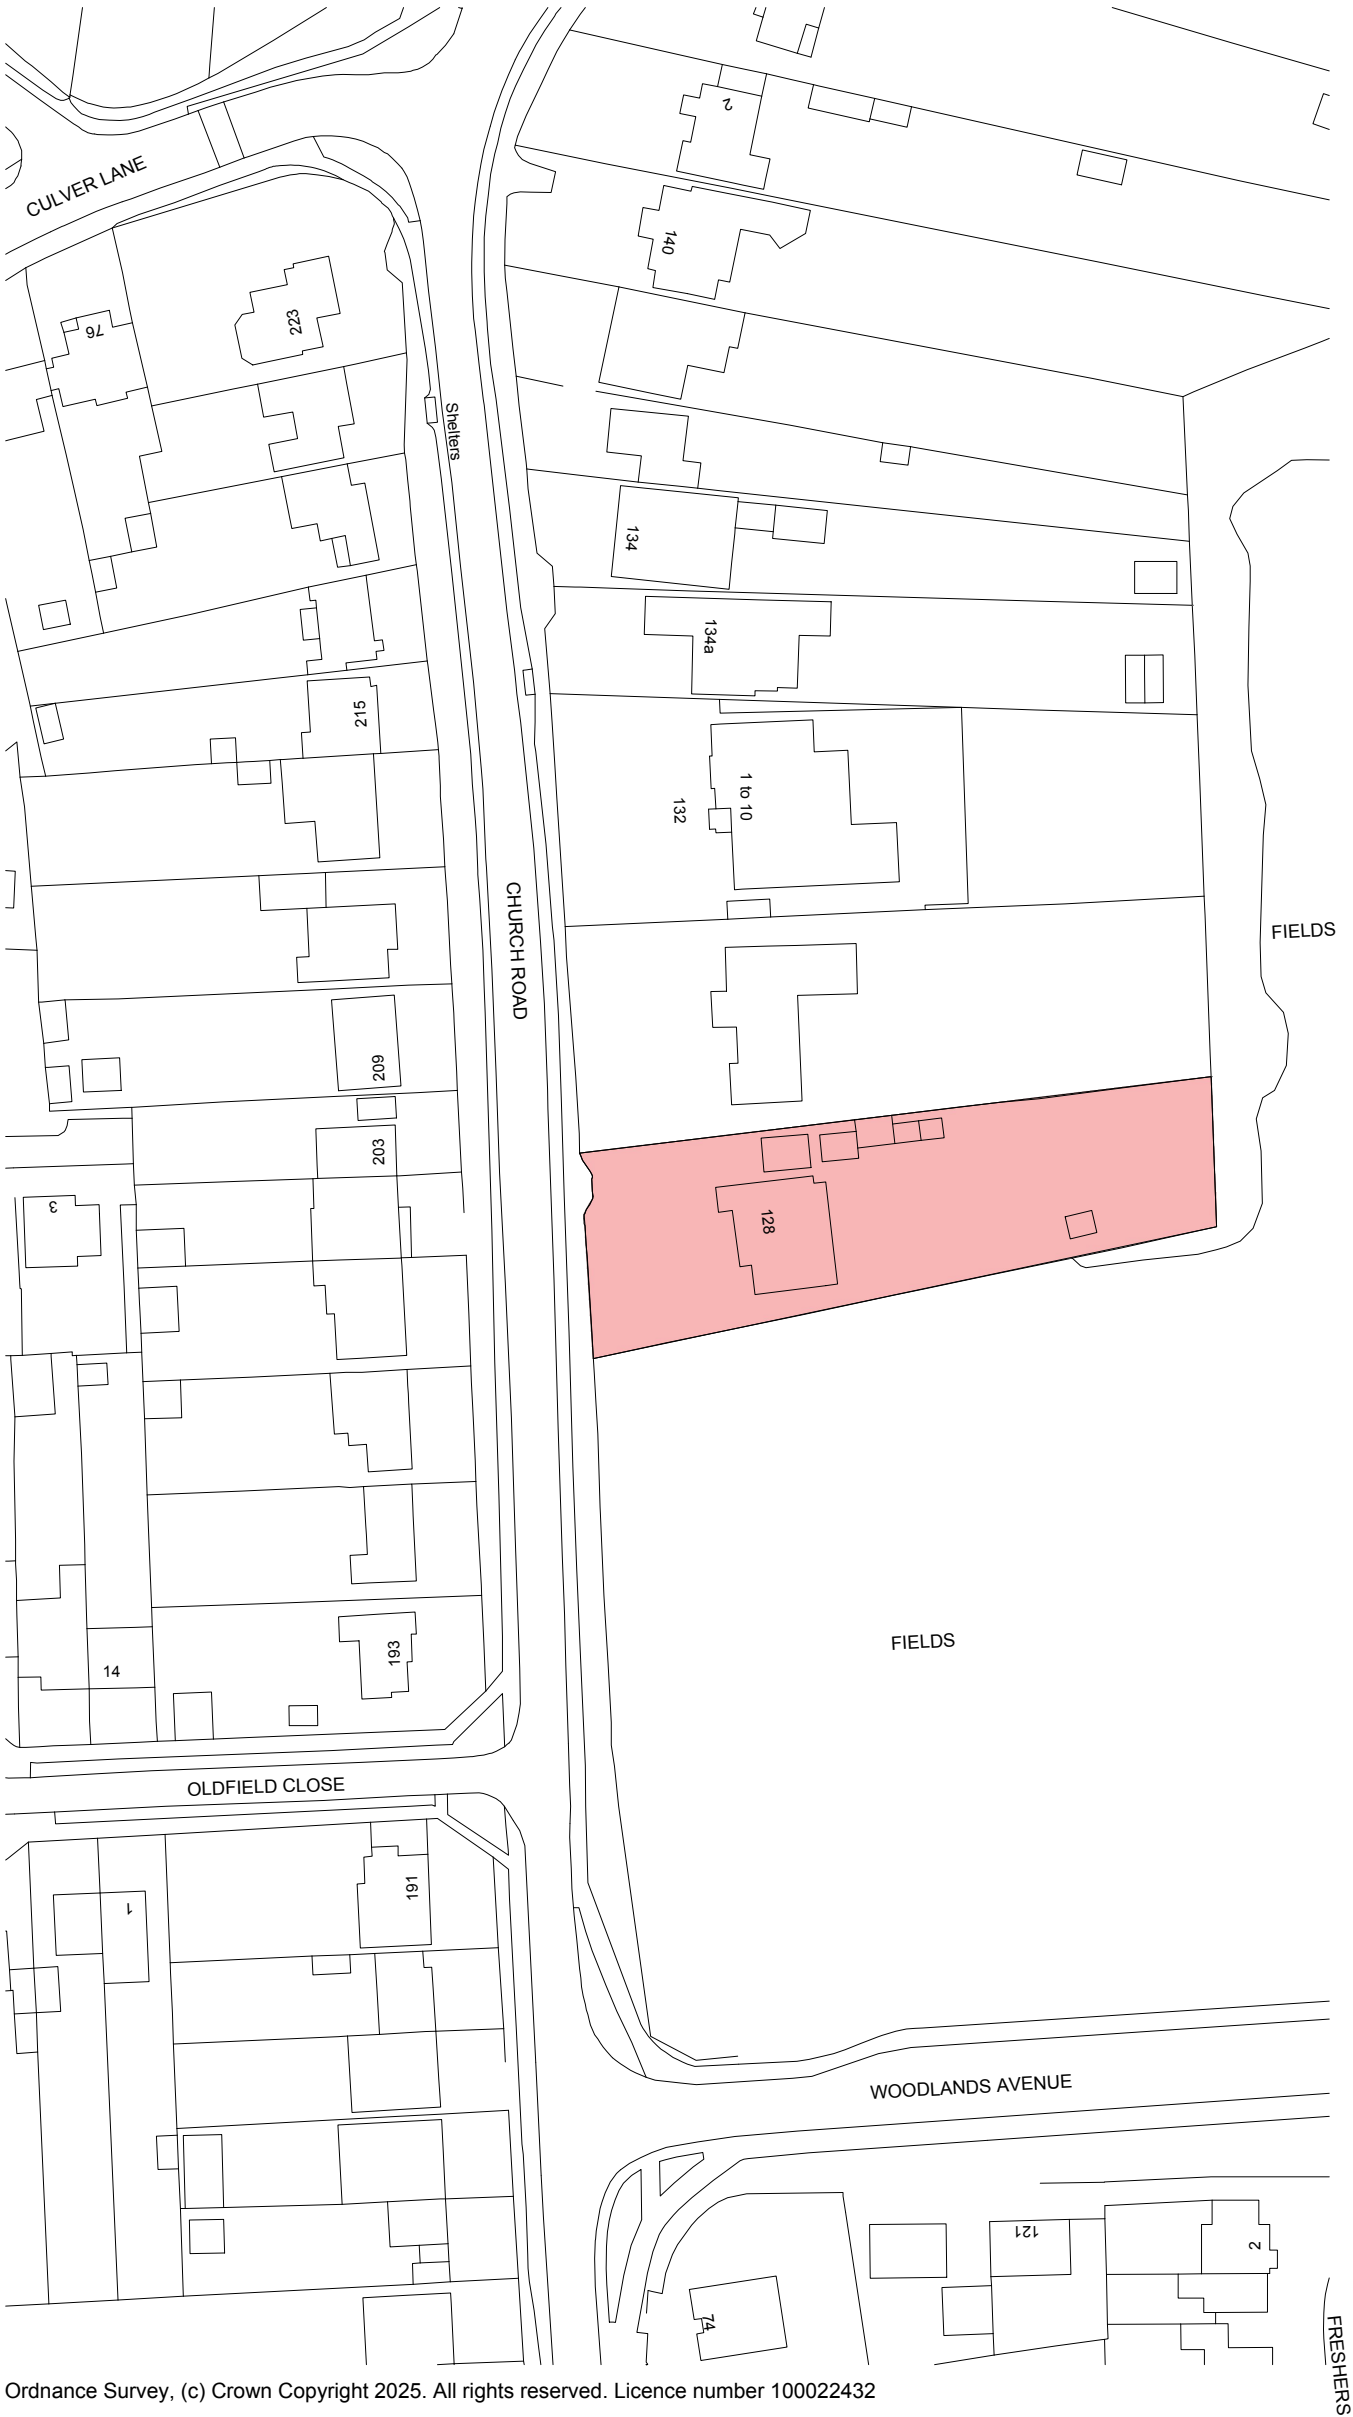

Ordnance Survey, (c) Crown Copyright 2025. All rights reserved. Licence number 100022432

-	16.07.25	First issue	EW	NB
Rev	Date	Description	Drawn	Chkd
Client				
Buddhist Gumba Reading Ltd				


Boyer

Project
128 Church Road, Earley

Drawing Title
Site location plan

Drawing No. SL-02 Job Ref. 24.2046

Scale @ A3 1:1000 Revision -

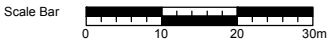

Reproduced from the Ordnance Survey map with the permission of Ordnance Survey on behalf of The Controller of His Majesty's Stationery Office, © Crown Copyright AR 100007250
Boyer Planning Ltd, Crowthorne House, Nine Mile Ride, Wokingham, Berkshire, RG40 3GZ