
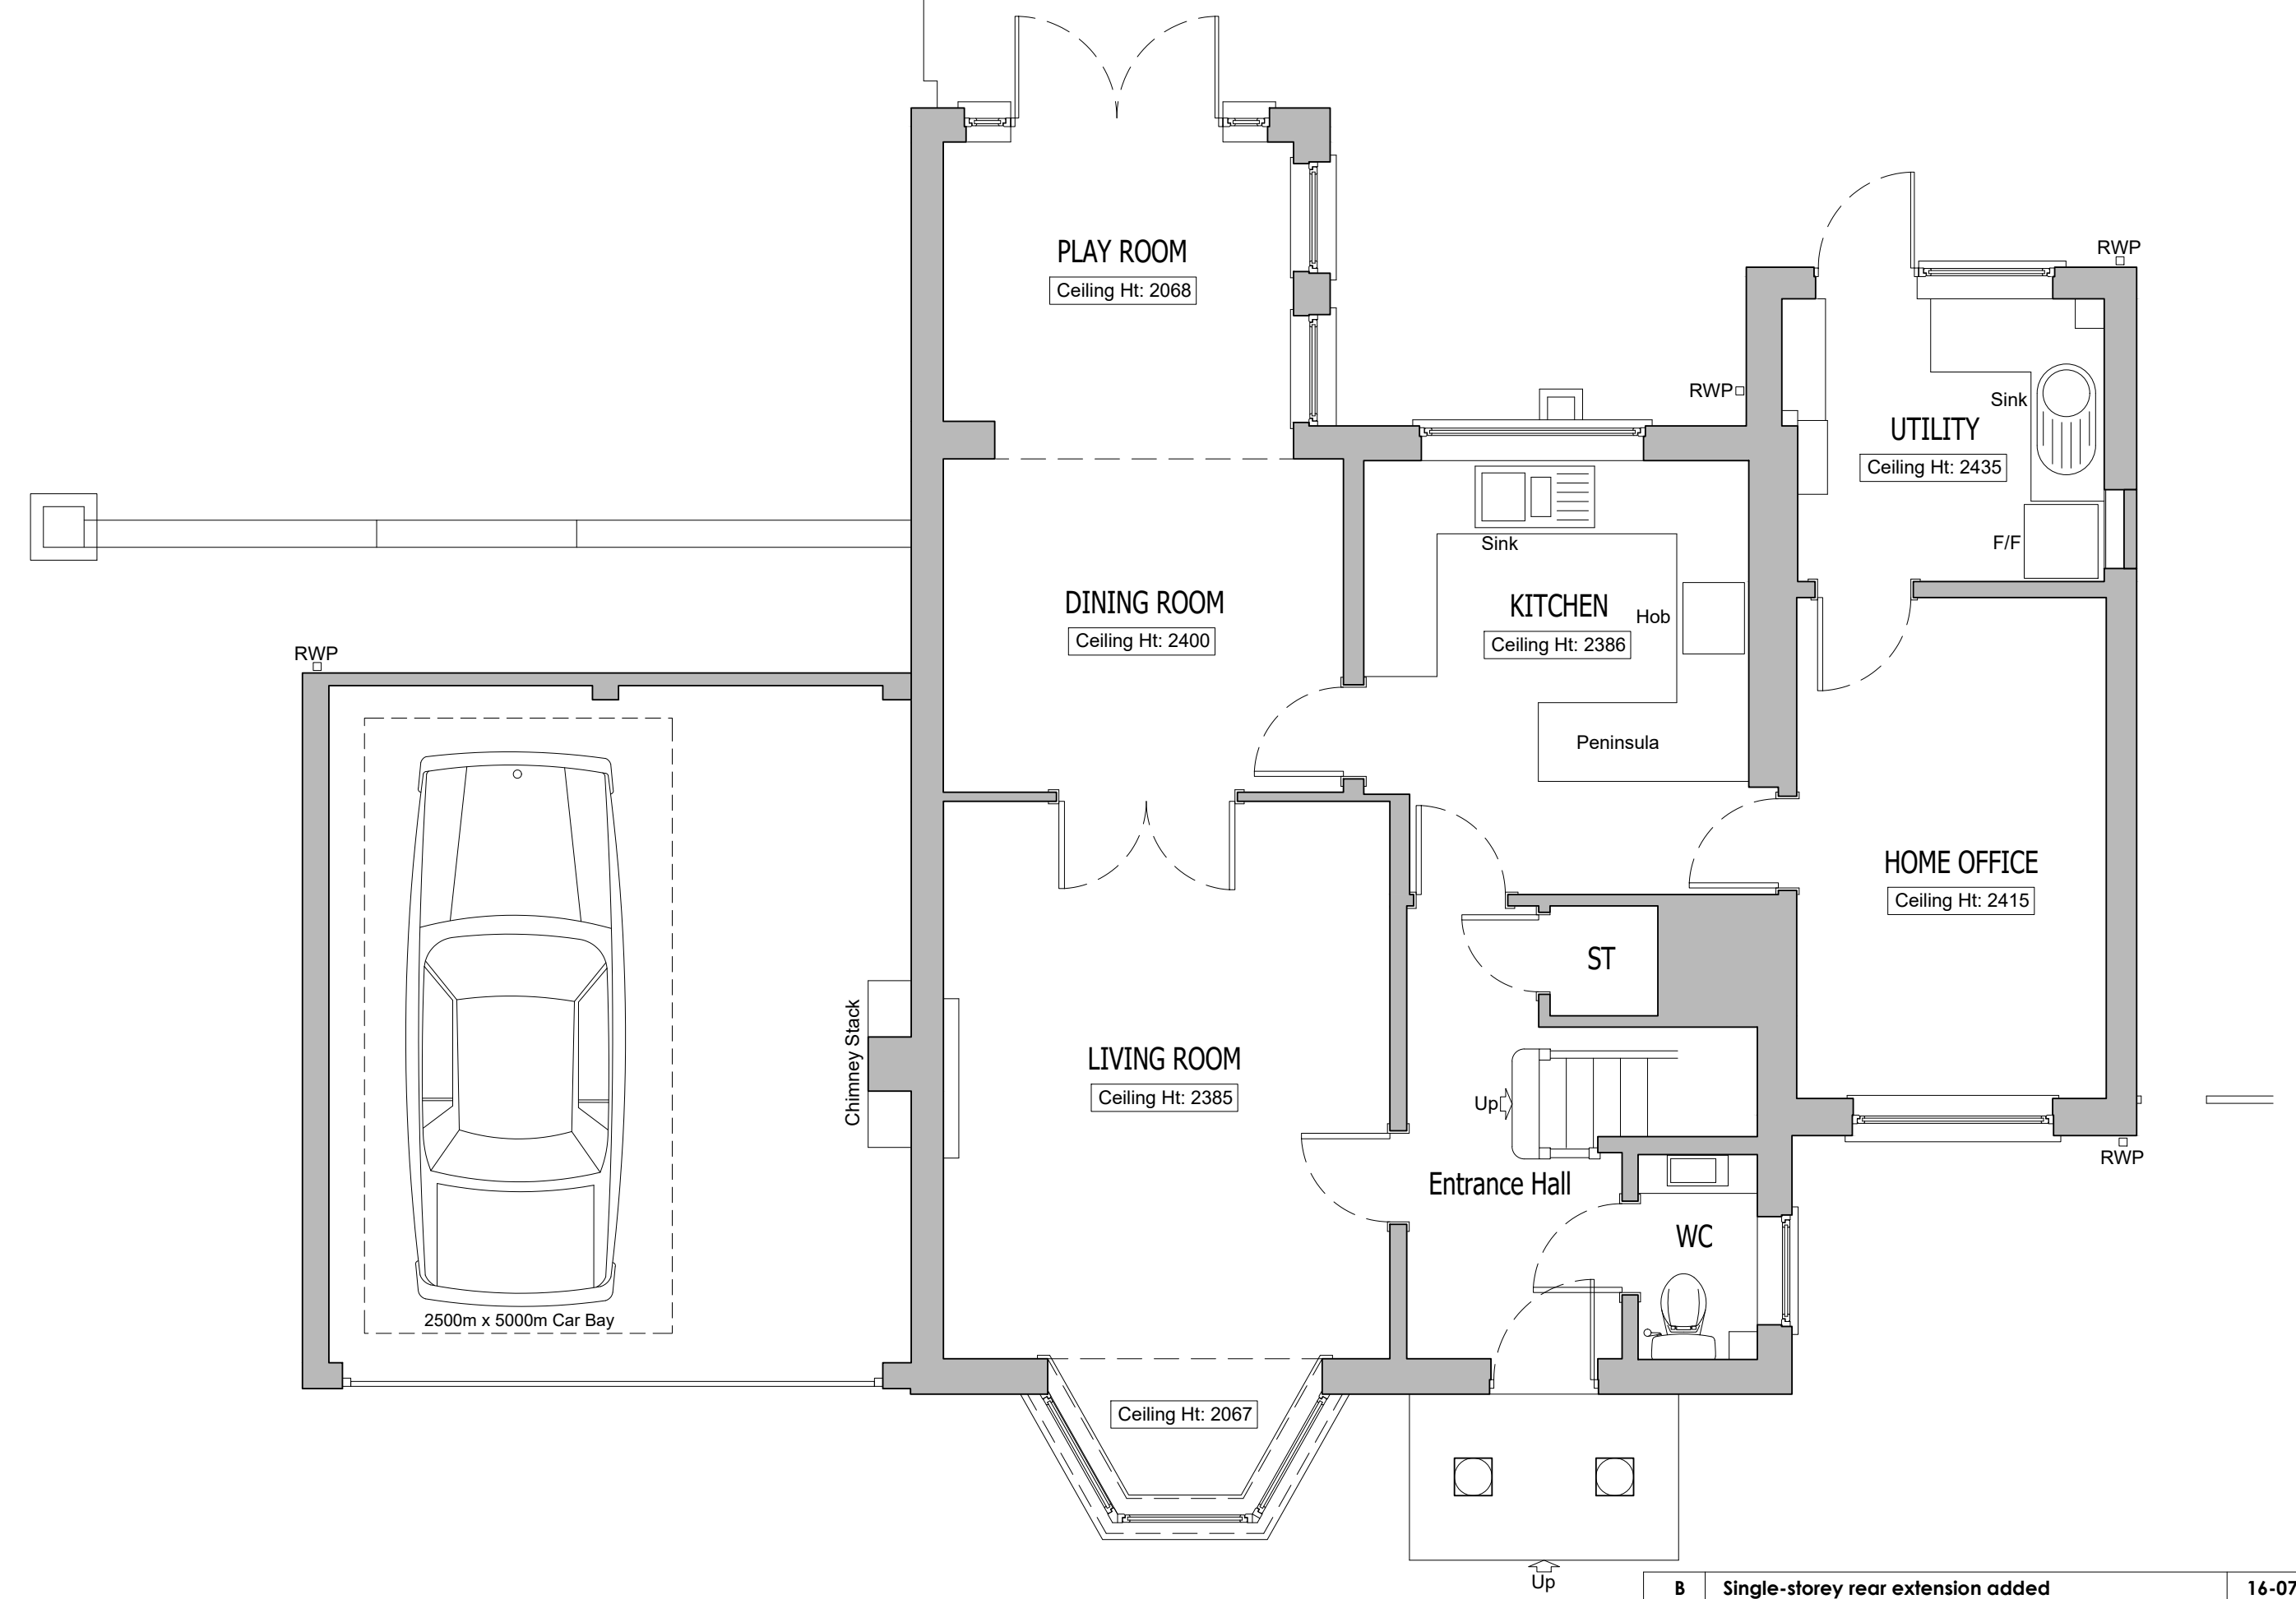


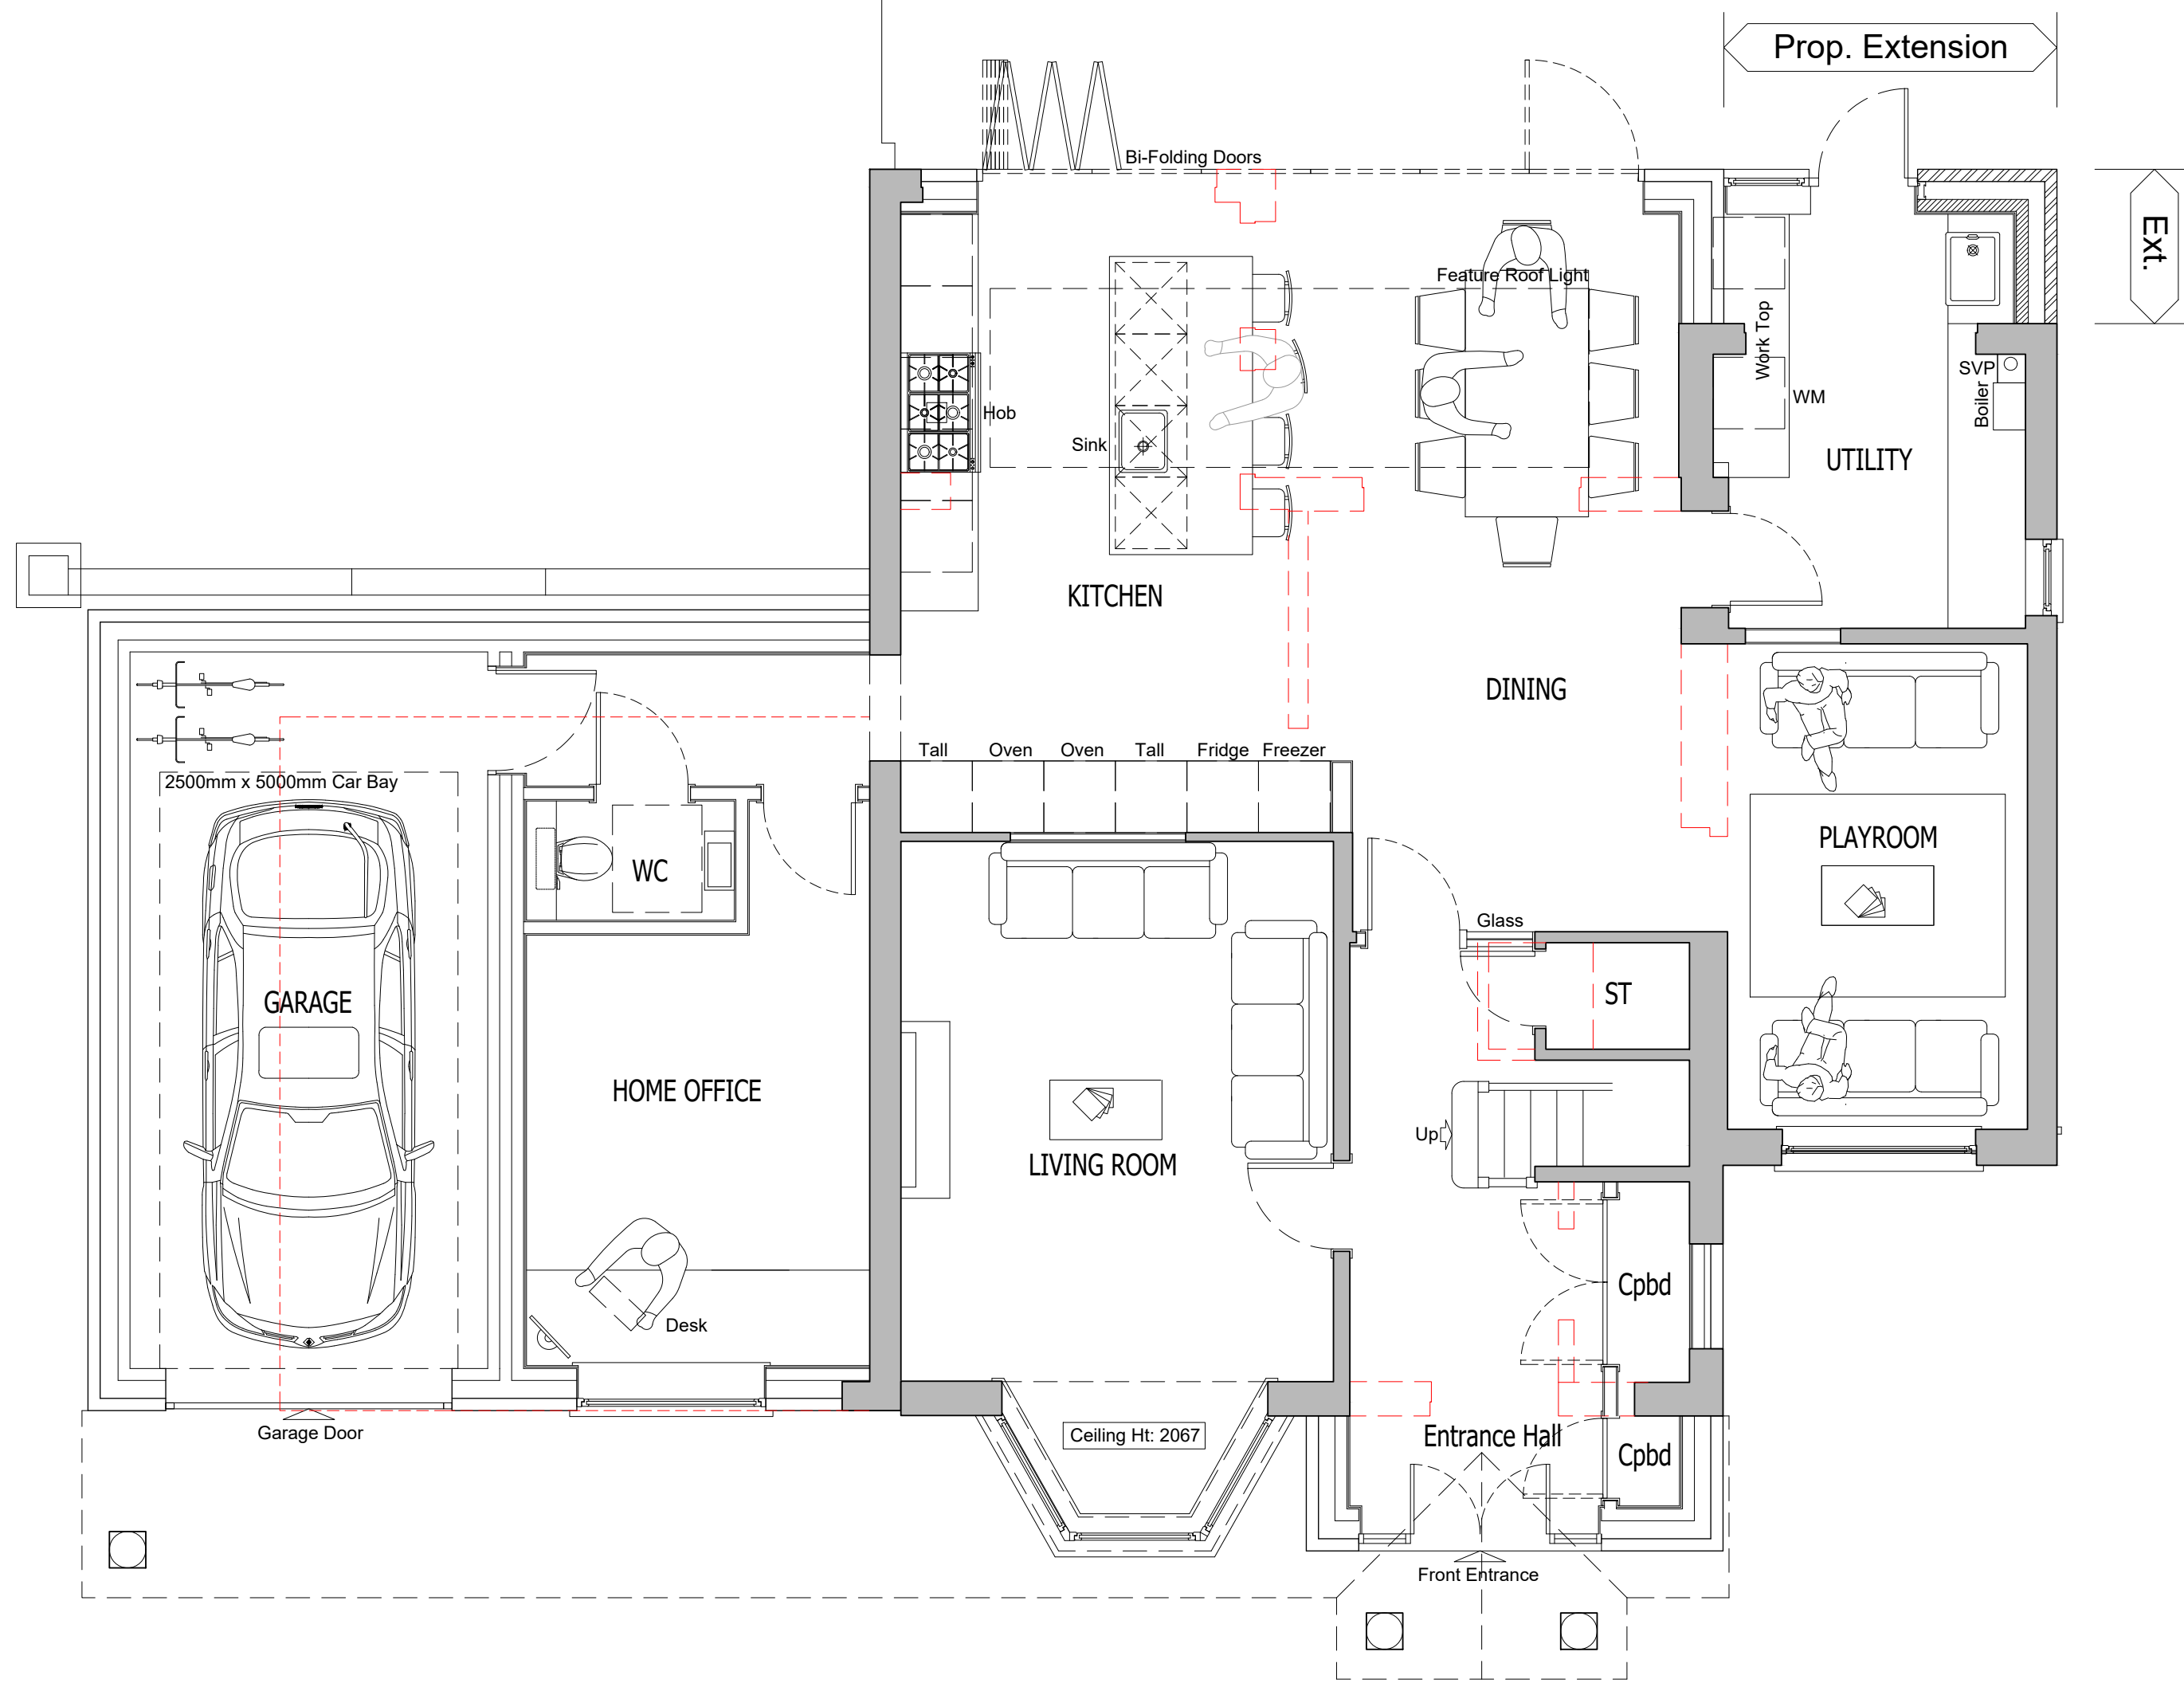

All dimensions are to be checked on site before work commences.
Figured dimensions to be taken in preference to scaled dimensions.
If in doubt please ask.
© Copyright reserved.

B	Single-storey rear extension added	16-07-2025	DH
A	Two-storey side extension reconfigured	27-01-2025	DH
Rev	Description	Date	Initials
FOR PLANNING SUBMISSION			
HOLTHAM+NEWMAN ARCHITECTS			
The Old Dairy, 282a, Hyde End Road, Spencer's Wood, Reading, Berkshire RG2 9JH			
Project: 6, Ridgeway Wargrave Reading RG10 8AS			
Client Mr and Mrs S. Clark			
Drawing Title: General Arrangement Plans Ground Floor Level			
As Existing and Proposed			
Scale:	1:50 @ A1	Dwg. No.:	Rev.:
-	-	2419-P100	B
Drawn by:	DH		
Date:	Oct 2024		