



All dimensions are to be checked on site before work commences.
Figured dimensions to be taken in preference to scaled dimensions.
If in doubt please ask.
© Copyright reserved.

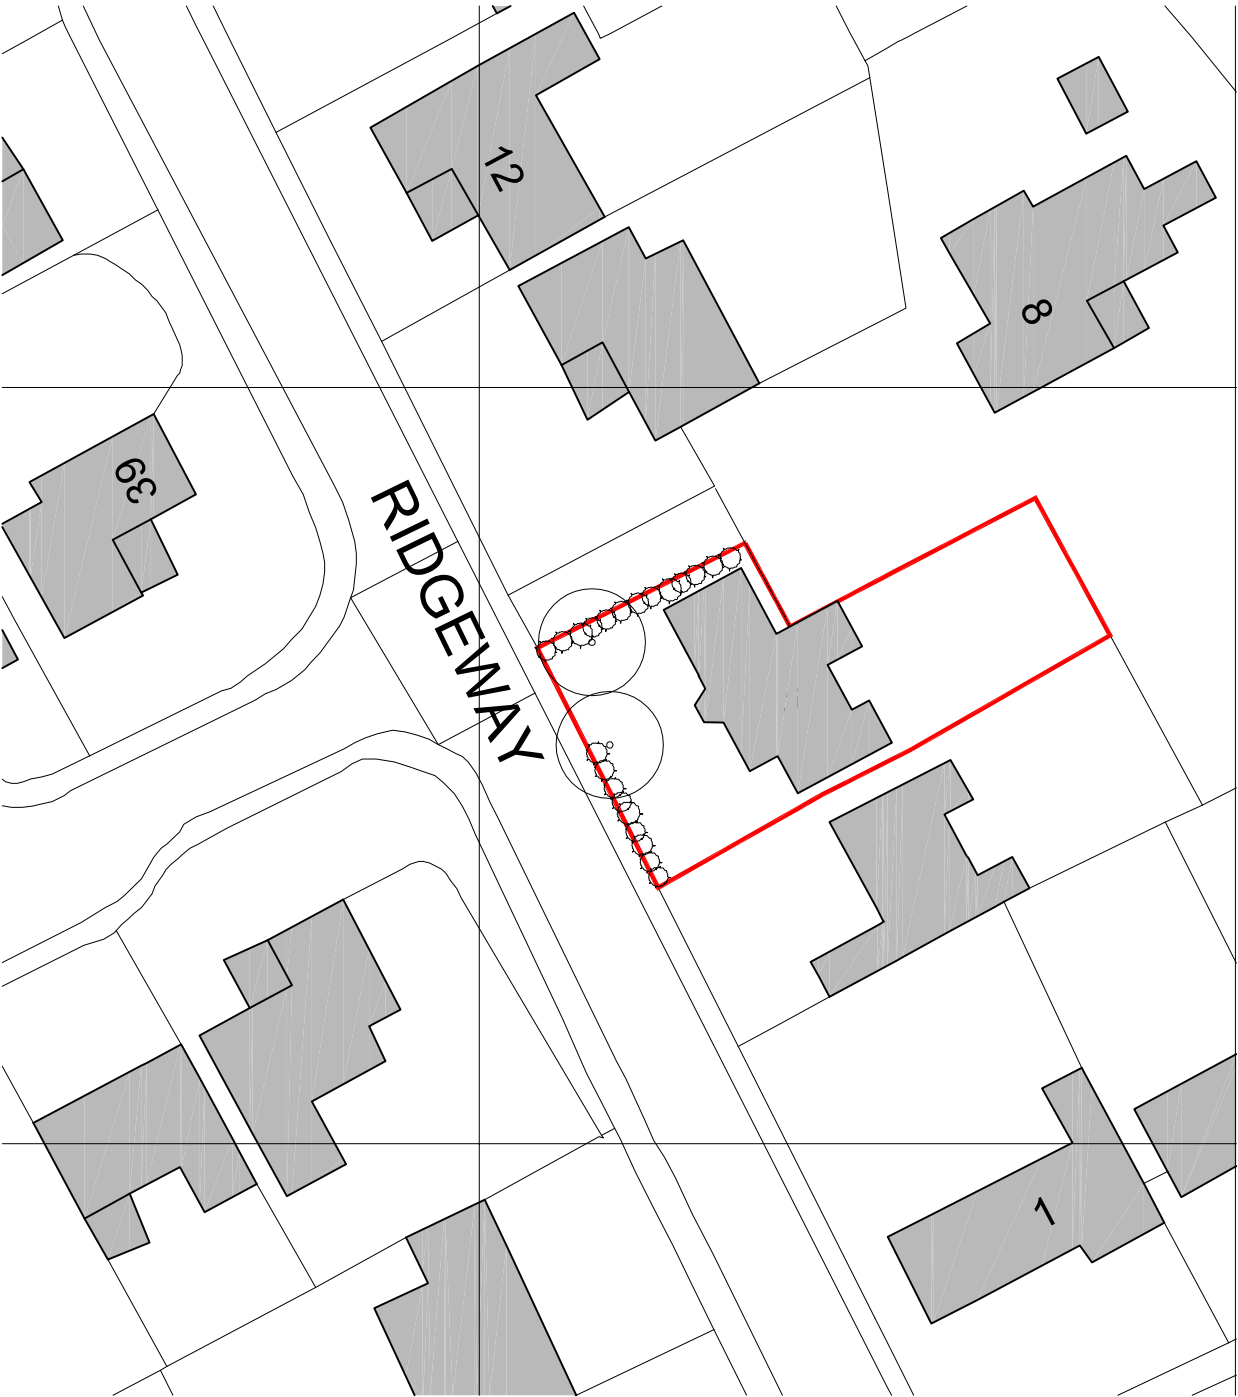

Block Plan - As Existing

Scale: 1:500

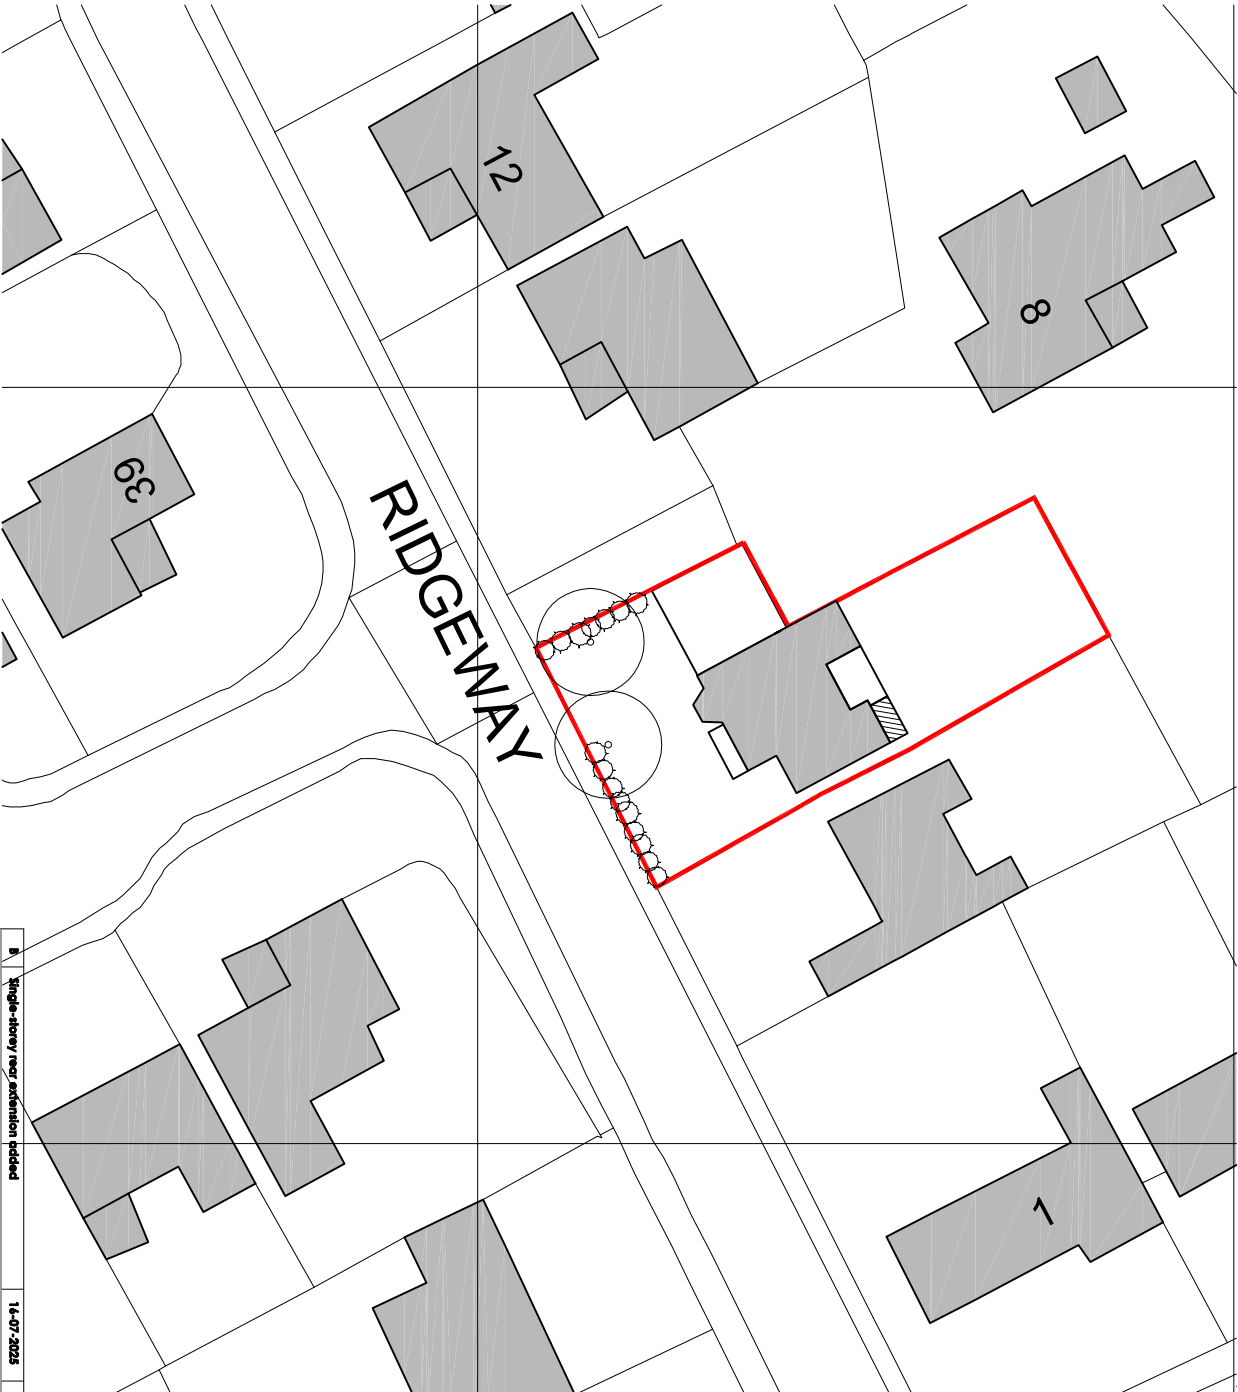

Block Plan - As Proposed

Scale: 1:500

A		Single-storey rear extension added	14-07-2023	DH
A		Two-storey side extension reconfigured	27-01-2025	DH
Rev	Description	Date	Initials	
FOR PLANNING SUBMISSION				
HOLTHAM+NEWMAN ARCHITECTS  The Old Dairy, 228a, Hyde End Road, Spencer's Wood Reading, Berkshire RG2 3JH T: 07971 316499 E: info@hnmarchitects.co.uk				
Project: 6, Ridgeway Wargrave Reading RG10 8AS				
Client Mr and Mrs S. Clark				
Drawing Title: Block Plans				
-				
As Existing and Proposed				
Scale:	1:500 @ A3	Dwg No.:	Rev.:	
Drawn By:	DH	2419-P104	B	
Date:	Oct 2024			