


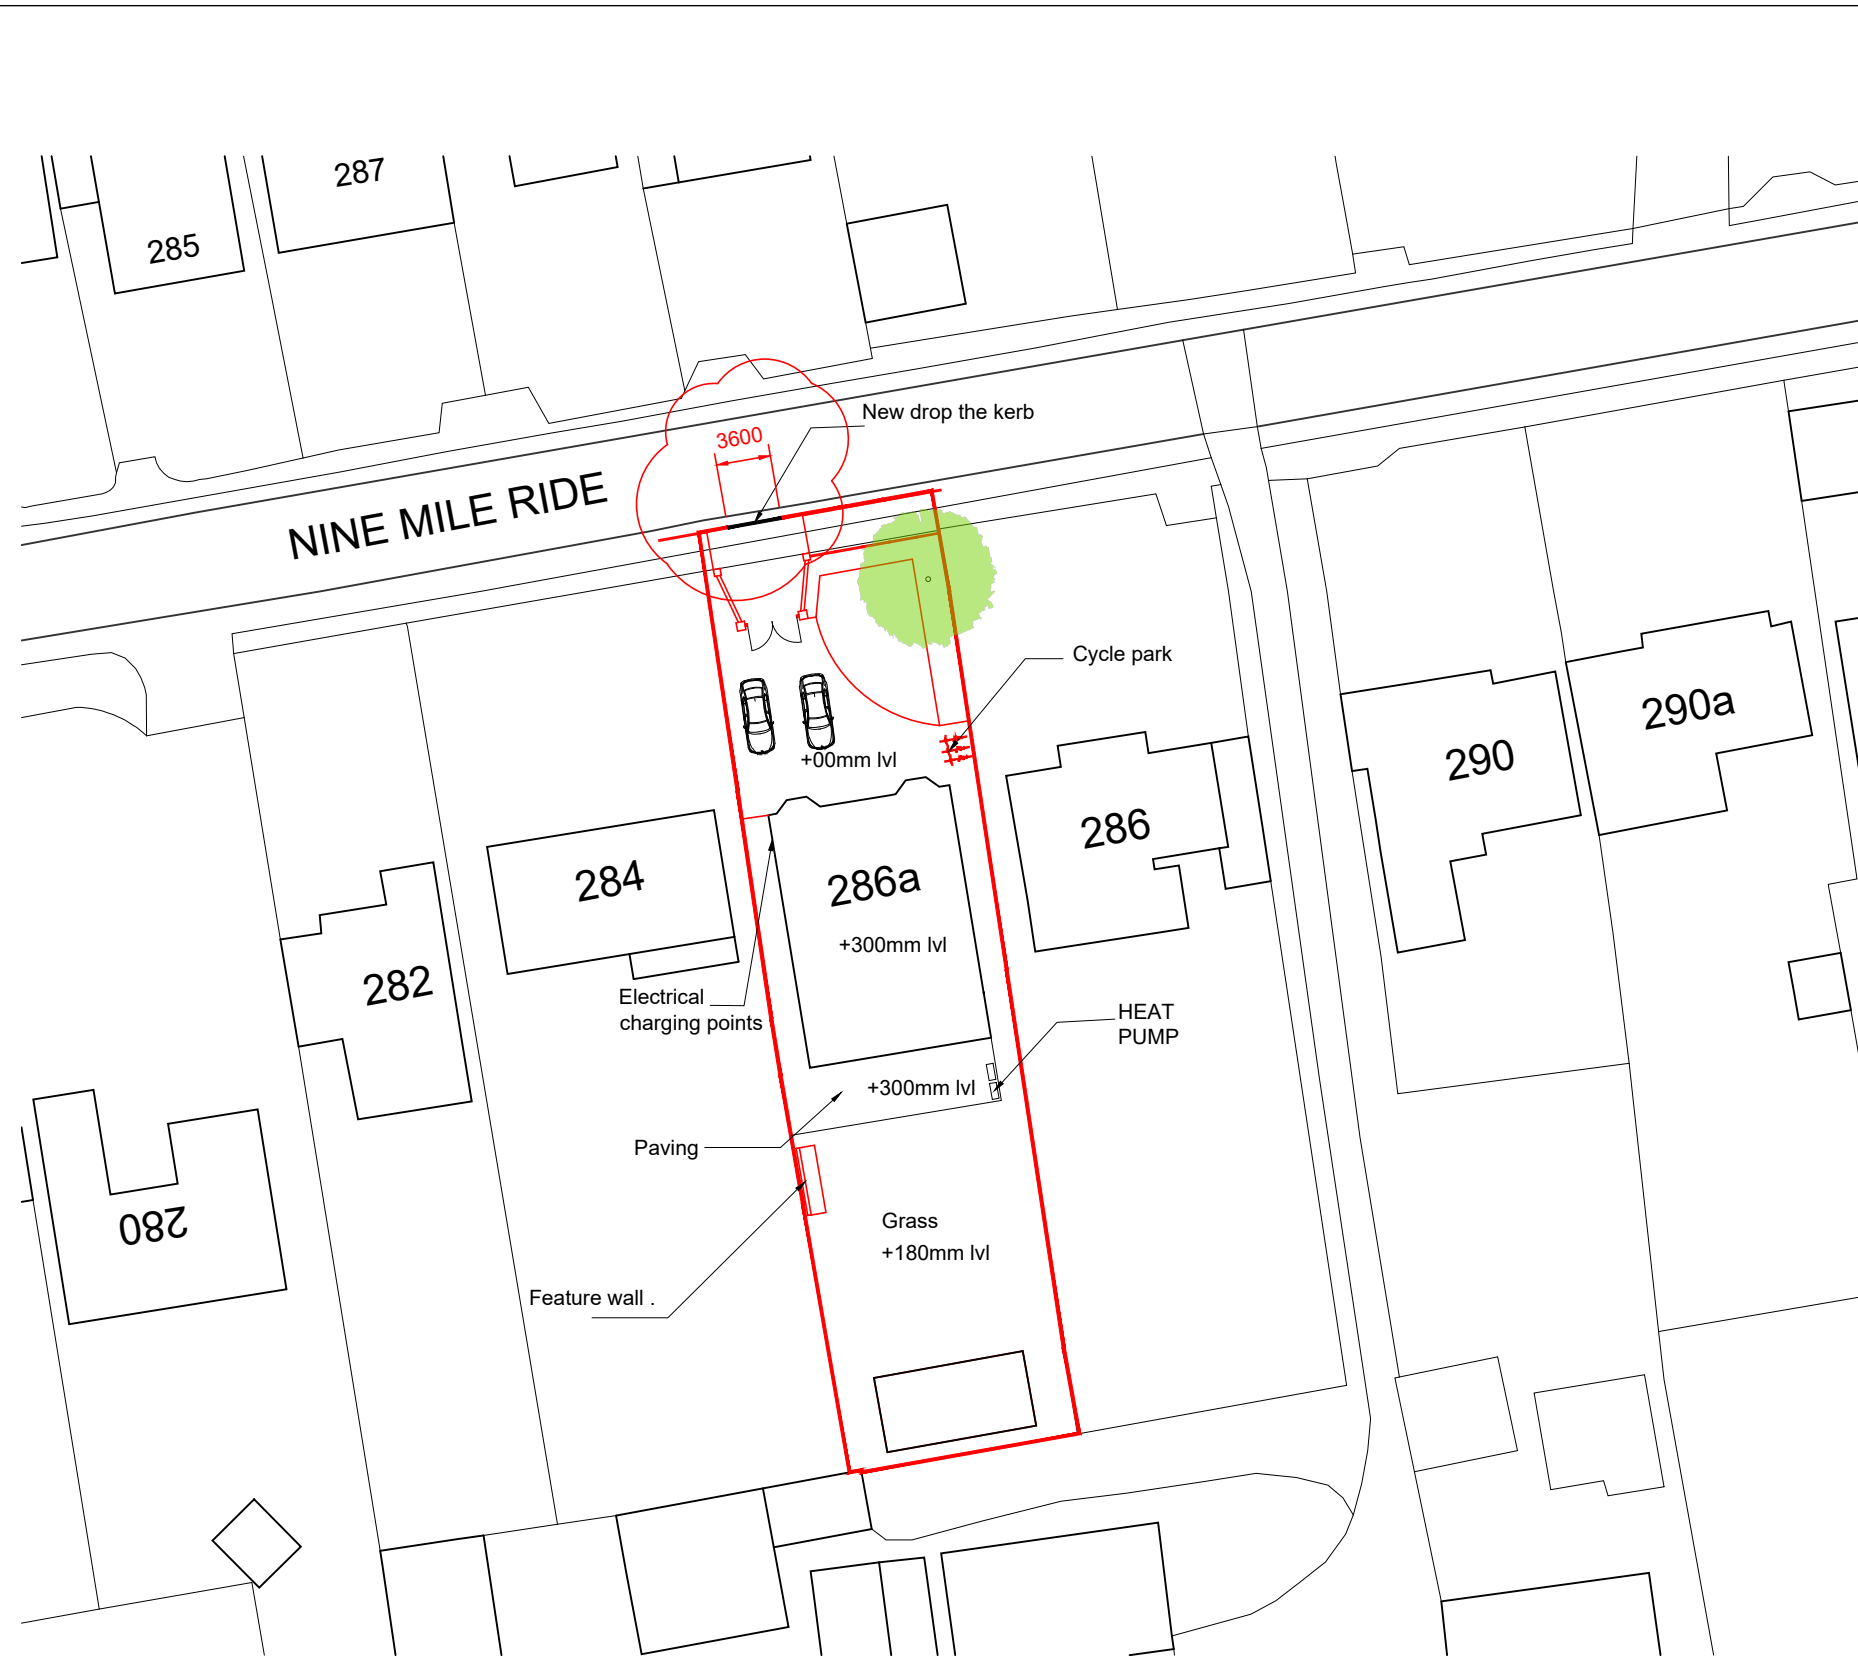

BLOCK PLAN
SCALE 1 : 500



LOCATION PLAN
SCALE 1 : 1250

NOTES

© SK Design consultants - THIS DRAWING AND DESIGN REMAINS THE COPYRIGHT AND INTELLECTUAL PROPERTY OF SK CONSULTANTS AND SHALL NOT BE COPIED IN ANY FORMAT WITHOUT APPROVAL.

THIS DRAWING IS TO BE READ IN CONJUNCTION WITH ALL OTHER DRAWINGS AND DOCUMENTS PROVIDED. THE CONTRACTOR MUST CHECK ALL DIMENSIONS ON SITE BEFORE PLACING ORDERS FOR MATERIALS OR SHOP FABRICATIONS OR COMMENCING WORKS ON SITE. ANY DISCREPANCIES SHOULD BE NOTIFIED BEFORE PROCEEDING.

SK Design Consultants
22 Netley close
Caversham
Reading RG4 6SR
Tel : 07821111602

Client: Mr BALA VERABATLU		
Project: NEW DETACHED HOUSE		
Location: 286A NINE MILE RIDE , FINCHAMPSTEAD WOKINGHAM RG40 3NT		
Drawing Title: LOCATION & BLOCK PLAN		
Date: JUN 2024	Sheet Size: A3	Drawn: SK
Drawing No: B1334-01		Revision: