




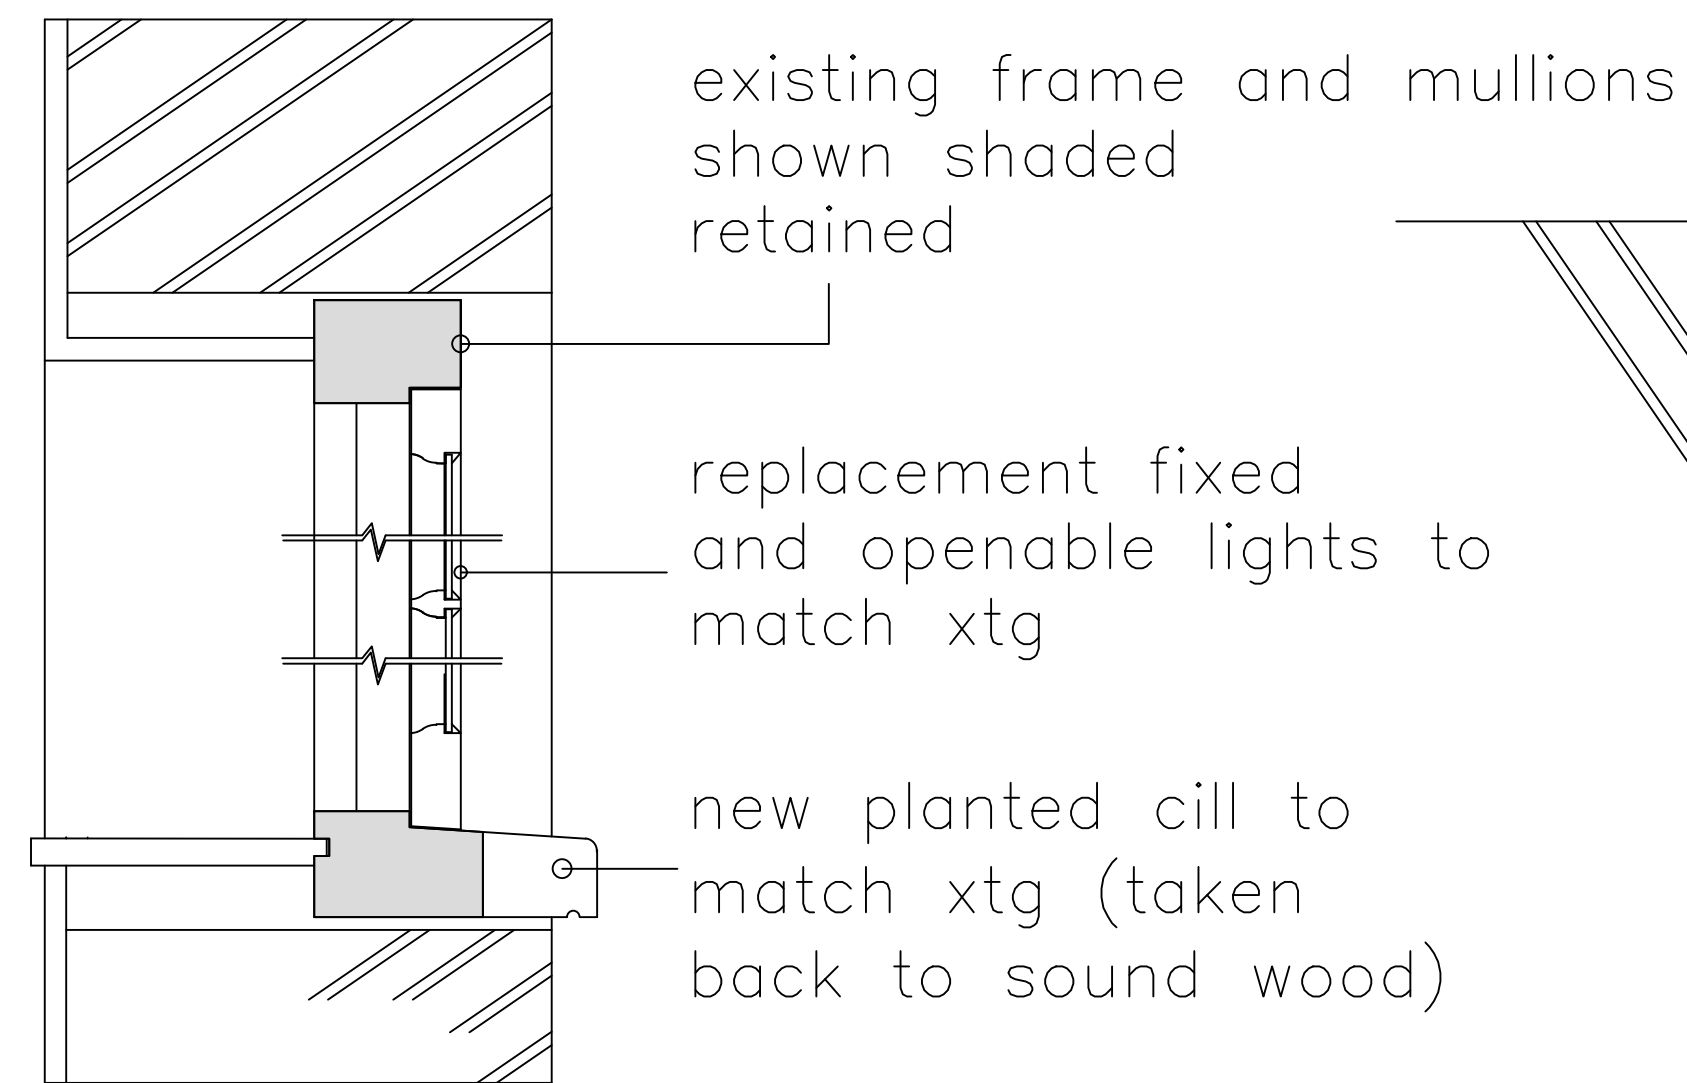


Window A and B
Vertical Section

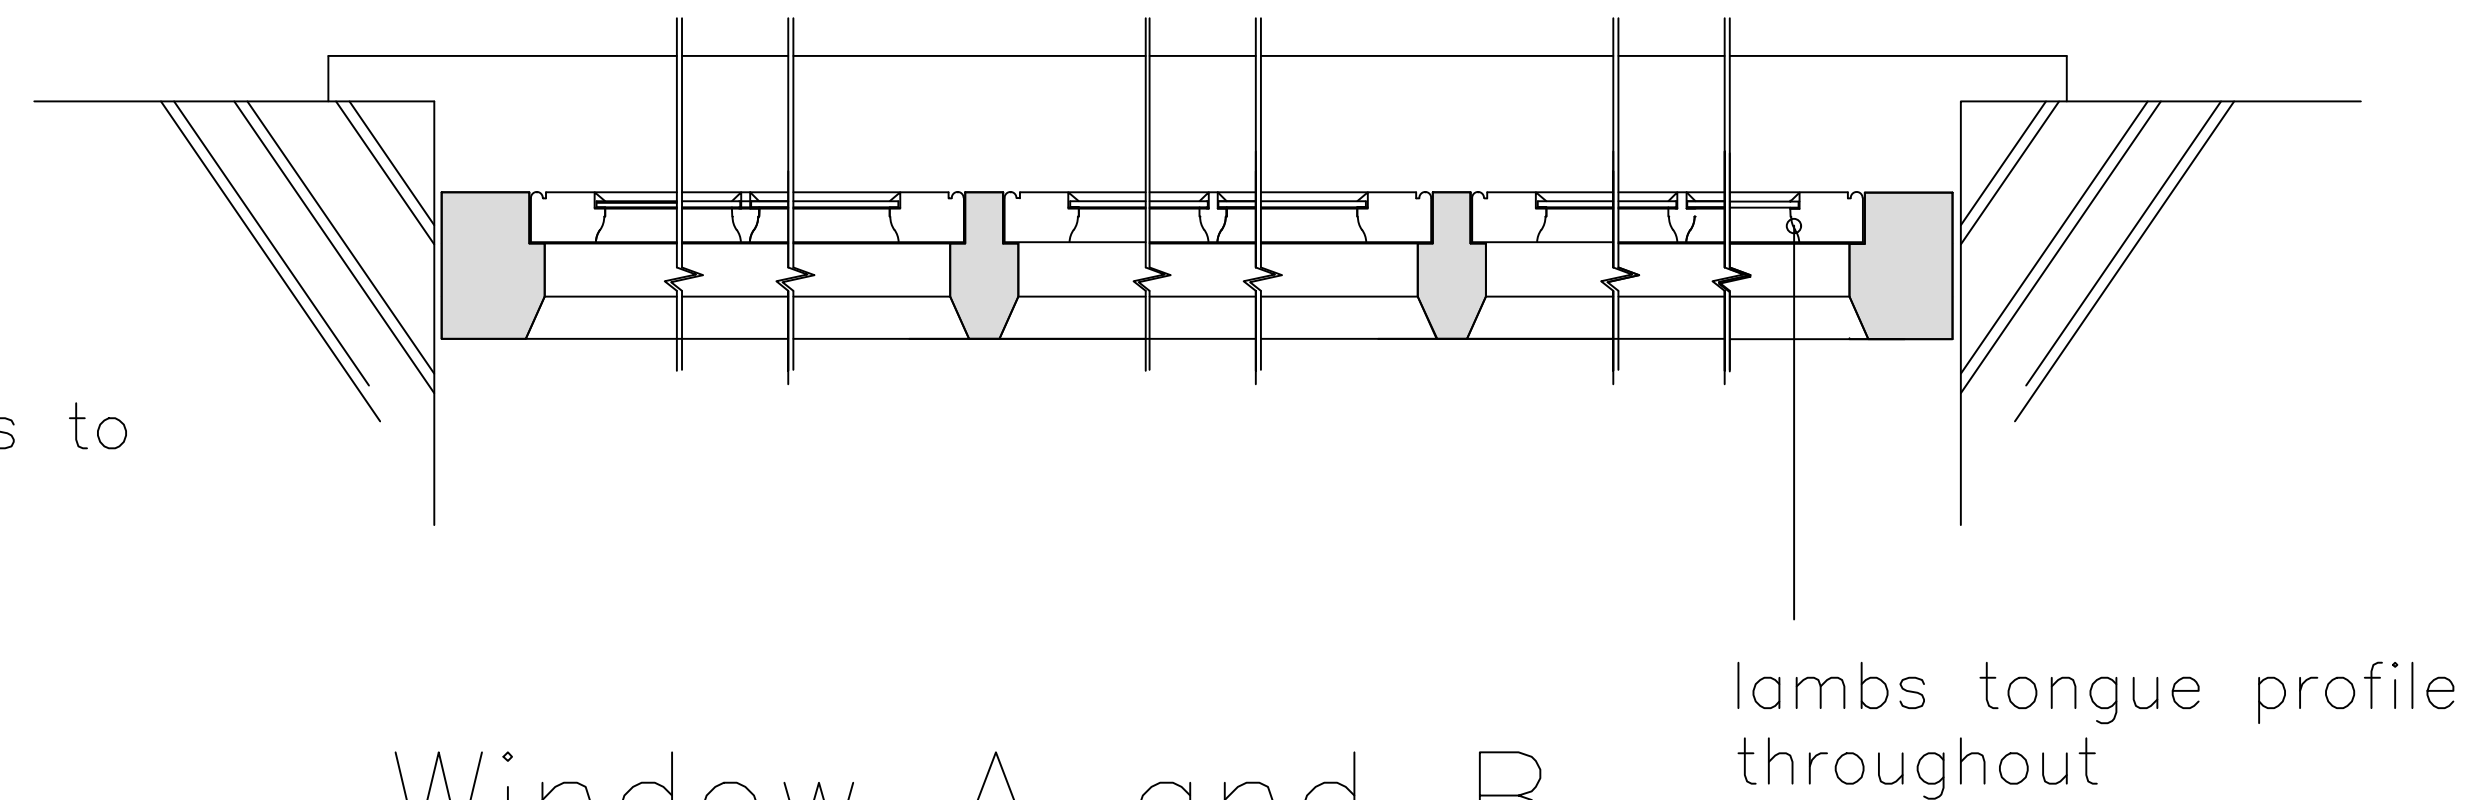

Window A and B
Horizontal Section

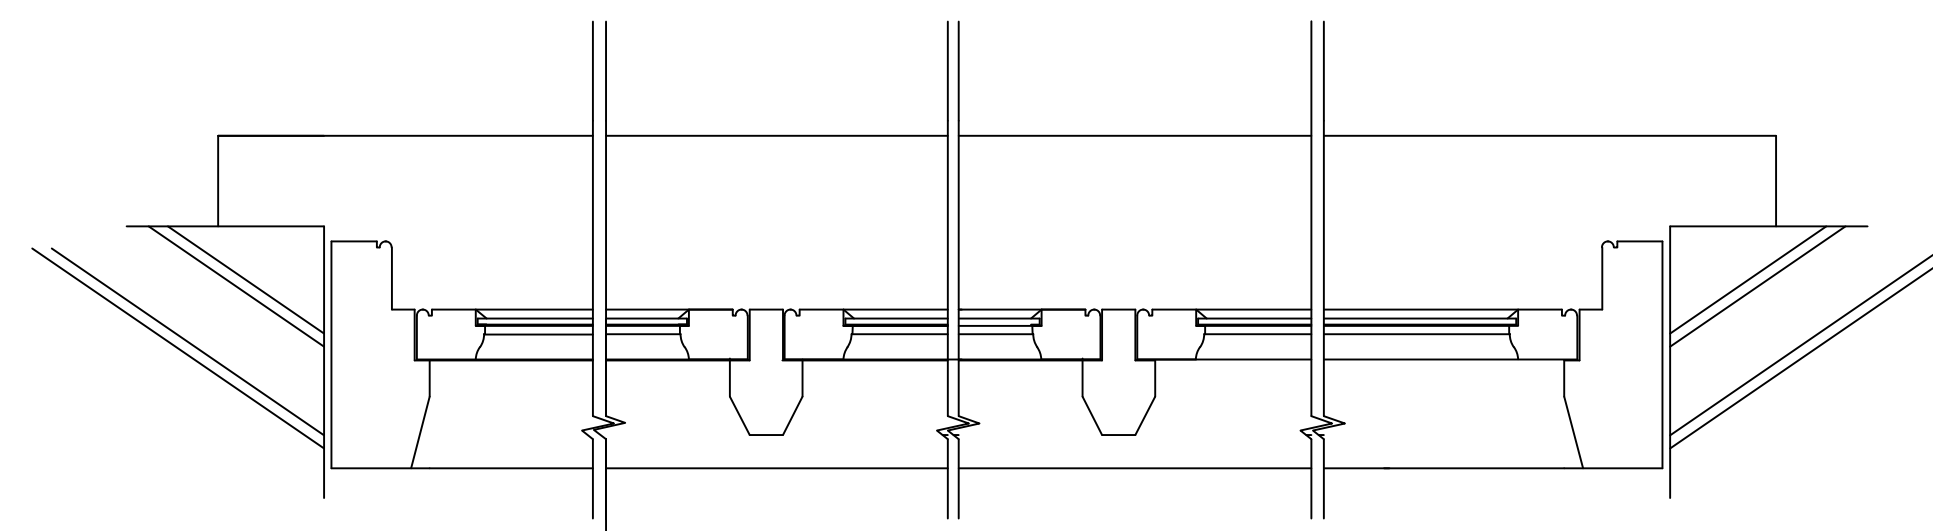


Window C and D
Horizontal Section

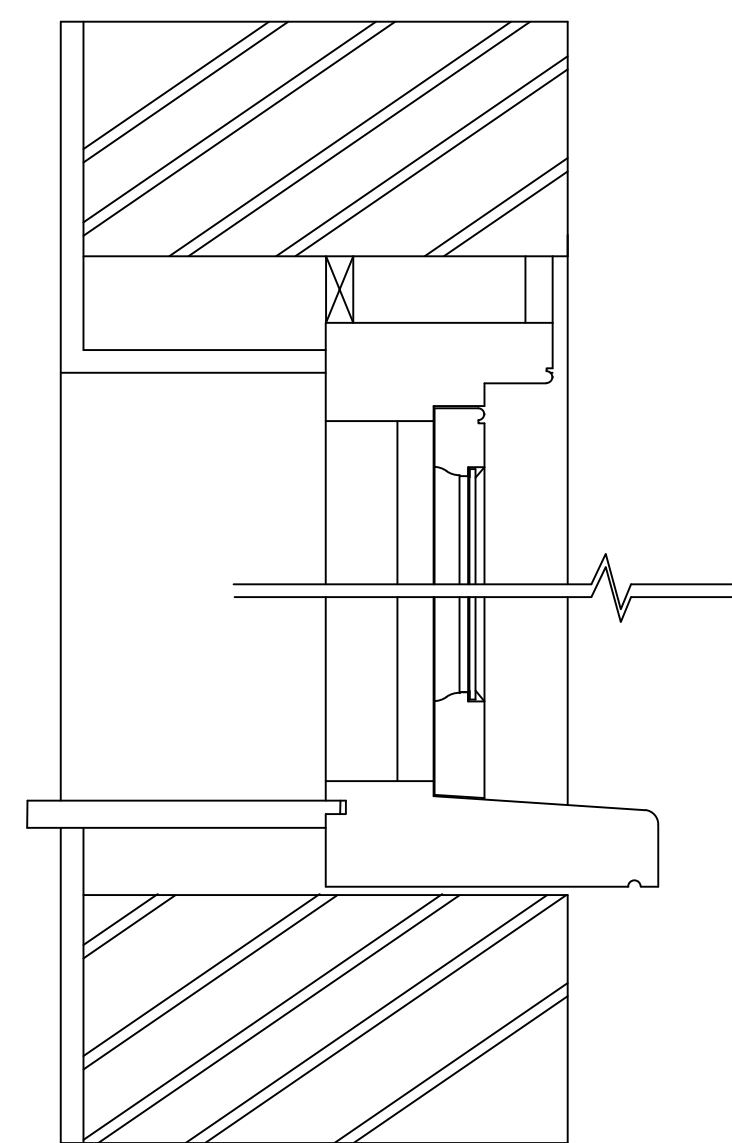

Window C and D
Vertical Section

0m 0.5m 1m

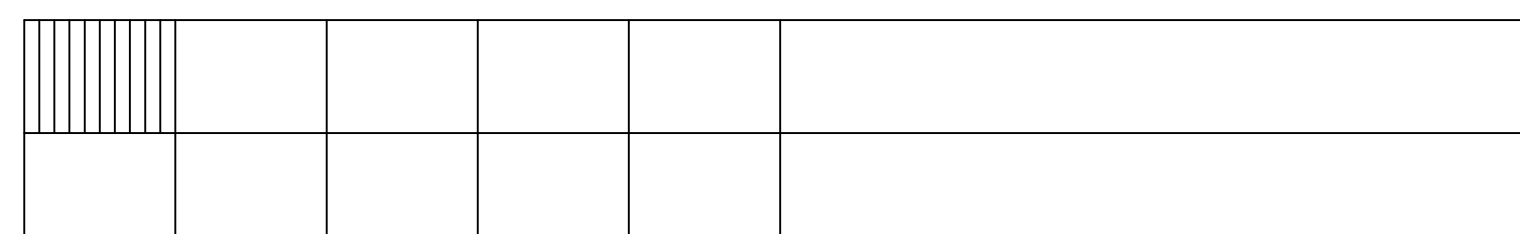

All details and sections of heads, jambs, glazing bars and casement frames to match existing in all respects. Frame to windows A and B retained but with new planted replacement cill nose.(taken back to sound wood)

Cills to be rationalised with A and B similar and C and D similar. Frames to be pointed in lime mortar to match existing.. Any new bricks required to match existing and to be bedded and pointed in lime mortar to match existing. NHL3.5 Lime mortar to be used


REV A Windows A and B have retained frames with new planted cill nose. Openable and fixed lights to Windows A and B to be replaced to match existing in every detail. 23.07.2025

11 HEADLEY ROAD
WOODLEY
BERKSHIRE
BERKS

HICKS DEVELOPMENTS

WINDOWS A TO D
EXISTING SECTIONS

SCALE 1:5 DATE 20.05.2025

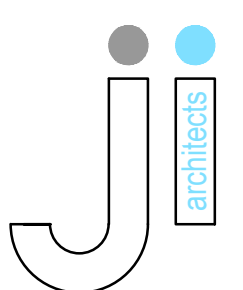

J J Architects
5 Butt Street
Minchinhampton
Gloucestershire GL6 9JP
01453 451 457
john@jjarchitects.co.uk