
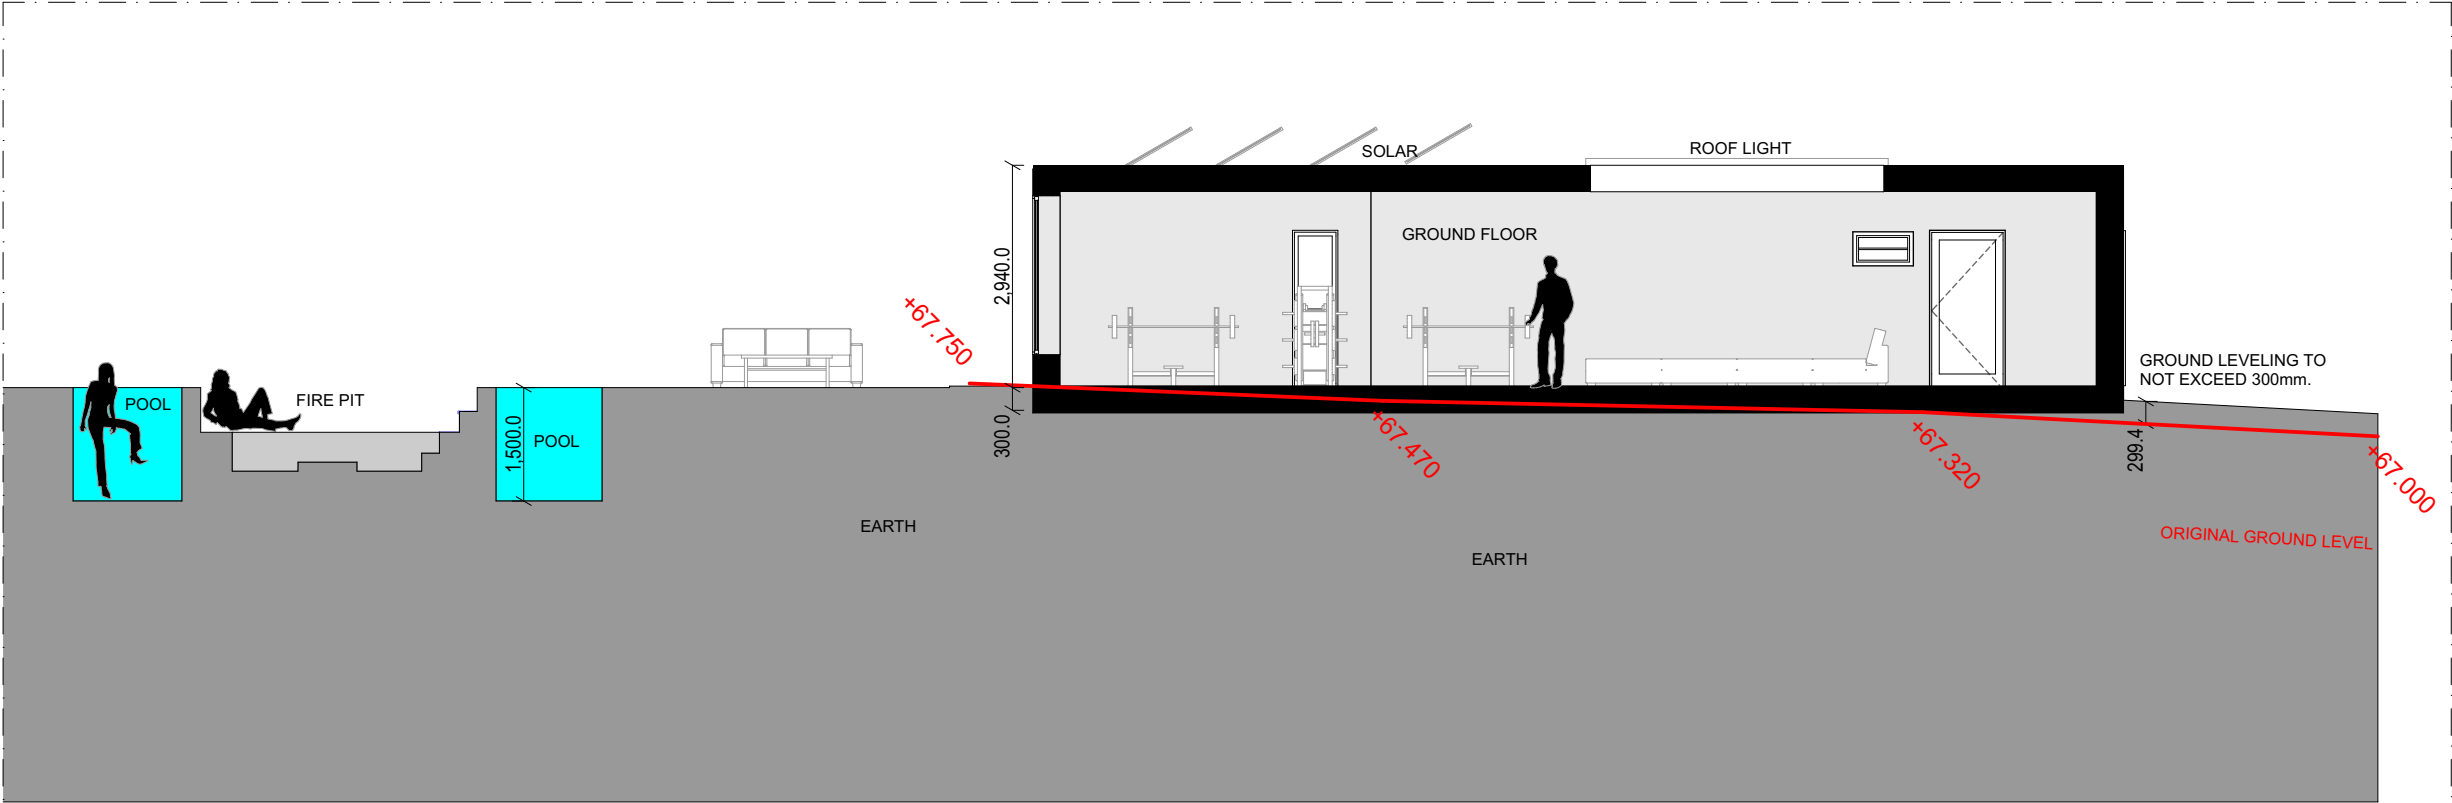


© This drawing remains the property of The Keen Partnership and shall not be copied without prior written consent.

All dimensions to be checked on site and any discrepancies to be reported before work commences.

Notes:

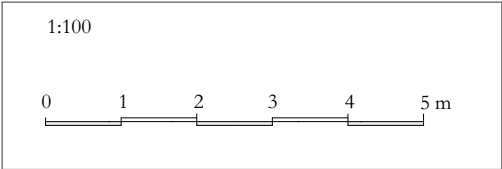

1:100 GARDEN HOUSE SECTION

THE KEEN PARTNERSHIP
The Courtyard
Edinburgh Road
Reading RG30 2UA
Tel: 0118 9510 855
Fax: 0118 9510 866
chris@keenpartnership.co.uk
www.keenpartnership.co.uk



Client: Jinder Singh Rahi	
Job Title: Silver Birches, Heath Ride, Sindlesham, Wokingham, RG40 3QJ	
Drawing Title: Garden Pool Summer House - Section	
Issue Date: 24/07/2025	Status: Planning Drawings
	Drawn By: M.W
Scale: 1:100@A3	
Drawing No: 9377-123	Rev: 6