Woodend House

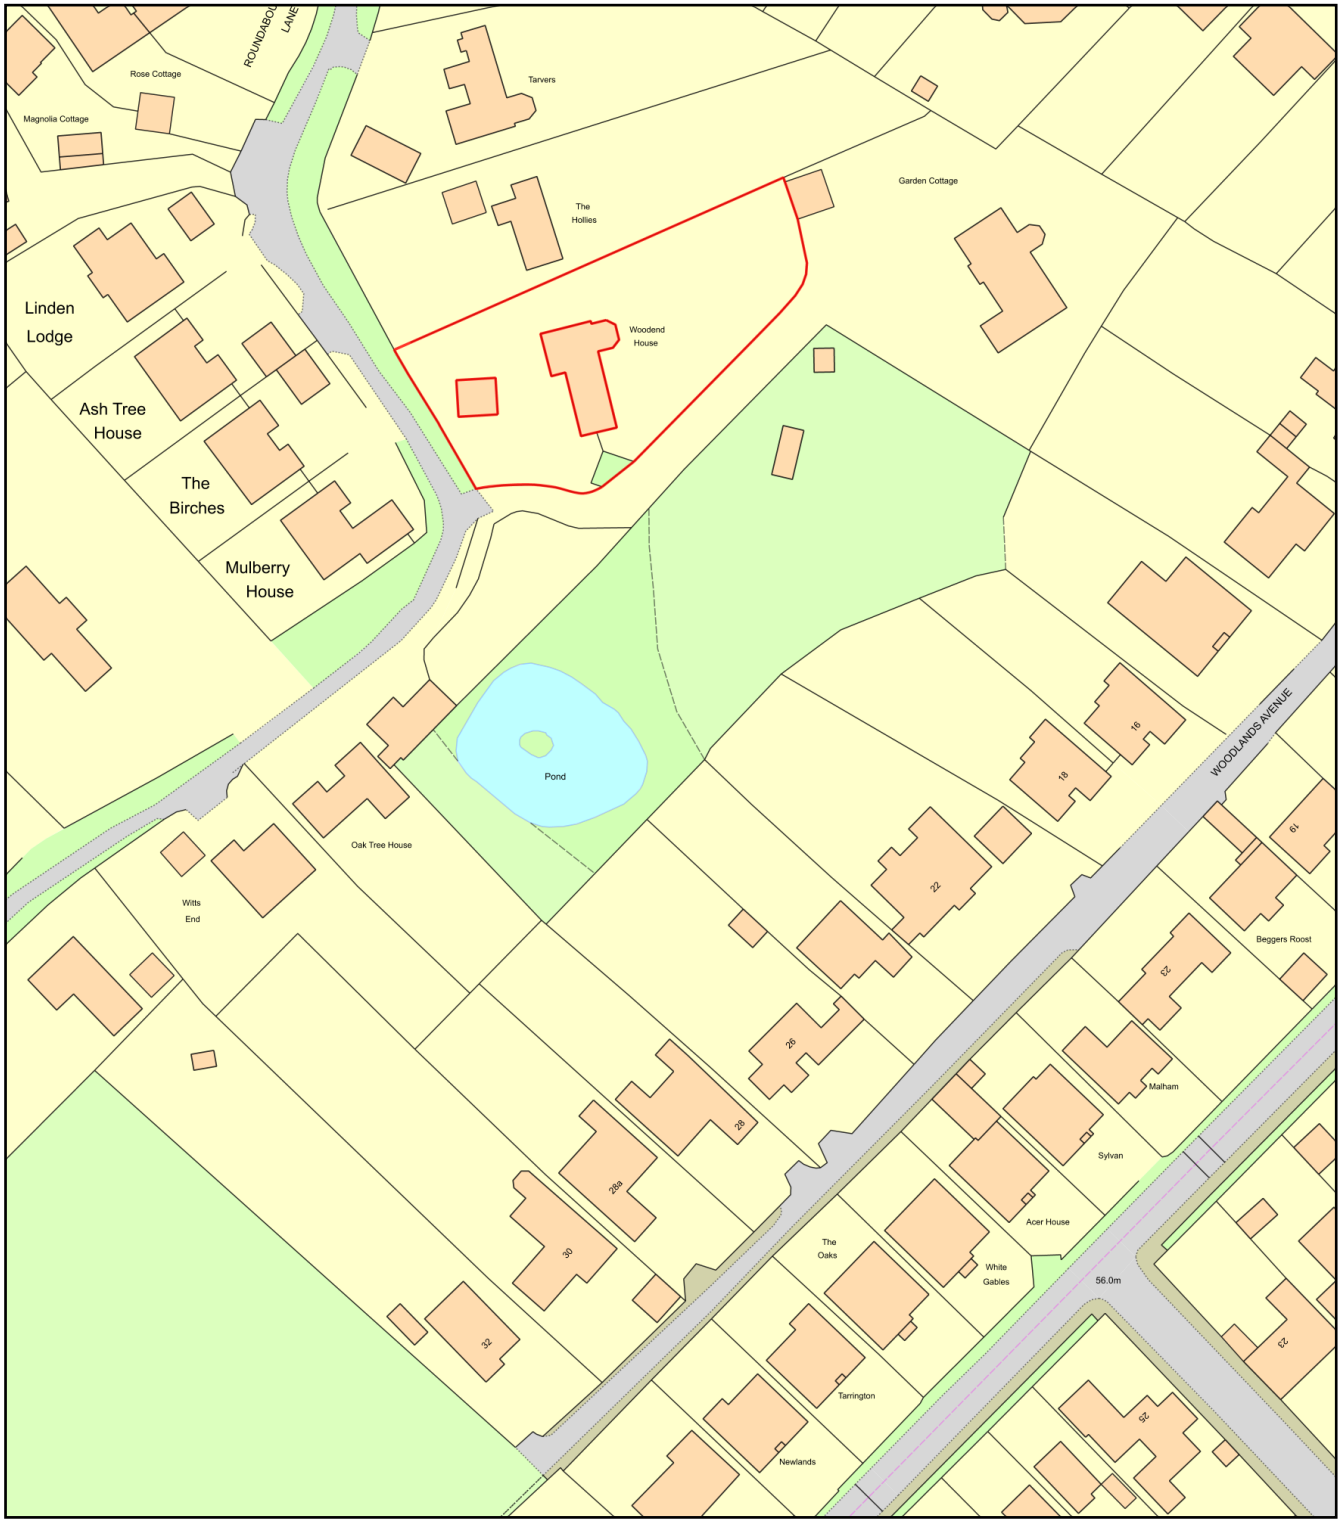

0 50
Metres

N

ReQuestaPlan

Plan Produced for: Vijay

Date Produced: 15 Sep 2026

Plan Reference Number: TQRQM26258094710015

Scale: 1:1250 @ A4

© Crown copyright and database rights 2025 OS 100042766