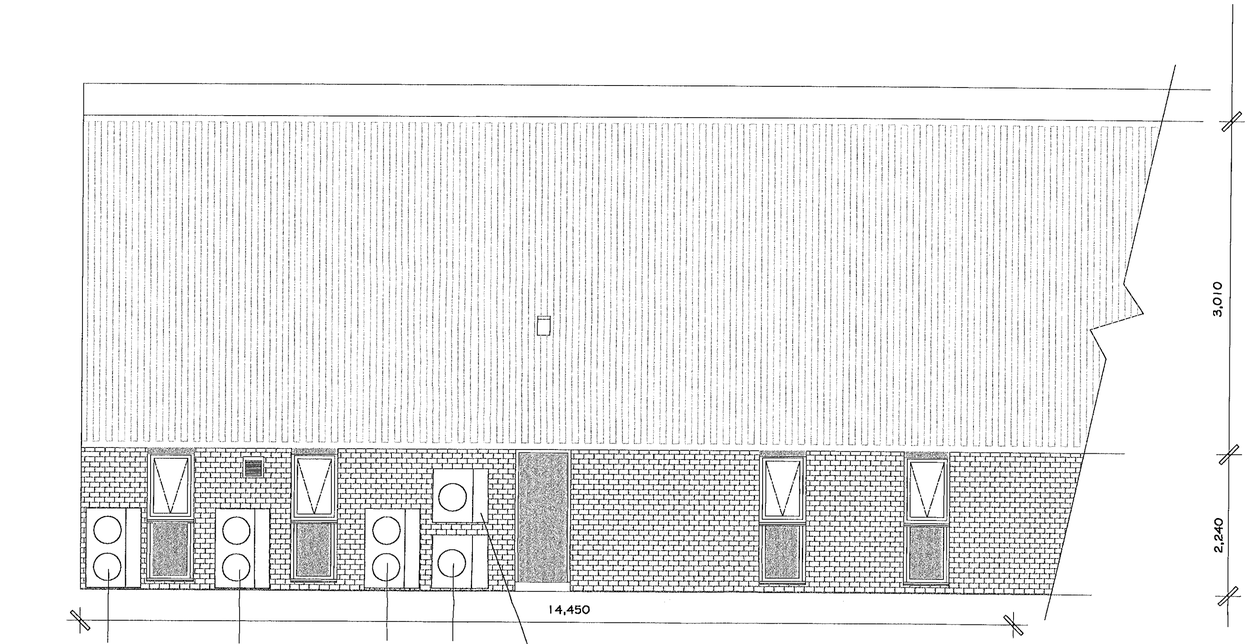

ELEVATION TO REAR OF UNIT 1, SHOWING LOCATIONS OF WALL MOUNTED AIR CONDITIONING CONDENSORS.

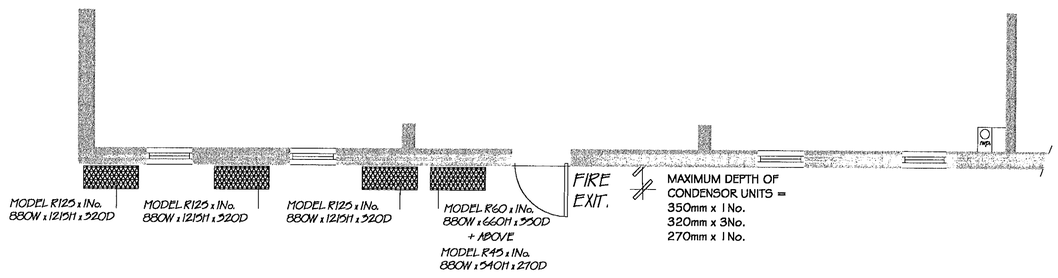

PLAN VIEW OF REAR OF UNIT 1, SHOWING LOCATIONS OF WALL MOUNTED AIR CONDITIONING CONDENSORS.

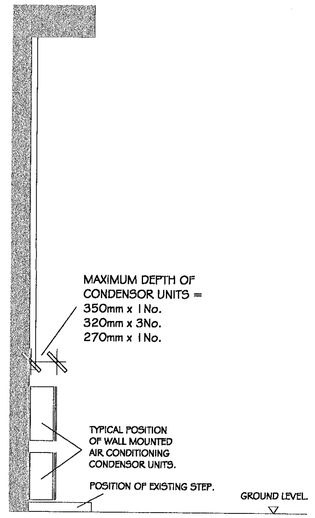

TYPICAL SECTION
THRO' REAR ELEVATION.

APPROVED

Dimensions to be verified on site.
Figured dimensions to be taken in preference to those scaled.

This drawing is the property of ADEX INTERIORS FOR INDUSTRY LIMITED. Copyright is reserved by them and this drawing is issued on the condition that it is not copied, reproduced, retained or disclosed to any unauthorised person either wholly or in part without the consent in writing of ADEX INTERIORS FOR INDUSTRY LIMITED.

06.OCT.2000* 2539

ADEX
INTERIORS FOR INDUSTRY

CLIENT:
Workstation Source.

PROJECT:
Unit 1, Danehill
Cutbush Pk. Ind. Est.
Lower Early,
Berks. RG6 4UT.

TITLE:
Rear Elevation of
Unit showing positions
of Air Conditioning
Condensors.

SCALE: 1:50 DATE: SEPT '2000.

DRAWING BY: C.A.D. APPROVED BY: I.L.

PROJECT NO: 1139 DRAWING NO: 05 REV:

ADEX INTERIORS FOR INDUSTRY LIMITED
5 AVEBURY COURT - MARK ROAD
HEMEL HEMPSTEAD - HERTS - HP2 7TA
TELEPHONE: 01442-232327
FAX: 01442-262713
E MAIL: adex@msn.com