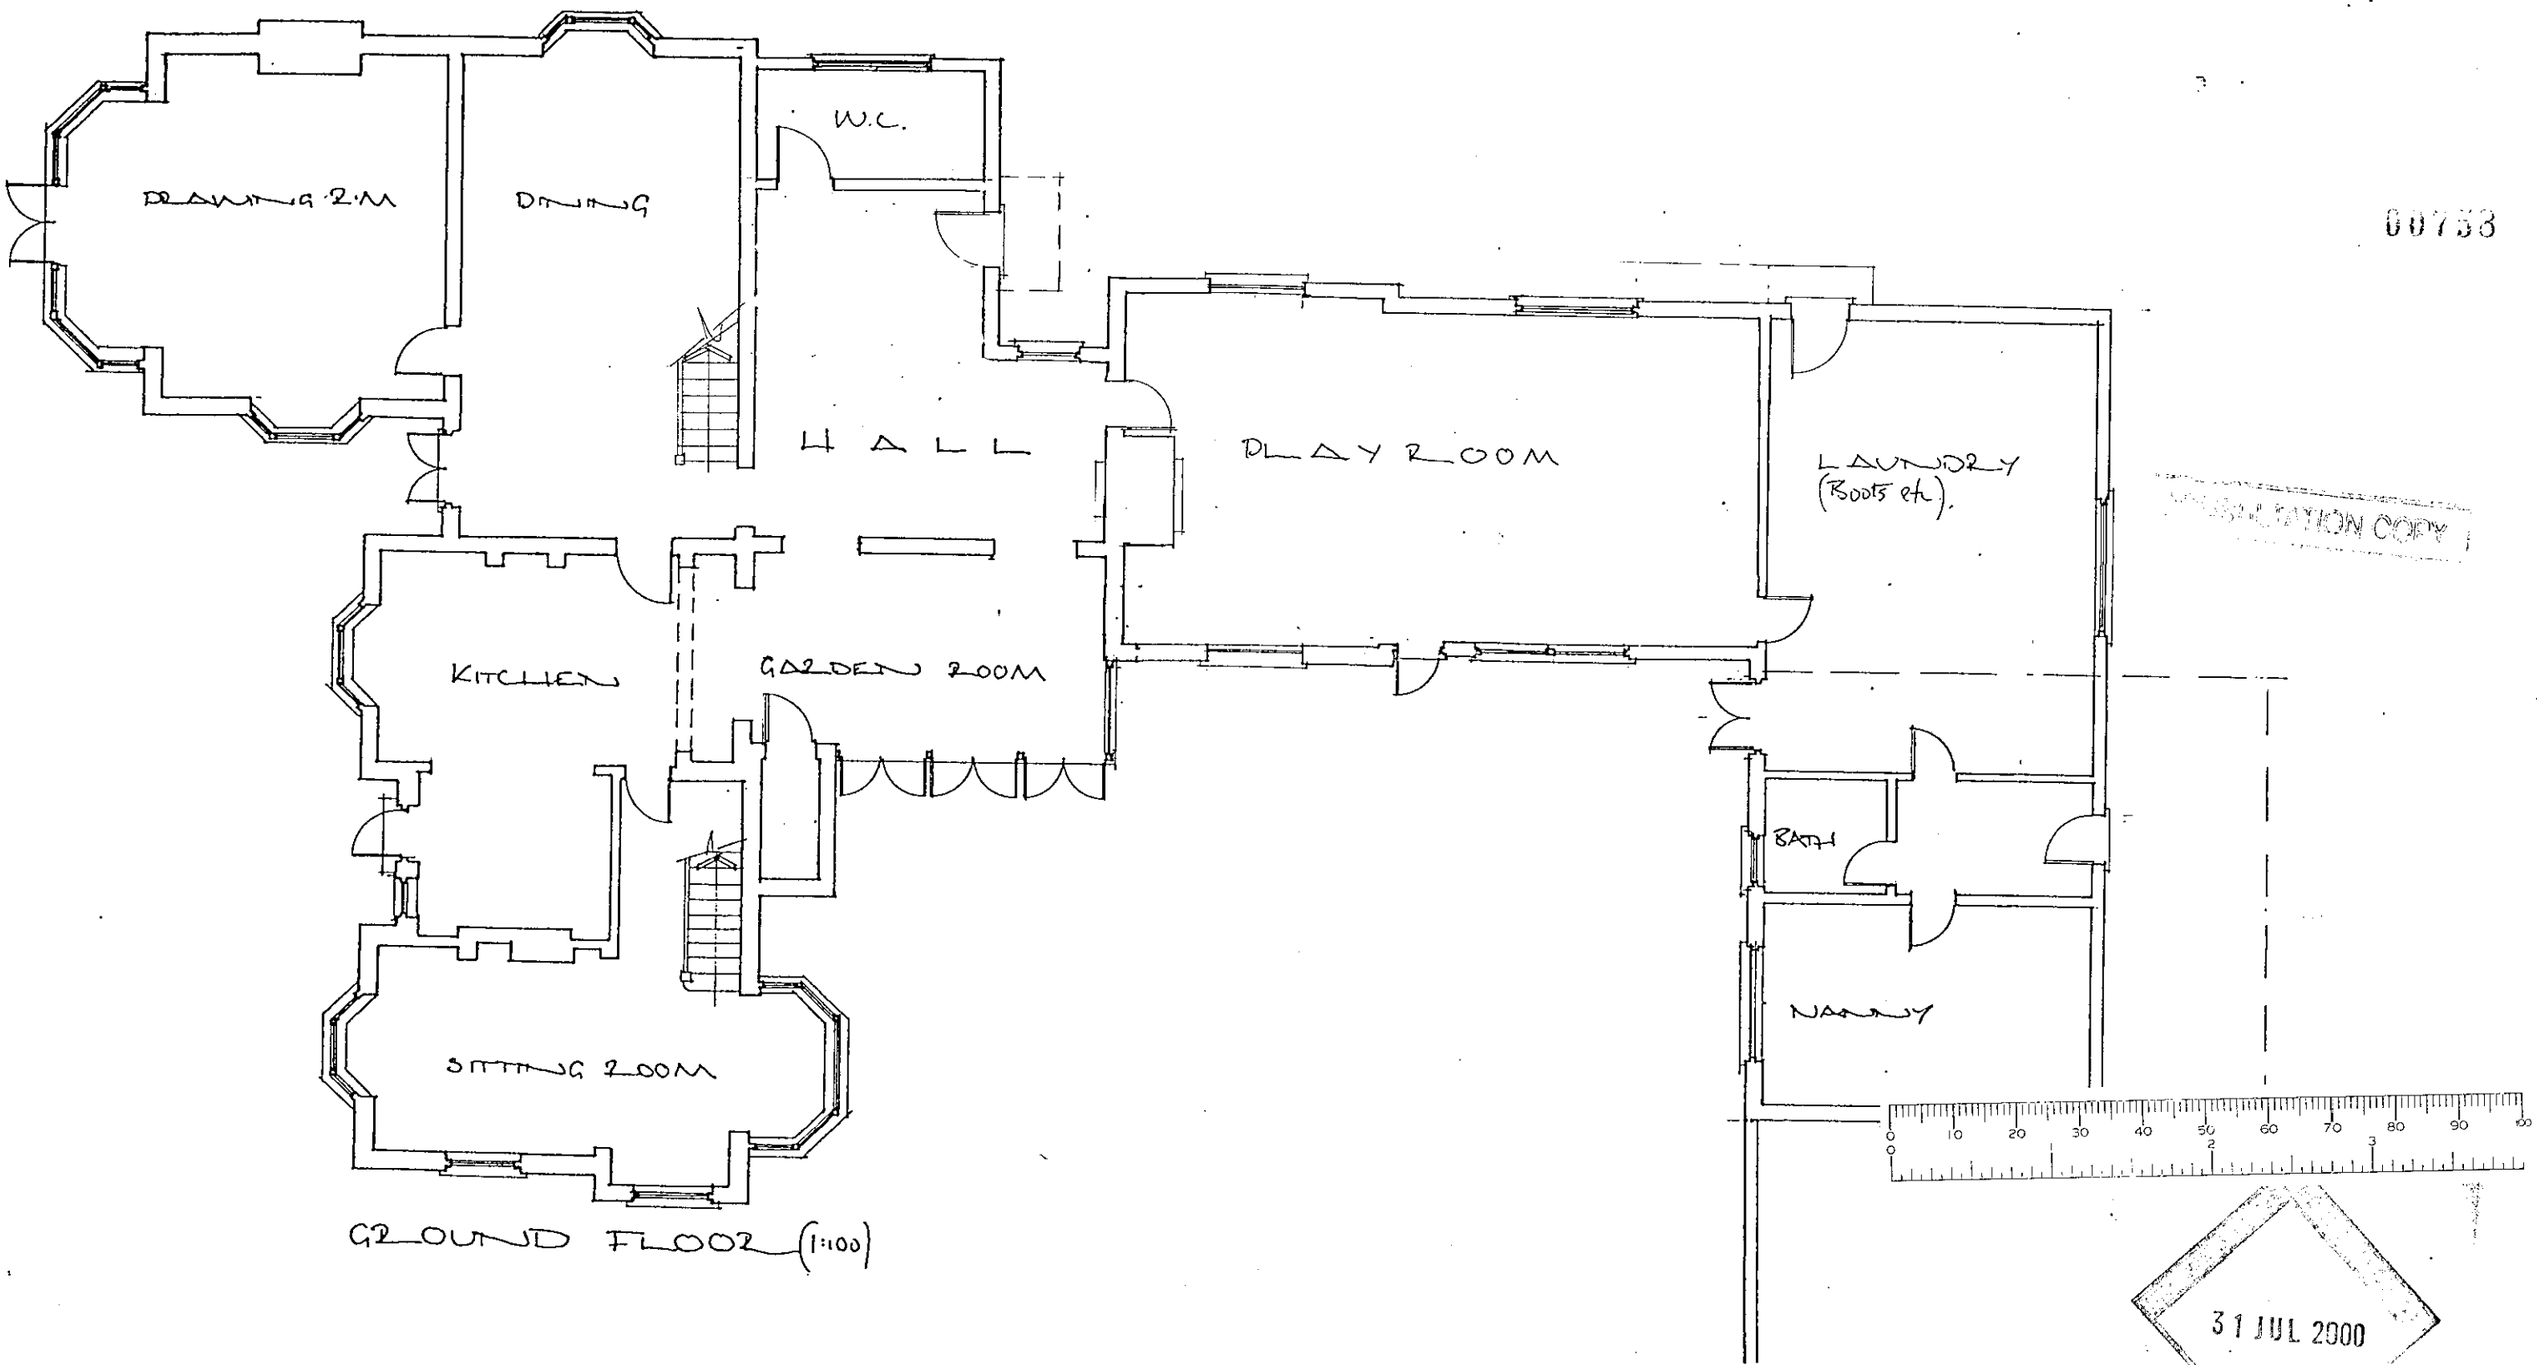

GROUND FLOOR (1:100)

00753

CONSULTATION COPY

31 JUL 2000

PLANNING AND TRANSPORTATION DEPARTMENT

Revision B : 6/6/00 - Further amendments & layout.
Revision A : 1/4/00 - Layout altered.

SIMON SMITH AND MICHAEL BROOKE ARCHITECTS
89 WANDSWORTH BRIDGE ROAD LONDON SW6 2TD
Tel: 0171 610 6006 Fax: 0171 6106016 e:mail@ssmb.demon.co.uk

ANGEL FARM, WICKS GREEN, HURST
GROUND FLOOR - PROPOSED
SCALE 1:100 DEC '99 1058.4

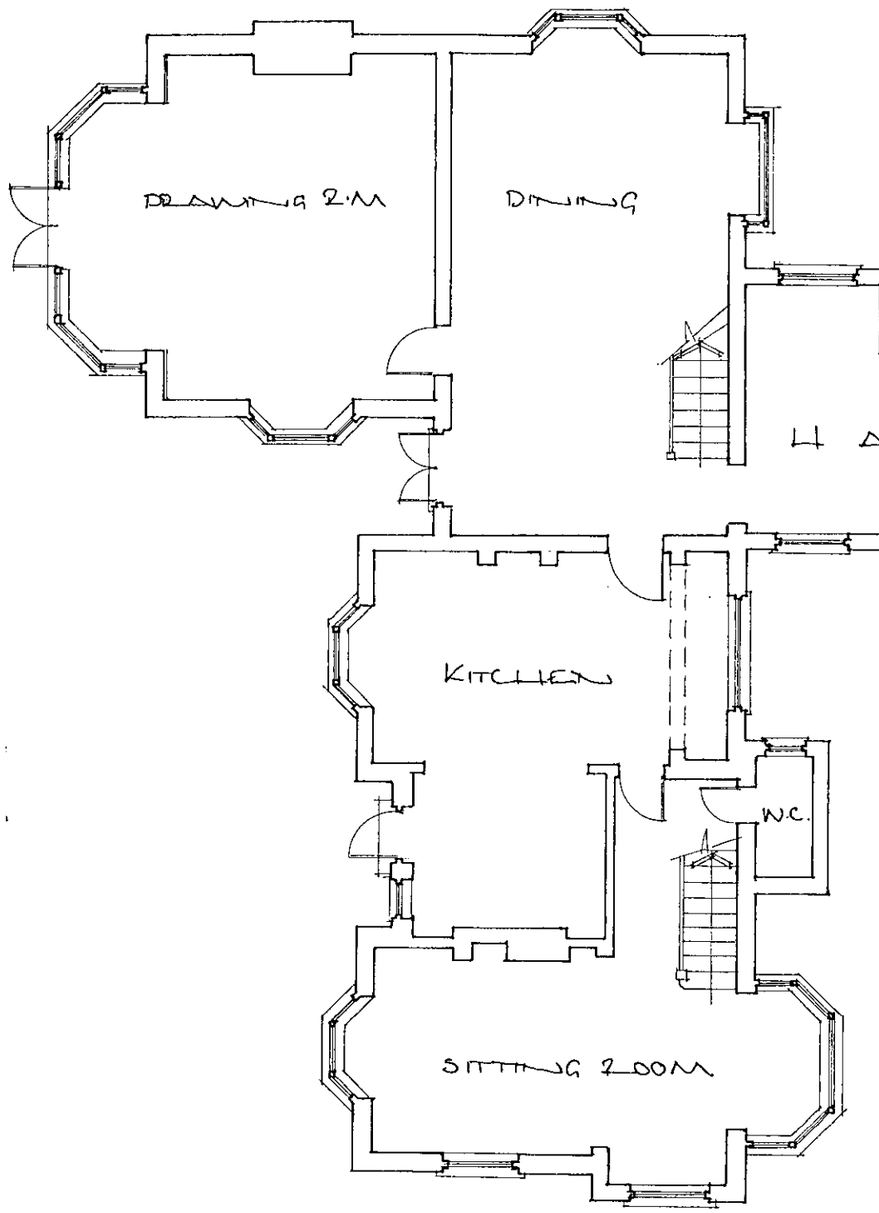

GROUND FLOOR (1:100)

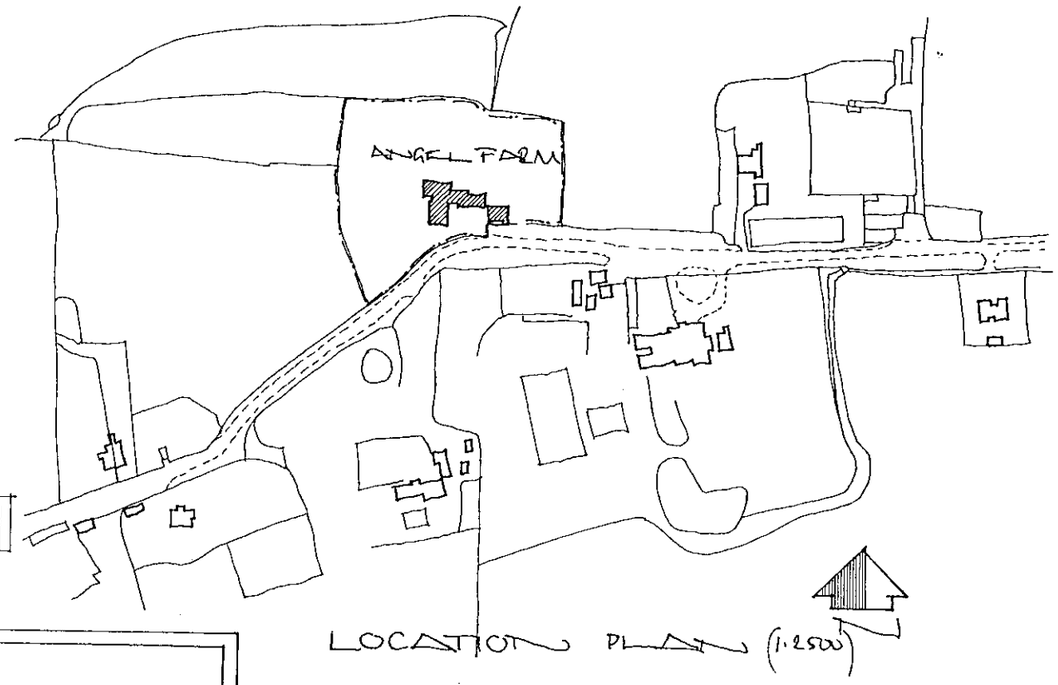

LOCATION PLAN (1:2500)

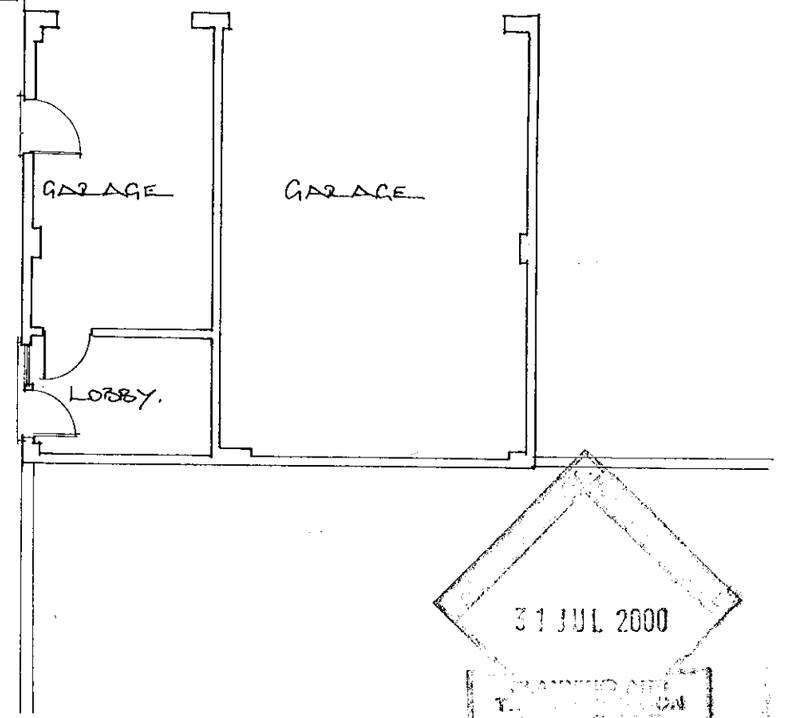

PLANNING COPY
00753
31 JUL 2000

SIMON SMITH AND MICHAEL BROOKE ARCHITECTS 89 WANDSWORTH BRIDGE ROAD LONDON SW6 2TD Tel: 0171 610 6006 Fax: 0171 6106016 e:mail@ssmb.demon.co.uk	ANGEL FARM, WICKS GREEN, HURST GROUND FLOOR - EXISTING SCALE 1:100 DEC '99 1058.1

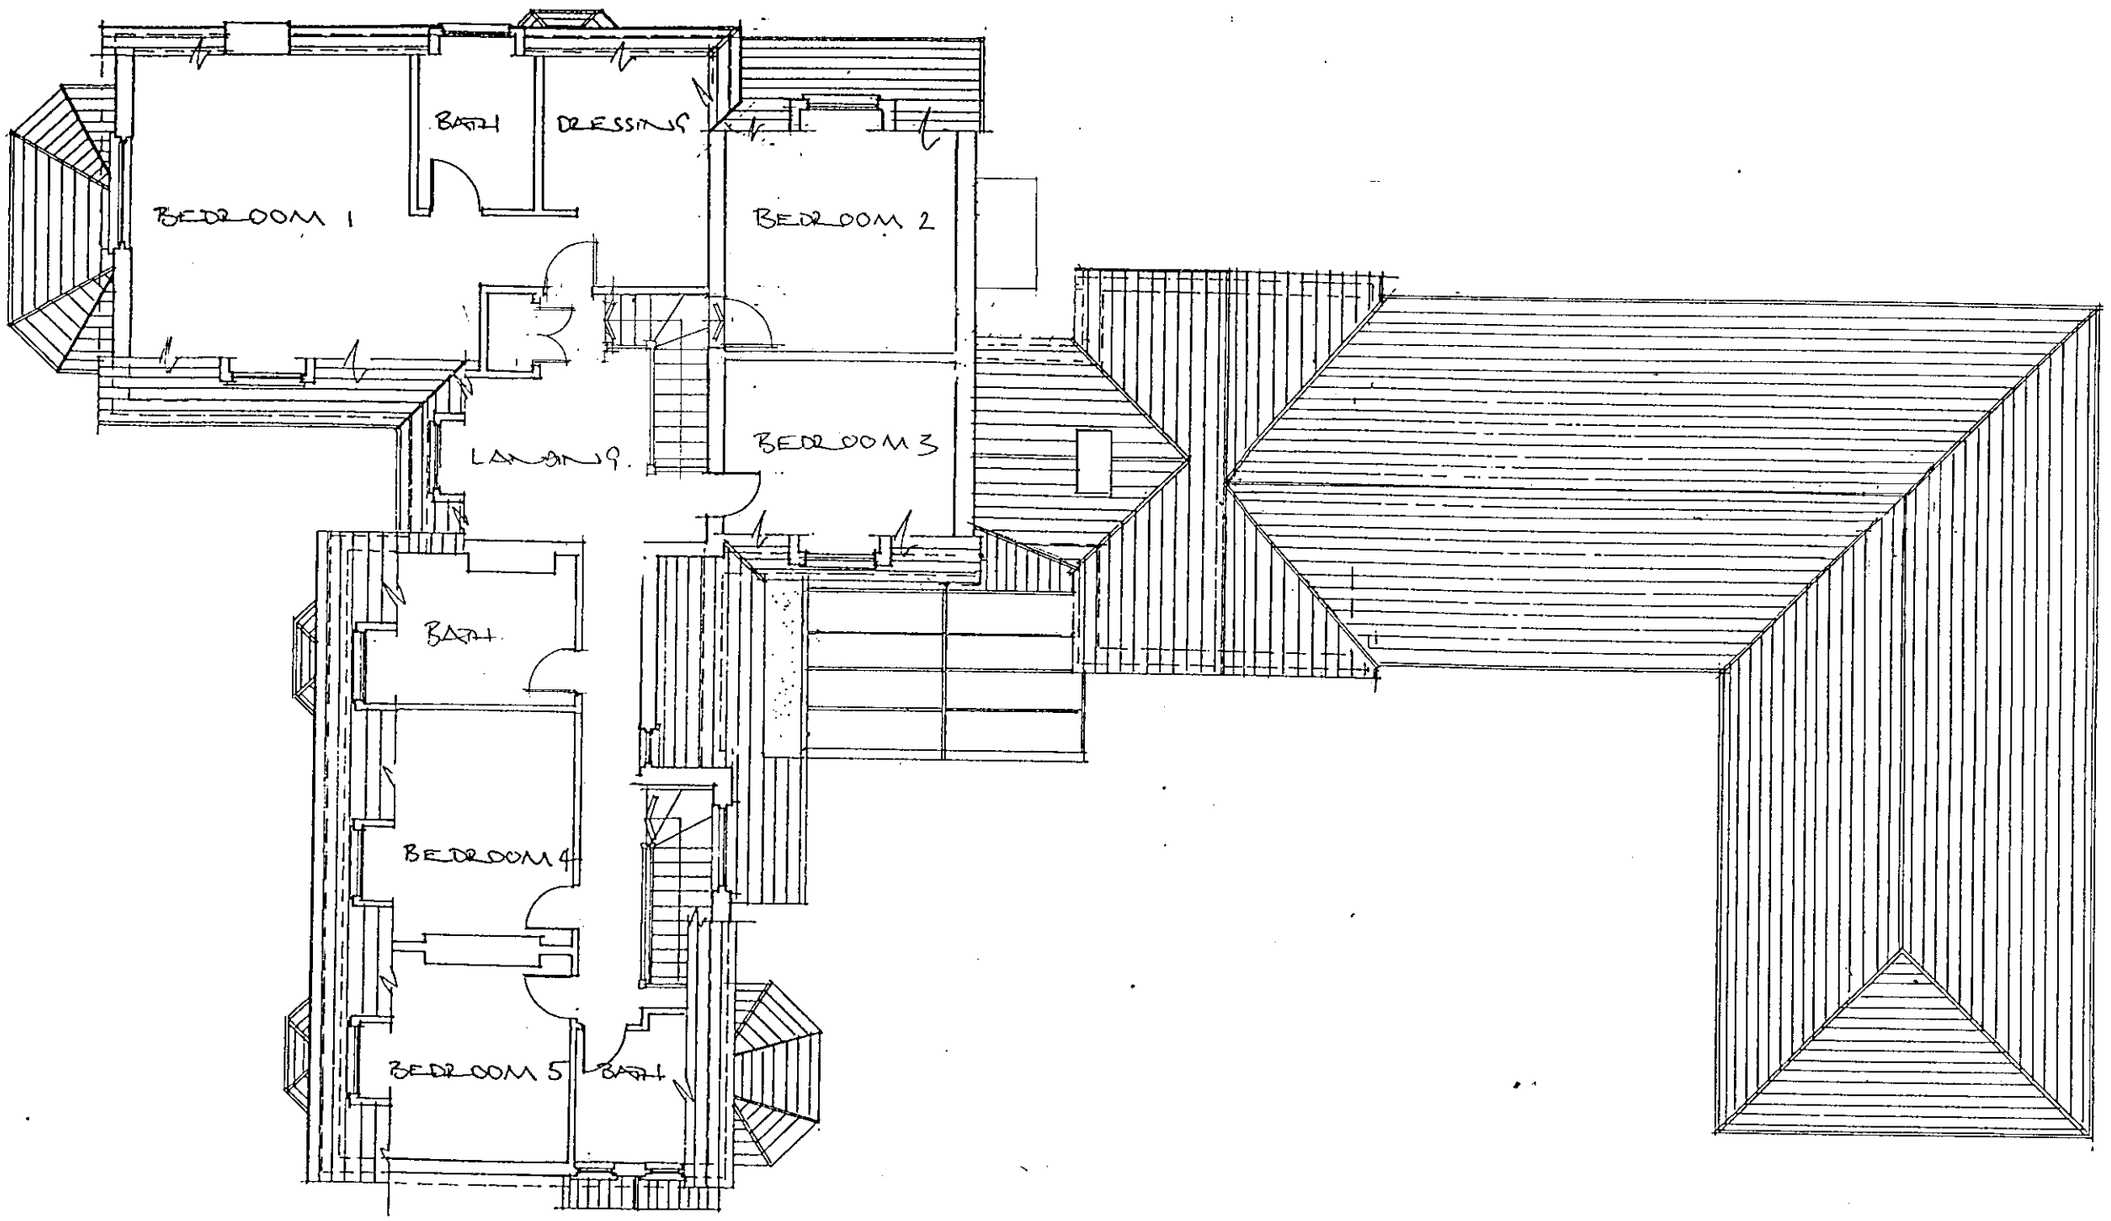

FIRST FLOOR (1:100)

00758

31 JUL 2000

Revision B 6/6/00 . Further amendments to plans.
Revision A 1/4/00 . General alterations.

SIMON SMITH AND MICHAEL BROOKE ARCHITECTS 89 WANDSWORTH BRIDGE ROAD LONDON SW6 2TD Tel: 0171 610 6006 Fax: 0171 6106016 e:mail@ssmb.demon.co.uk	ANGEL FARM, WICKS GREEN, HURST FIRST FLOOR PLAN. PROPOSED SCALE 1:100 DEC '99 1058.5.

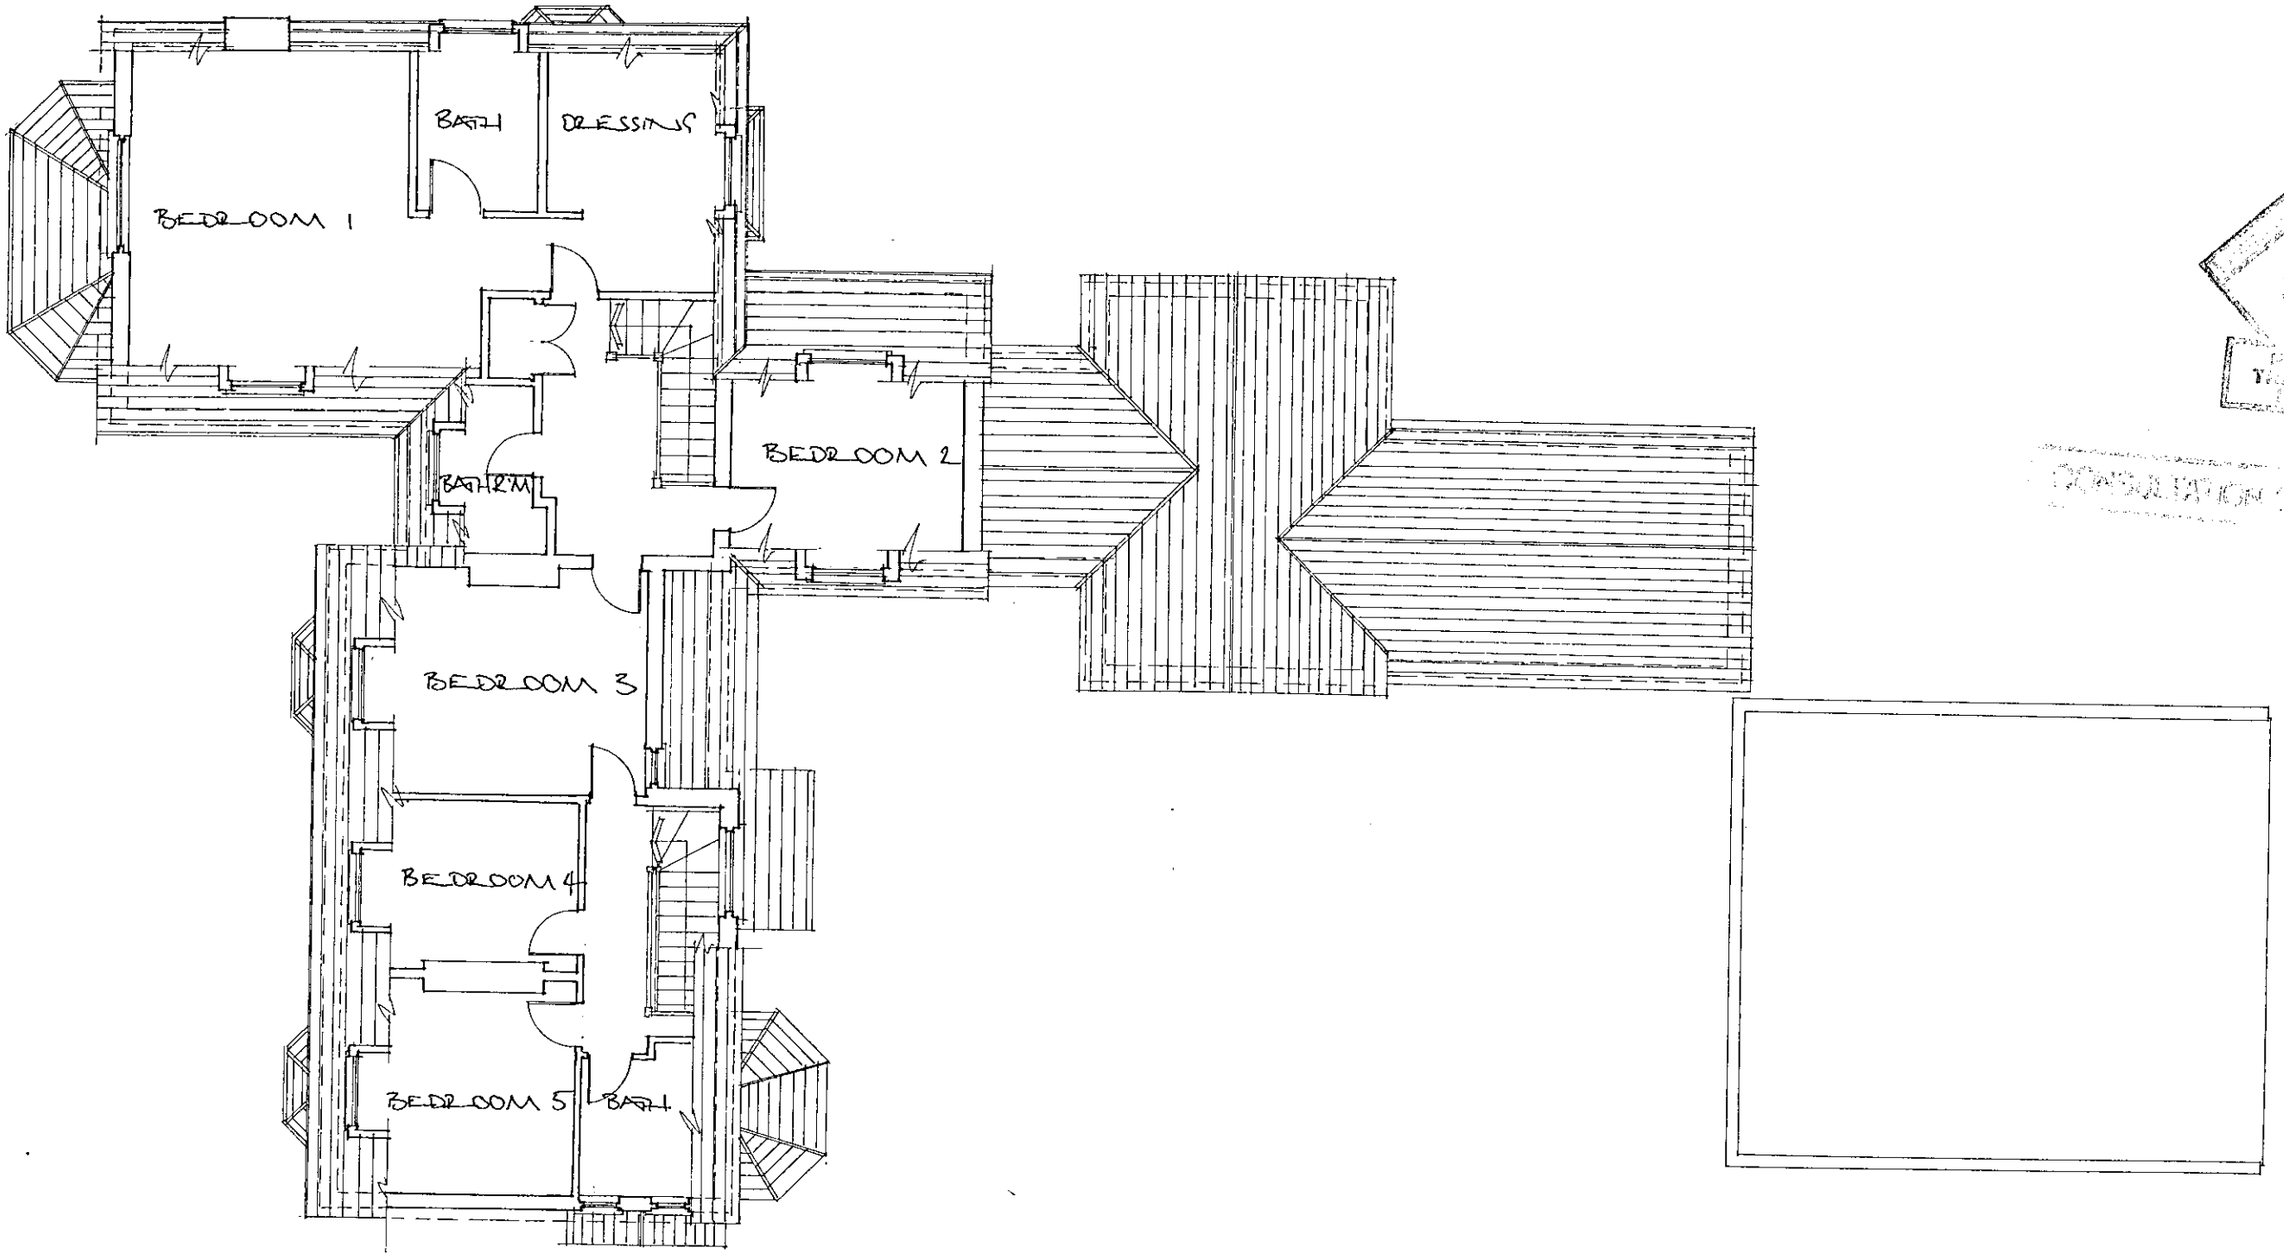

FIRST FLOOR (1:100)

31 JUL 2000
CONSULTATION COPY
00753

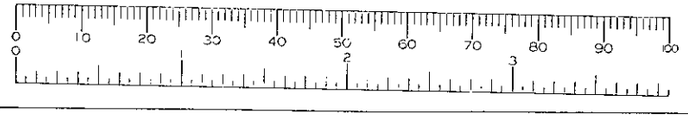

SIMON SMITH AND MICHAEL BROOKE ARCHITECTS
89 WANDSWORTH BRIDGE ROAD LONDON SW6 2TD
Tel: 0171 610 6006 Fax: 0171 6106016 e:mail@ssmb.demon.co.uk

ANGEL FARM, WICKS GREEN, HURST
FIRST FLOOR PLAN - EXISTING
SCALE 1:100 DEC '99 1058.2

00753

31 JUL 2000
PLANNING AND
CONSULTATION COPY

SOUTH ELEVATION

Timber glazing to match existing elsewhere
Tiles to match existing
Brickwork to match existing

NORTH ELEVATION

Revision B 6/6/00 - Further alterations to elevations
Revision A 1/4/00 - alterations to elevations

SIMON SMITH AND MICHAEL BROOKE ARCHITECTS
89 WANDSWORTH BRIDGE ROAD LONDON SW6 2TD
Tel: 0171 610 6006 Fax: 0171 6106016 e:mail@ssmb.demon.co.uk

ANGEL FARM, NICKS GREEN, HURST

ELEVATIONS - PROPOSED

SCALE 1:100 DEC '99 1058. 6



SOUTH ELEVATION

31 JUL 2000

CONSERVATION COPY

06753

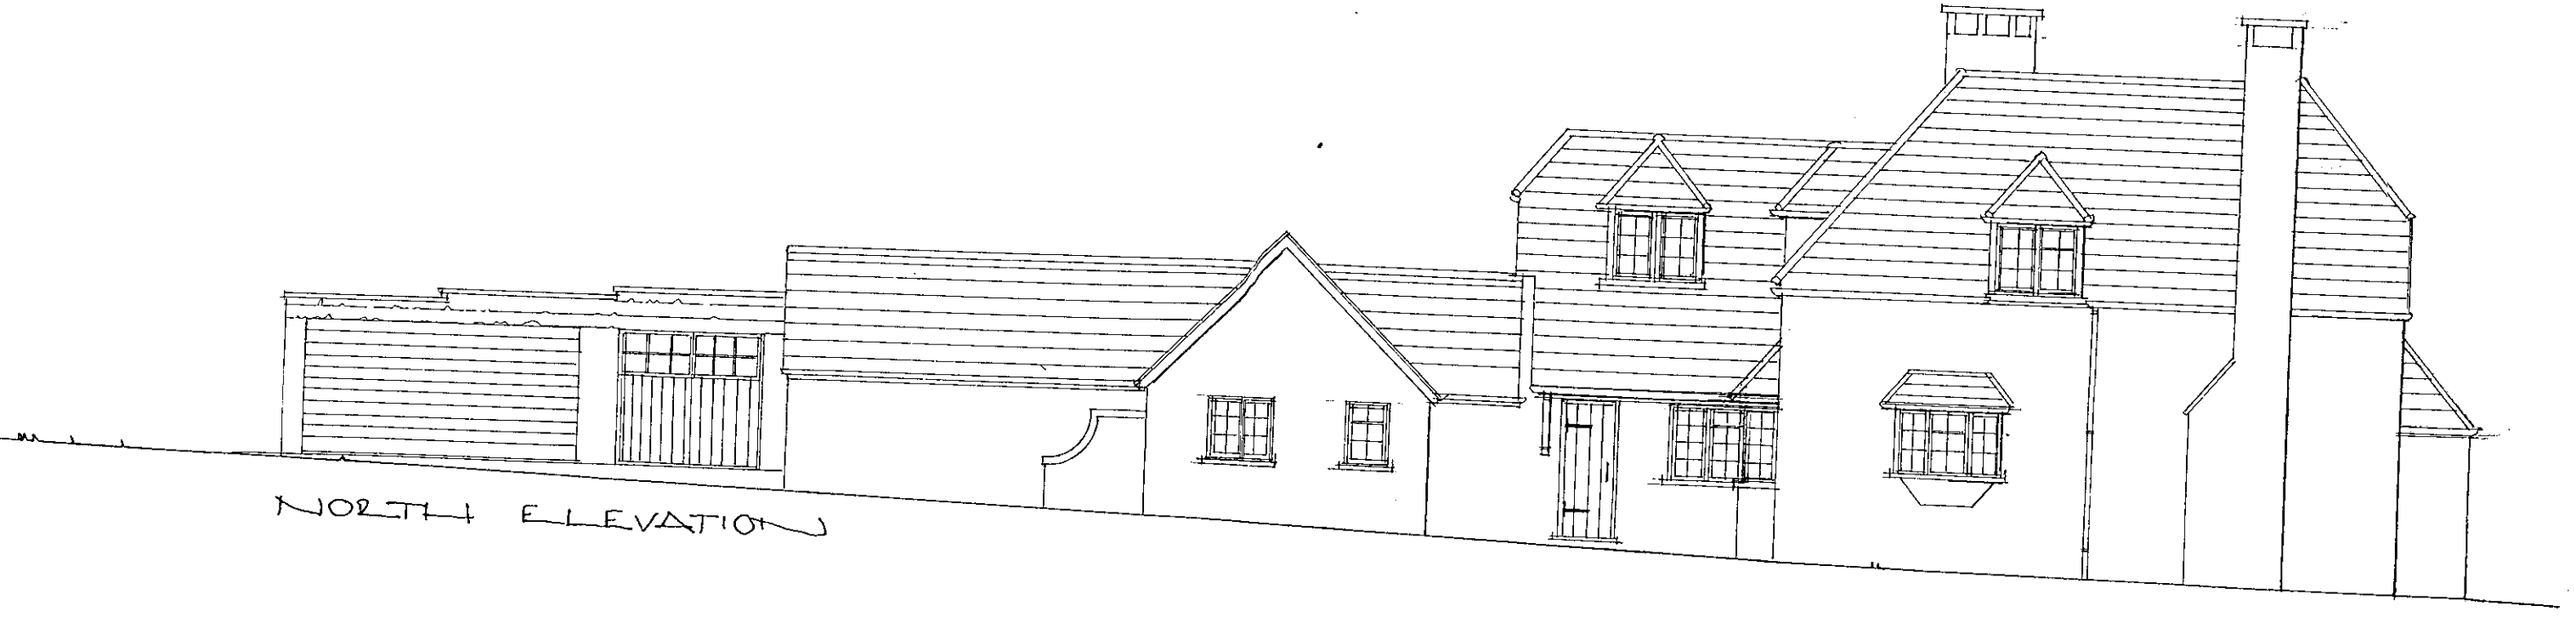

NORTH ELEVATION

SIMON SMITH AND MICHAEL BROOKE ARCHITECTS
89 WANDSWORTH BRIDGE ROAD LONDON SW6 2TD
Tel: 0171 610 6006 Fax: 0171 6106016 e:mail@ssmb.demon.co.uk

ANGEL FARM, WICKS GREEN, HURST

ELEVATIONS - EXISTING

SCALE 1:100 DEC '99 1058.3

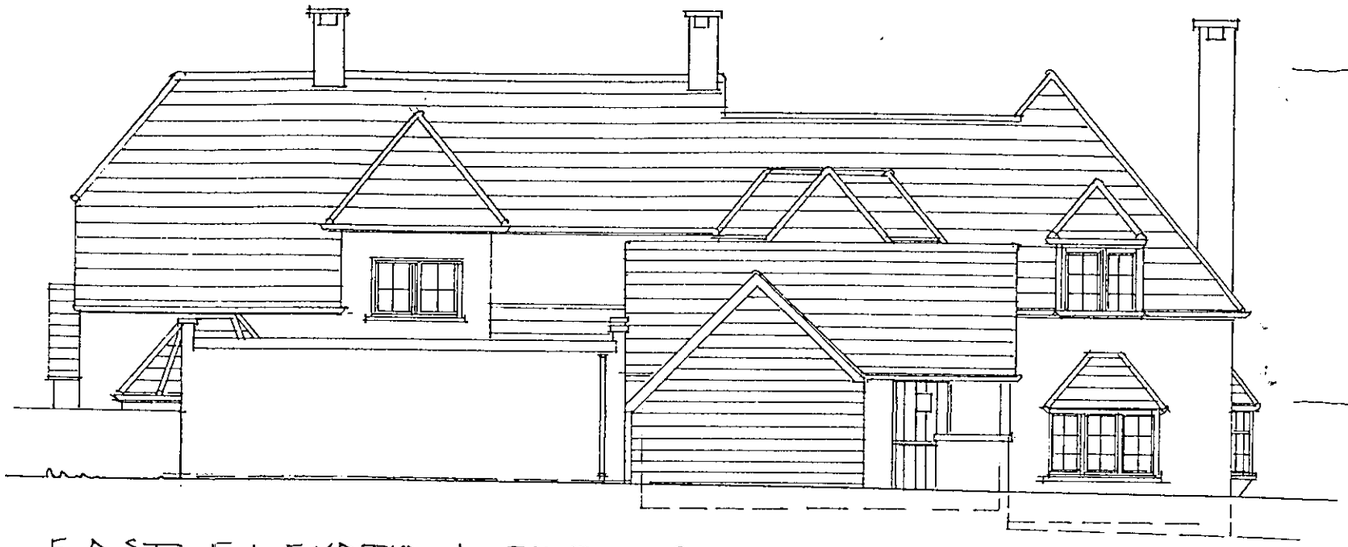

EAST ELEVATION. EXISTING

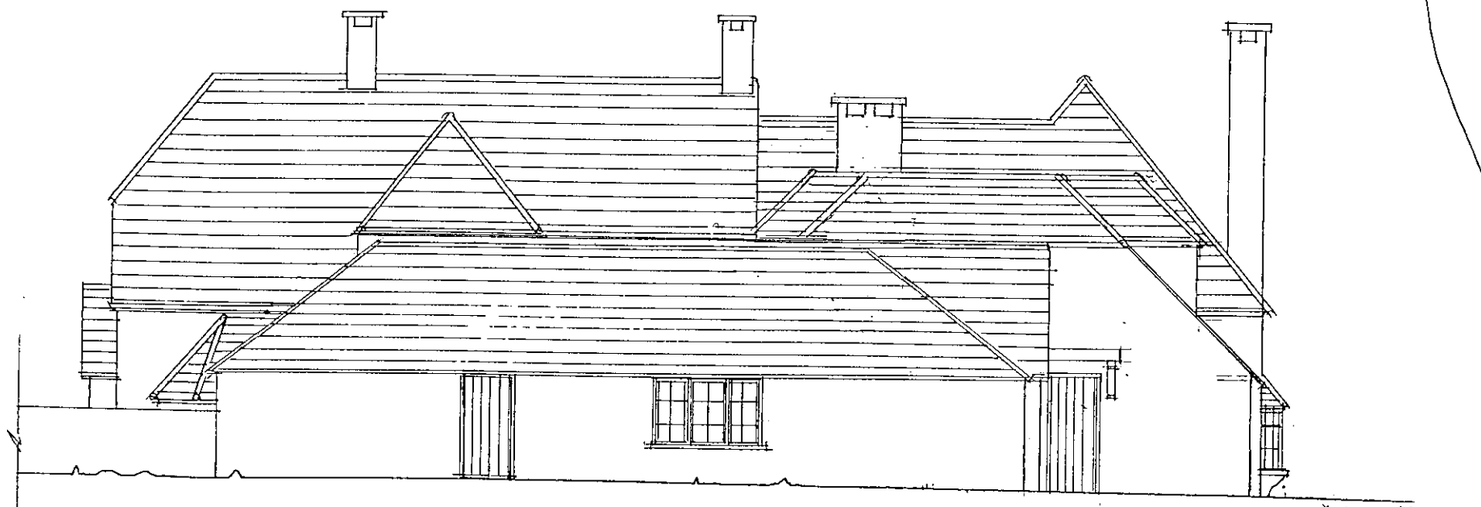

EAST ELEVATION - PROPOSED

Existing building removed
Proposed extension.

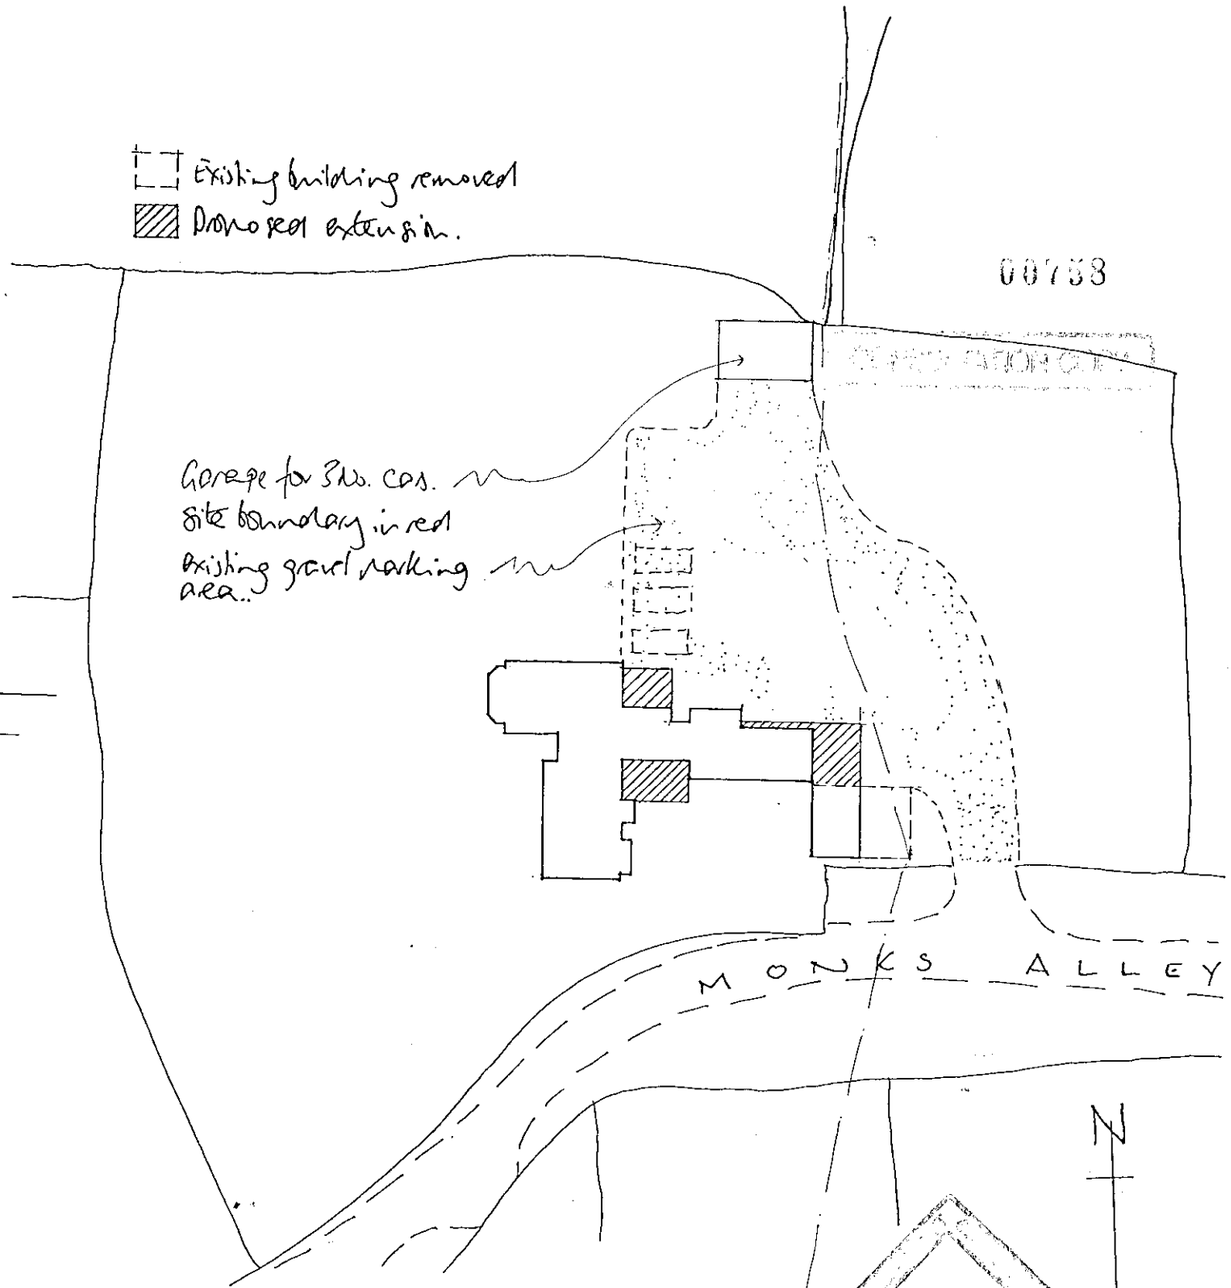

BLOCK PLAN (1:500)

Revision C: 6/6/00 Elevations amended - garage added
Revision B: 1/4/00 Elevations amended.
Revision A: 4/1/00 Block plan added.

SIMON SMITH AND MICHAEL BROOKE ARCHITECTS
89 WANDSWORTH BRIDGE ROAD LONDON SW6 2TD
Tel: 0171 610 6006 Fax: 0171 6106016 e:mail@ssmb.demon.co.uk

ANGEL FARM, WICKS GREEN, HURST
ELEVATIONS. - EXISTING & PROPOSED
SCALE 1:100 DEC '99 1088.7

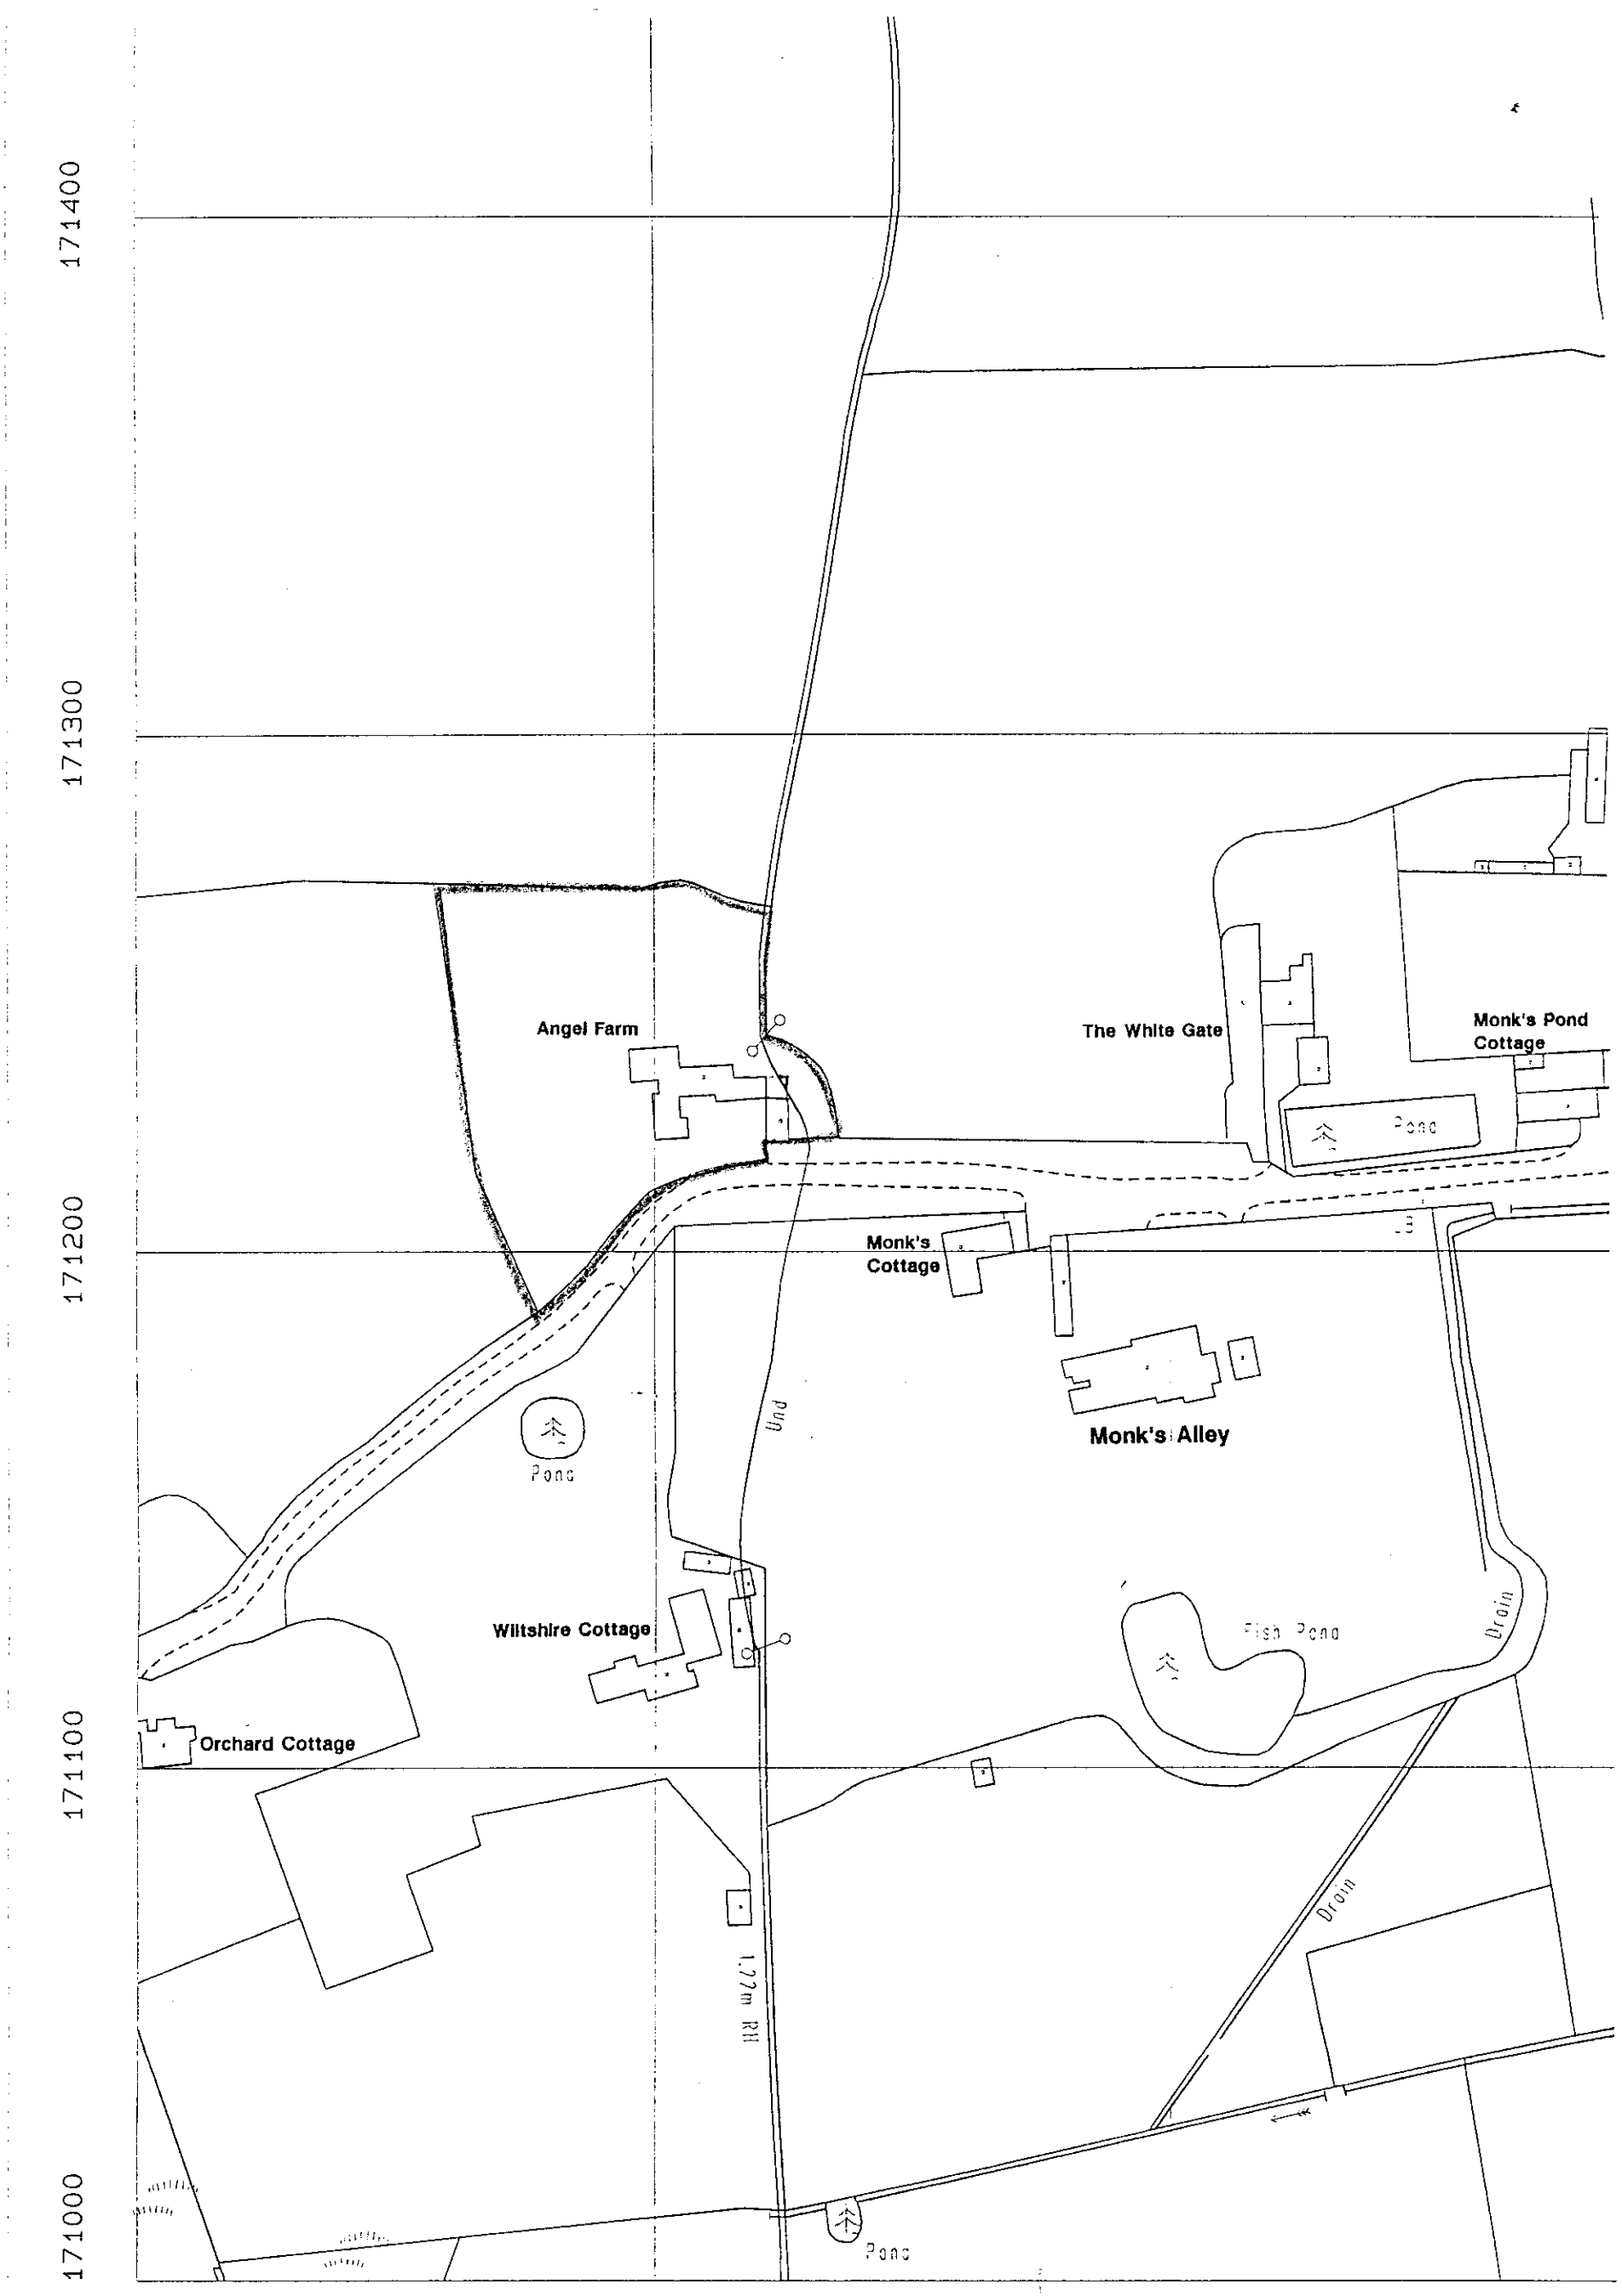

(C) Crown Copyright,
Reproduction in whole or in part is prohibited
without the prior permission of the Ordnance Survey

SU8370NE

