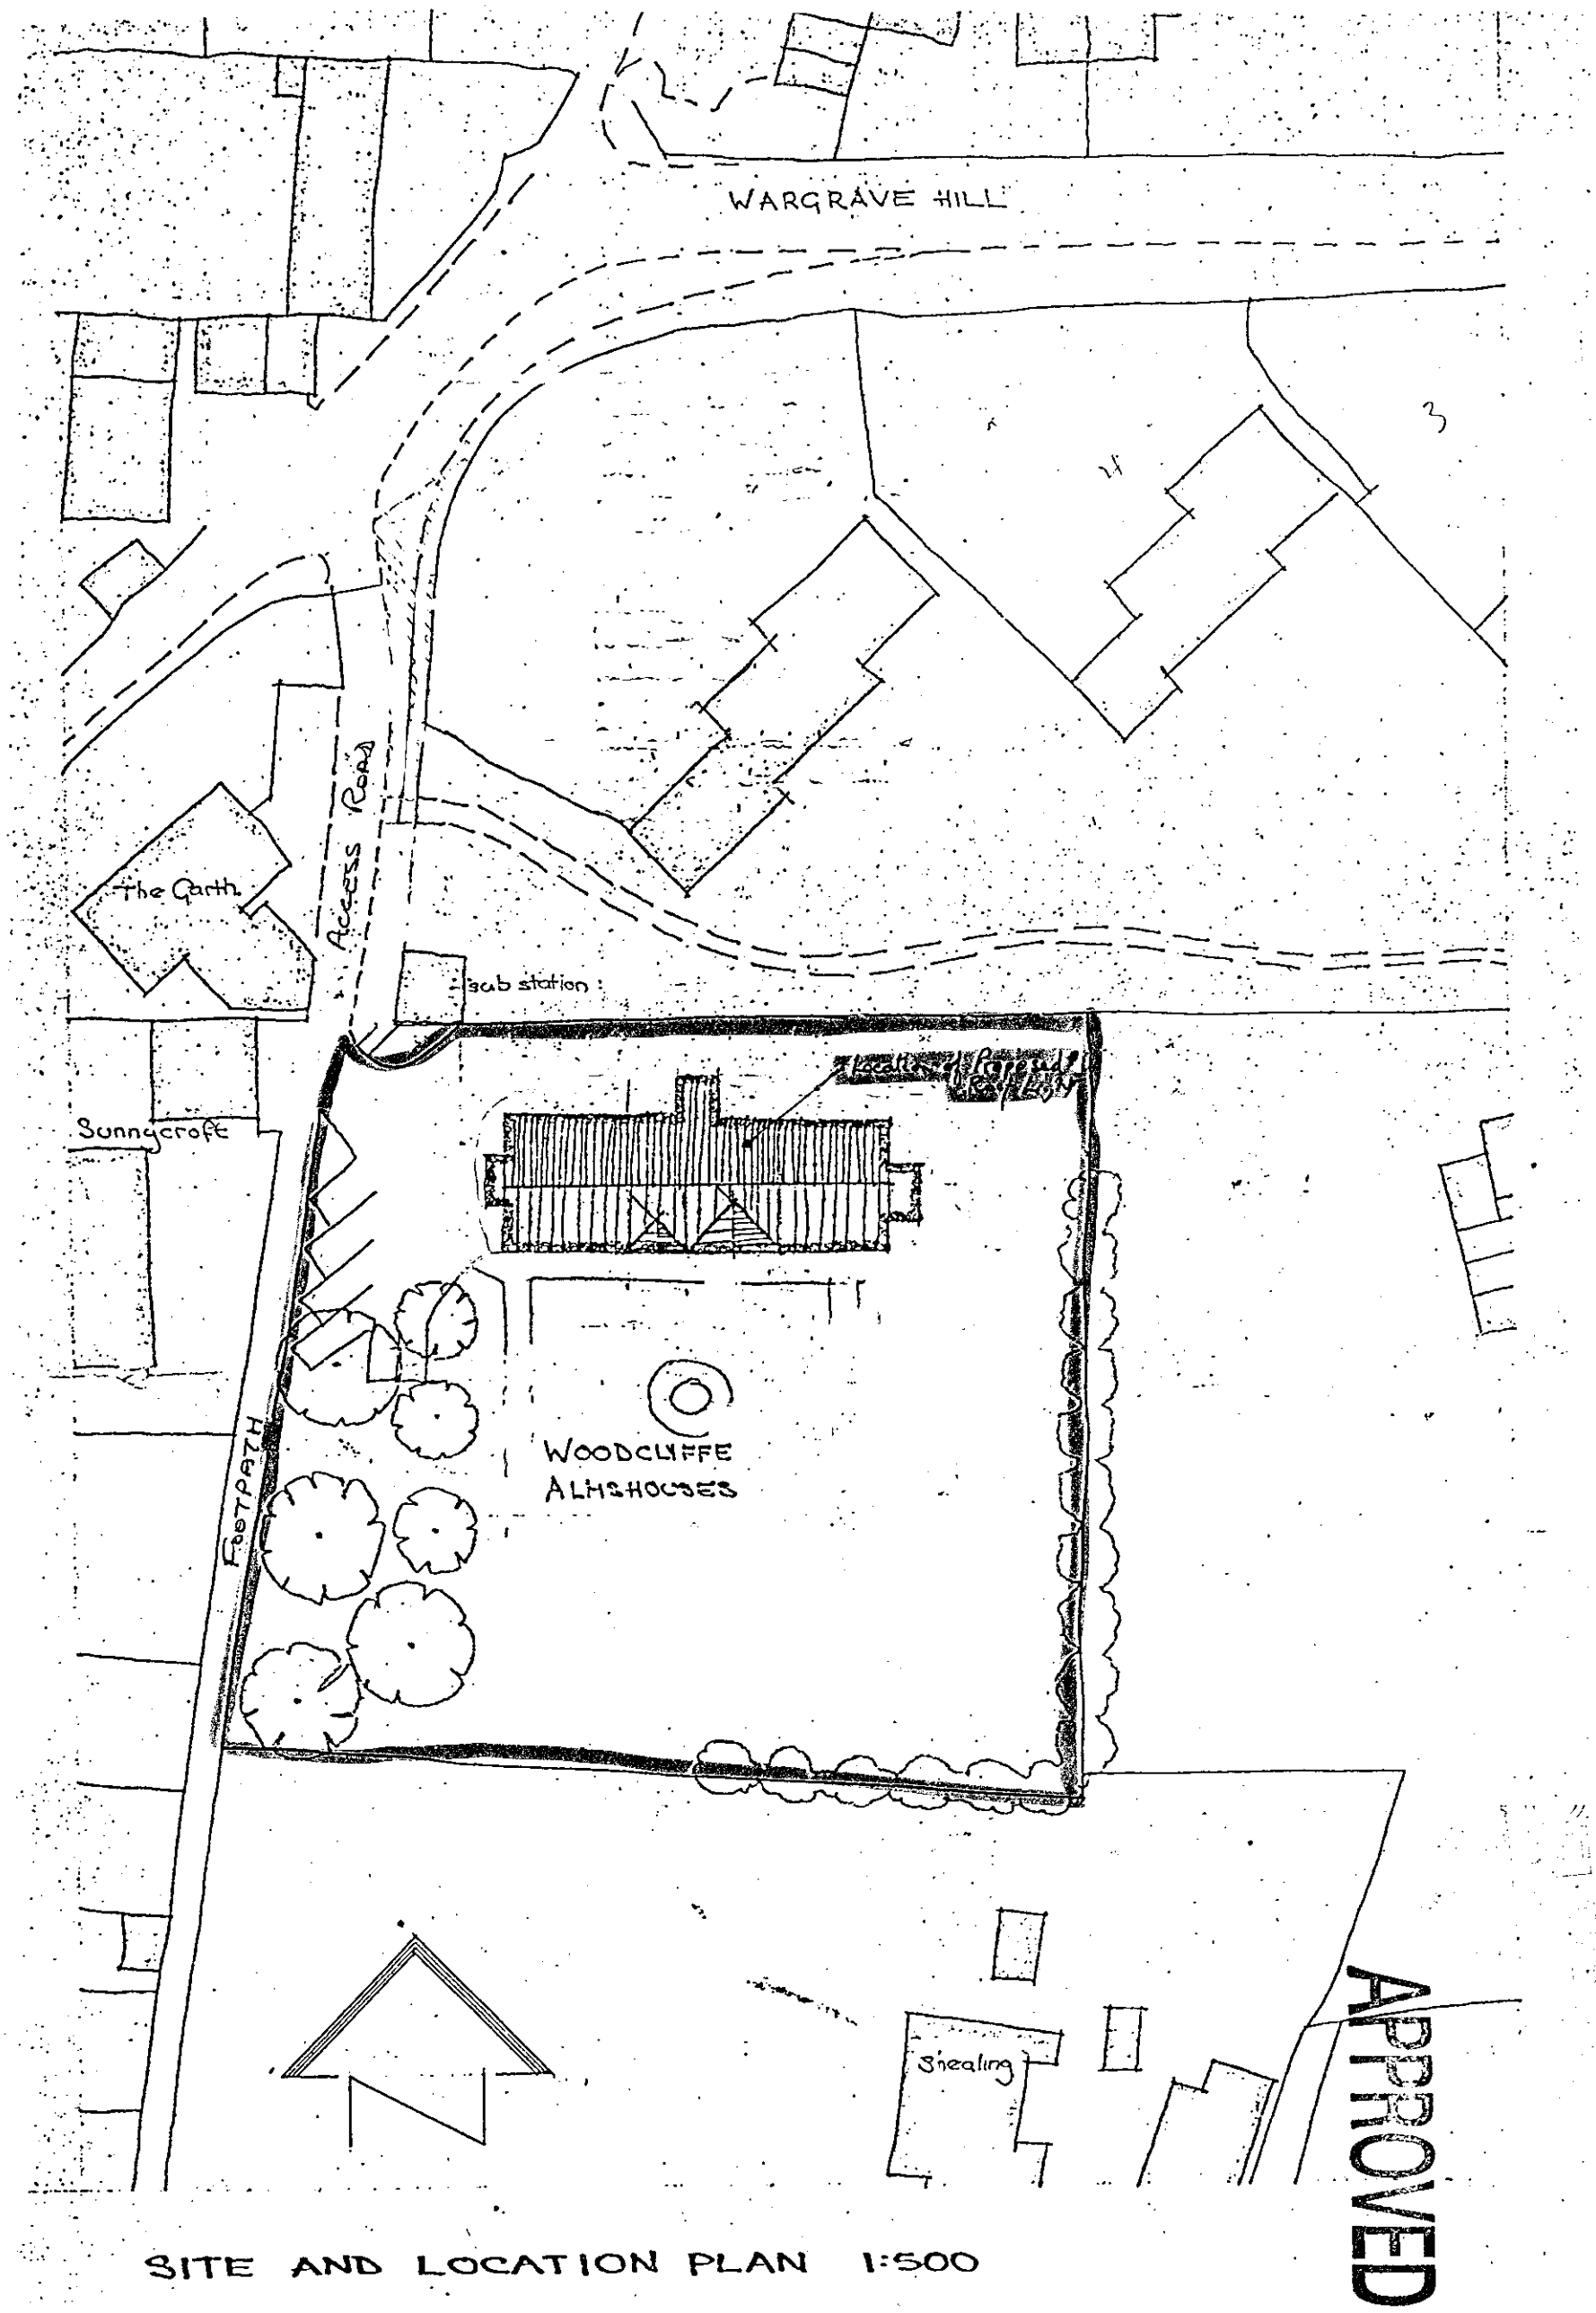

SITE AND LOCATION PLAN 1:500

PROPOSED INSTALLATION OF A ROOF LIGHT AT
THE WOODCLYFFE ALMSHOUSES, WARGRAVE

for a bathroom

07 JUN 2000

1717

APPROVED



NORTH ELEVATION

PROPOSED INSTALLATION OF A ROOF LIGHT AT
THE WOODCLYFFE ALMSHOUSES, WARGRAVE

SCALE 1:100
DATE 05.06.00

Kidby Building Consultants
Summer Place, Loddon Drive,
Wargrave, Berks, RG10 8HH.
Tel: 0118 9401569