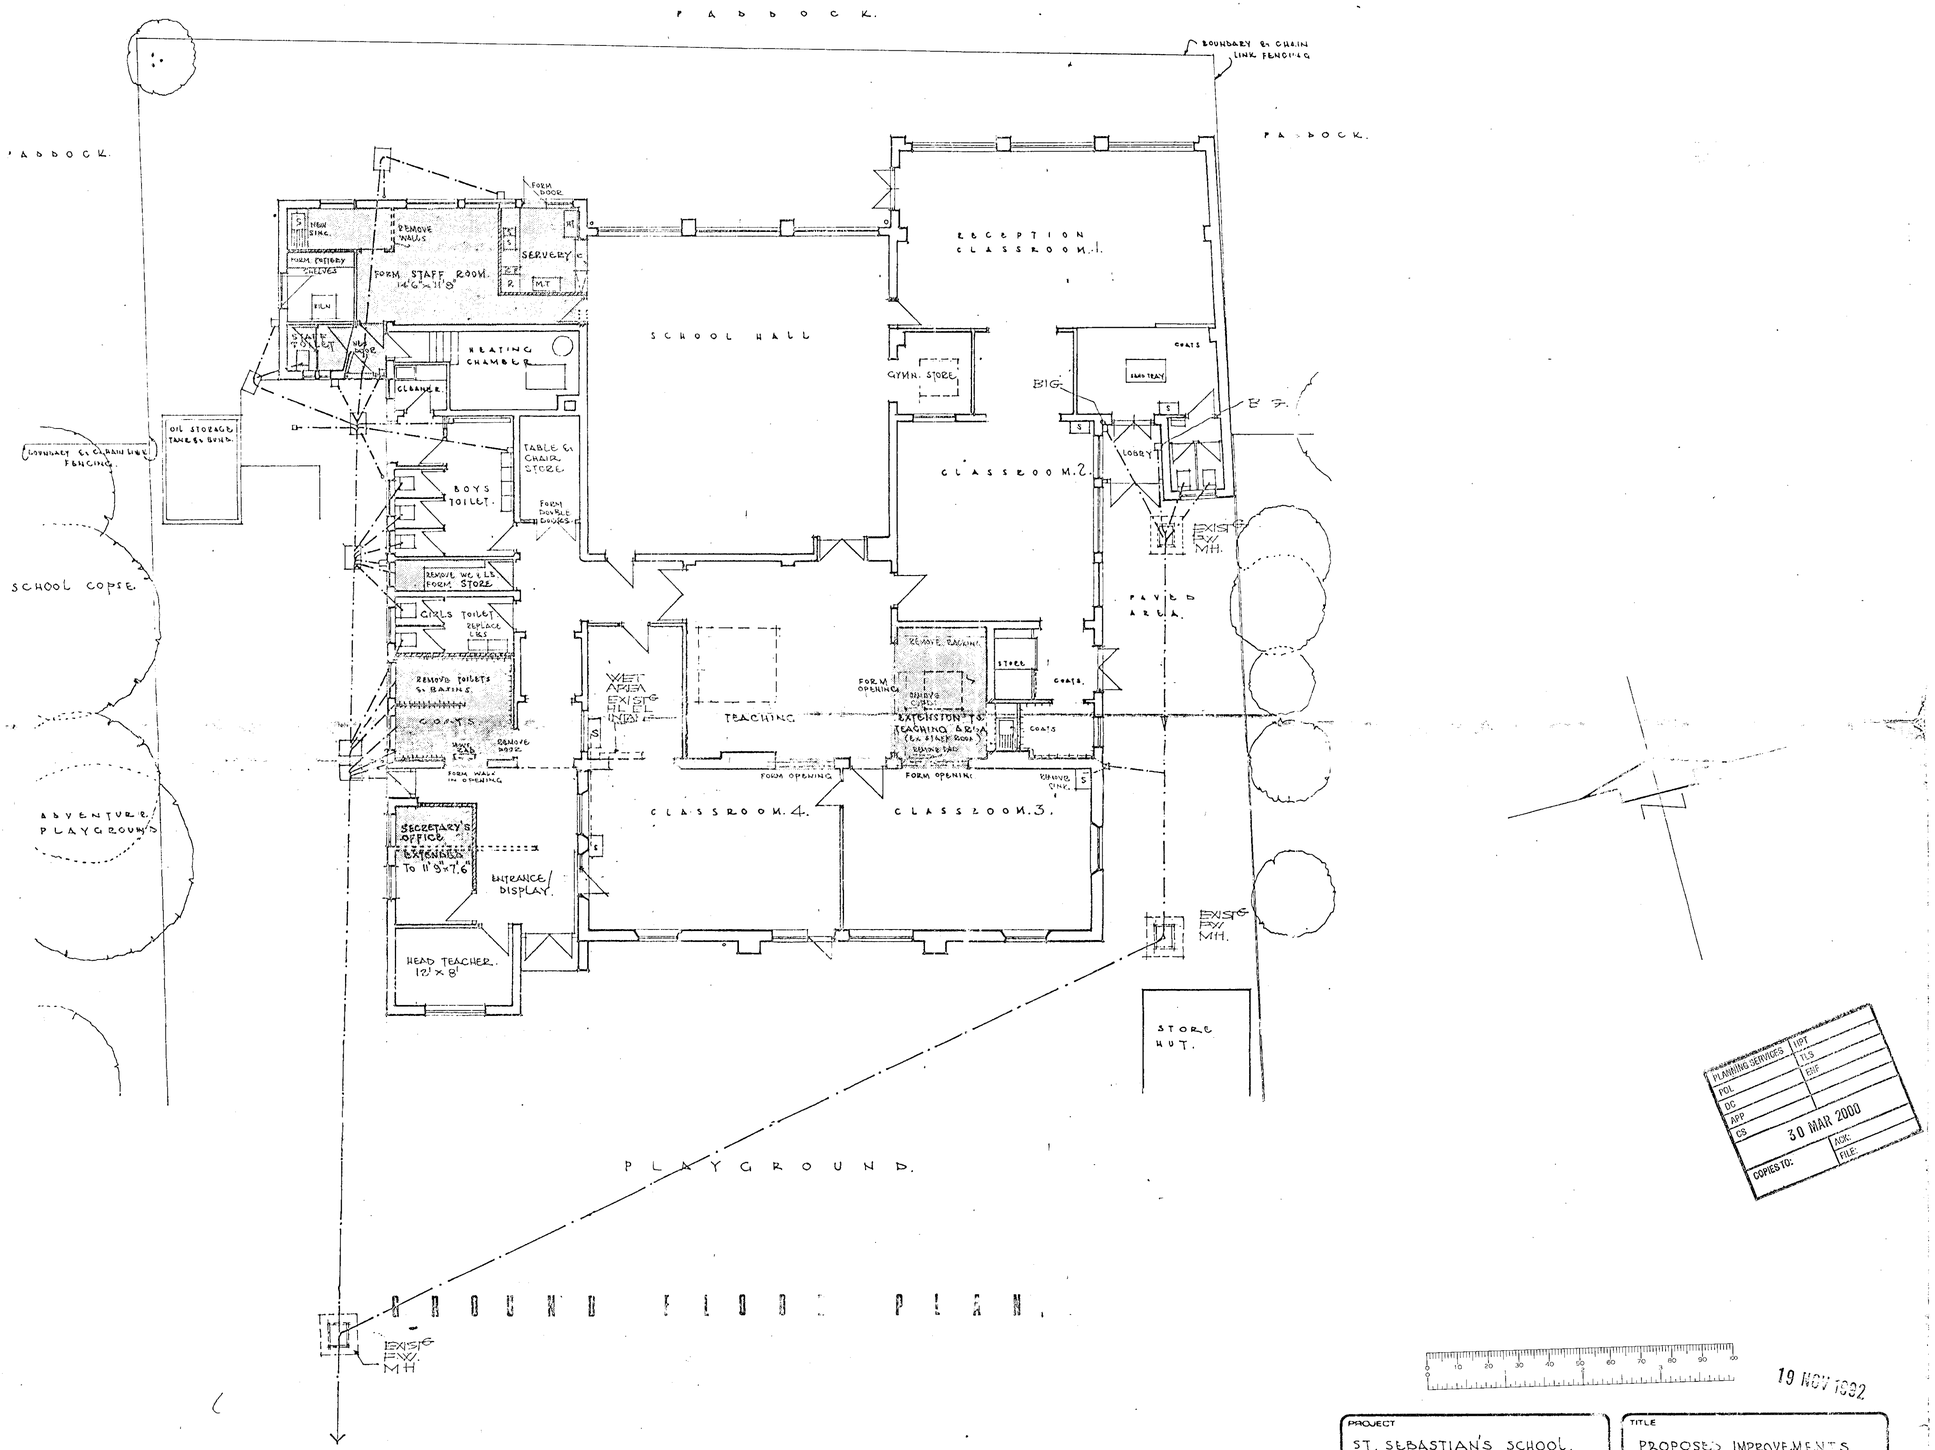

00/0442/3333

PLANNING SERVICES
POL
DC
APP
CS
COPIES TO:
ACK:
FILE:
30 MAR 2000

19 NOV 1992

PROJECT	TITLE
ST. SEBASTIAN'S SCHOOL, WOKINGHAM, BERKSHIRE	PROPOSED IMPROVEMENTS. 1992/1993

		DRAWING NO.	
Scale	1/8" to 1'0"	1274	6
Drawn	F.T.		
Date	APRIL 1992.		

No dimension is to be scaled from this drawing. Contractors must check all dimensions on site before starting any work or shop drawings. Any errors or discrepancies are to be reported to the Architect before commencing any work.

FRANK TURNER ARCHITECT P.I.E.A. 55671
45, SOUTH STREET READING RG1 4QU TEL 53512

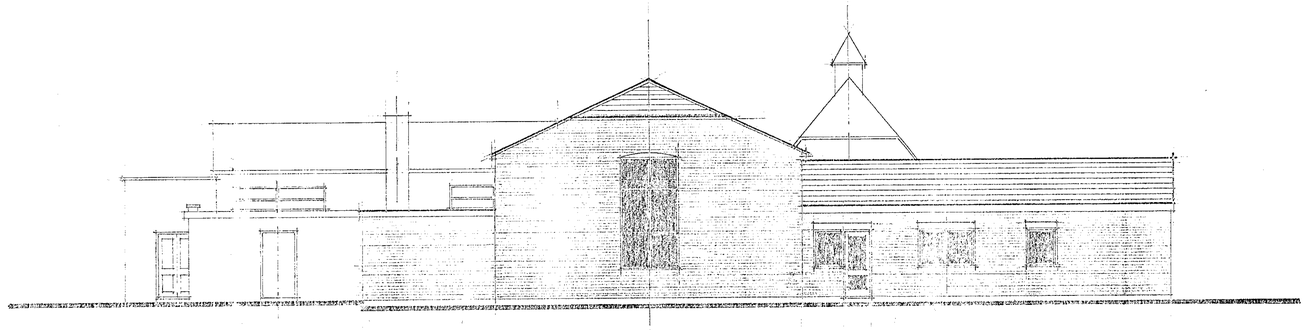

WEST ELEVATION

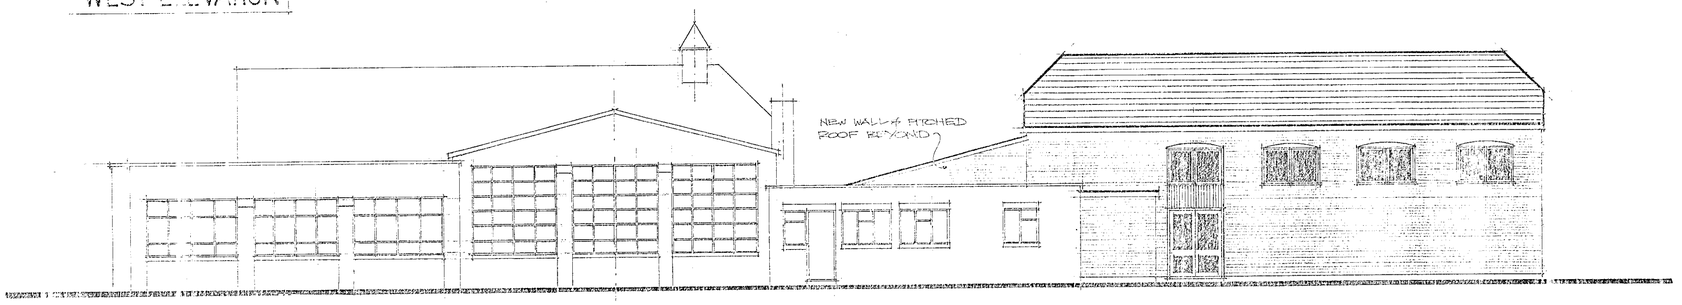

NORTH ELEVATION

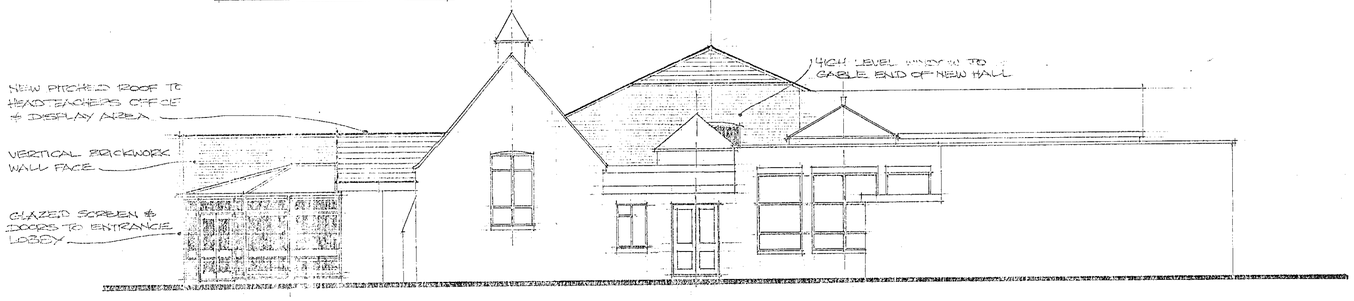

EAST ELEVATION



SOUTH ELEVATION

22.JUN.2000* 1613

0 10 20 30 40 50 60 70 80 90 100

APPROVED

DIOCESE OF OXFORD
THE OXFORD DIOCESAN BOARD OF FINANCE
BUILDINGS COMMITTEE
PRINCIPAL BUILDINGS OFFICER & DIOCESAN SURVEYOR: R. S. HARWOOD RIBA
DIOCESAN CHURCH HOUSE
NORTH HINKSEY
OXFORD OX2 0NB
TEL. OXFORD (01865) 208200
FAX. OXFORD (01865) 70470

PROJECT: ST SEBASTIANS SCHOOL, WOKINGHAM, BERKSHIRE.

DRAWING No.00/042/3330/03 | SCALE: 1:100

REVISION | ELEVATIONS

DRAWN BY: JLE | DATE: 5·00

27/11/01

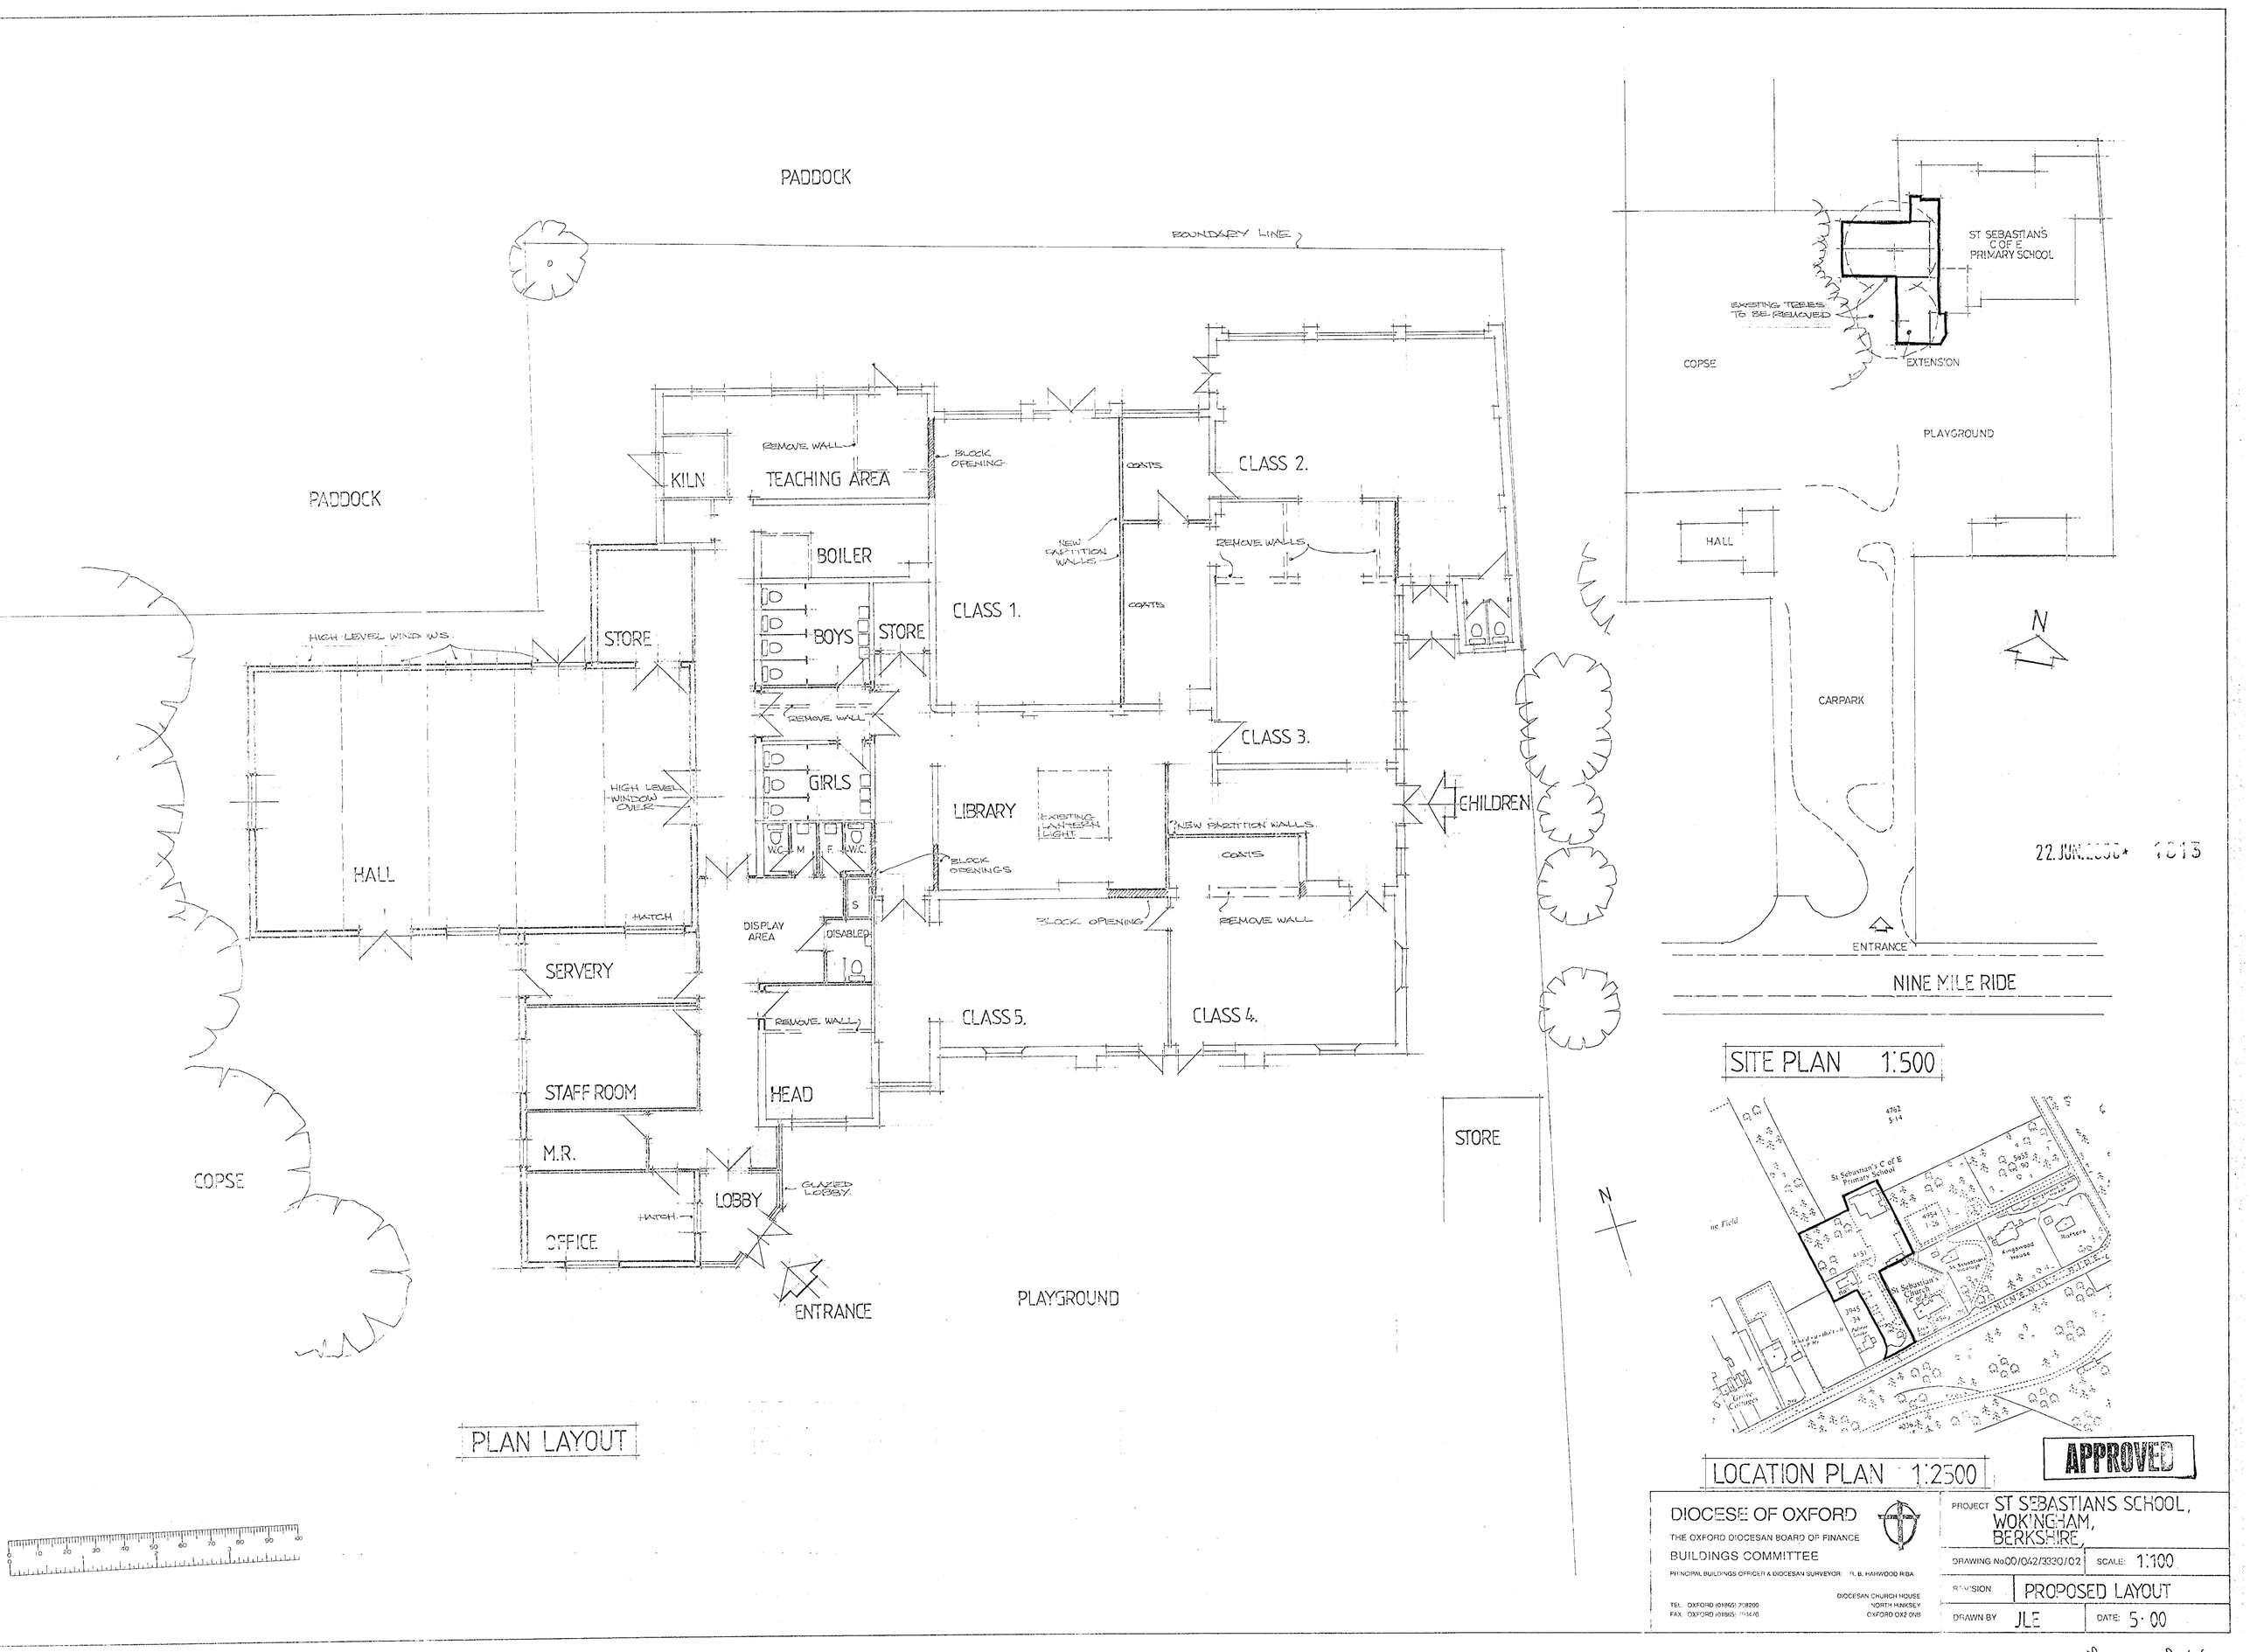
PADDOCK
BOUNDARY LINE
PADDOCK
KILN
TEACHING AREA
REMOVE WALL
BLOCK OPENING
COATS
CLASS 2.
NEW PARTITION WALLS
REMOVE WALLS
BOILER
CLASS 1.
COATS
STORE
BOYS
STORE
HIGH LEVEL WINDOWS
REMOVE WALL
CLASS 3.
GIRLS
HIGH LEVEL WINDOW OVER
LIBRARY
EXISTING LANTERN LIGHT
NEW PARTITION WALLS
CHILDREN
W.C.
M
F
W.C.
BLOCK OPENINGS
COATS
HALL
HATCH
DISPLAY AREA
DISABLED
S
BLOCK OPENING
REMOVE WALL
SERVERY
REMOVE WALL
CLASS 5.
CLASS 4.
STAFF ROOM
HEAD
STORE
M.R.
COPSE
LOBBY
GLAZED LOBBY
HATCH
OFFICE
ENTRANCE
PLAYGROUND
N
PLAN LAYOUT
ST SEBASTIANS C OF E PRIMARY SCHOOL
EXISTING TREES TO BE REMOVED
COPSE
EXTENSION
PLAYGROUND
HALL
N
CARPARK
ENTRANCE
NINE MILE RIDE
SITE PLAN 1:500
LOCATION PLAN 1:2500
APPROVED
DIOCESE OF OXFORD
THE OXFORD DIOCESAN BOARD OF FINANCE
BUILDINGS COMMITTEE
PRINCIPAL BUILDINGS OFFICER & DIOCESAN SURVEYOR: R. B. HARWOOD RIBA
DIOCESAN CHURCH HOUSE
NORTH HINKSEY
OXFORD OX2 0NB
TEL. OXFORD (01865) 208200
FAX. OXFORD (01865) 293470
PROJECT ST SEBASTIANS SCHOOL, WOKINGHAM, BERKSHIRE,
DRAWING No 00/042/3330/02
SCALE: 1:100
REVISION
PROPOSED LAYOUT
DRAWN BY JLE
DATE: 5·00

PADDOCK

BOUNDARY

PADDOCK

BOUNDARY

LINE OF WALLS TO BE REMOVED.

CLASSROOM 1.

BLOCK OPENING.

CLASSROOM 2.

STORE

LINE OF WALLS TO BE REMOVED.

CLASSROOM 3.

TOILETS FOR USE OF HALL OUT OF SCHOOL HOURS

BOYS

NEW WALL

LOCKING DOORS

CLASSROOM 4.

GIRLS

HALL

SERVING HATCH

COATS

RANGE OF COAT HANGING UNITS.

NEW WALL

LIBRARY

STORE

CLEANER

BLOCK DOORWAY

LOCKING DOORS

STAFF TOILETS

SERVERY

BLOCK OPENING

BLOCK OPENING

SCHOOL COPSE

W.C.

F.

M.

W.C.

STAFF ROOM

CLASSROOM 6.

CLASSROOM 5.

(WALLS REMOVED)

OFFICE

HATCH

HEADTEACHER

LOBBY

STORE

ENTRANCE

PLAYGROUND

PLAN LAYOUT

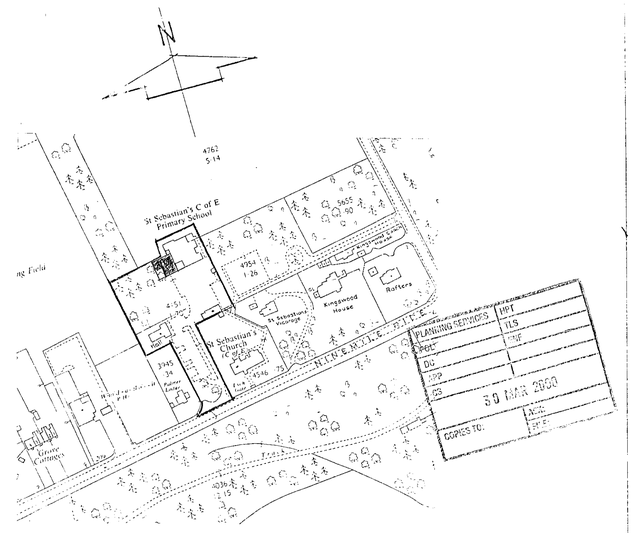

LOCATION PLAN 1:2500

DIOCESE OF OXFORD

THE OXFORD DIOCESAN BOARD OF FINANCE

BUILDINGS COMMITTEE

PRINCIPAL BUILDINGS OFFICER & DIOCESAN SURVEYOR R. G. HARWOOD RIBA

DIOCESAN CHURCH HOUSE
NORTH HINKSEY
OXFORD OX2 0NB

TEL OXFORD (01865) 208200
FAX OXFORD (01865) 208270

PROJECT ST. SEBASTIAN'S SCHOOL, WOKINGHAM, BERKSHIRE.

DRAWING No. 00/042/3330/01 SCALE: 1:96

REVISION: PROPOSED LAYOUT

DRAWN BY JLE DATE 3·00