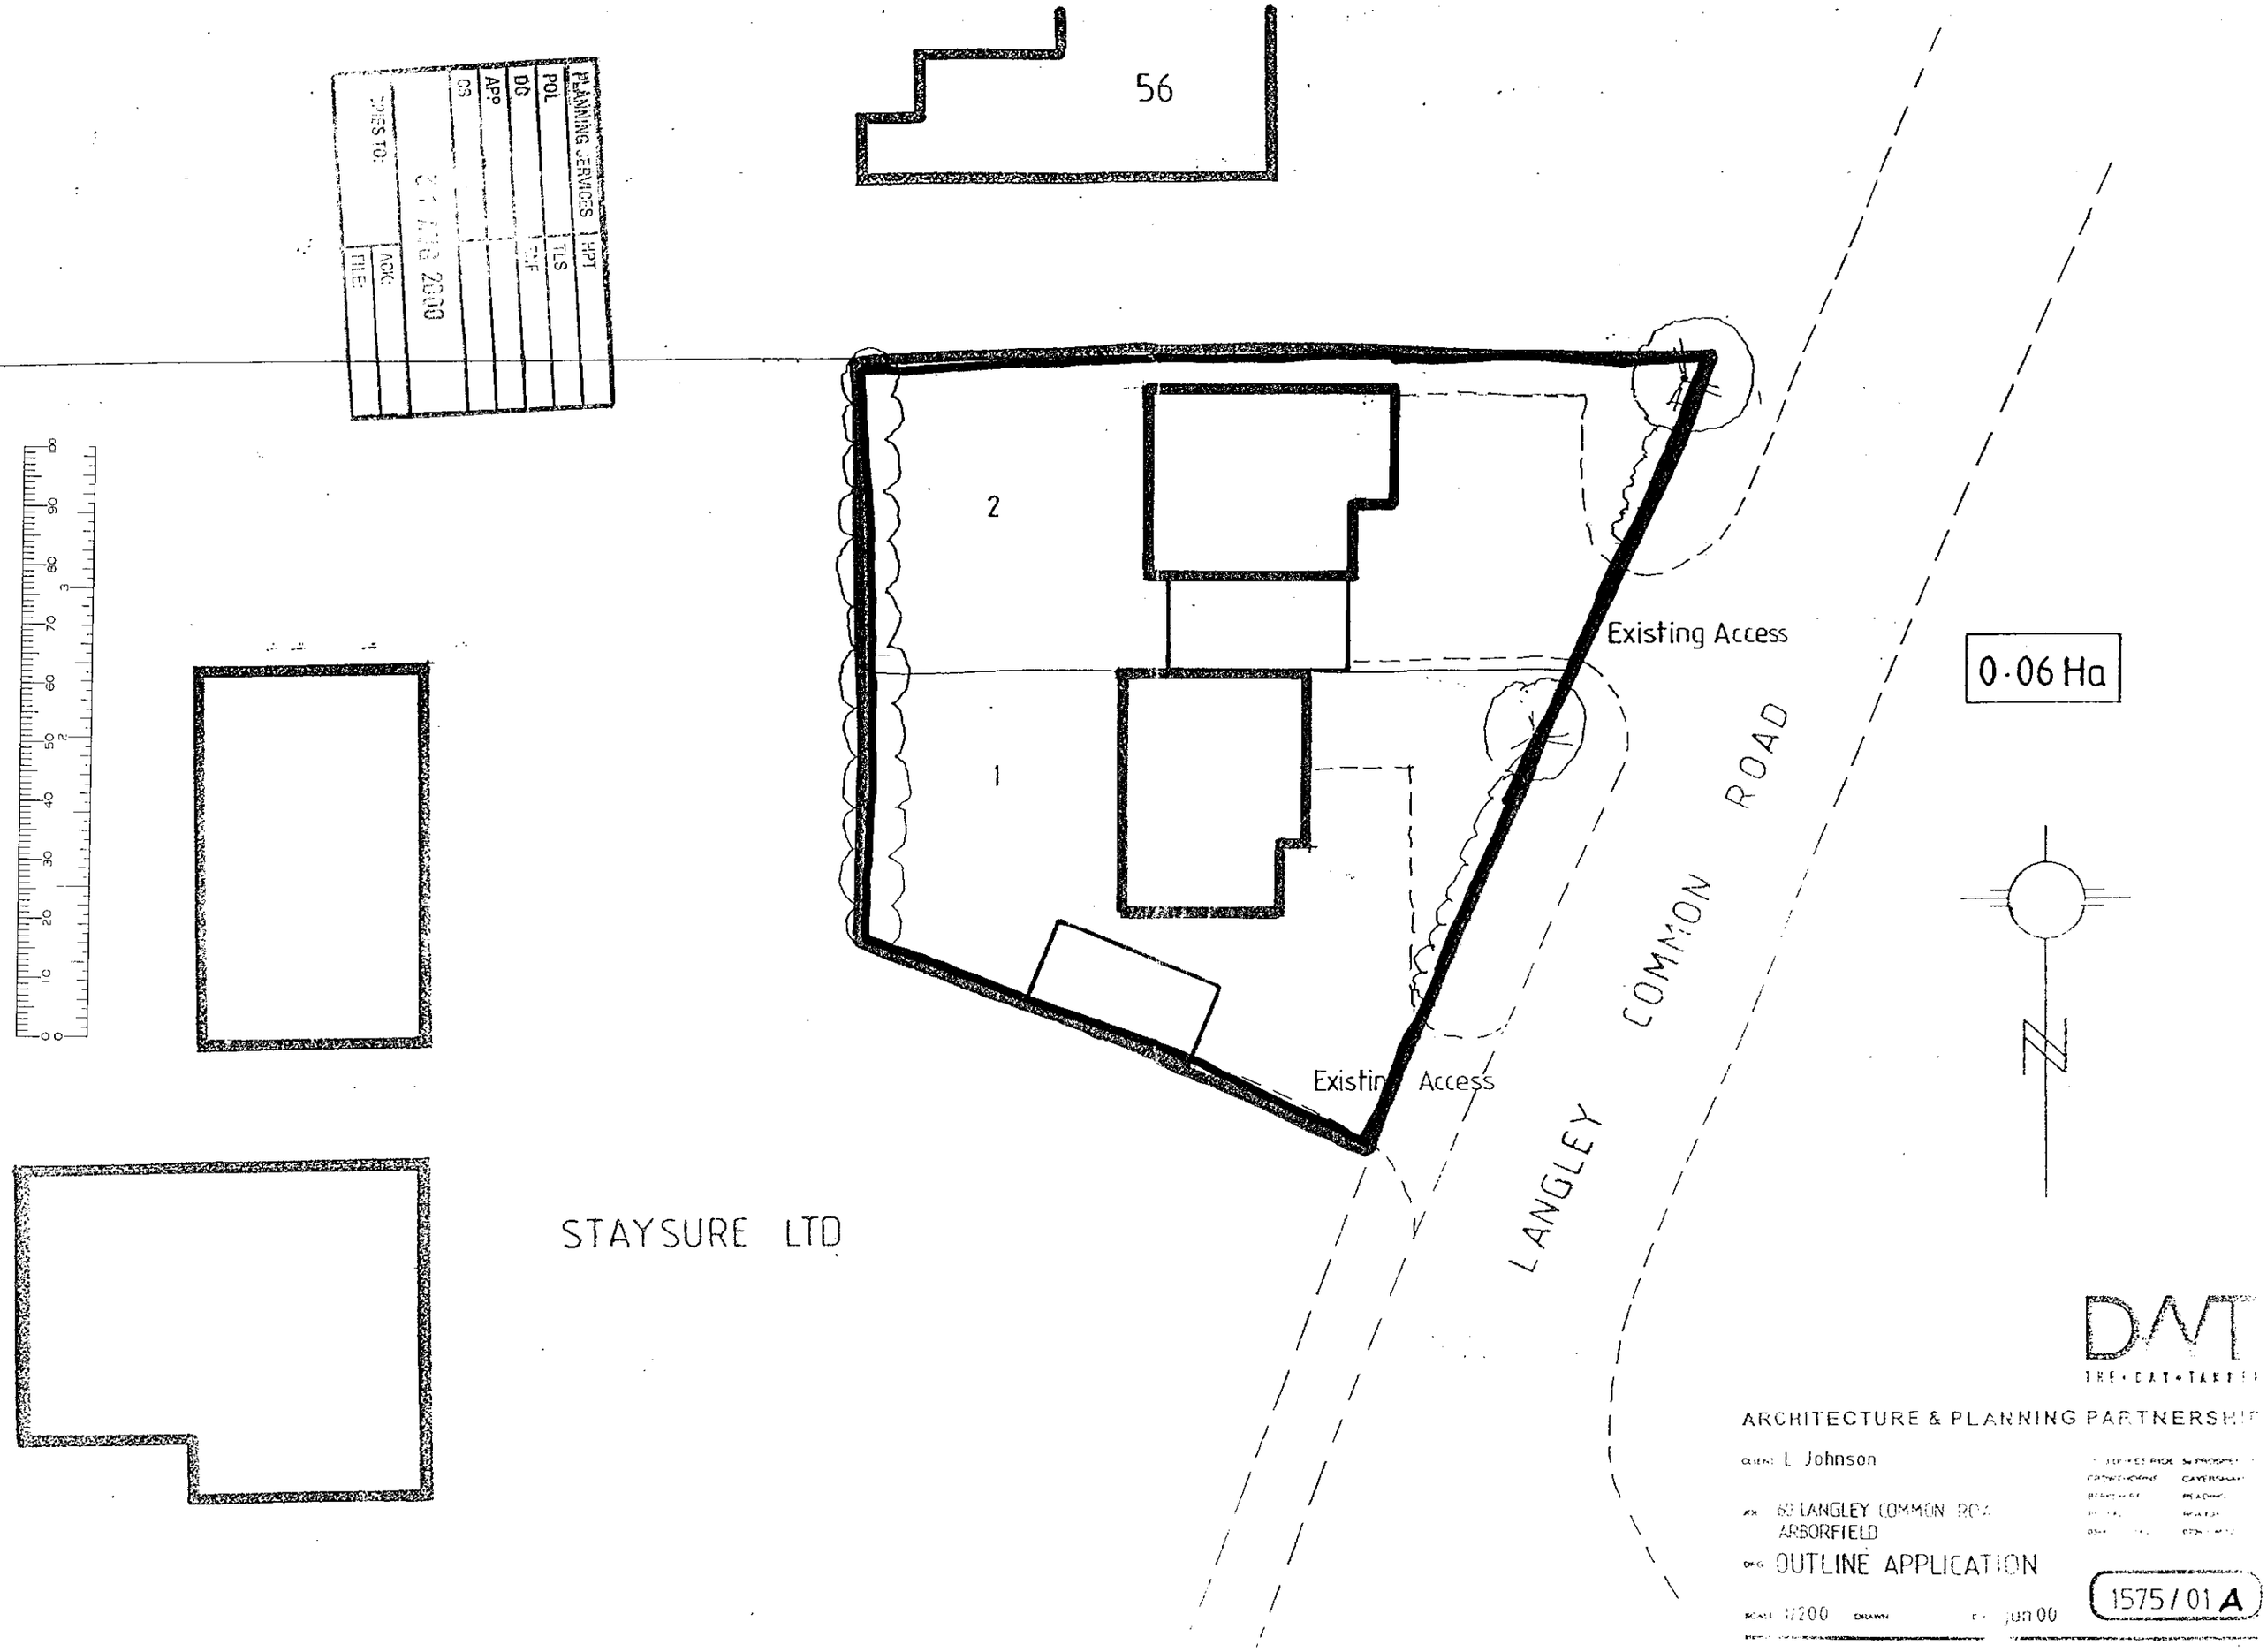

56
2
1
Existing Access
Existing Access
0·06 Ha
LANGLEY COMMON ROAD
STAYSURE LTD
PLANNING SERVICES
HPT
POL
TLS
DC
APP
CS
ACK:
FILE:
DMT
ARCHITECTURE & PLANNING PARTNERSHIP
L Johnson
60 LANGLEY COMMON ROAD
ARBORFIELD
OUTLINE APPLICATION
1/200
jun 00
1575/01 A

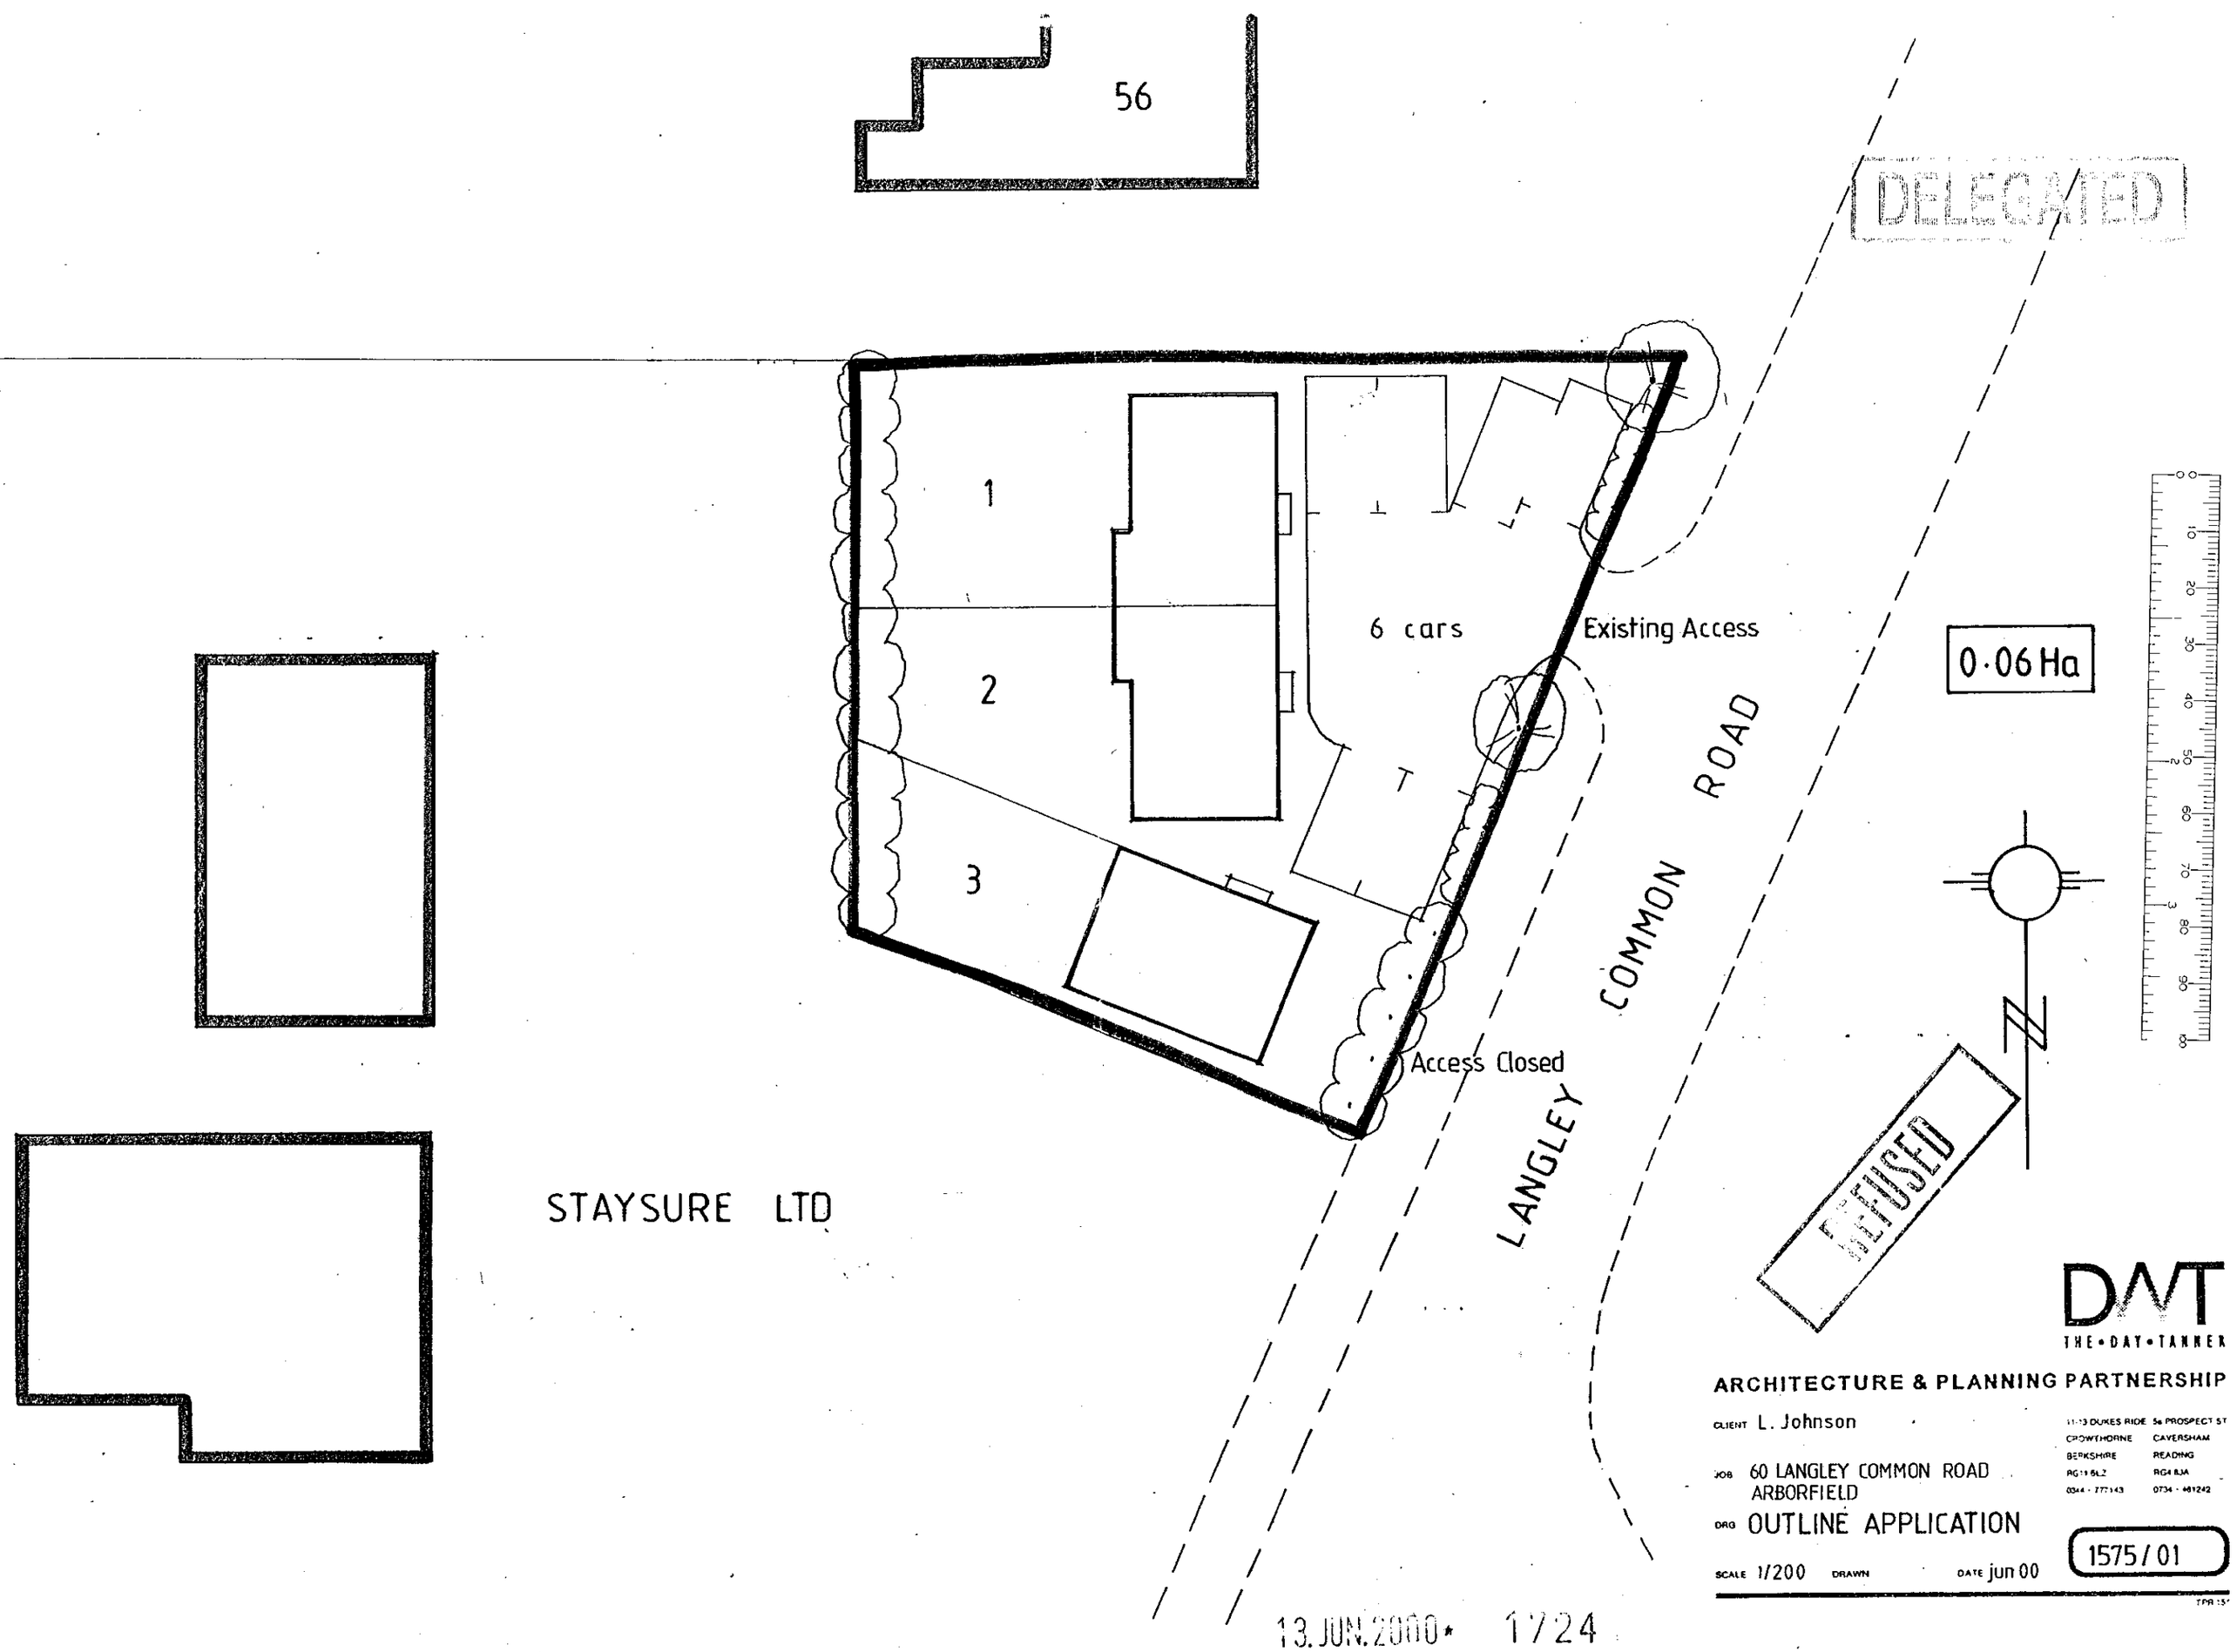

DELEGATED

RECEIVED
13.JUN.2000* 1724

DMT
THE•DAY•TANNER
ARCHITECTURE & PLANNING PARTNERSHIP

CLIENT L. Johnson

JOB 60 LANGLEY COMMON ROAD
ARBORFIELD

DRG OUTLINE APPLICATION

SCALE 1/200 DRAWN DATE jun 00

1575/01

11-13 DUKES RIDE & PROSPECT ST
CROWTHORNE CAVERSHAM
BERKSHIRE READING
RG11 6LZ RG4 8JA
0344 - 777143 0734 - 481242

TPR 15

PLANNING SERVICES | RPT | POL | DC | APP | CS | 11 SEP 2000 | COPIES TO: | ACK: | FILE:

31.OCT.2000* 2702

56

2

1

Existing Access

Existing Access

ROAD

LANGLEY COMMON

0·06 Ha

N

STAYSURE LTD

DMT
THE·DAY·TARRANT

ARCHITECTURE & PLANNING PARTNERSHIP

CLIENT: L Johnson

JOB: 60 LANGLEY COMMON ROAD
ARBORFIELD

DRG: OUTLINE APPLICATION

SCALE: 1/200 DRAWN: JUN 00

1575/01 A

56

1

2

3

6 cars

Existing Access

0·06 Ha

LANGLEY COMMON ROAD

Access Closed

LANGLEY COMMON ROAD

STAYSURE LTD

13 JUN 2000* 1724

DMT
THE•DAY•TANNER

ARCHITECTURE & PLANNING PARTNERSHIP

CLIENT L. Johnson

JOB 60 LANGLEY COMMON ROAD
ARBORFIELD

DRG OUTLINE APPLICATION

SCALE 1/200 DRAWN DATE jun 00

1575/01

11-13 DUKES RIDE & PROSPECT ST
CROWTHORNE CAVERSHAM
BERKSHIRE READING
RG11 6LZ RG4 8JA
0344 - 777143 0734 - 481242

TPR 15*