FRONT VIEW

PROPOSED ALTERATION TO EXISTING CONSERVATORY

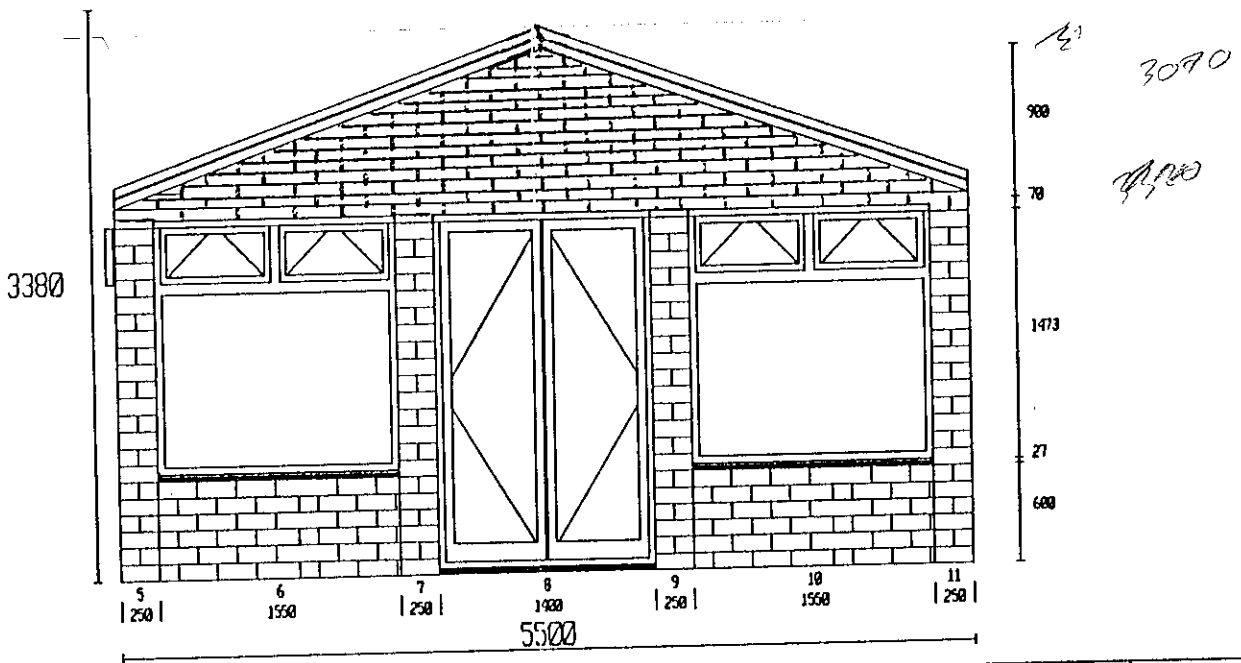

Honeywood Conservatories 2000	PLEASE NOTE ALL DIMENSIONS IN MM DIMENSIONS TO INTERNAL RING BEAM FRAMES CONFORM TO BS5750 ALL GLAZING TO BS6262 ROOF LOADING TO CONFORM WITH BS6399	GABLE FRONT MR & MRS HODGES 19 GOODINGS GREEN WOKINGHAM	DRAWN BY # DATE 09.06.2000 SCALE 1: 30 DRAWING NO. GOODGRN

LEFT VIEW

APPROVED

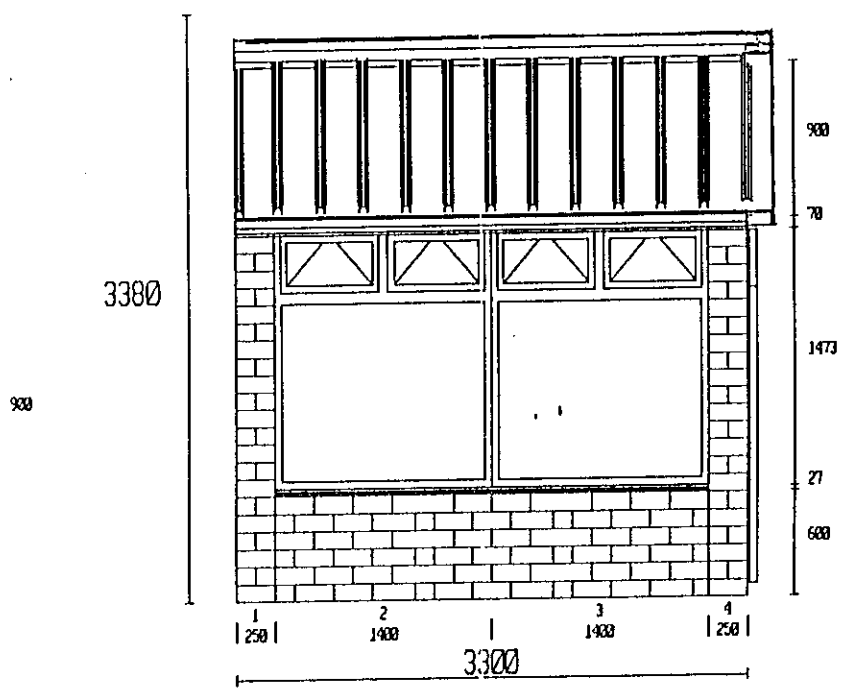

Honeywood Conservatories 2000	PLEASE NOTE ALL DIMENSIONS IN MM DIMENSIONS TO INTERNAL RING BEAM FRAMES CONFORM TO BS5750 ALL GLAZING TO BS6262 ROOF LOADING TO CONFORM WITH BS6399	GABLE FRONT MR & MRS HODGES 19 GOODINGS GREEN WOKINGHAM	DRAWN BY # DATE 09.06.2000 SCALE 1: 30 DRAWING NO. GOODGRN

