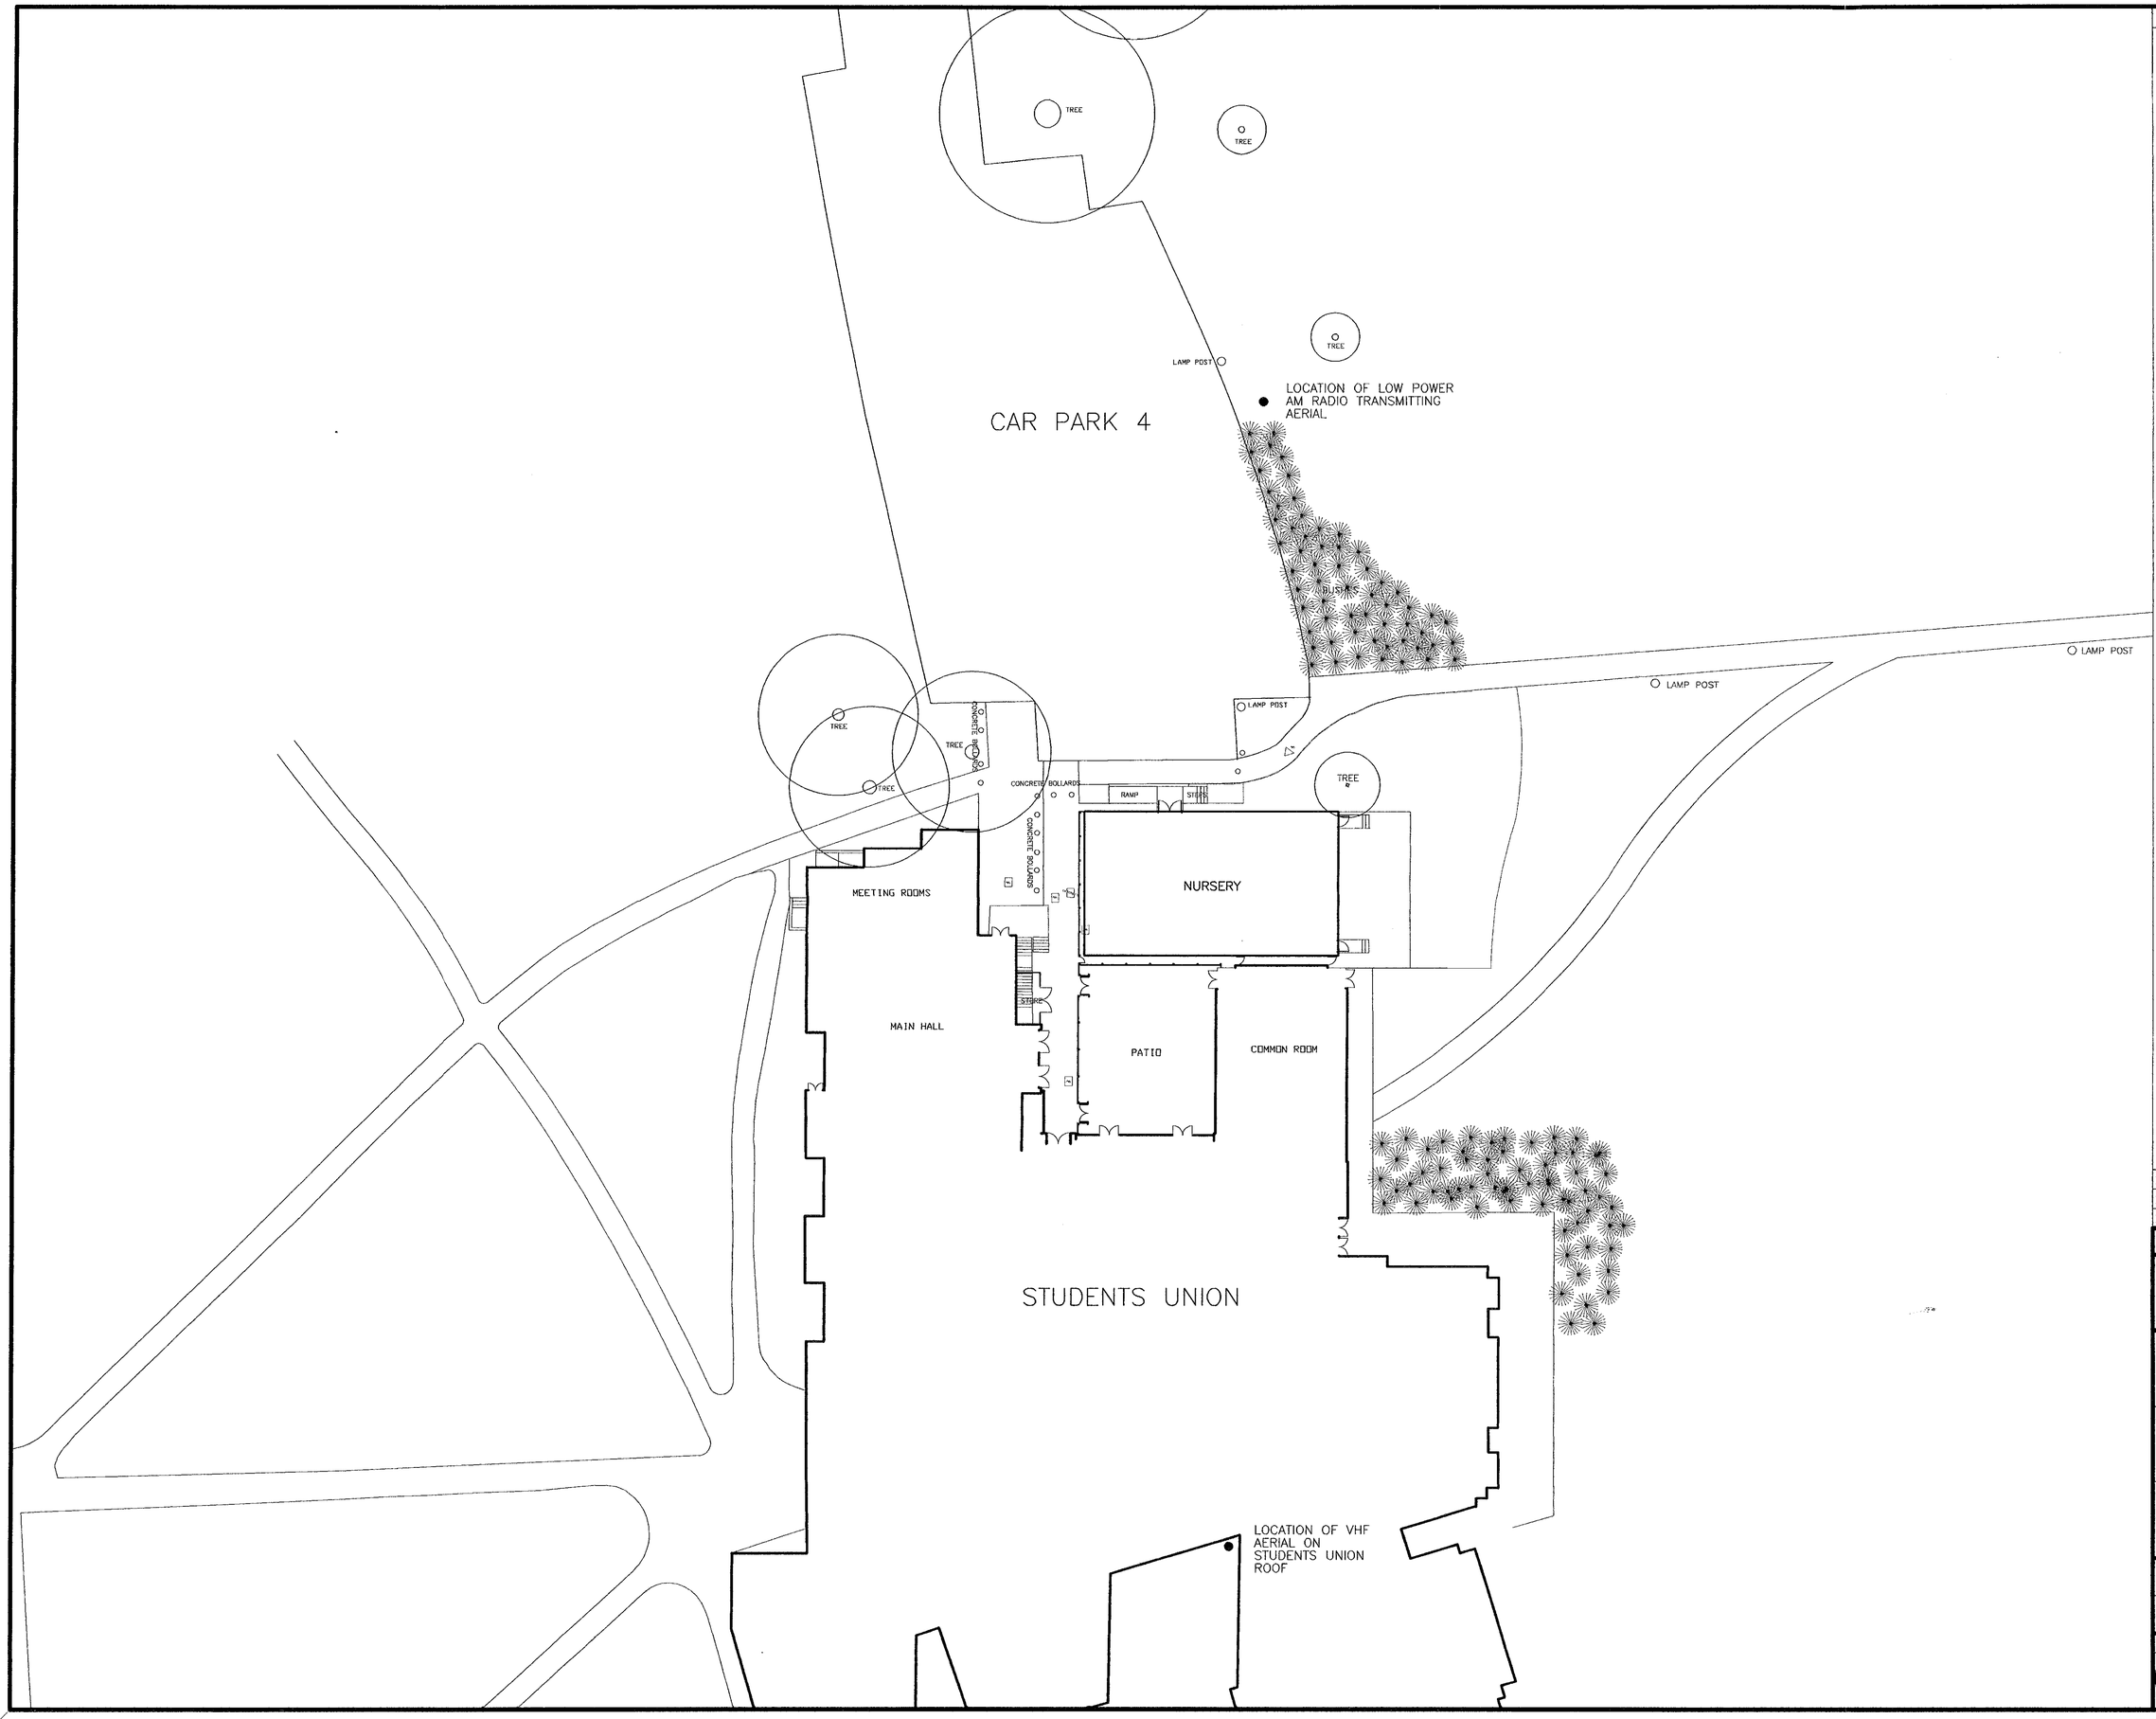

Notes

15. JUN. 2010 1756

APPROVED
APPROVED

Rev.	Description	Date
B. O. CAD File Reference	0027291: W029 B 255	
Date Plotted:	Time:	

The University of Reading

Buildings Officer
K. Collins, CEng, FIEE, MInstE
Buildings Office
Whiteknights, PO Box 235
Reading, RG6 6BW
Tel. 01734 318300 Fax. 01734 753499

Building
STUDENTS UNION WHITEKNIGHTS

Project
PROPOSED LOCATION OF LOW POWER RADIO AERIALS

Title
SITE PLAN

Drawn	Date
CAD/TRC	
Job Number	Scale
0027291	1:250 (A1)

Building No.	Code	Drawing No.	Rev.
W029	B	255	

0 10 20 30 40 50 60 70 80 90 100
1 2 3

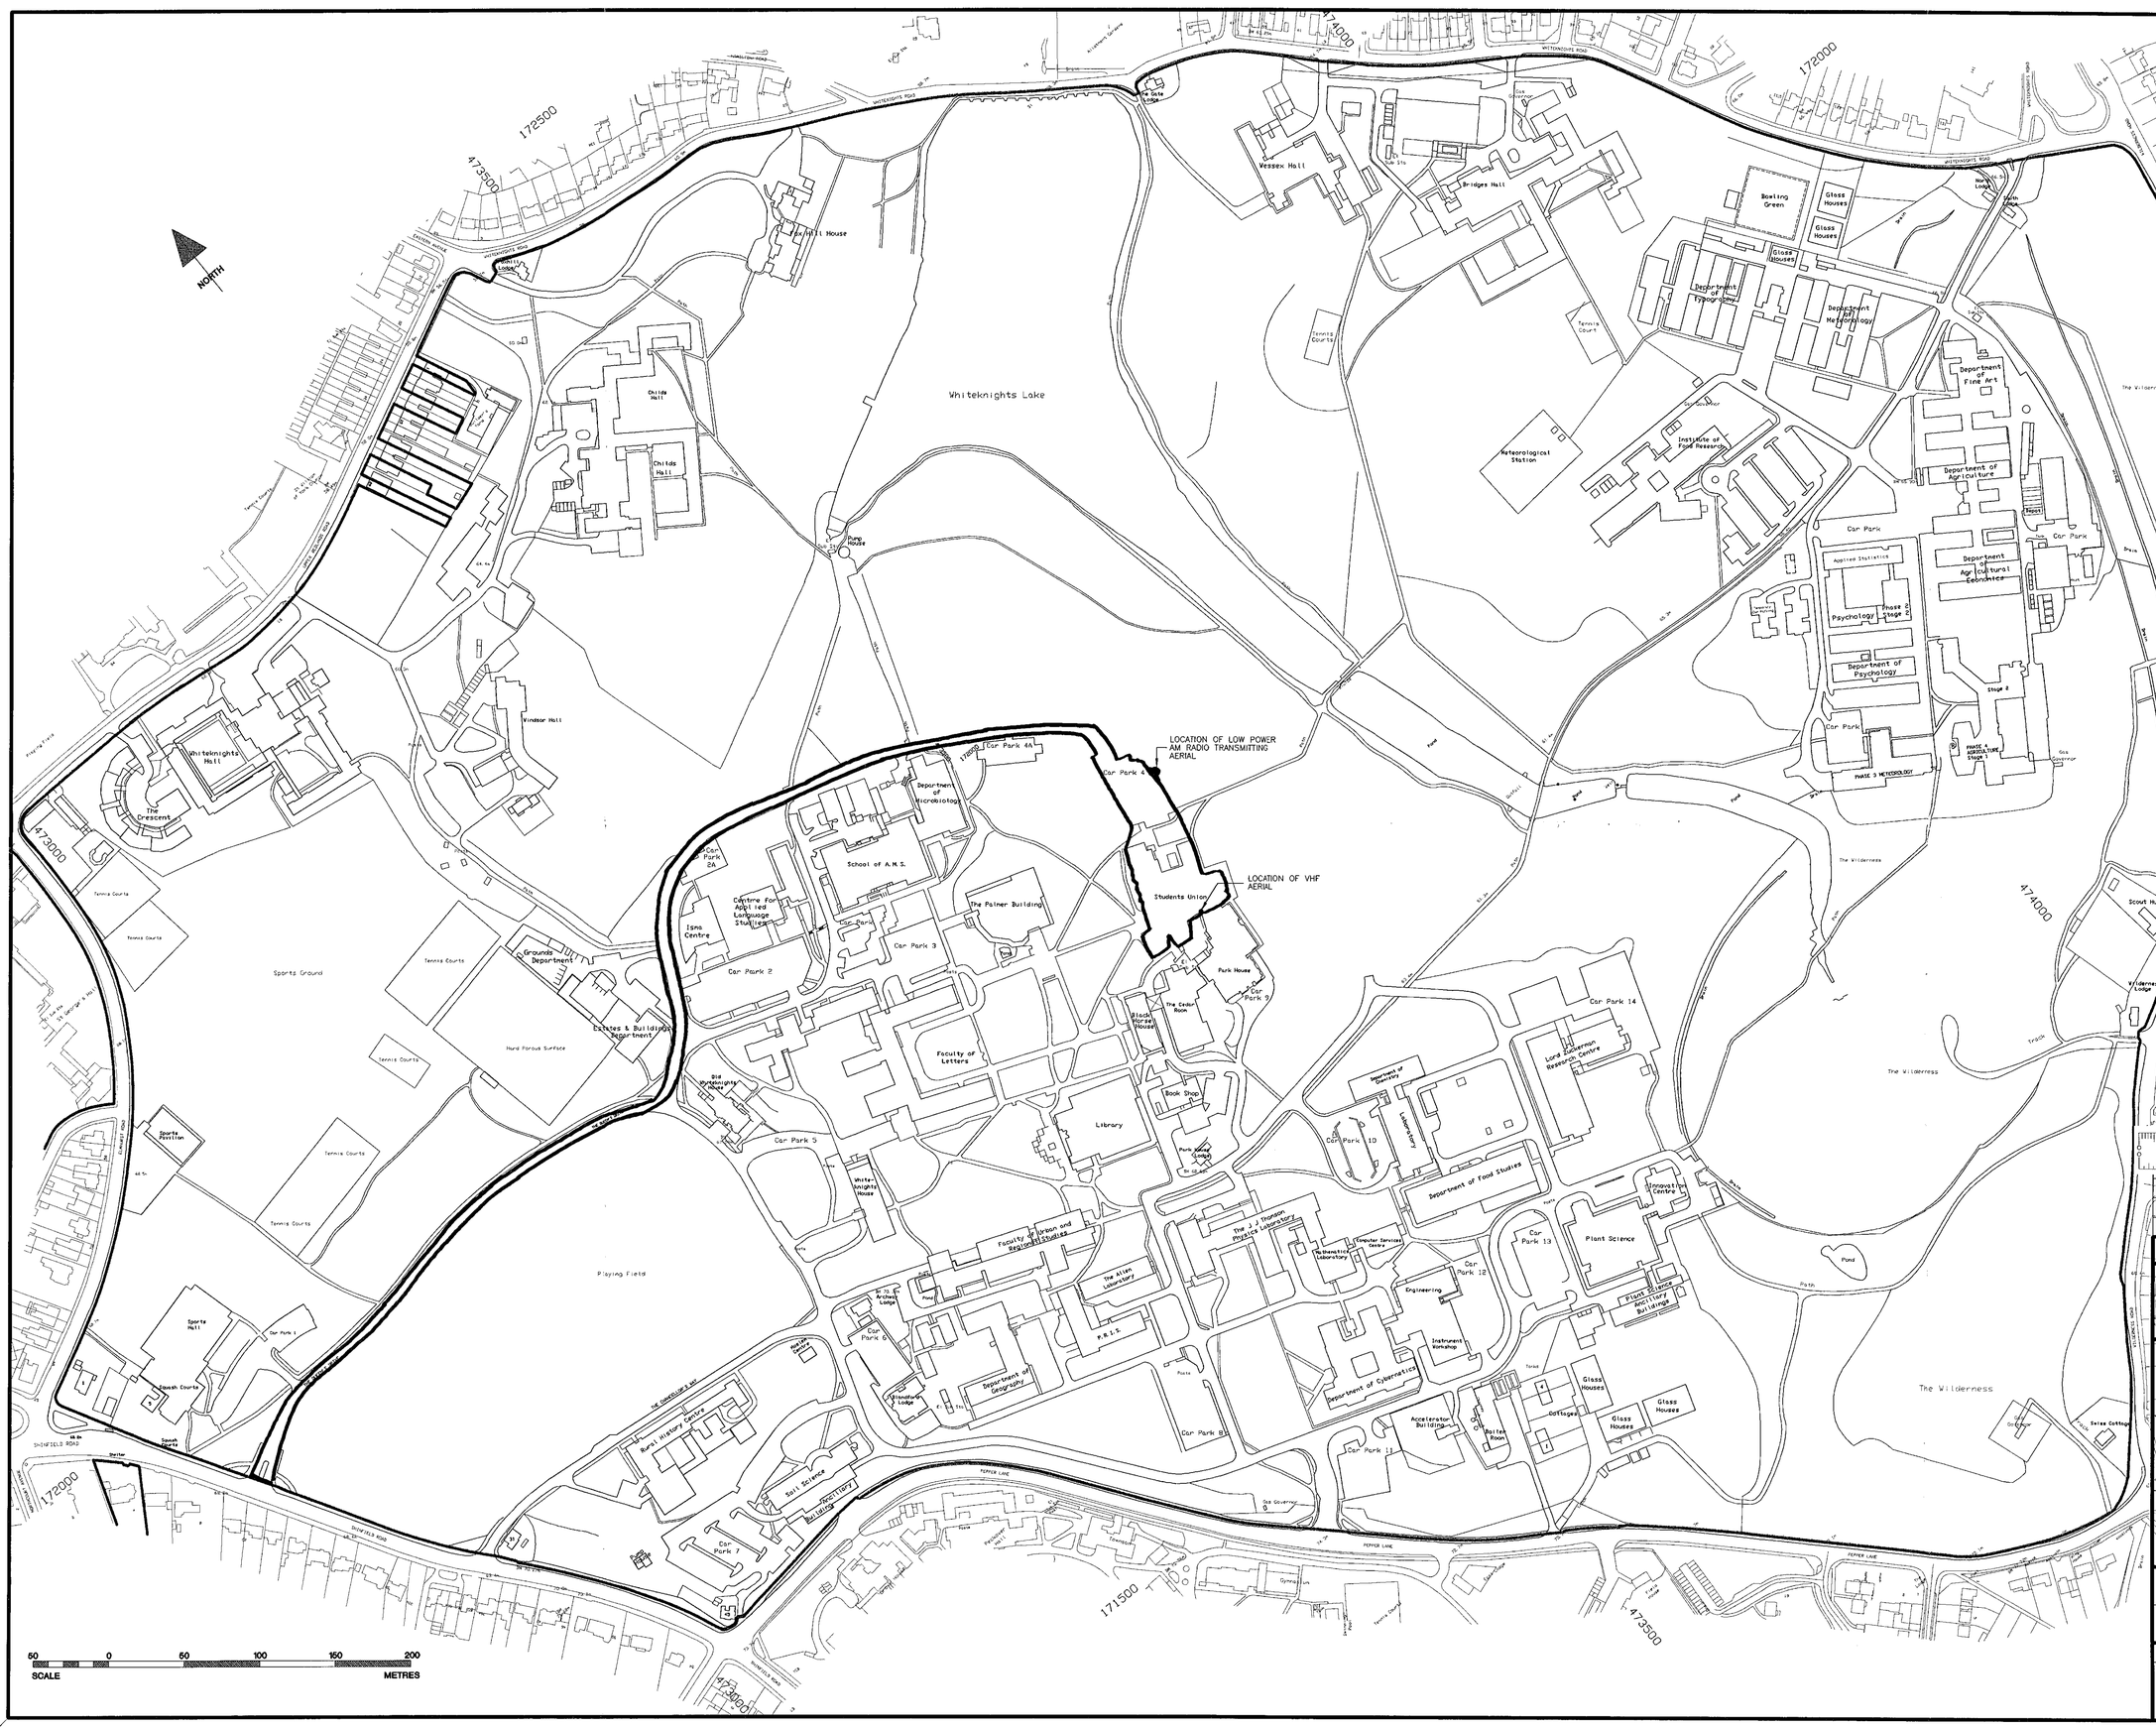

Notes

Caveat

The information shown on this plan is given without obligation or warranty. The accuracy thereof cannot be guaranteed and it must never be scaled for purposes of ordering materials, calculation or setting out of works.

Excavation and groundwork in the proximity of indicated services e.g pipes, ducts, cables etc. should always be carried out by hand.

The contractor retains the sole responsibility for safety of any works. No liability of any kind whatsoever is accepted by the University, its agents or servants for any errors or omissions. The exact positions of services must be verified and established before any excavation is commenced.

Persons should be aware that in addition to the services indicated on this drawing there are likely to be other services present.

Copyright

Based upon Ordnance Survey digital map data with the permission of the Controller of Her Majesty's Stationery Office, c Crown Copyright. Licence No. ALD 1814A.

Maps used in the reproduction include :-
SU7272SE; SU7272SW; SU7373SE; SU7472SW; SU7271NE; SU7371NW; SU7371NE; SU7471NW; SU7371SW; SU7371SE; SU7471SW.

Original Scale 1 : 10,000.
Original year of publication 1994.

Unauthorized reproduction infringes Crown Copyright and may lead to prosecution or civil proceedings.

Changes

Any Variations, Alterations or Additions to the detail shown must be notified to The Estates and Buildings Department

15.JUN.2000 1726

APPROVED

Rev.	Description	Date
B. O. CAD File Reference	0027291: W029 B 254	
Date Plotted:	Time:	

The University of Reading
Buildings Officer
K. Collins, CEng, FIEE, MInstE
Buildings Office
Whiteknights, PO Box 235
Reading, RG6 6BW
Tel. 0118 9318300 Fax. 0118 9753499

Building
STUDENTS UNION WHITEKNIGHTS

Project
PROPOSED LOCATION OF LOW POWER RADIO AERIALS

Title
LOCATION PLAN

Drawn	Date
CAD/TRC	05:05:00
Job Number	Scale
0027291	1:2000

Building No.	Code	Drawing No.	Rev.
W029	B	254	