

ELEVATION

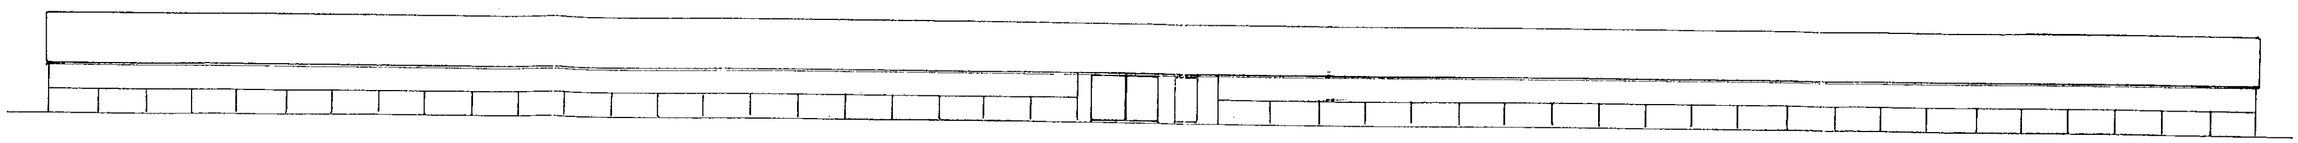

ELEVATION.

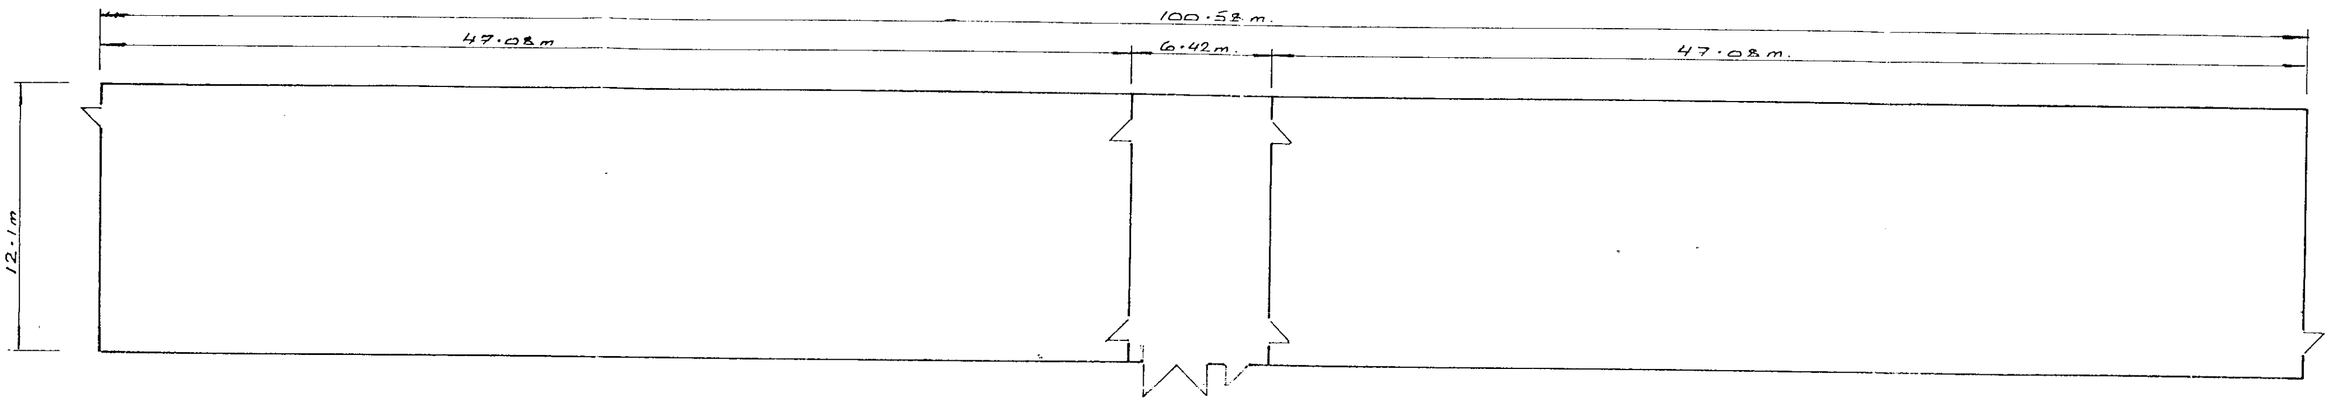

PLAN.
(Scale 1:200)

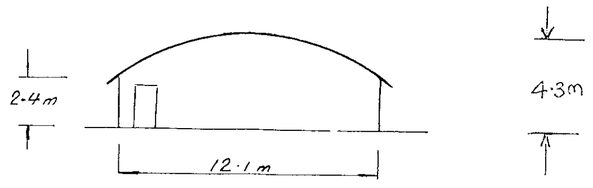

END ELEVATIONS.

22 JUN 2000 * 1827

BUILDING TO HOUSE
ORGANIC FREE RANGE HENS

T.S. FINDLAY
STOKES FARM
BYFIELD ROAD
WOKINGHAM
RG 40 5PR

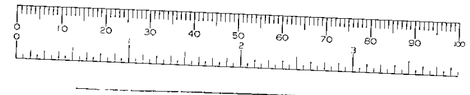

LIBERTY
LIVESTOCK SYSTEMS
Mobile or static buildings for the livestock industry