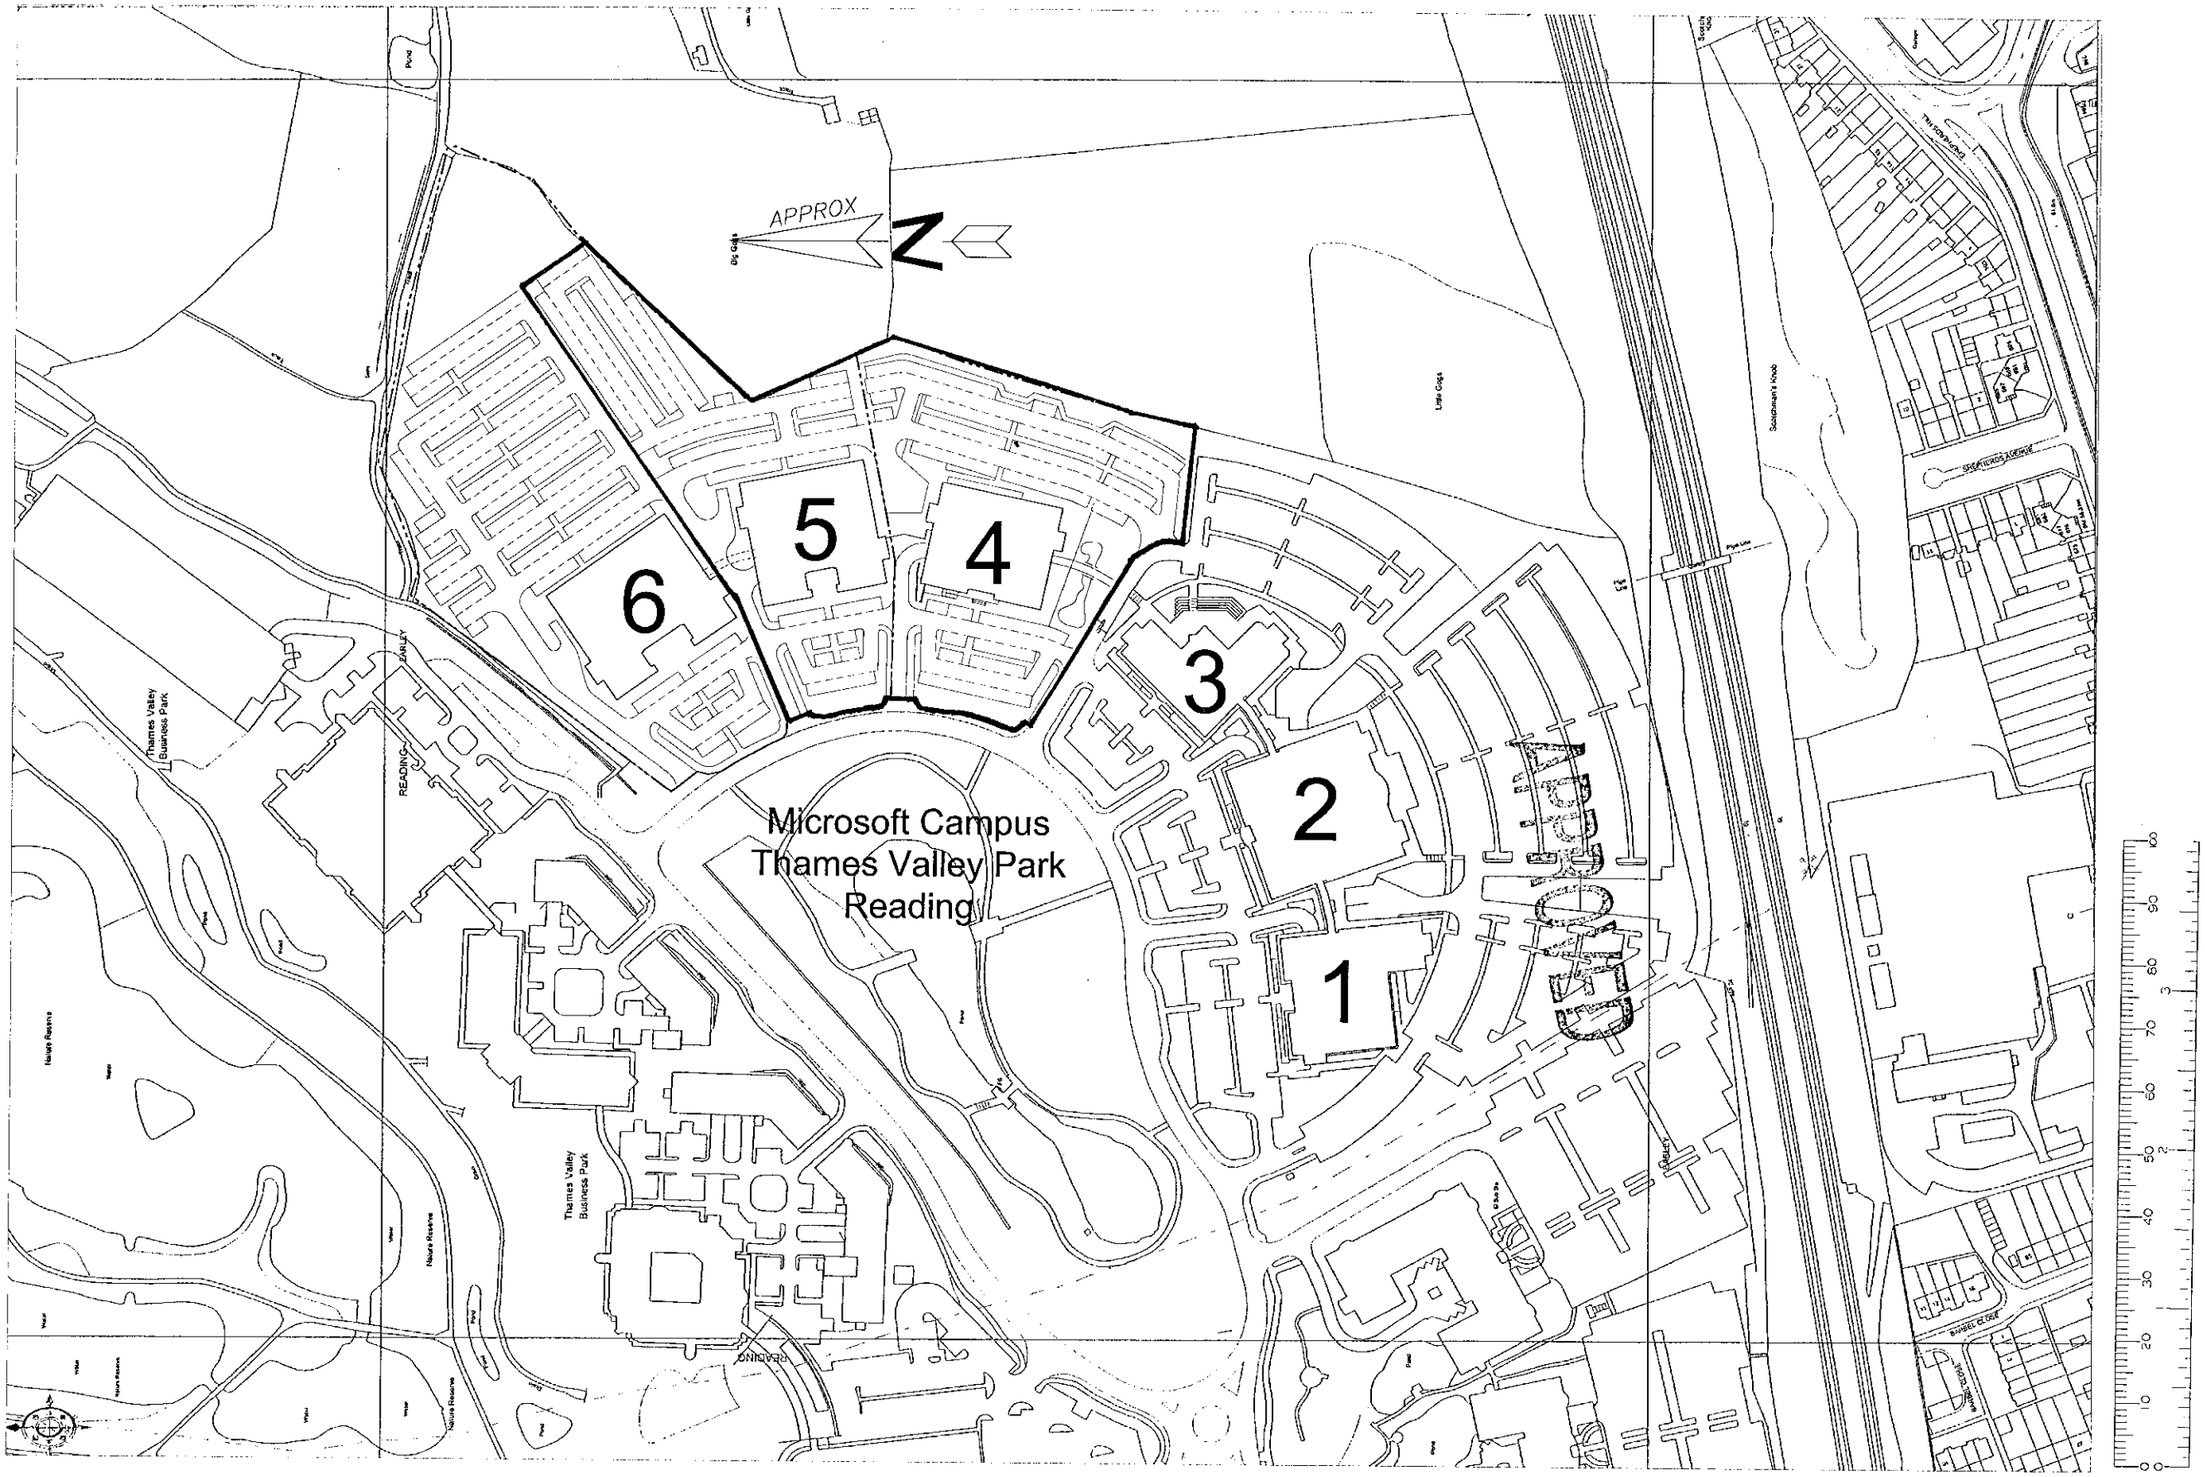

Microsoft
CAMPUS
THAMES VALLEY PARK

BUILDINGS 4 & 5
SITE LOCATION PLAN

Drawing Number	Drawn
7840 D 001	HU
Scale	Checked
1:2500	EPA
Date	Rev
10.10.00	A

TPBENNETT
ARCHITECTURE DESIGN TOWN PLANNING
ONE AMERICA STREET LONDON SE1 ONE
TEL 020 7208 2000 FAX 020 7208 2020

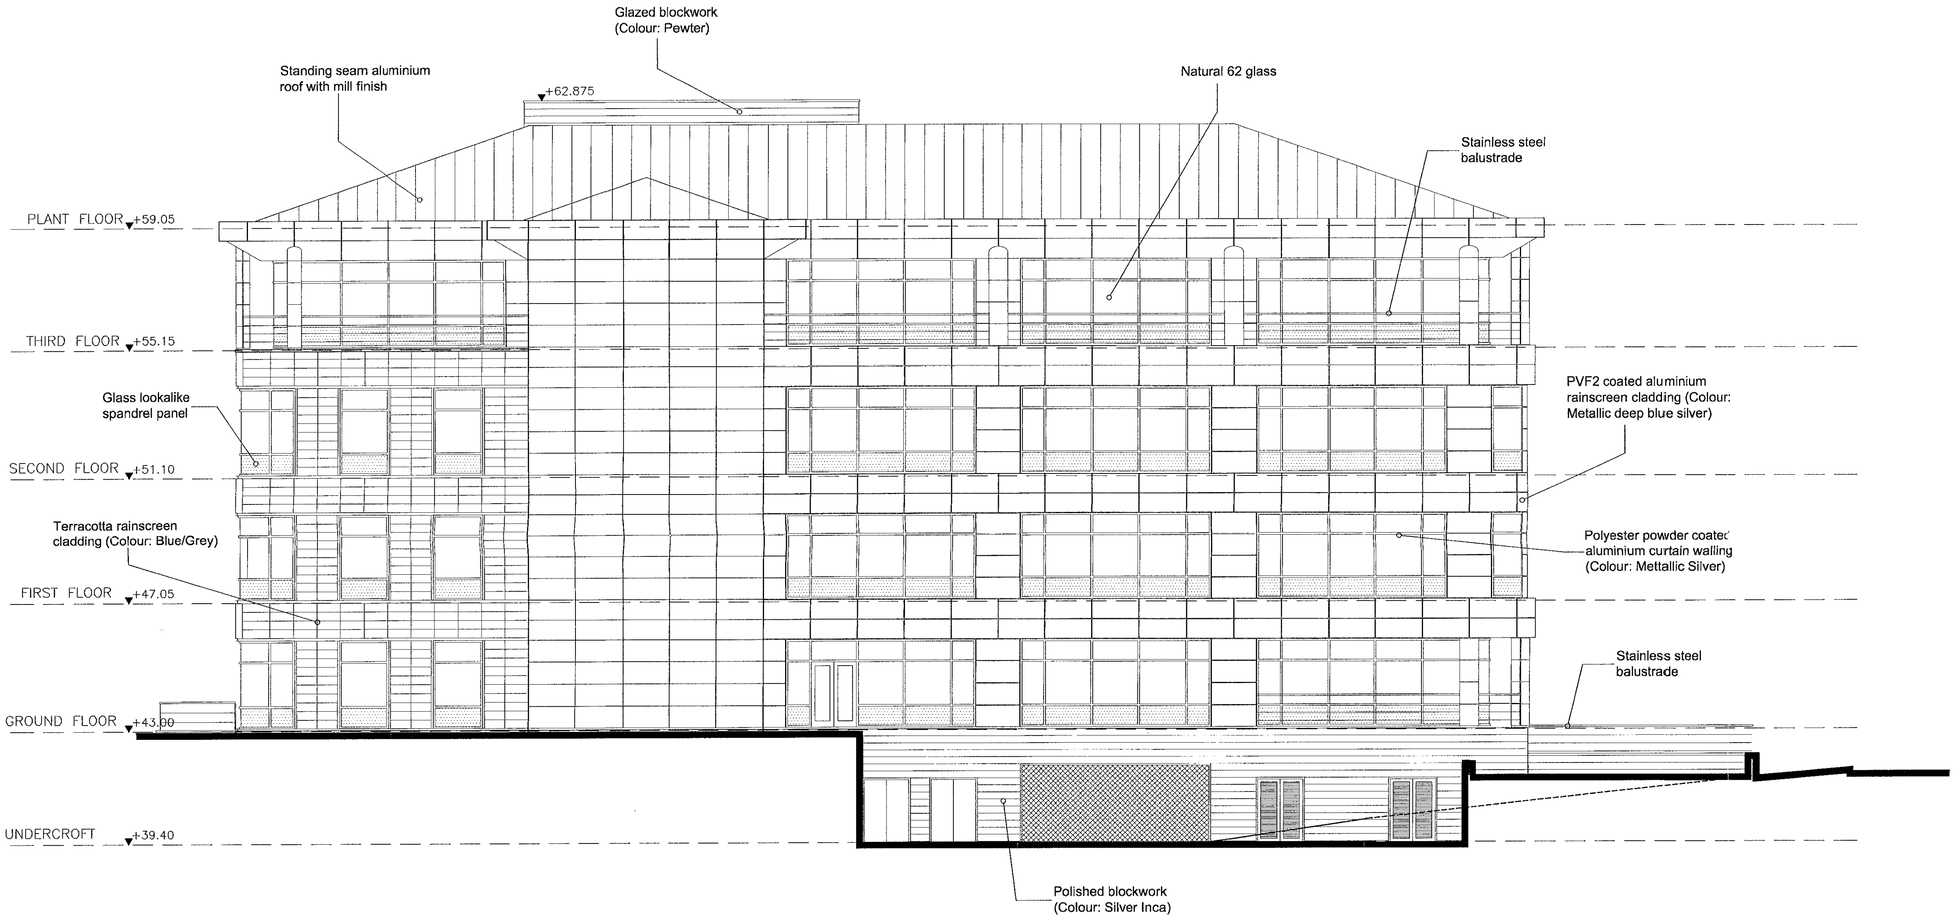

28.OCT.2000* 2543

APPROVED

Microsoft
CAMPUS
THAMES VALLEY PARK

BUILDING 4
NORTH ELEVATION

Drawing Number	Drawn
7840 D 151	HJ
Scale	Checked
1:100	EPA
Date	Rev
10.10.00	C

TPBENNETT
ARCHITECTURE DESIGN TOWN PLANNING
ONE AMERICA STREET LONDON SE1 0NE
TEL 0171 208 2000 FAX 0171 208 2020

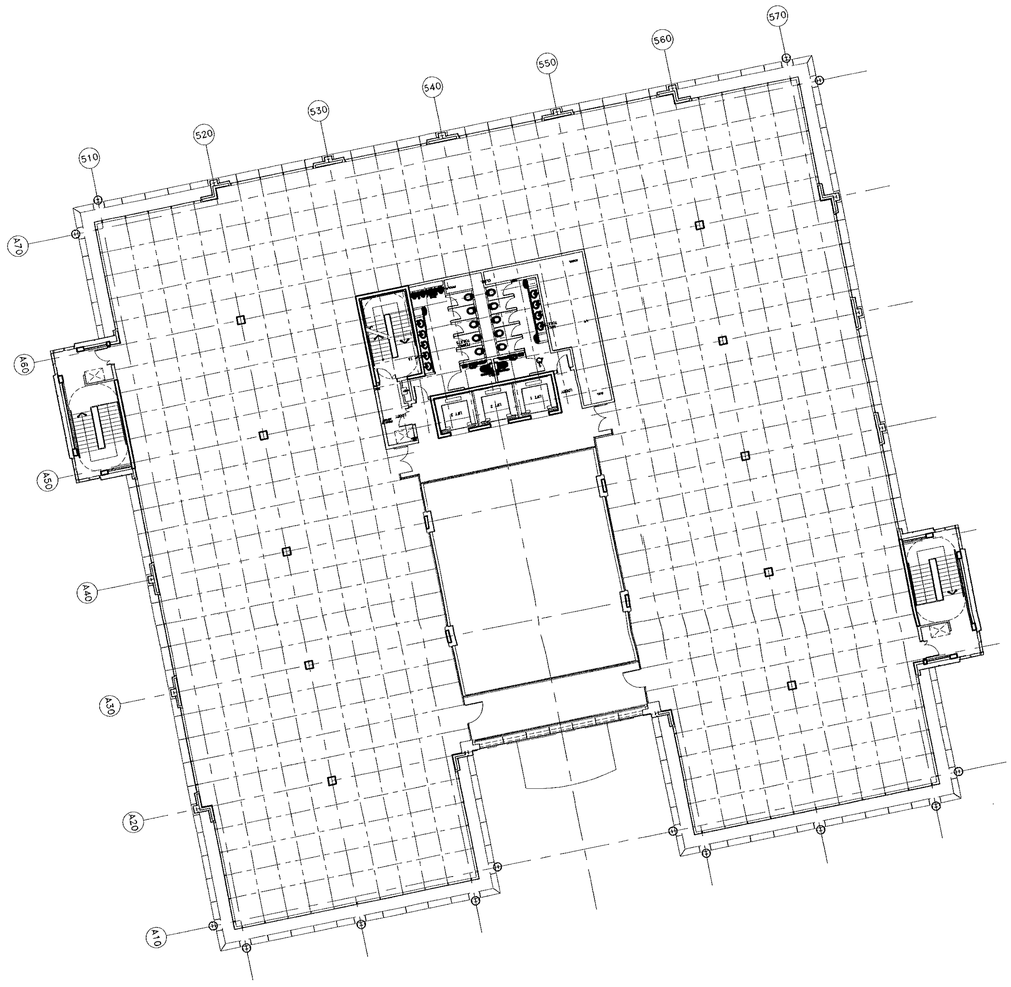

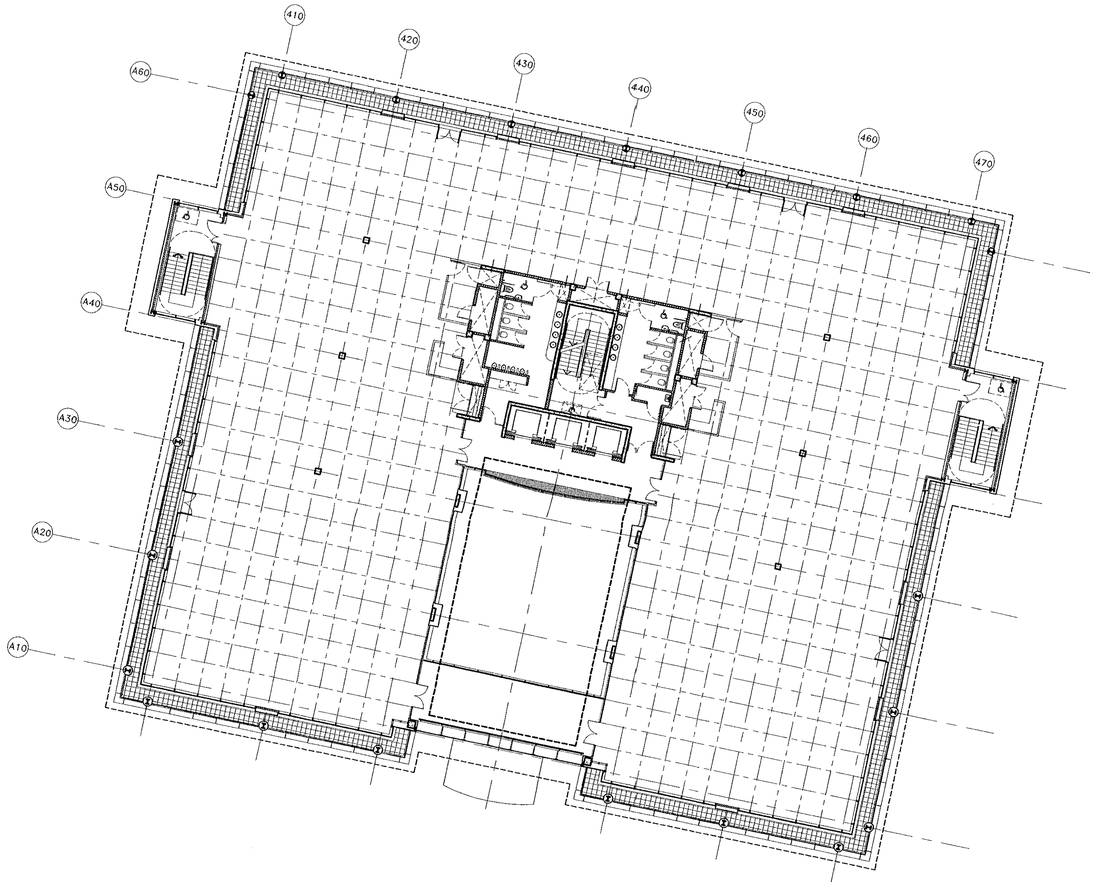

2043

APPROVED

Microsoft
CAMPUS
THAMES VALLEY PARK

BUILDINGS 4 & 5
THIRD FLOOR PLAN

Drawing Number	Drawn
7840 D 103	HJ
Scale	Checked
1:200	EPA
Date	Rev
10.10.00	B

TPBENNETT
ARCHITECTURE DESIGN TOWN PLANNING
ONE AMERICA STREET LONDON SE1 0NE
TEL 020 7208 2000 FAX 020 7208 2020

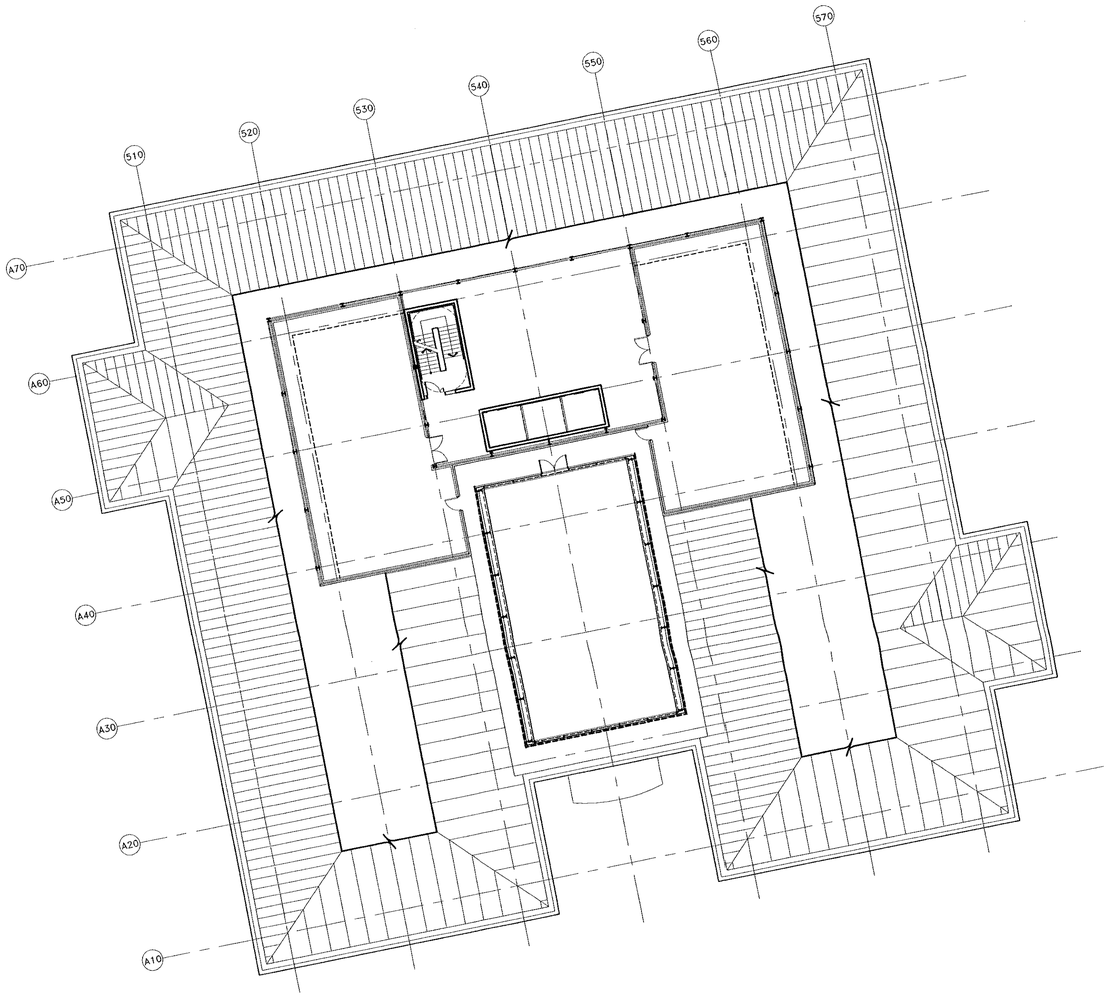

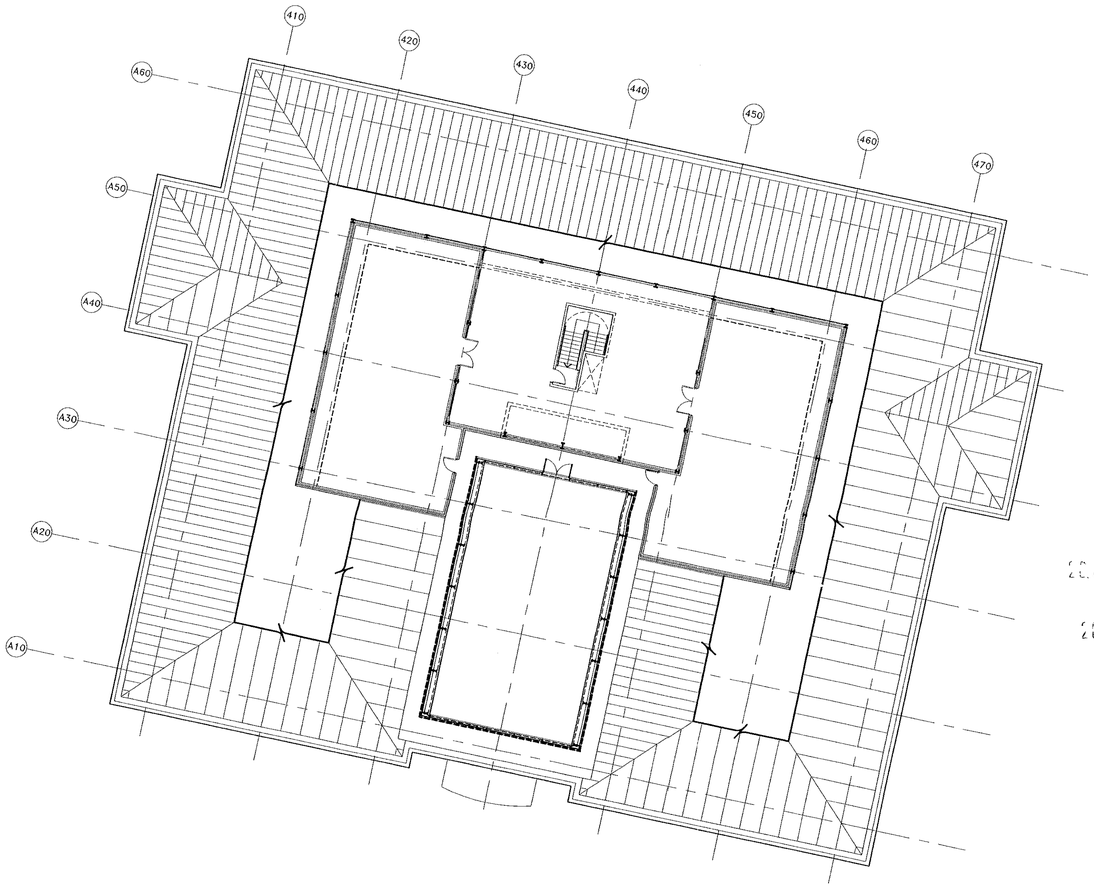

2543

2543

BUILT

0 10 20 30 40 50 60 70 80 90 100

Microsoft
CAMPUS
THAMES VALLEY PARK

BUILDINGS 4 & 5
PLANT FLOOR PLAN

Drawing Number	Drawn
7840 D 104	HJ
Scale	Checked
1:200	EPA
Date	Rev
10.10.00	B

TPBENNETT
ARCHITECTURE DESIGN TOWN PLANNING
ONE AMERICA STREET LONDON SE1 0NE
TEL 020 7208 2000 FAX 020 7208 2020

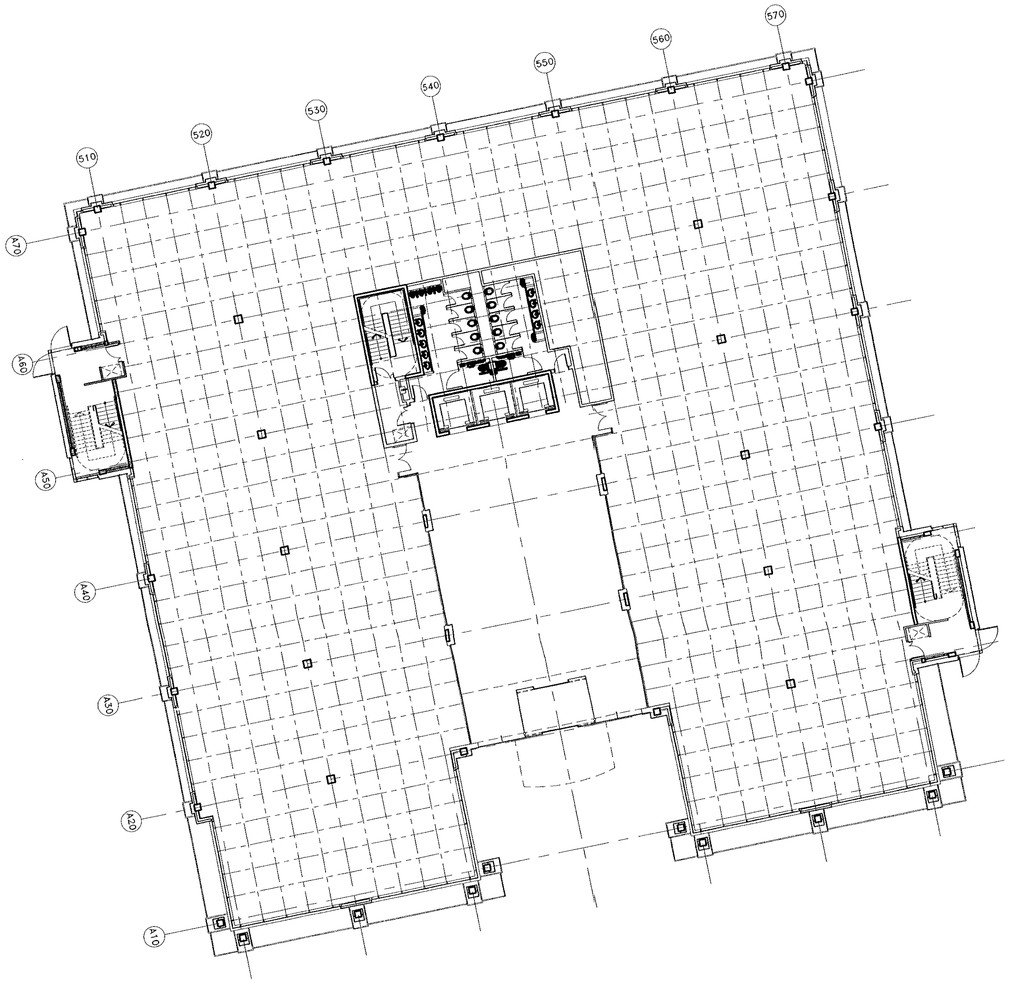

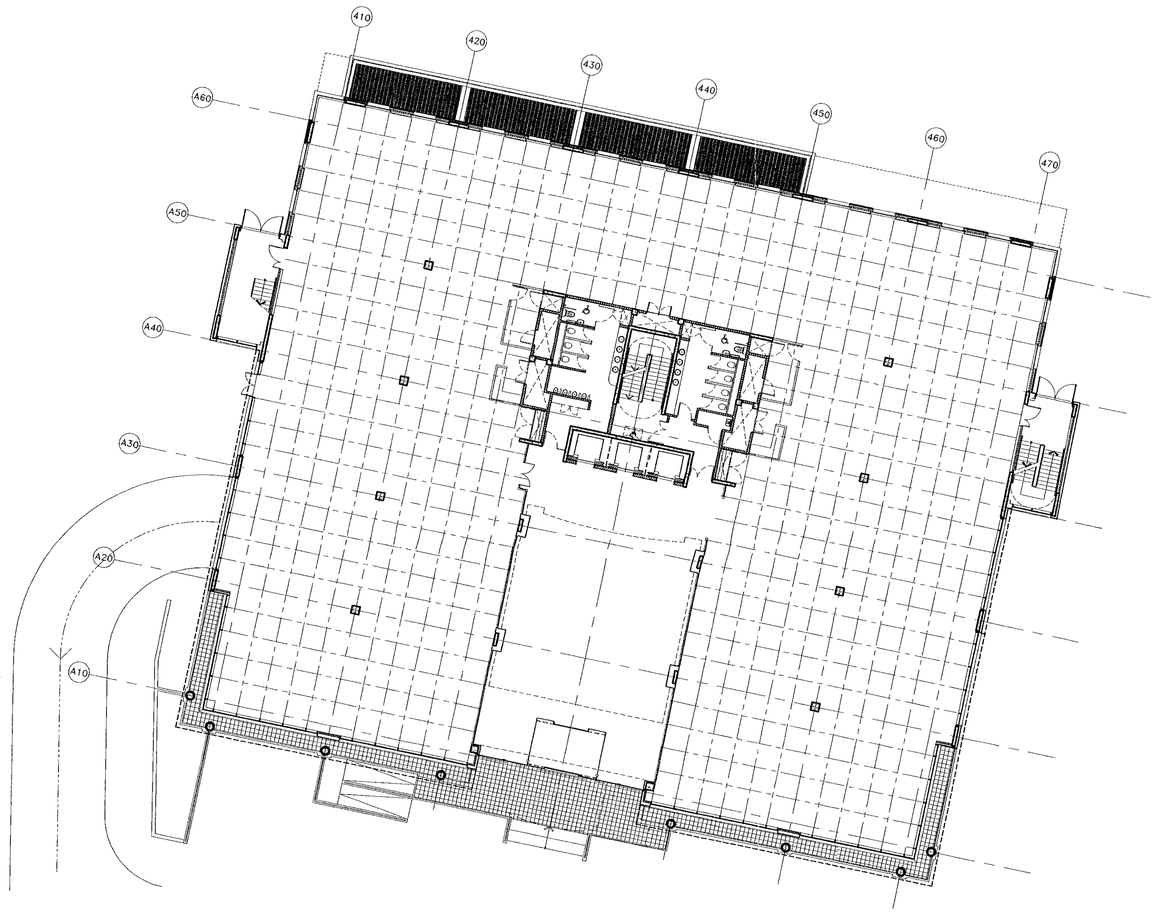

28.OCT.2000* 2543

APPROVED

0 10 20 30 40 50 60 70 80 90 100

Microsoft
CAMPUS
THAMES VALLEY PARK

BUILDINGS 4 & 5
GROUND FLOOR PLAN

Drawing Number	Drawn
7840 D 100	HJ
Scale	Checked
1:200	EPA
Date	Rev
10.10.00	B

TPBENNETT
ARCHITECTURE DESIGN TOWN PLANNING
ONE AMERICA STREET LONDON SE1 0NE
TEL 020 7208 2000 FAX 020 7208 2020

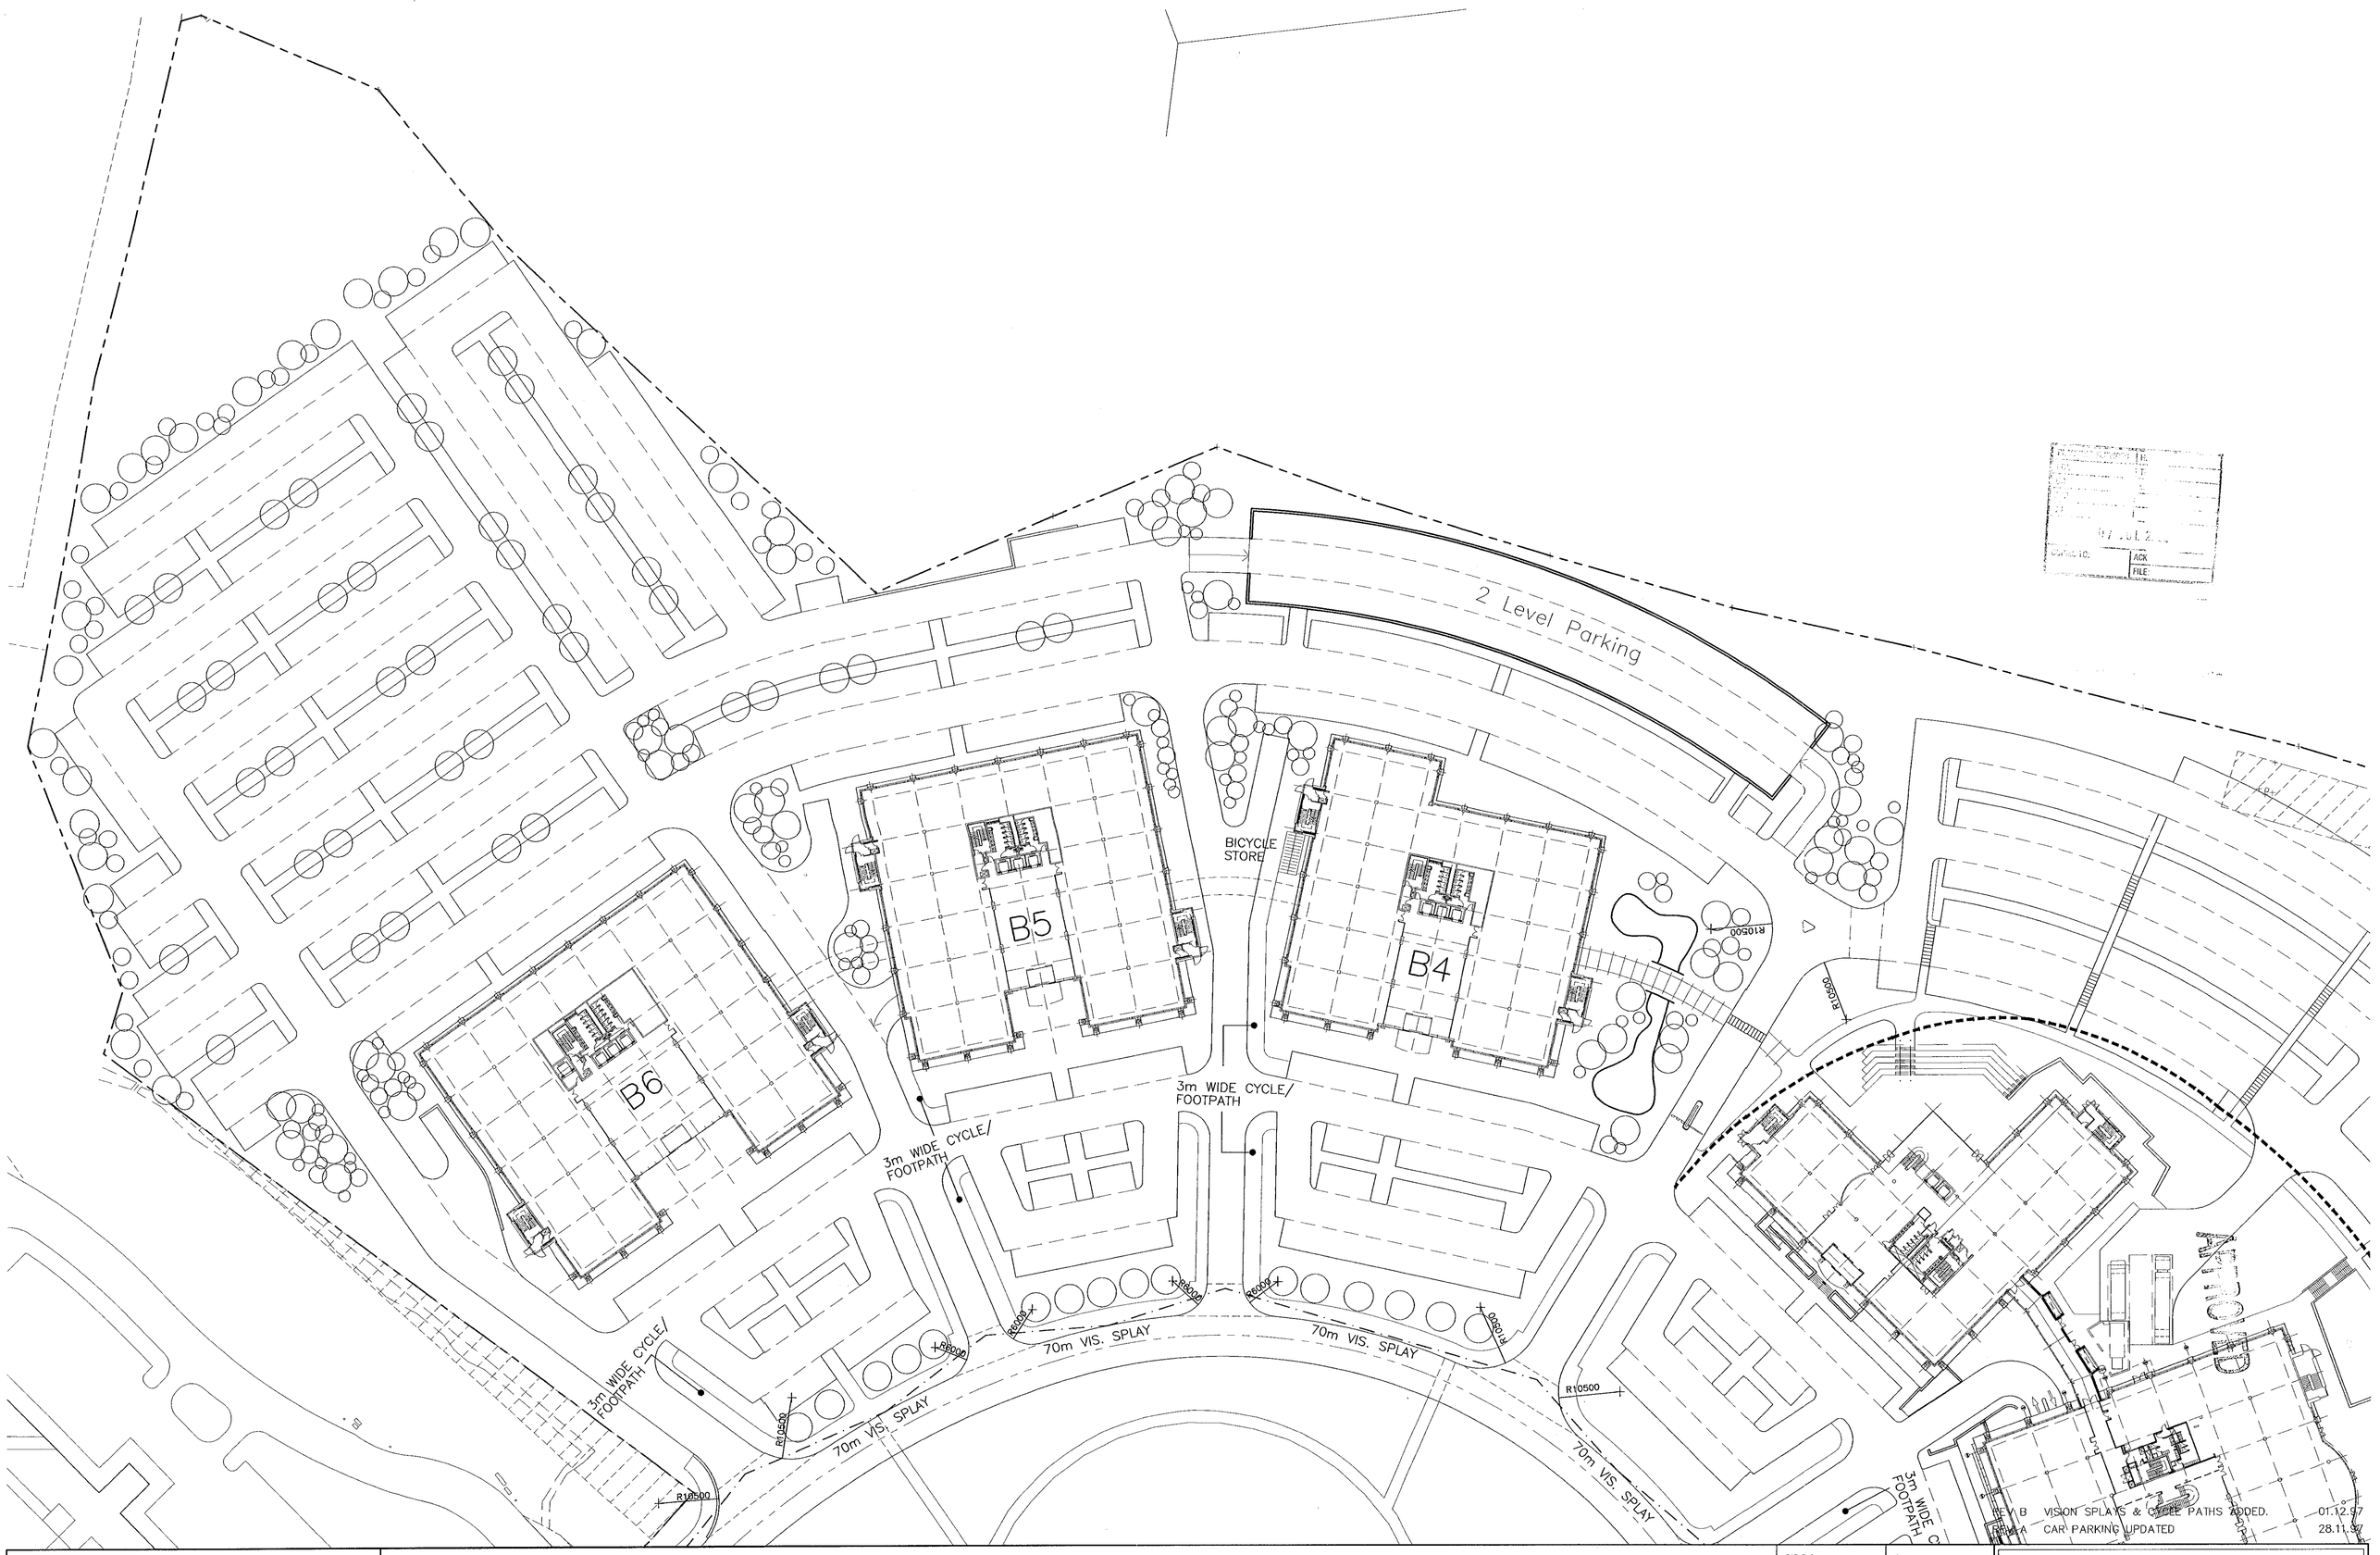

MICROSOFT CAMPUS PHASE II THAMES VALLEY PARK	PHASE II SITE PLAN

CAD Ref. 840D003	drawn JMM
scale 1:500	checked
date SEPT '97	revision B

REV B VISION SPLAYS & CYCLE PATHS ADDED. 01.12.97
REV A CAR PARKING UPDATED 28.11.97

TP BENNETT
PARTNERSHIP
262 HIGH HOLBORN • LONDON WC1V 7DU
TEL 0171 405 9277 • FAX 0171 405 3568
architecture • design • graphics • interiors • town planning

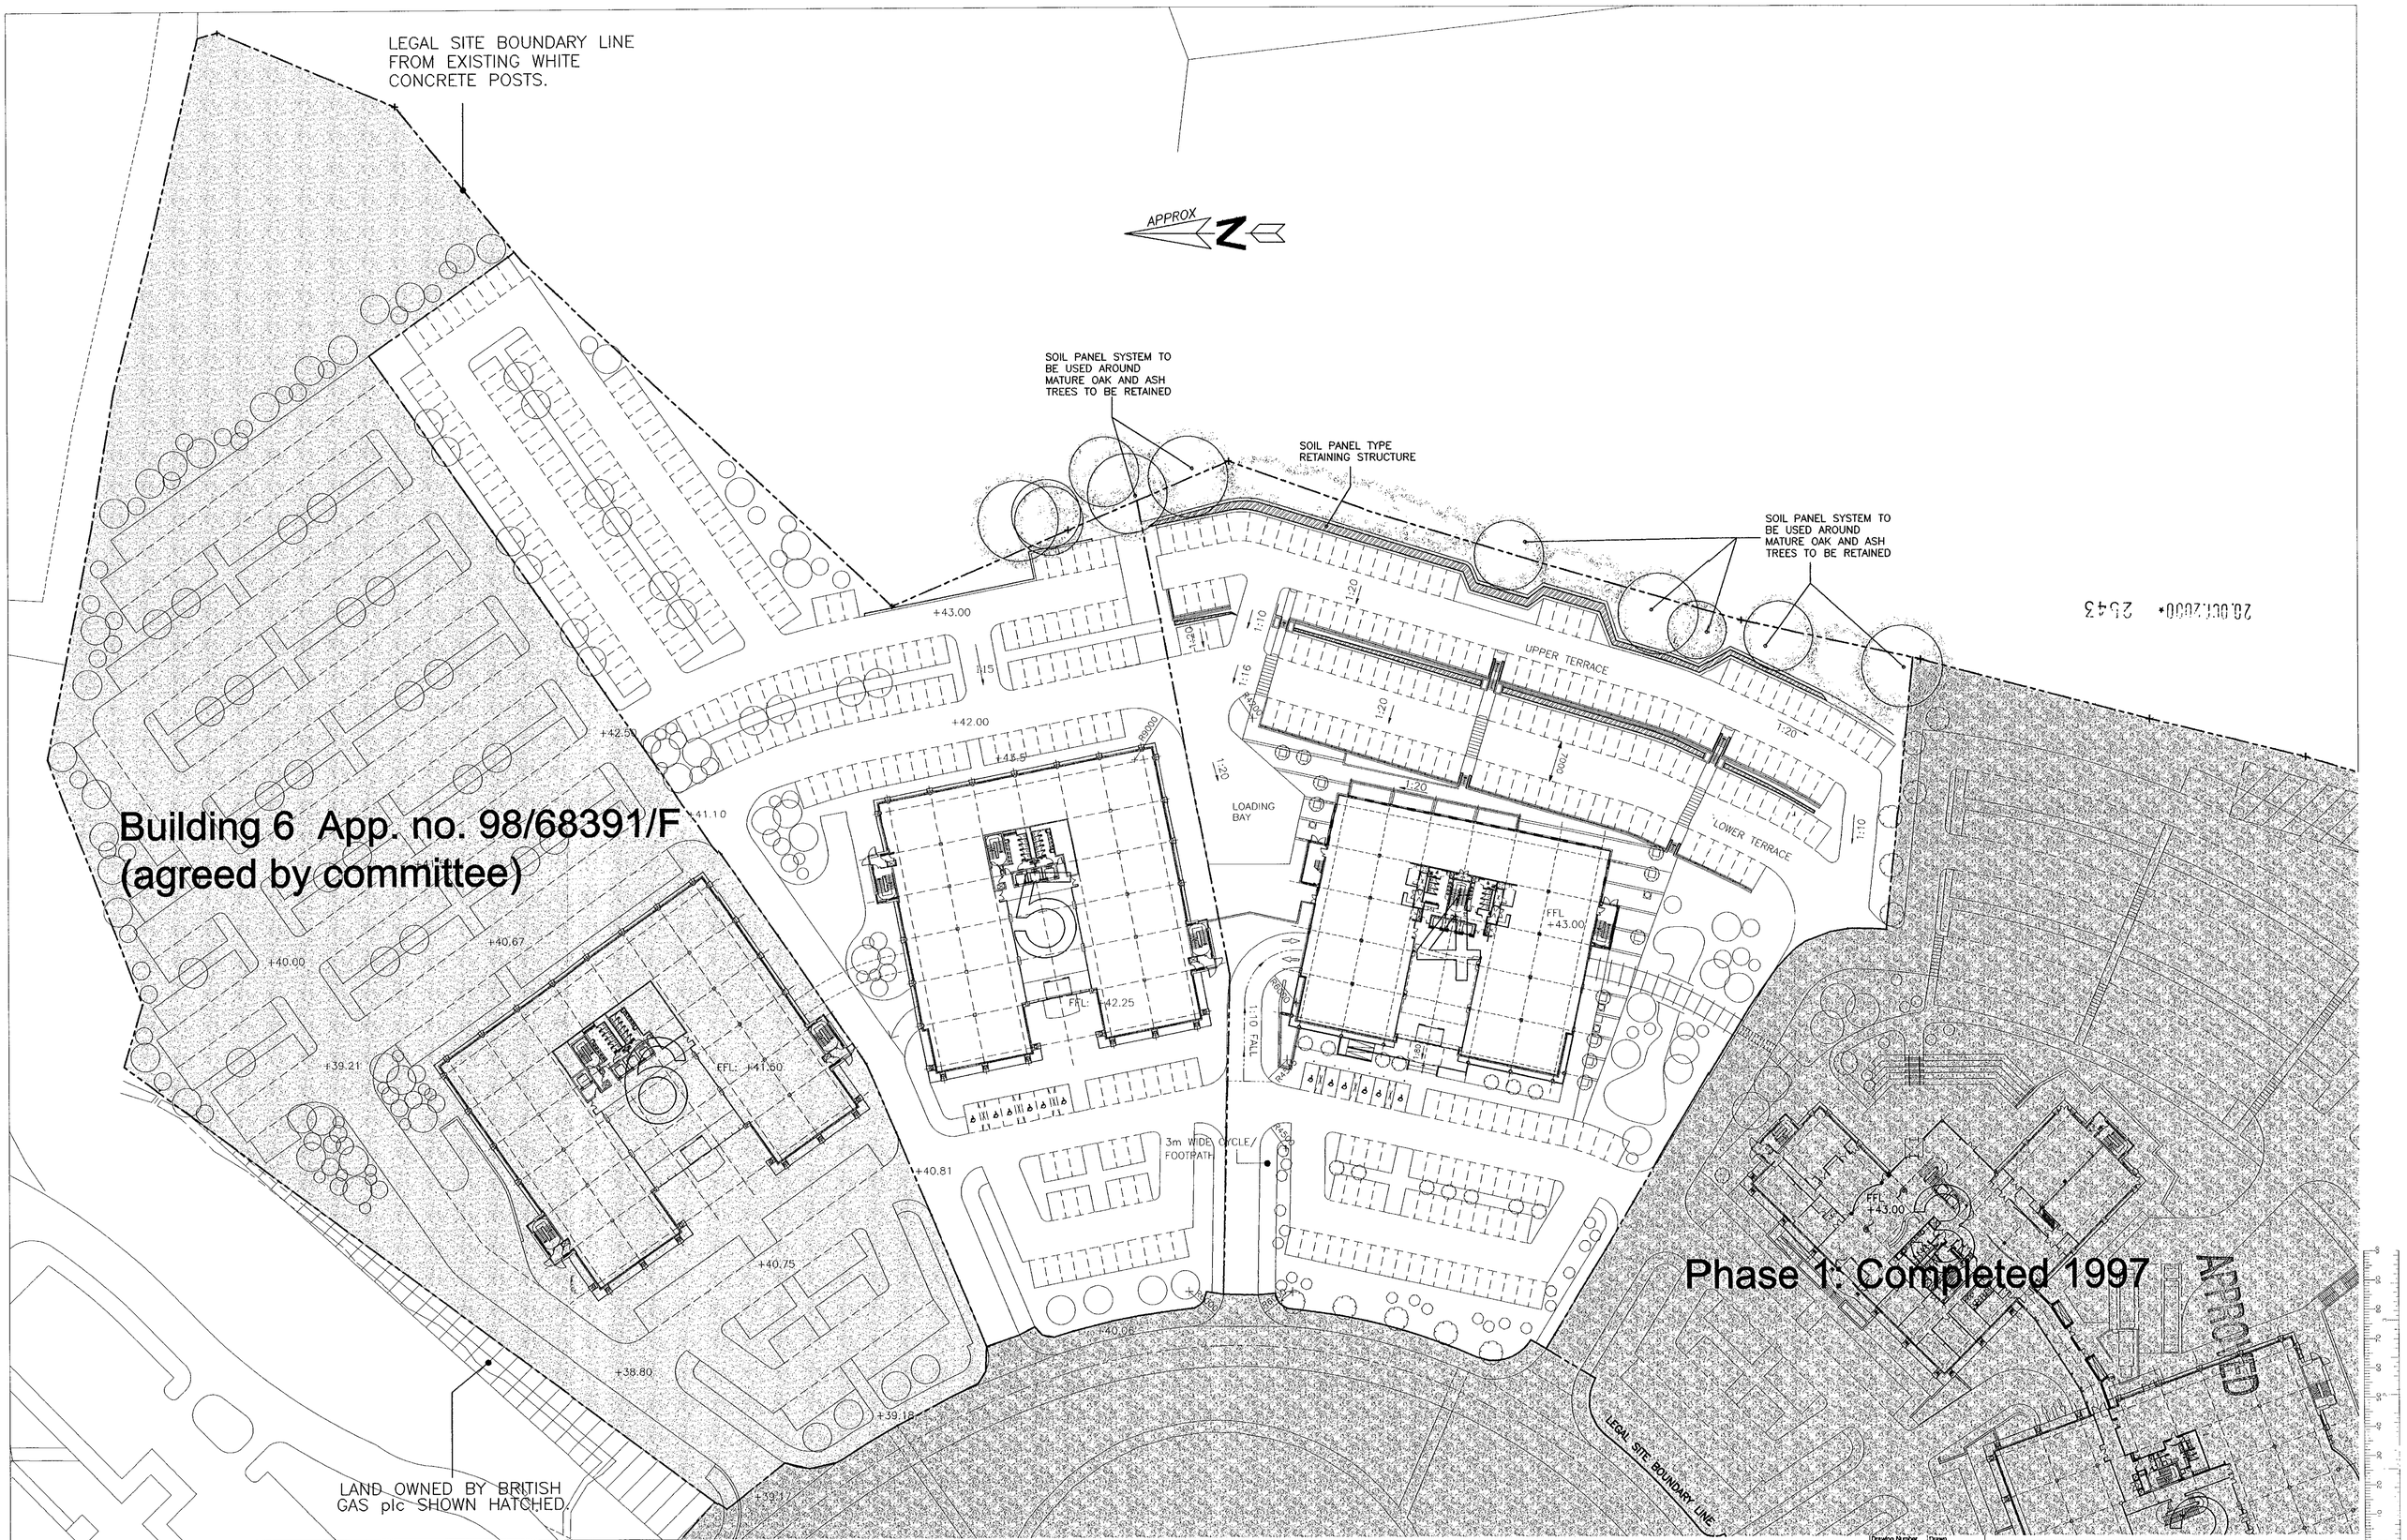

Building 6 App. no. 98/68391/F
(agreed by committee)

Phase 1: Completed 1997

Microsoft
CAMPUS
THAMES VALLEY PARK

BUILDINGS 4 & 5
SITE PLAN

Drawing Number	Drawn
7840 D 003	HJ
Scale	Checked
1:500	EPA
Date	Rev
10.10.00	D

TPBENNETT
ARCHITECTURE DESIGN TOWN PLANNING
ONE AMERICA STREET LONDON SE1 0NE
TEL 020 7208 2000 FAX 020 7208 2020

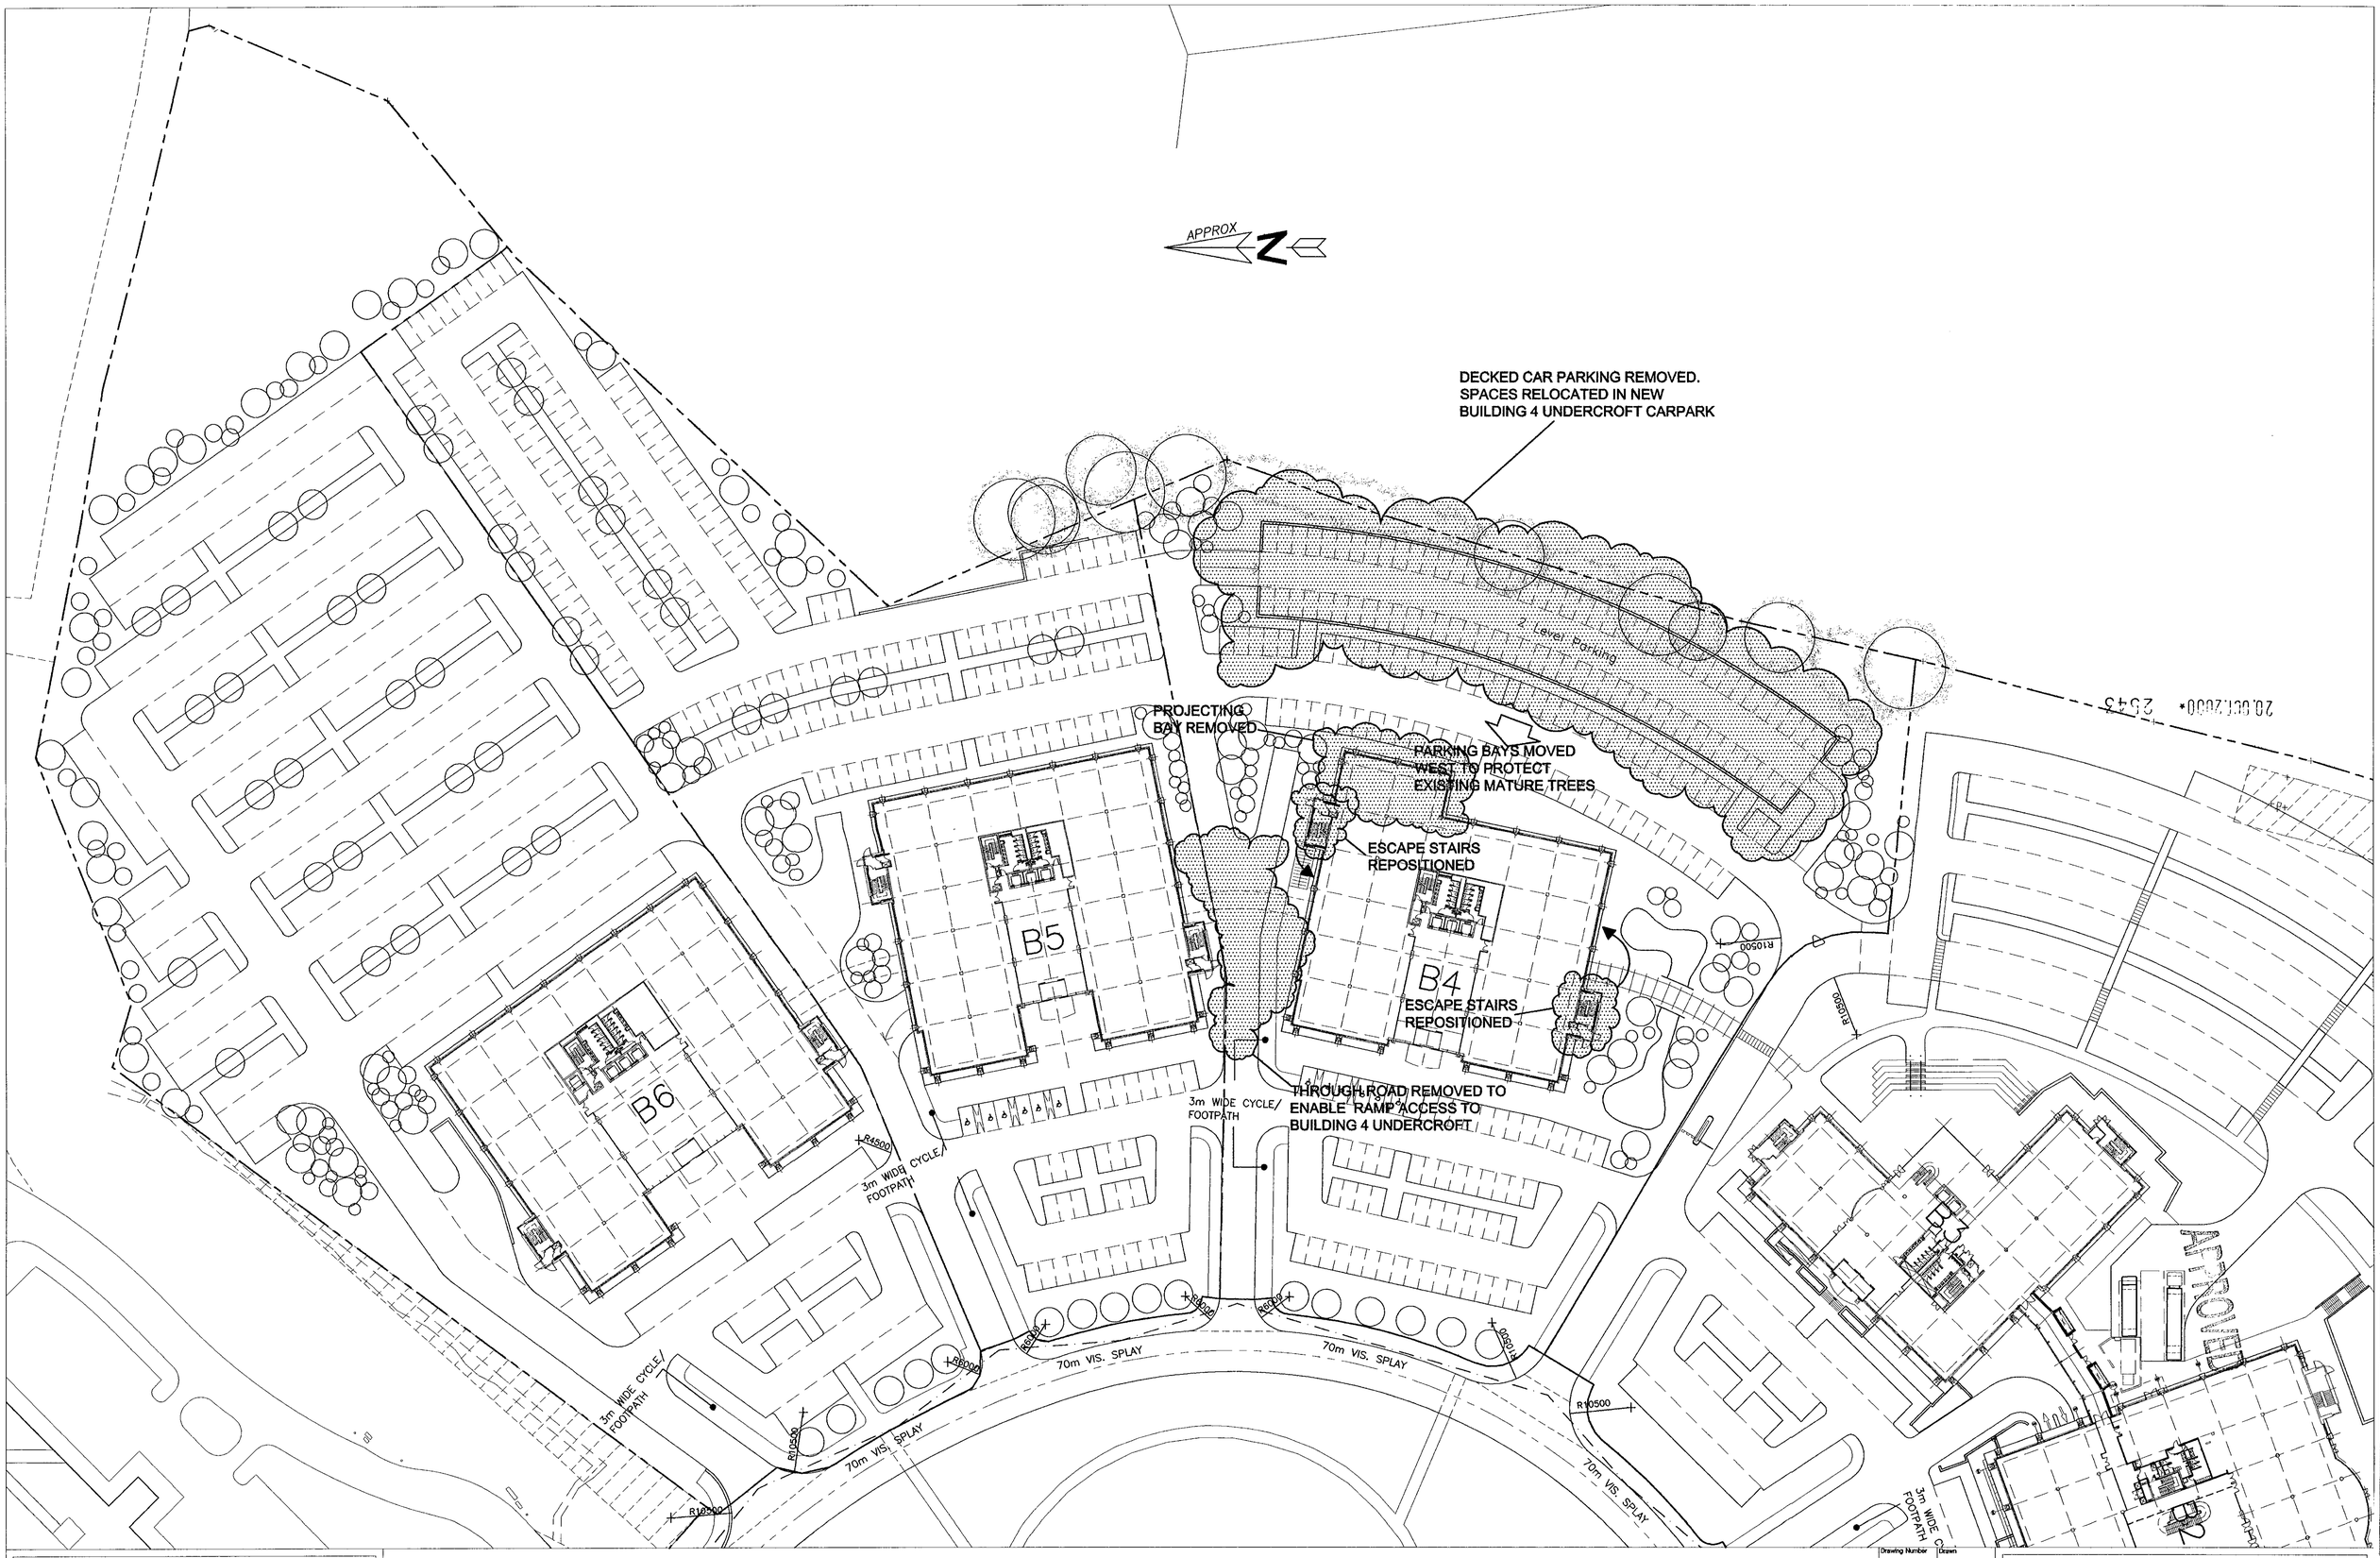

Microsoft
CAMPUS
THAMES VALLEY PARK

BUILDINGS 4 & 5

AMENDMENTS TO PLANNING CONSENT DATED 04.03.98

Drawing Number	Drawn
7840 D 008	HJ
Scale	Checked
1:500	EPA
Date	Rev
10.10.00	

TPBENNETT
ARCHITECTURE DESIGN TOWN PLANNING
ONE AMERICA STREET LONDON SE1 0NE
TEL 020 7208 2000 FAX 020 7208 2020

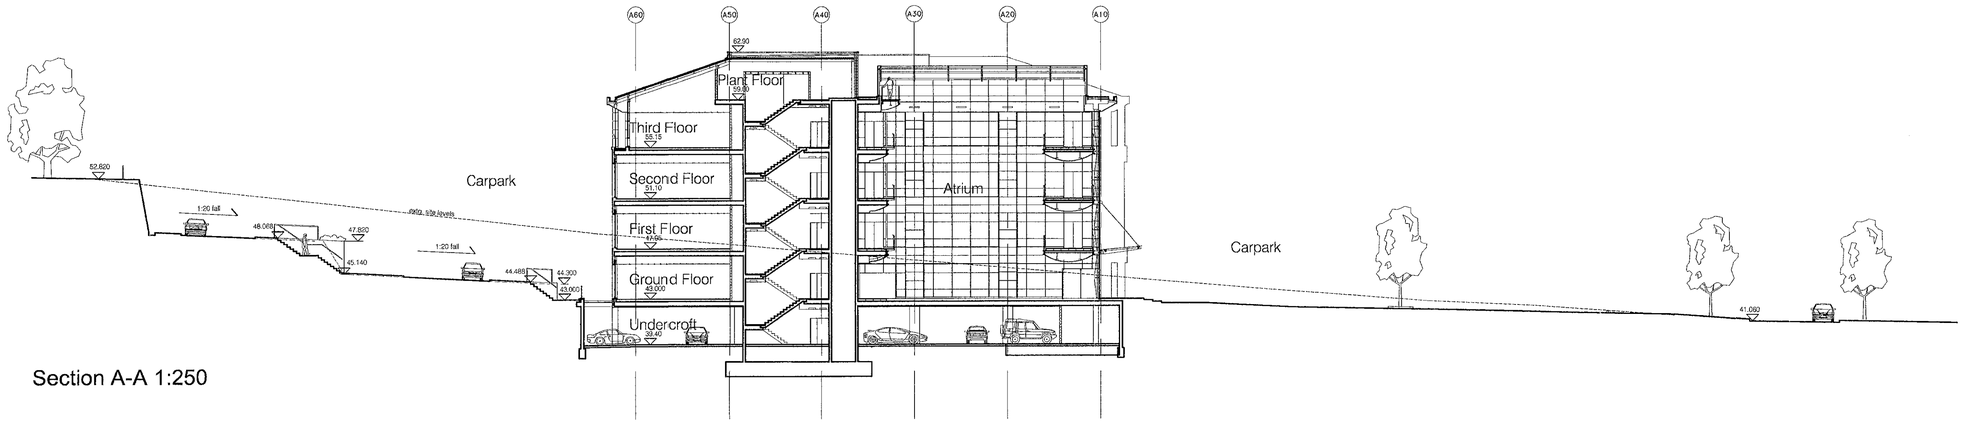

Section A-A 1:250

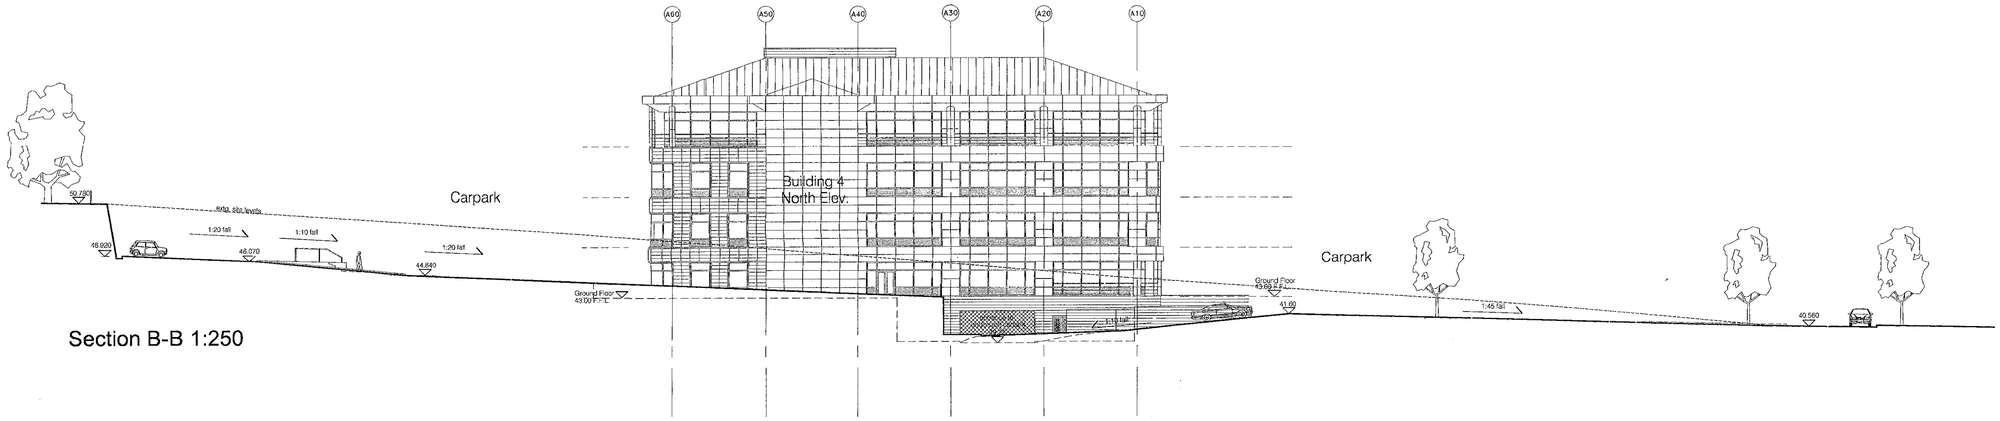

Section B-B 1:250

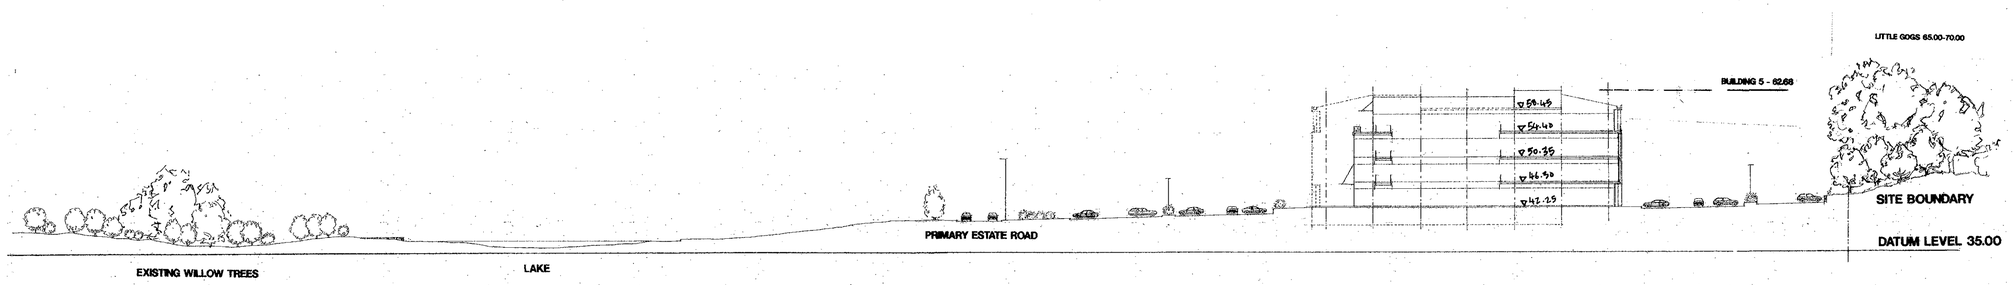

Section C-C 1:500

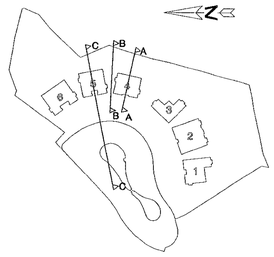

2543

Microsoft
CAMPUS
THAMES VALLEY PARK

BUILDINGS 4 & 5
SITE SECTIONS

Drawing Number	Drawn
7840 D 009	M
Scale	Checked
Varies	EPA
Date	Rev
10.10.00	

TPBENNETT
ARCHITECTURE DESIGN TOWN PLANNING
ONE AMERICA STREET LONDON SE1 0NE
TEL 020 7208 2000 FAX 020 7208 2020

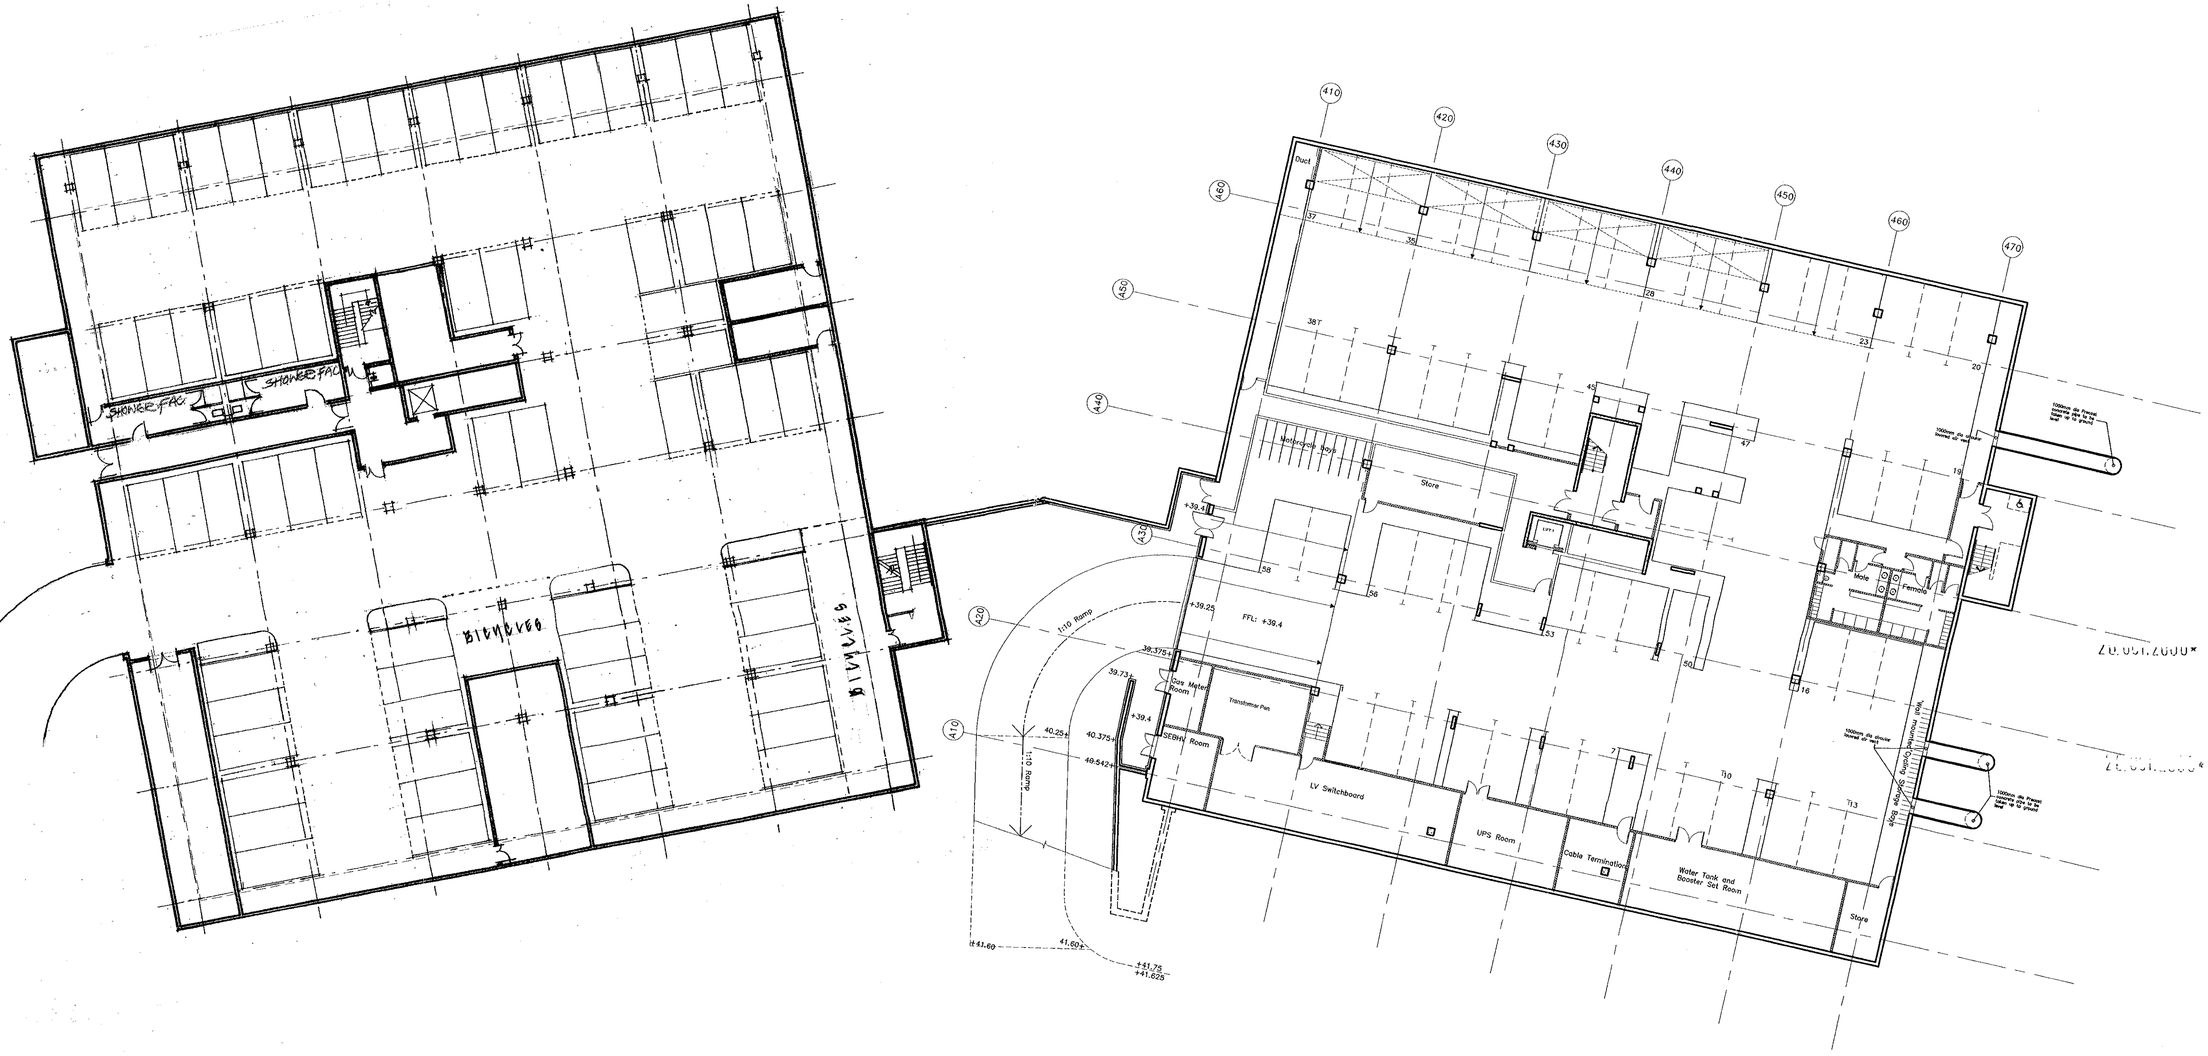

APPROVED

Microsoft
CAMPUS
THAMES VALLEY PARK

BUILDINGS 4 & 5
UNDERCROFT PLAN

Drawing Number	Drawn
7840 D 099	HJ
Scale	Checked
1:200	EPA
Date	Rev
10.10.00	A

TPBENNETT
ARCHITECTURE DESIGN TOWN PLANNING
ONE AMERICA STREET LONDON SE1 0NE
TEL 0171 208 2000 FAX 0171 208 2020

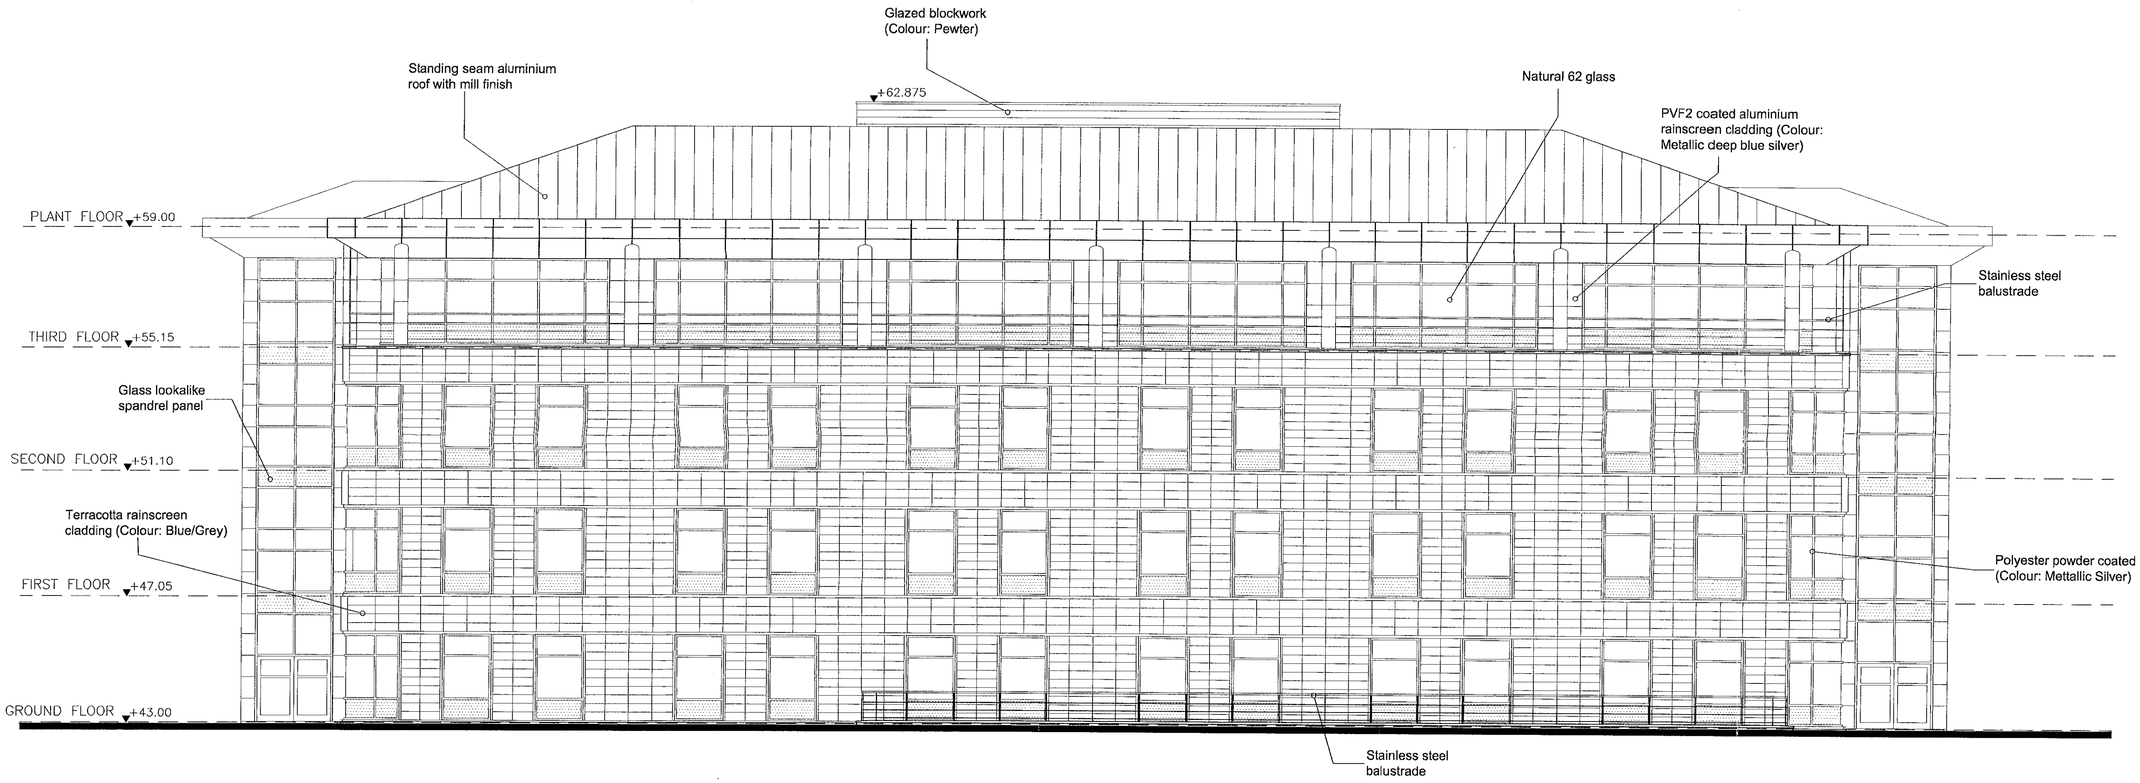

24 OCT 2000
COPIES TO:
ACK:
FILE:
APPROVED

Microsoft
CAMPUS
THAMES VALLEY PARK

BUILDING 4
EAST ELEVATION

Drawing Number	Drawn
7840 D 152	HJ
Scale	Checked
1:100	EPA
Date	Rev
10.10.00	D

TPBENNETT
ARCHITECTURE DESIGN TOWN PLANNING
ONE AMERICA STREET LONDON SE1 0NE
TEL 020 7208 2000 FAX 020 7208 2020

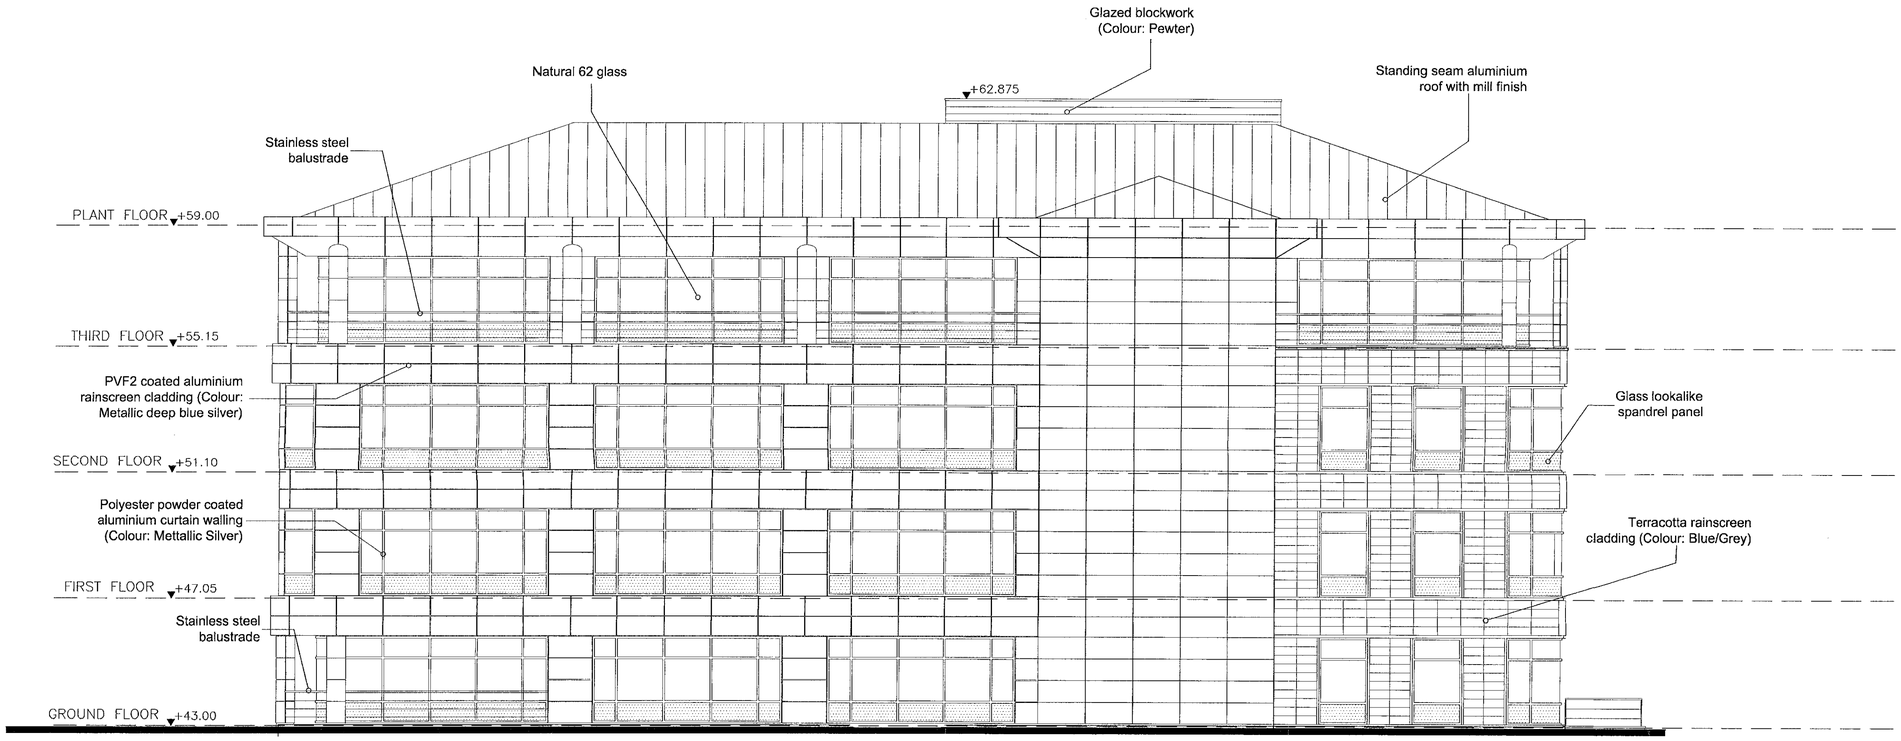

20.OCT.2000* 2543

2543

Microsoft
CAMPUS
THAMES VALLEY PARK

BUILDING 4
SOUTH ELEVATION

Drawing Number	Drawn
7840 D 153	HJ
Scale	Checked
1:100	EPA
Date	Rev
10.10.00	C

TPBENNETT
ARCHITECTURE DESIGN TOWN PLANNING
ONE AMERICA STREET LONDON SE1 0NE
TEL 0171 208 2000 FAX 0171 208 2020

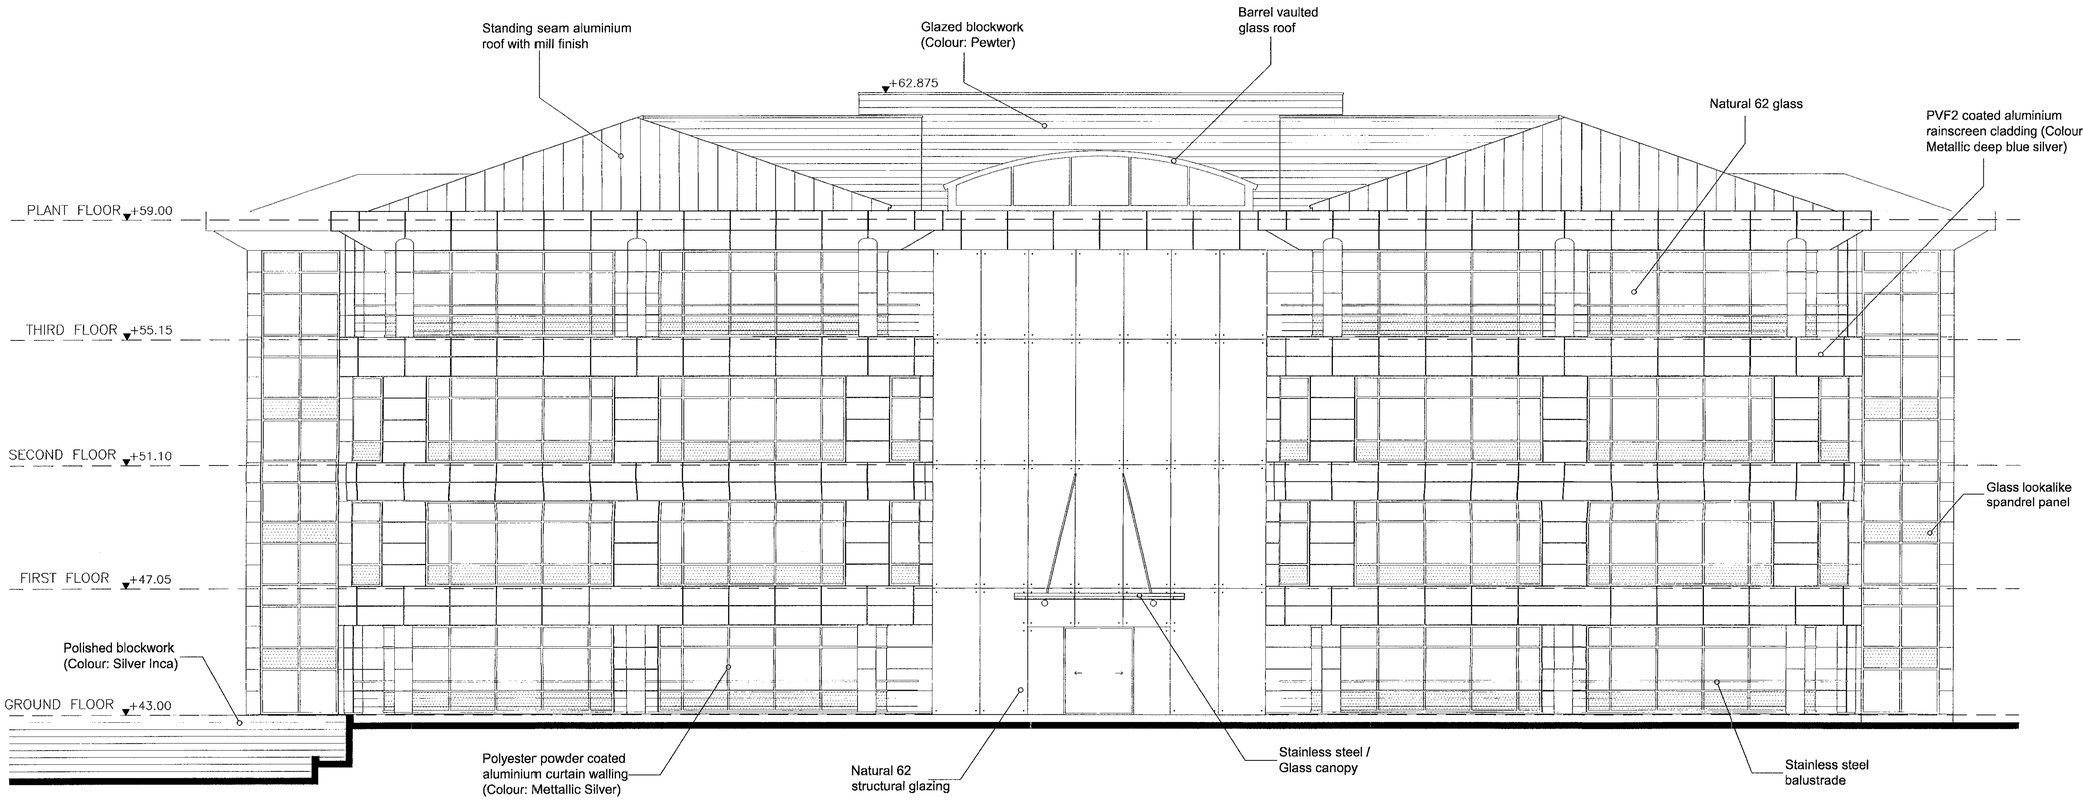

20.OCT.2000* 2543

PLANNING

Microsoft
CAMPUS
THAMES VALLEY PARK

BUILDING 4
WEST ELEVATION

Drawing Number	Drawn
7840 D 150	HJ
Scale	Checked
1:100	EPA
Date	Rev
10.10.00	C

TPBENNETT
ARCHITECTURE DESIGN TOWN PLANNING
ONE AMERICA STREET LONDON SE1 0NE
TEL 020 7208 2000 FAX 020 7208 2020

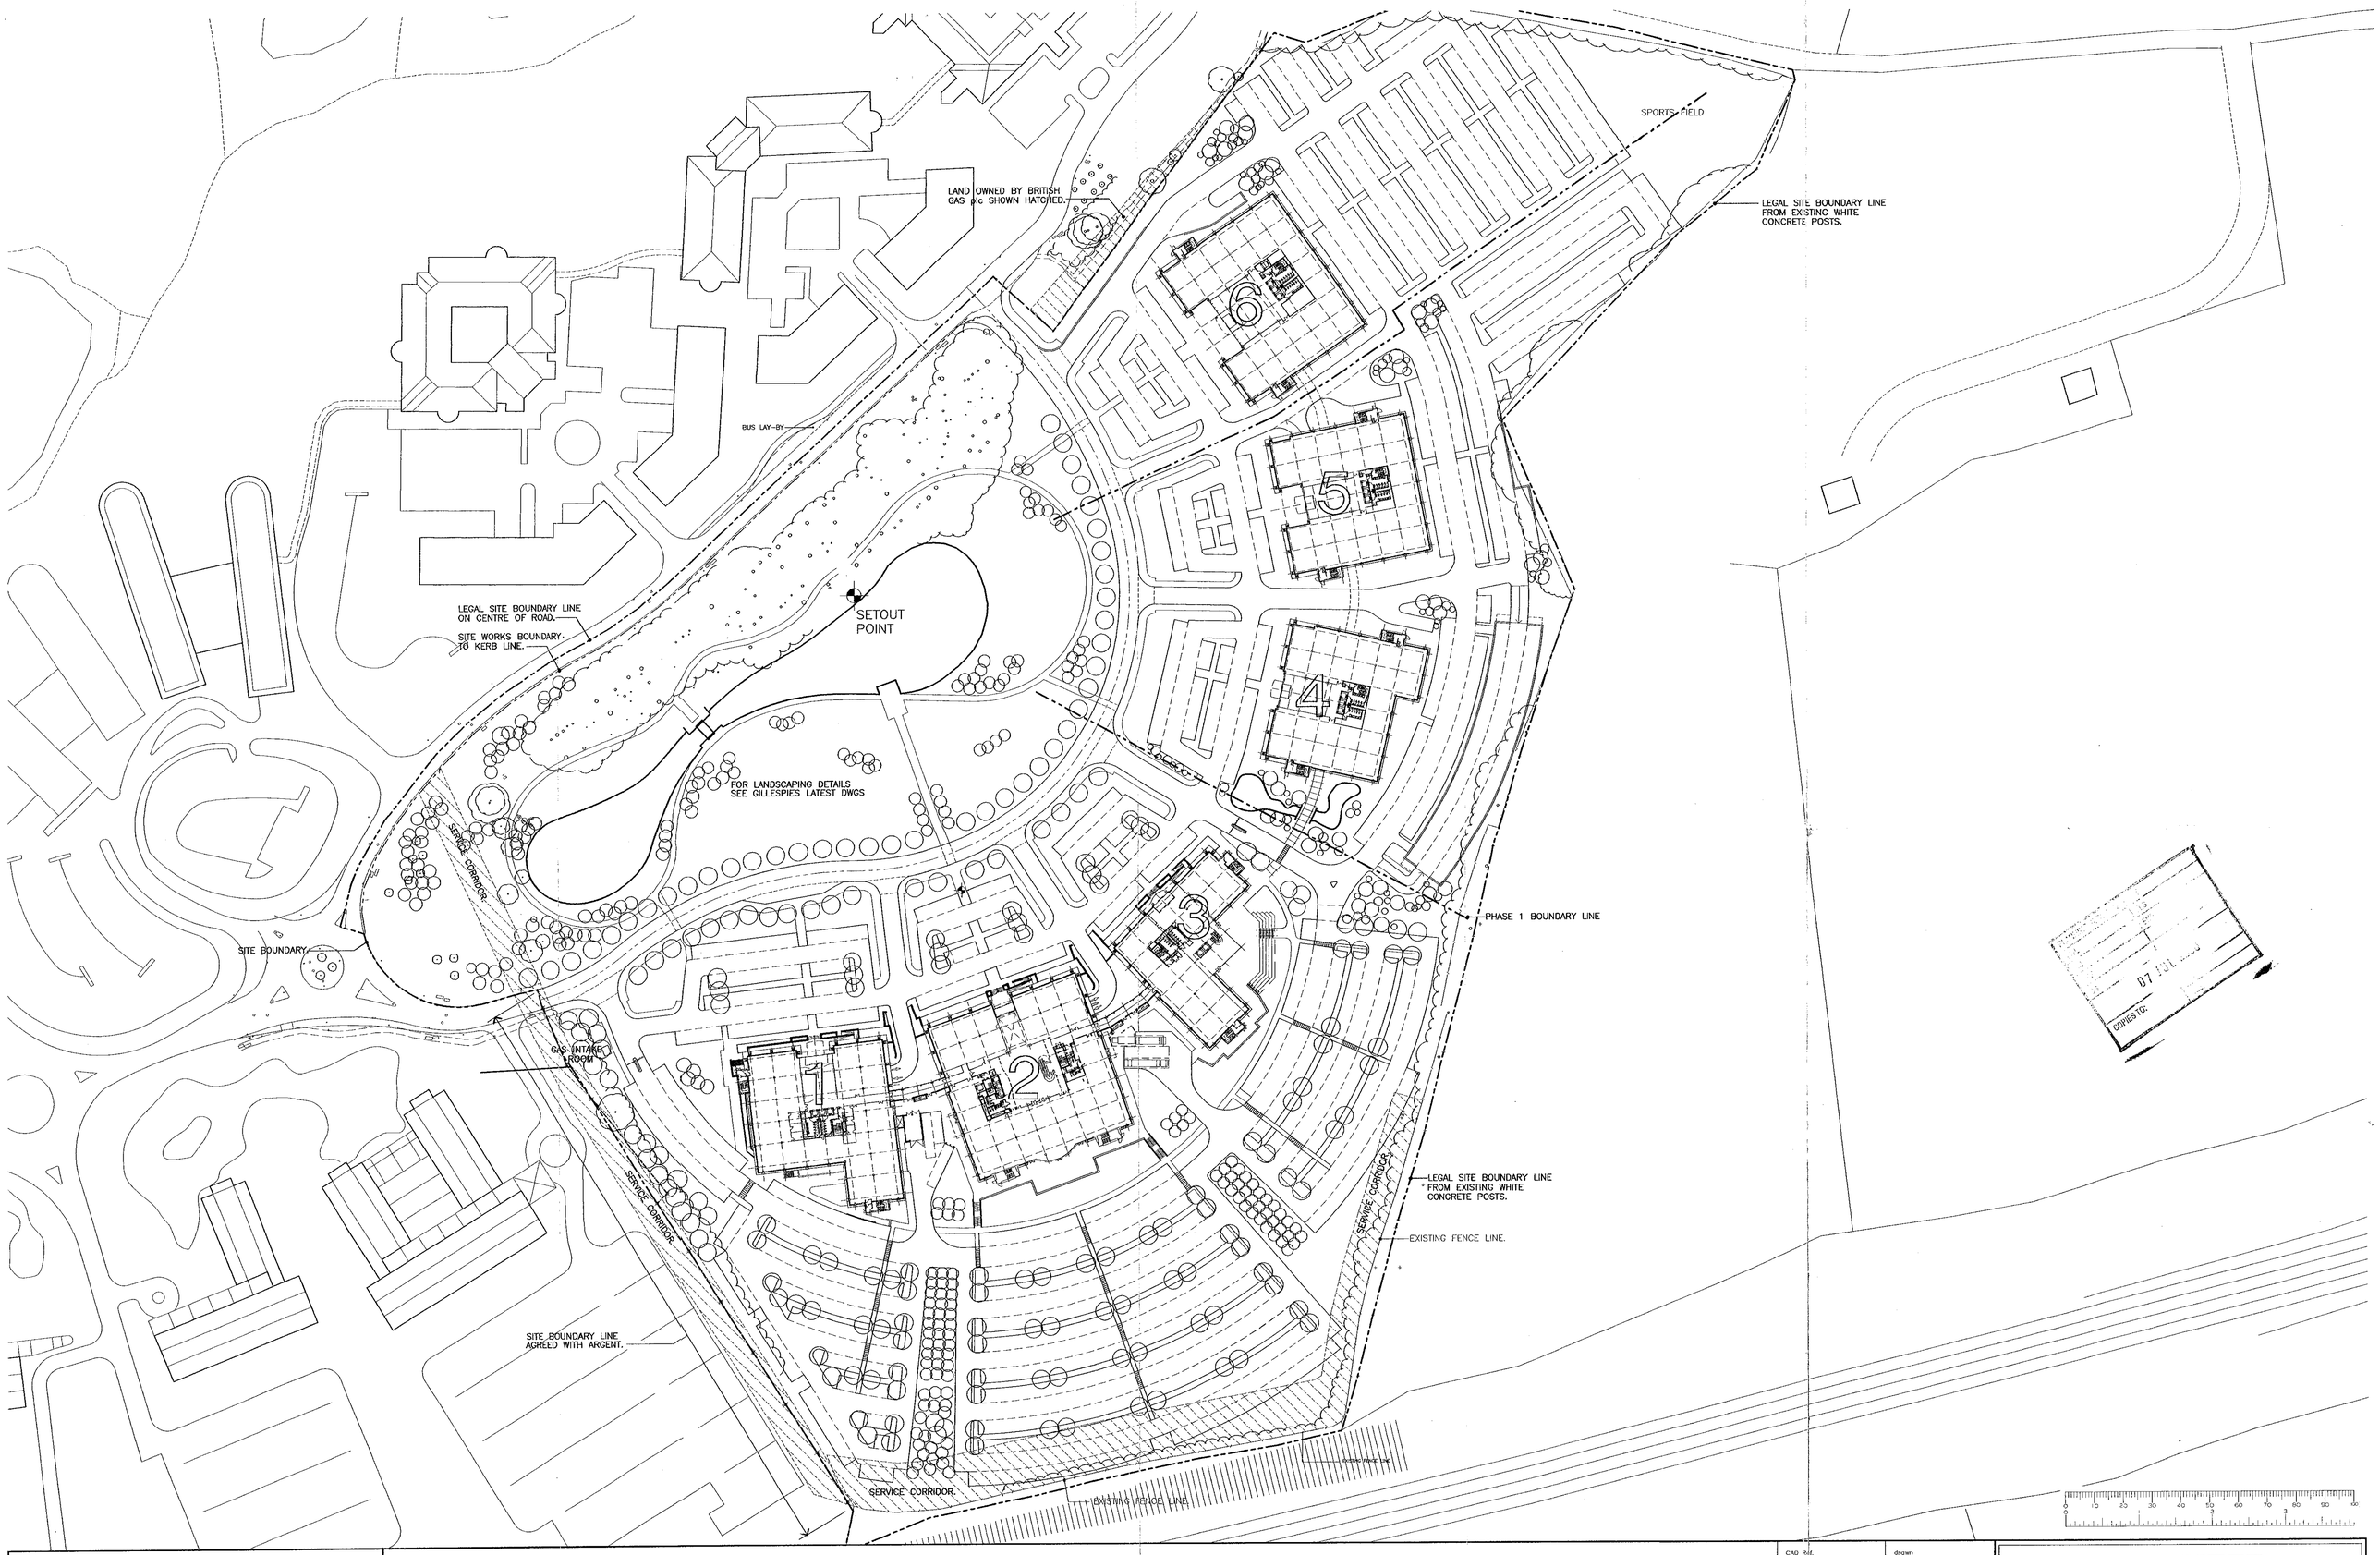

07 JUL

COPIES TO:

MICROSOFT CAMPUS
PHASE II
THAMES VALLEY PARK

BUILDINGS 4,5 & 6

SITE MASTER PLAN

CAD File: 8400002	drawn: JM
scale: 1:1000	checked:
date: SEPT '97	revision

TP BENNETT
PARTNERSHIP
262 HIGH HOLBORN · LONDON WC1V 7DU
TEL 0171 405 9277 · FAX 0171 405 3568
architecture · design · graphics · interiors · town planning



20. OCT. 2000 2543

APPROVED

Microsoft CAMPUS
THAMES VALLEY PARK

BUILDINGS 4 & 5
SITE MASTERPLAN

Drawing Number	Drawn
7840 D 002	HJ
Scale	Checked
1:1000	EPA
Date	Rev
10.10.00	B

TPBENNETT
ARCHITECTURE DESIGN TOWN PLANNING
ONE AMERICA STREET LONDON SE1 0NE
TEL 020 7208 2000 FAX 020 7208 2020

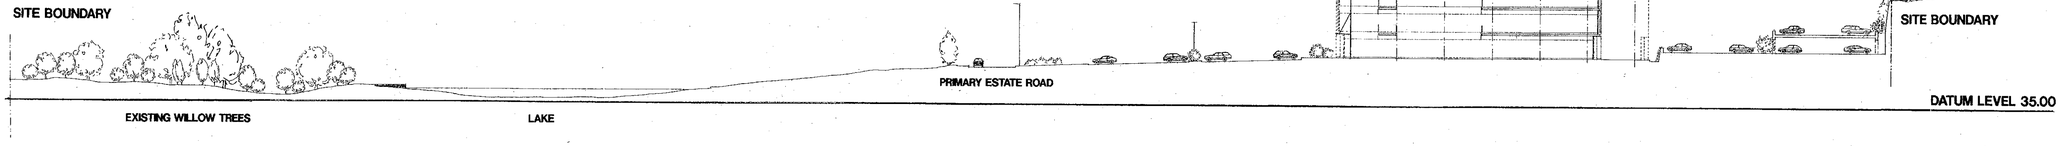

BUILDING 4 - GROUND FLOOR FFL 43.00

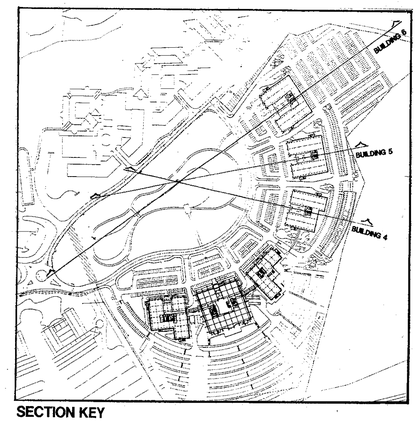

SECTION KEY

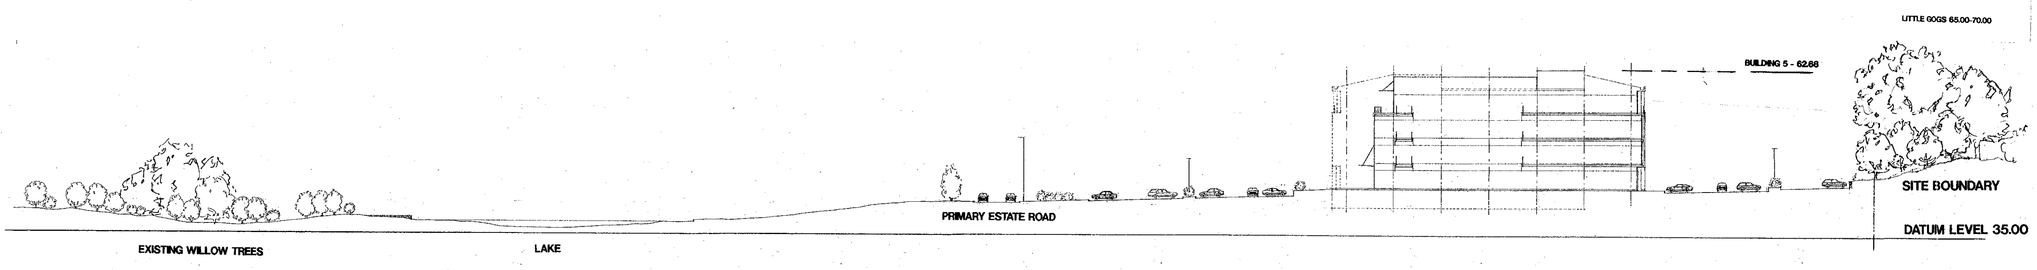

BUILDING 5 - GROUND FLOOR FFL 42.25

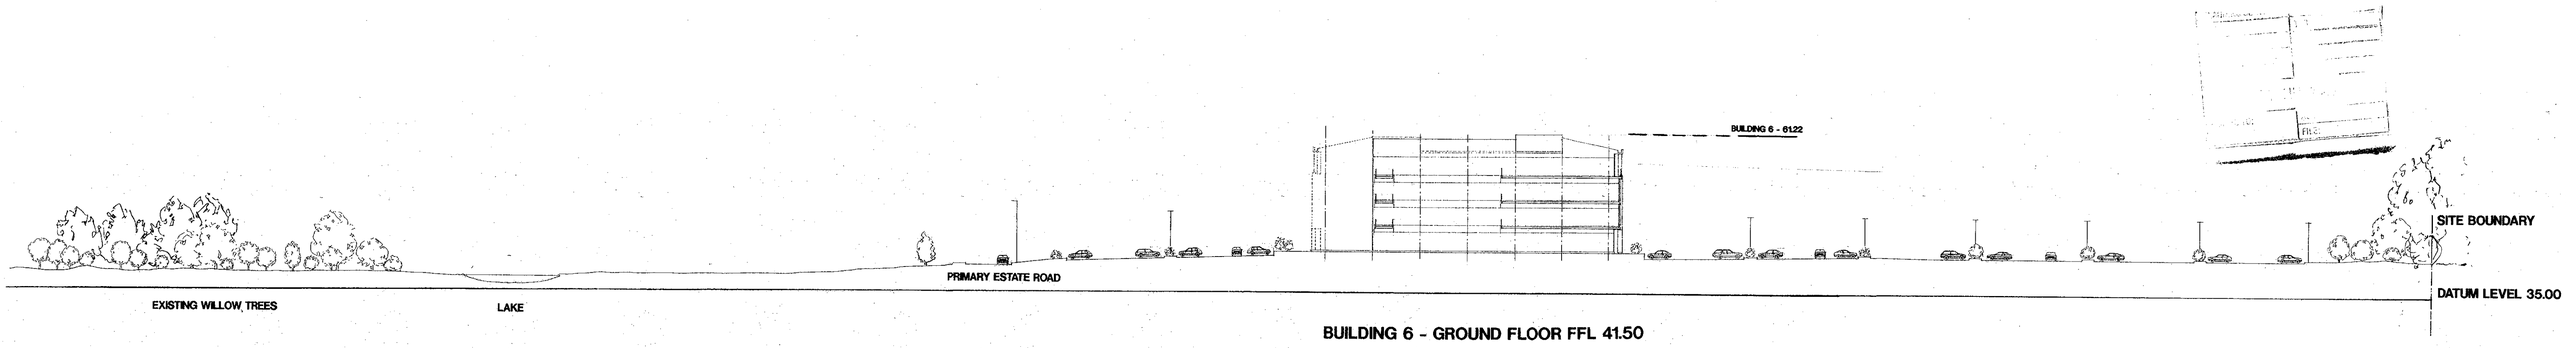

BUILDING 6 - GROUND FLOOR FFL 41.50

MICROSOFT CAMPUS
PHASE II
THAMES VALLEY PARK

BUILDINGS 4, 5 & 6
SITE SECTIONS

CAD Ref. 840D010	drawn MRS
scale 1:500	checked
date SEPT '97	revision A

TP BENNETT
PARTNERSHIP
262 HIGH HOLBORN · LONDON WC1V 7DU
TEL 0171 405 9277 · FAX 0171 405 3568
architecture · design · graphics · interiors · town planning