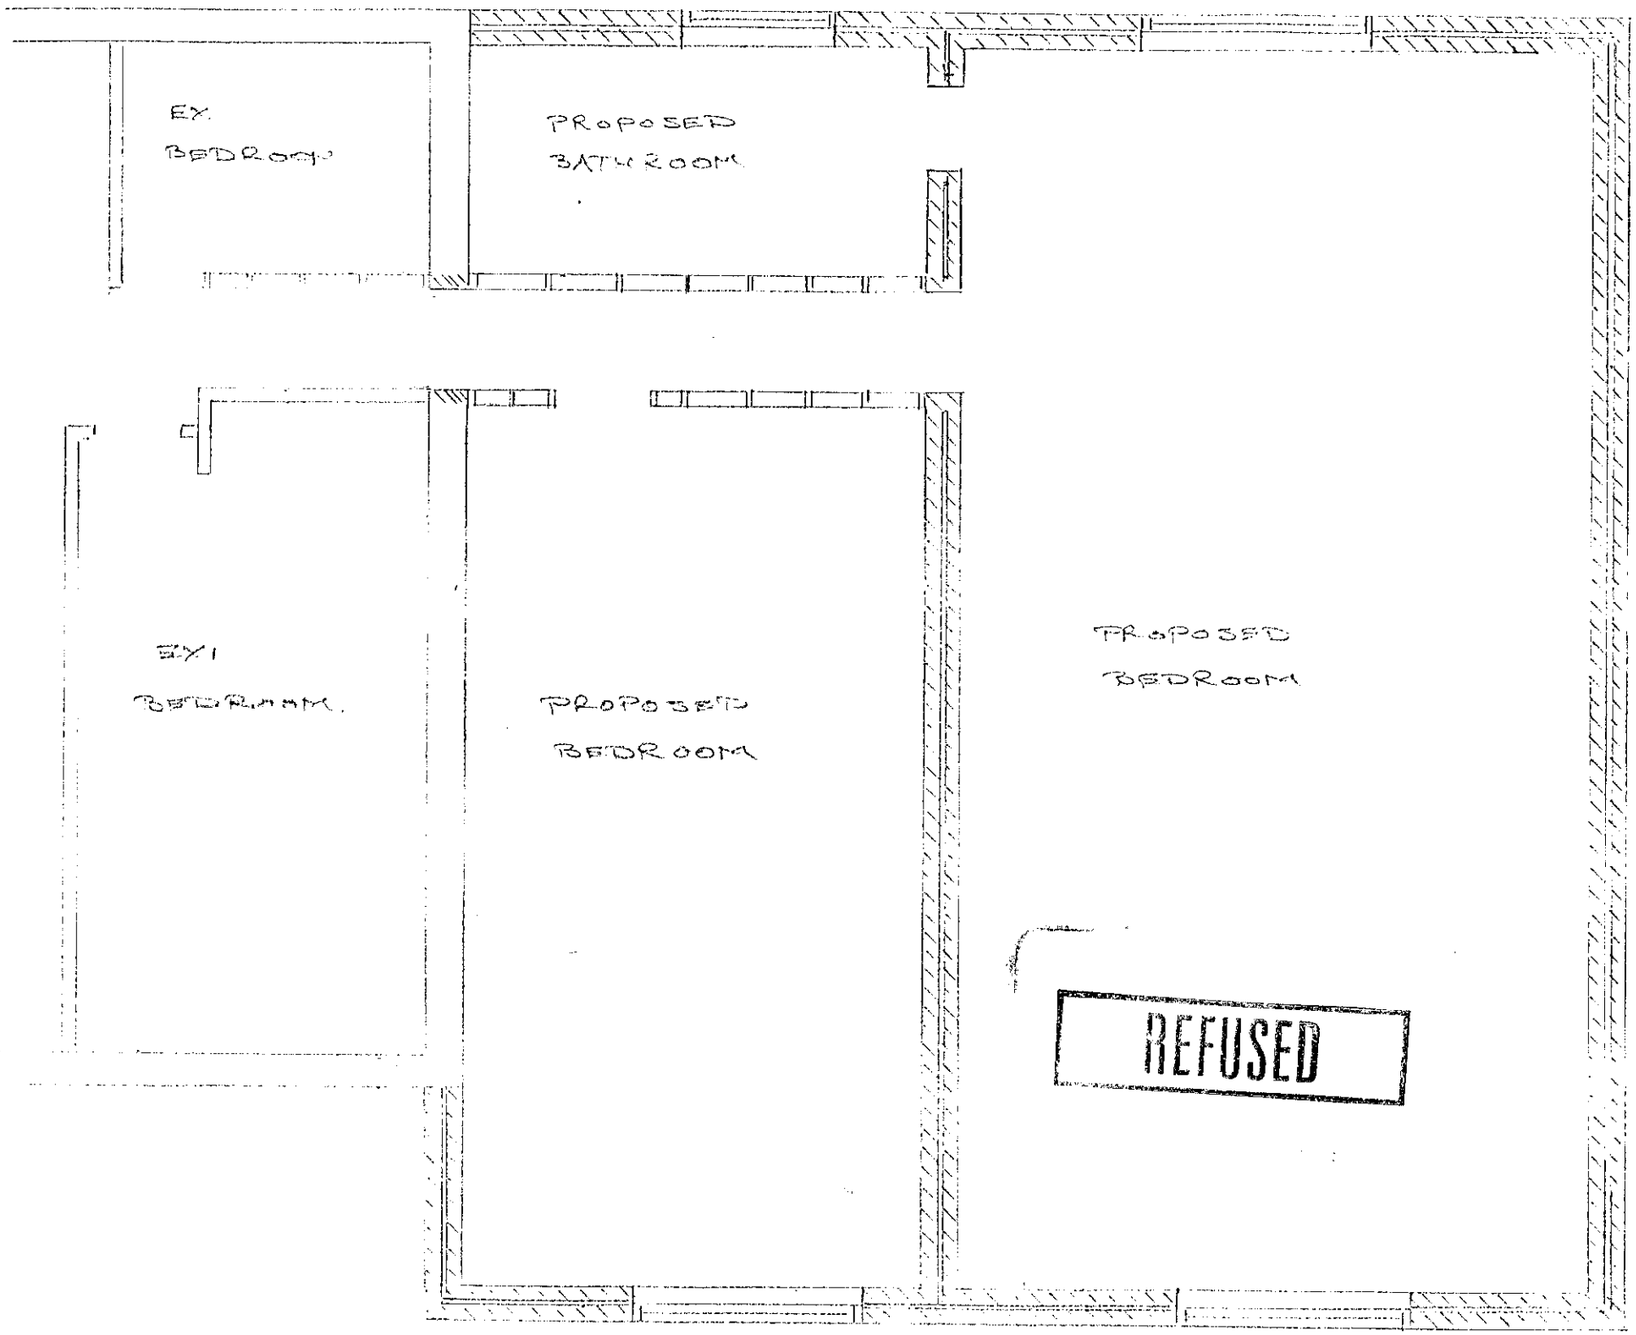

FIRST FLOOR PLAN

PROPOSED EXTENSION
@ 21 WOODWARD CLOSE
WINNERSH

SCALE 1:50

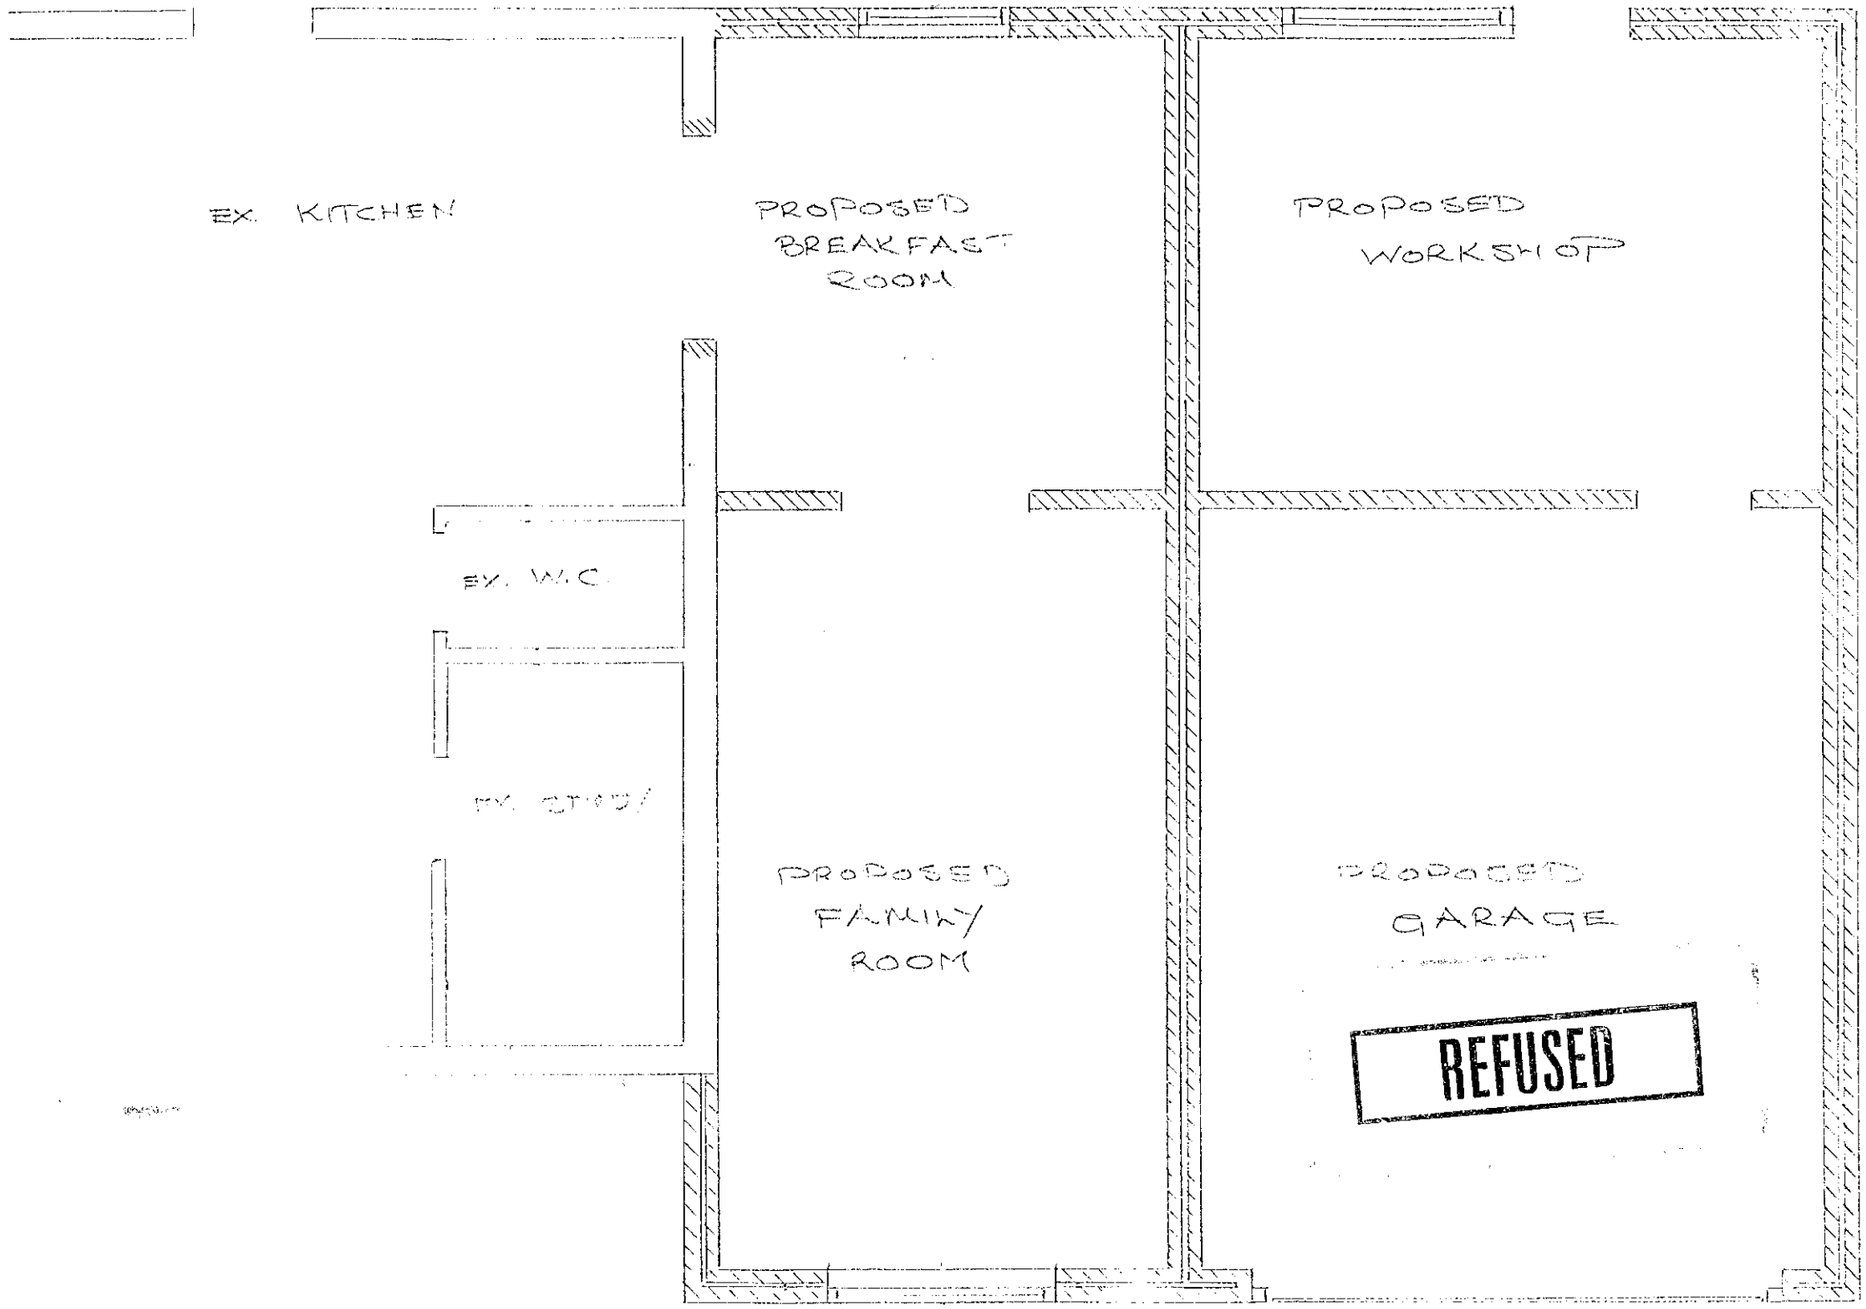

GROUND FLOOR PLAN

PROPOSED EXTENSION
@ 21 WOODWARD CLOSE
WINNERSH

SCALE 1:50

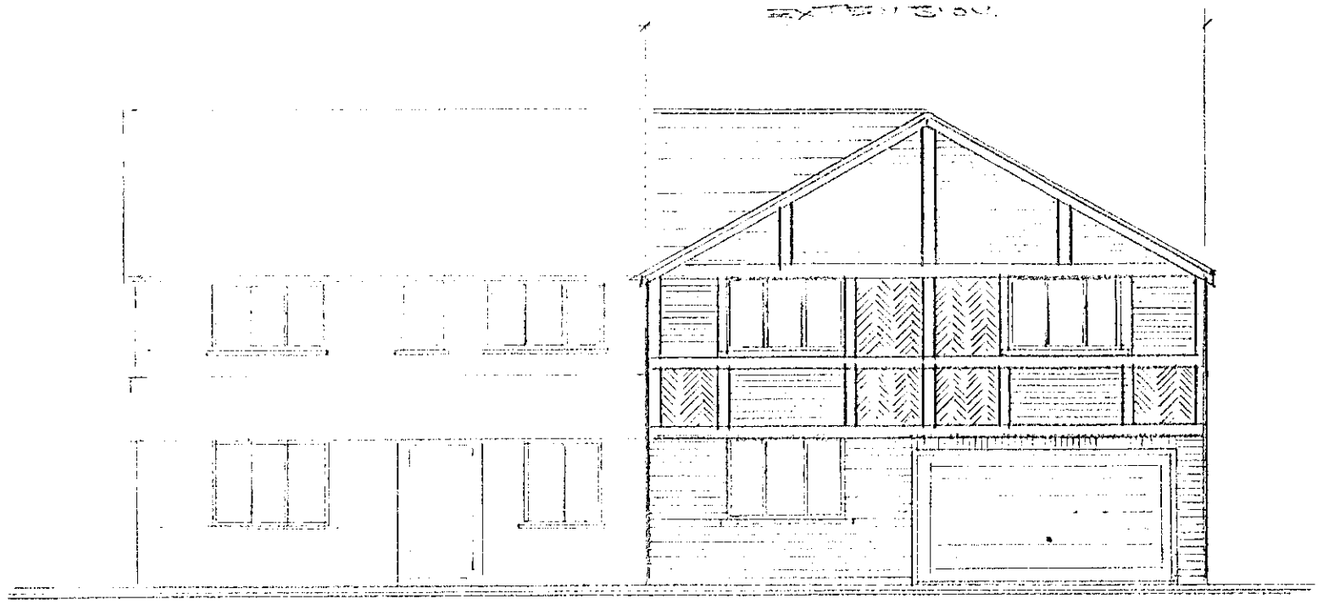

FRONT ELEVATION

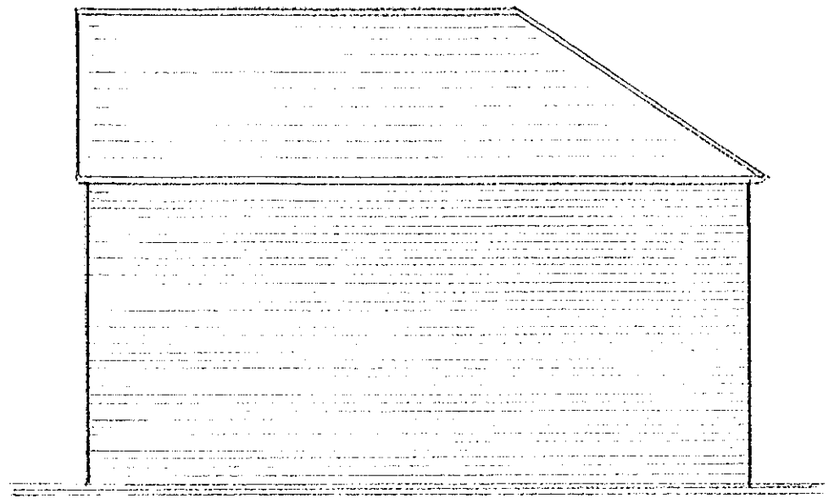

SIDE ELEVATION

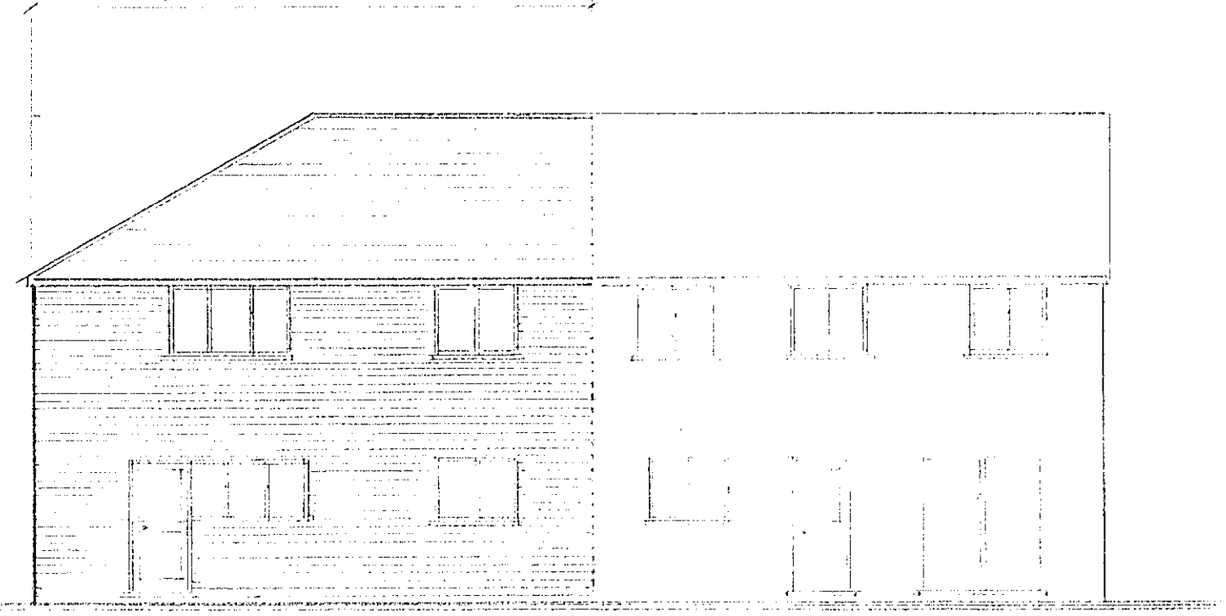

REAR ELEVATION

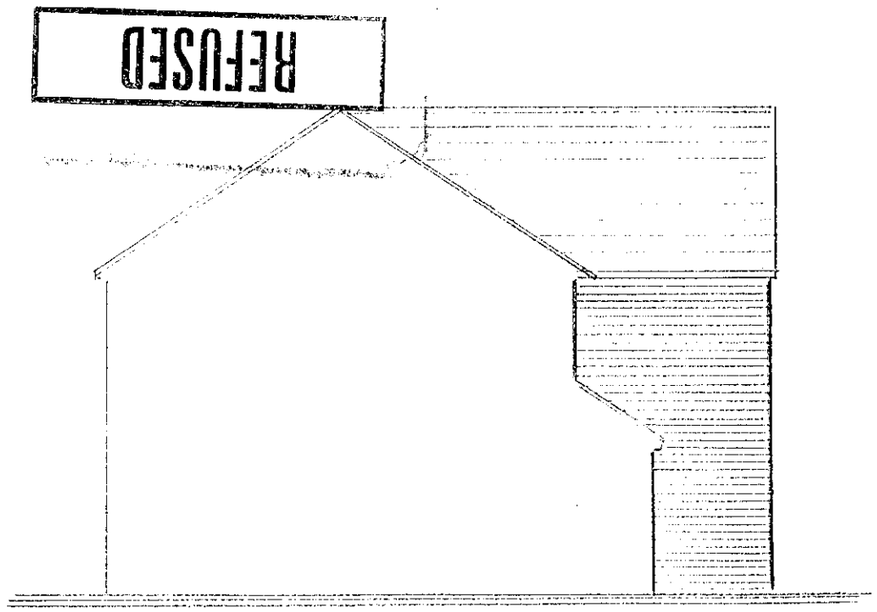

SIDE ELEVATION

PROPOSED EXTENSION @ 21 WOODWARD CLOSE, WINNERSH

SCALE 1:100