

'Horizal Garita' aluminium motorized & automated driveway gate
Height: 1.75m, width: 4m
Colour: Anthracite Grey

'Horizal Garita' aluminium pedestrian gate
Height: 1.75m, width: 0.9m
Colour: Anthracite Grey

'Horizal Garita' aluminium motorized & automated driveway gate

Horizal Aukena 100 - aluminium open fencing and upright posts

Light grey straight edged plain apexed pier caps

Horizal Aukena 100 - aluminium open fencing and upright posts, Colour: Anthracite Grey

Straight edged flat top light grey coping stones

London Brick Company Forterra Tudor Facing Brick

PROPOSED MATERIALS:

The driveway surface between the Nine Mile Ride footpath and the driveway gates will be finished with light grey sandstone setts


Low brick walls and gate pillars constructed of bricks matching those used in the construction of the house, e.g. London Brick Company Forterra Tudor Facing Brick

Brick pillars to be topped with light grey straight edged plain apexed pier caps

Walls to be topped with straight edged flat top light grey coping stones


Proposed Elevation - Gate and fence

General Arrangement | Scale 1 : 50

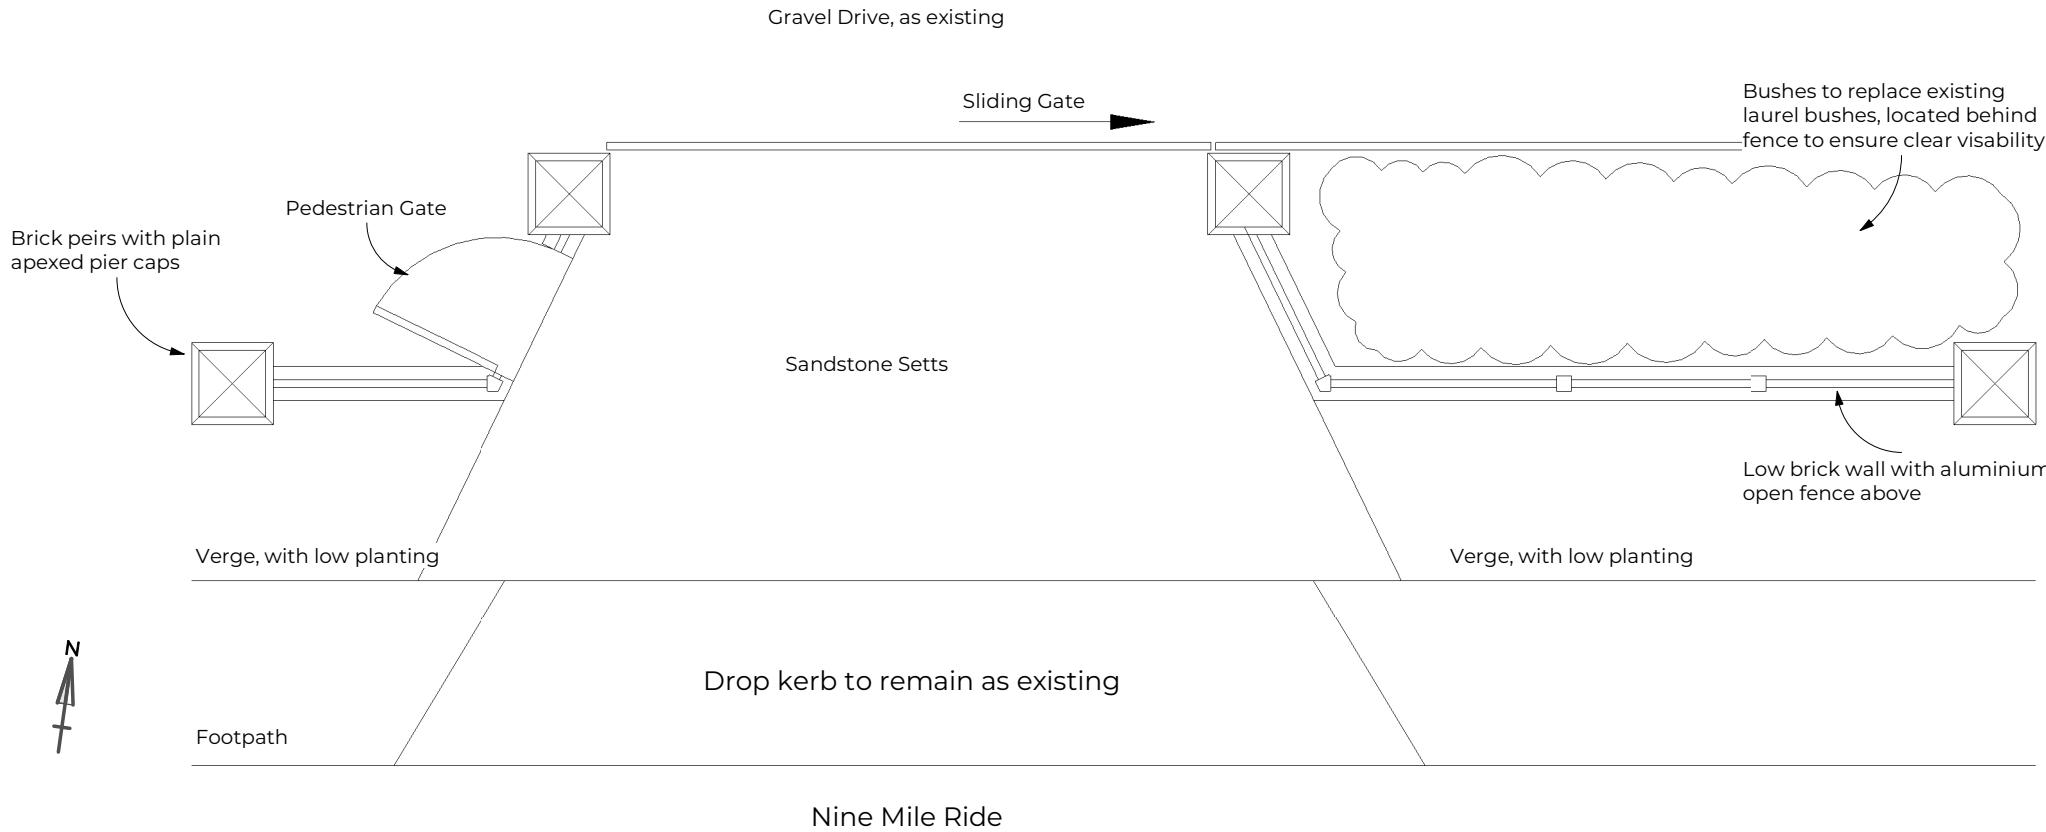

Proposed Ground Level Plan - Gate and fence

General Arrangement | Scale 1 : 50

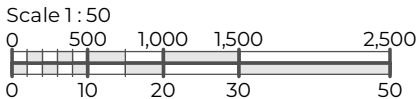

PROJECT ADDRESS

15A Nine Mile Ride, Finchampstead, Wokingham, RG40 4QD

PROJECT DESCRIPTION

Proposed automatic gate, pedestrian gate, low wall and fence to street frontage.

DRAWN

HB

PLANNING

CLIENT

Mr & Mrs Barnard

TITLE

Proposed Gates and Fence Plan and Elevation

SIZE A3 DRAWING NO: 003 REVISION: 0