

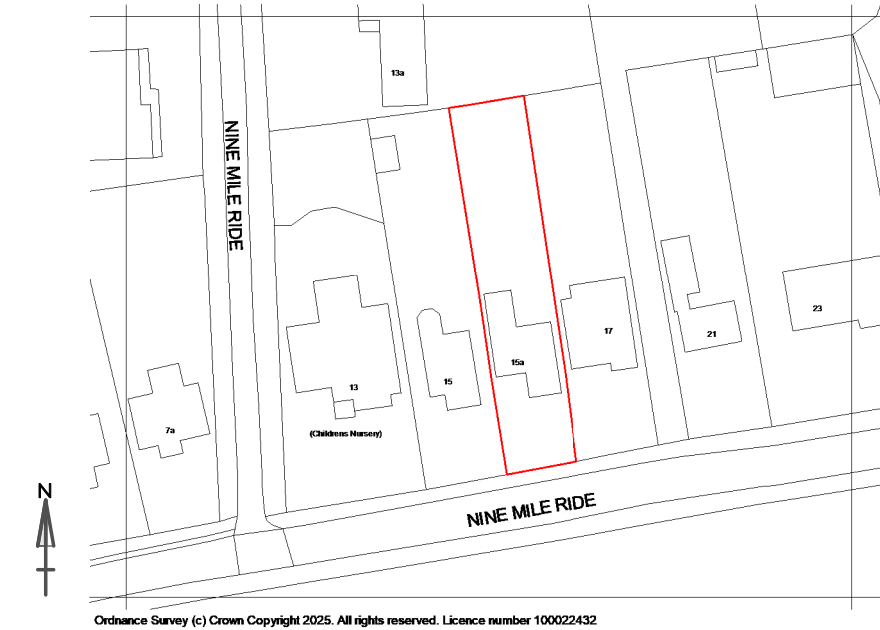


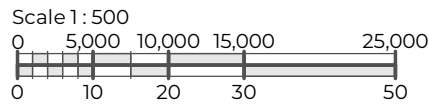

Ordnance Survey (c) Crown Copyright 2025. All rights reserved. Licence number 100022432

Existing Location Plan

Location | Scale 1 : 1250

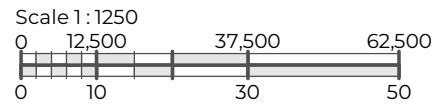

Proposed Site Level Plan - Block Plan

General Arrangement | Scale 1 : 500

PROJECT ADDRESS

15A Nine Mile Ride, Finchampstead,
Wokingham, RG40 4QD

PROJECT DESCRIPTION

Proposed automatic gate, pedestrian gate,
low wall and fence to street frontage.

DRAWN

HB

PLANNING

CLIENT

Mr & Mrs Barnard

TITLE

Location Plan and Block Plan

SIZE	DRAWING NO:	REVISION:
A3	001	0