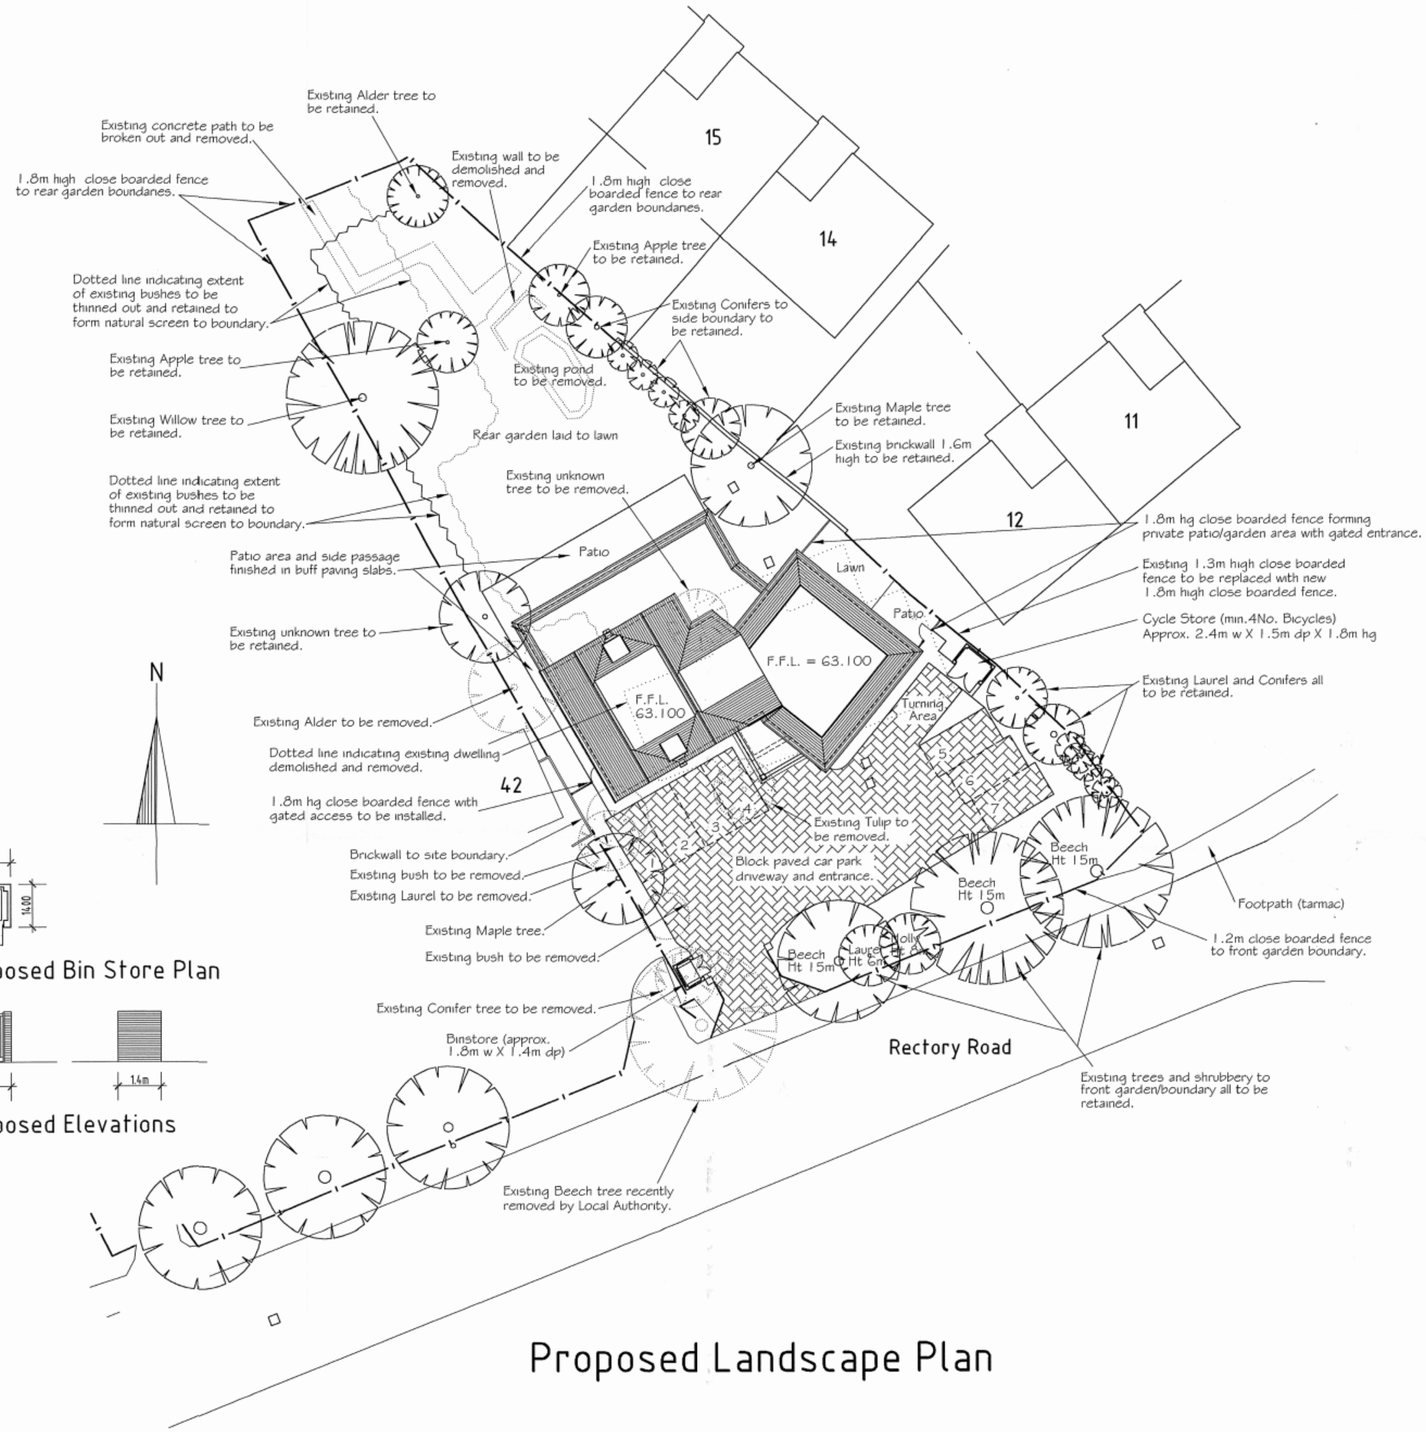

Proposed Elevations

Proposed Bicycle Store Plan

Proposed Bin Store Plan

Proposed Elevations

Proposed Landscape Plan

DETAILS TO MEET CONDITIONS

E-8188
F-7931

PLANNING
DC: ADMIN:
25 SEP 2006
ENF: APP:
COPIES: ACK:

Proposed Development at 44 Rectory Road, Wokingham

Client: Panadea Ltd.

Description: Landscape Plan

DO NOT SCALE

ORIGINAL SIZE OF DRAWING A1

All dimensions to be checked on site. Any discrepancy between this drawing and other information is to be referred to the Planning Consultant. This drawing is copyright.

MARTIN BUTLER PARTNERSHIP LIMITED
28 Broad Street
Wokingham
Berkshire
RG40 1AB
Tel/Fax: 0118 989 0990

date	Scale	Project	drawing	revision
12/9/06	1:100 & 1:200	2605-3	11	

drawn AB