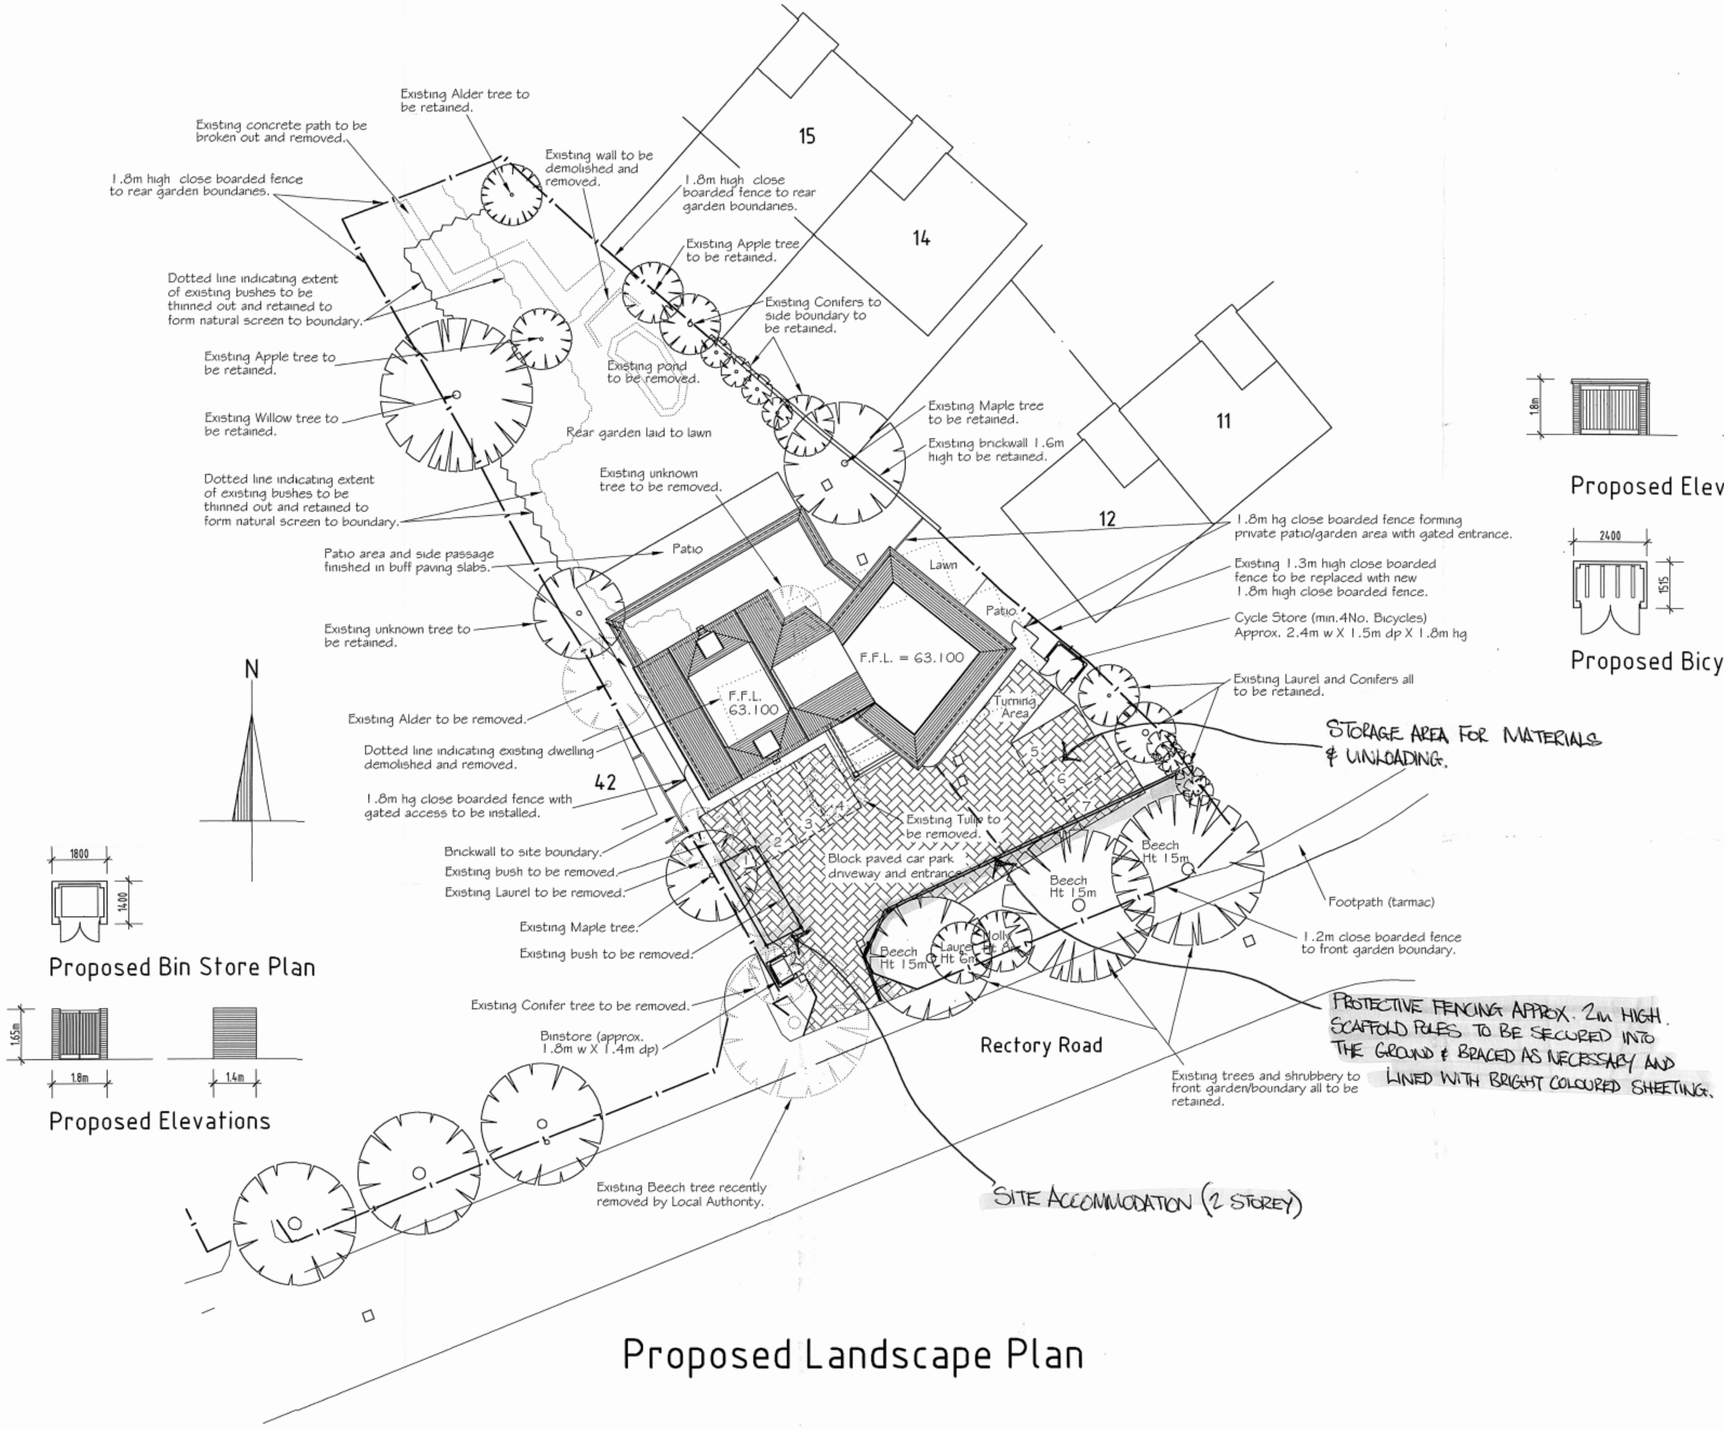


Proposed Bin Store Plan

Proposed Elevations

Proposed Elevations

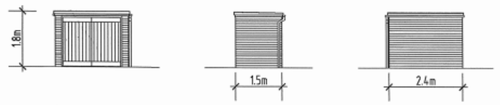





Proposed Bicycle Store Plan

# Proposed Landscape Plan

DETAILS TO MEET CONDITIONS

--8188

--7931

PLANNING
DC ADMIN:
25 SEP 2006
ENG APP:
COPIES: ACK:

Proposed Development at 44 Rectory Road, Wokingham

Client
Panadea Ltd.

Description
Landscape Plan
(SHOWING SITE SET UP).

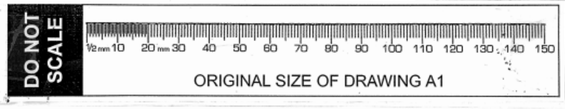


All dimensions to be checked on site. Any discrepancy between this drawing and other information is to be referred to the Planning Consultant. This drawing is copyright.

MARTIN BUTLER PARTNERSHIP LIMITED
28 Broad Street
Wokingham
Berkshire
RG40 1AB
Tel/Fax: 0118 989 0990

| date | drawn | Scale | Project | drawing | revision |
|---|---|---|---|---|---|
| 12/9/06 | AB | 1:100 & 1:200 | 2605-3 | 11 | |