03 FEB 2003 9241



This map is based upon Ordnance Survey material with the permission of Ordnance Survey on behalf of the Controller of HMSO. © Crown Copyright. Unauthorised reproduction infringes Crown Copyright and may lead to prosecution or civil proceedings.Wokingham District Council Licence LA086134

Development Control,Wokingham District Council.
2 January 2003

Scale: 1 : 1250

N
W E
S

03.FEB.2003 8241

E. G. Designs of Ascot

The Clockhouse, 46 Fernbank Rd, Ascot, Berks. SL5 8HE

Tel/Fax 01344 882883, E mail egdesign@talk21.com

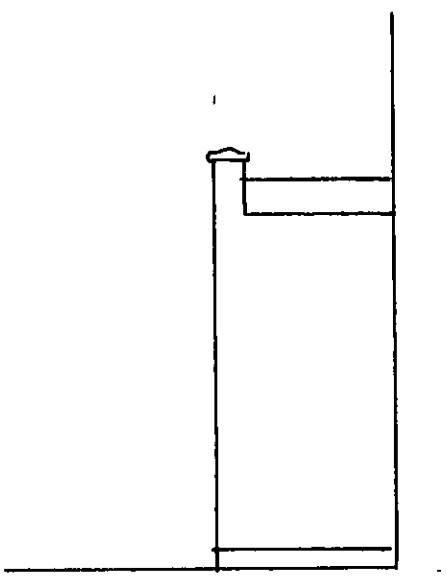

EX. REAR

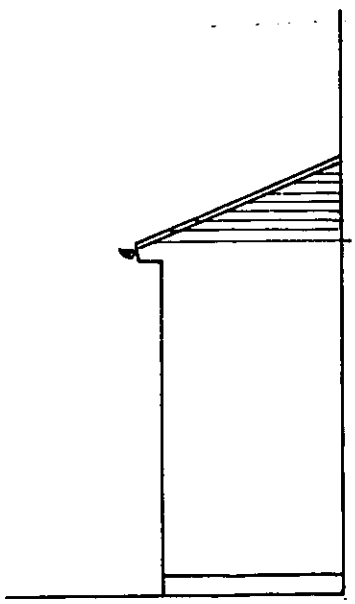

PROP. REAR

PROPOSED RE-ROOFING OF EXISTING ANNEX AT 158, READING ROAD WOKINGHAM, BERKS. For MR. HORD

SCALE 1:50. DRAWN : G.W.SPARROW. DWG. NO. GWS/2209/02/2 DATE FEBRUARY 2003

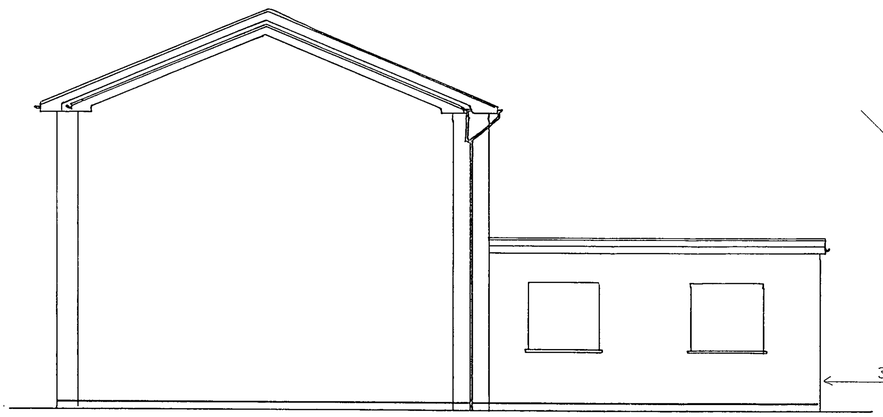

ex. side

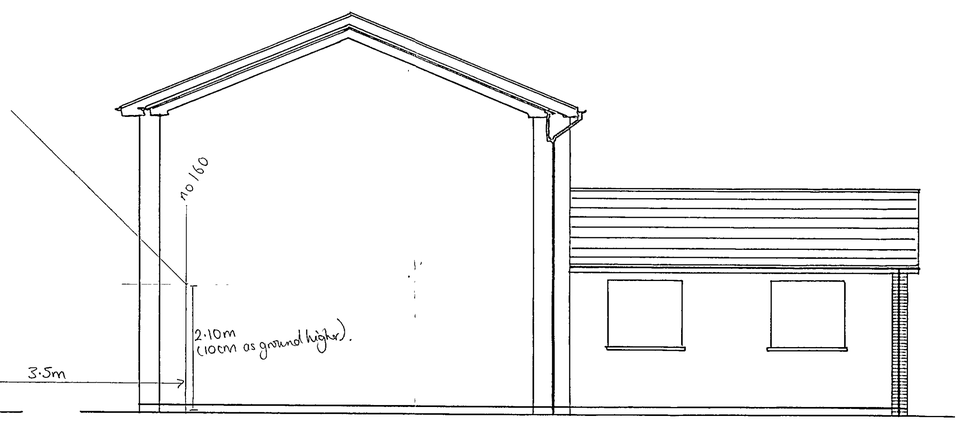

prop. side

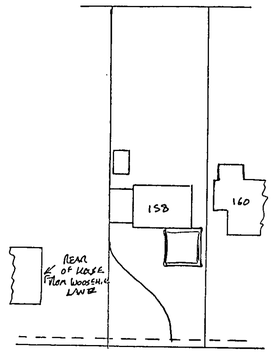

site

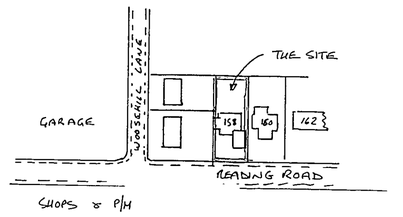

location

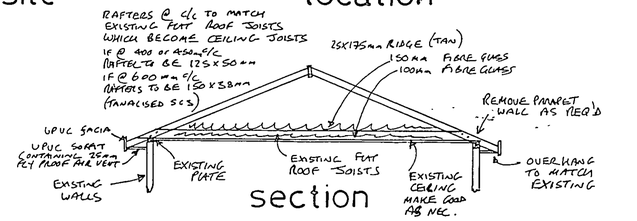

section

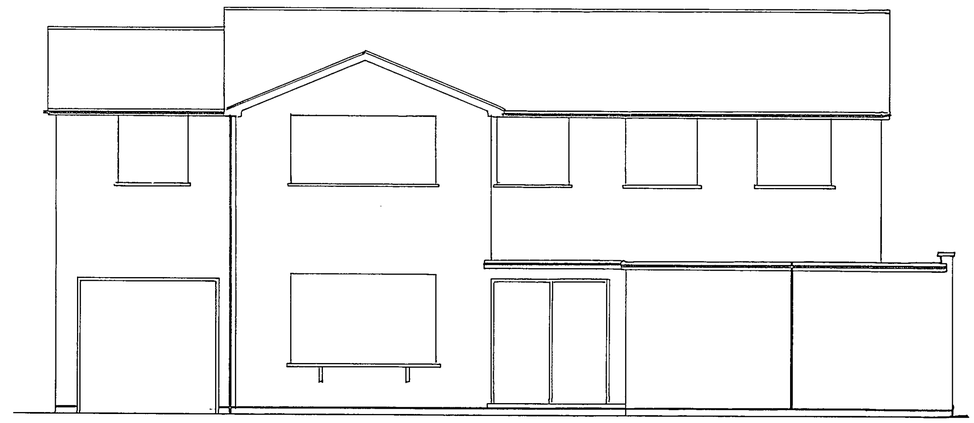

ex. front

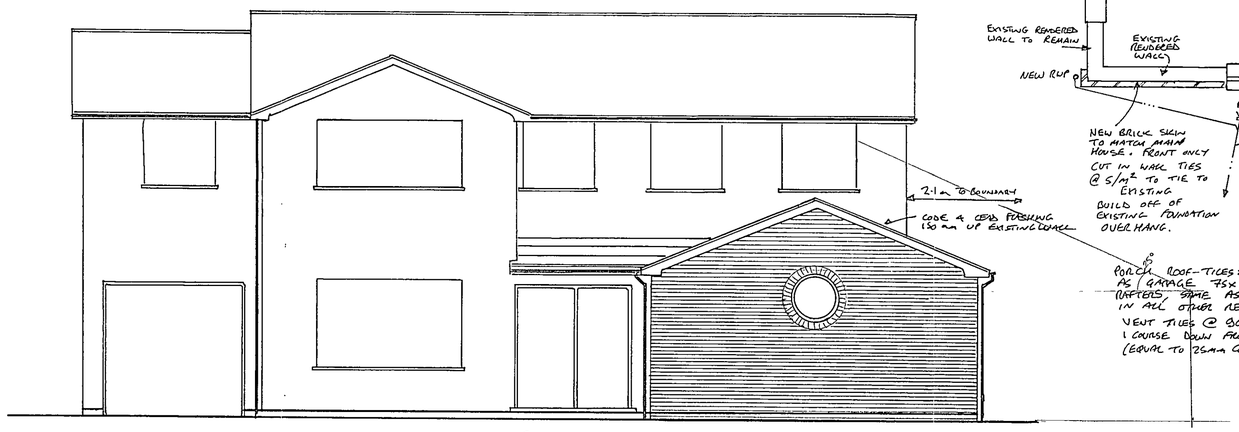

prop. front

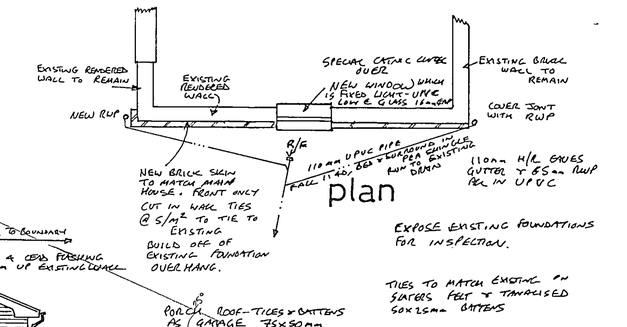

plan

EXPOSE EXISTING FOUNDATIONS FOR INSPECTION.

TILES TO MATCH EXISTING ON SLATERS FELT & TANALISED 50x25mm BATTENS

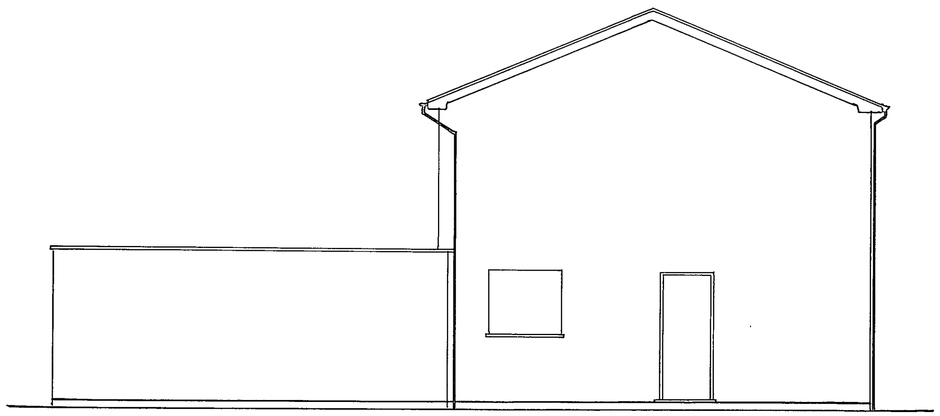

ex. end

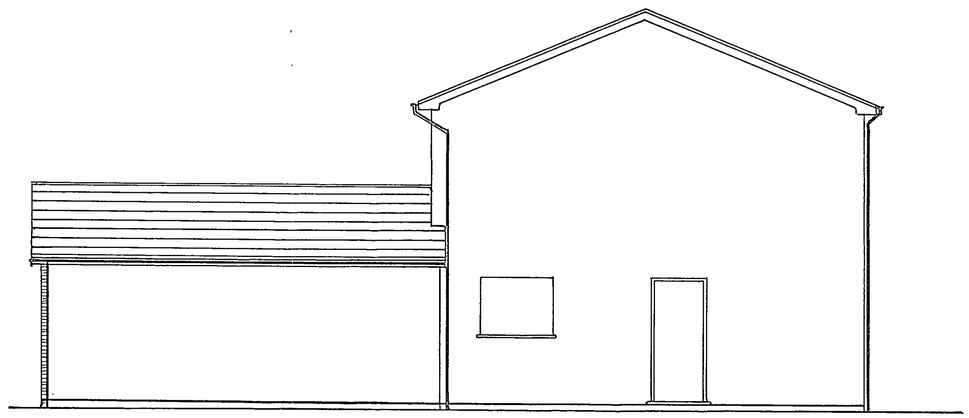

prop. end

03 FEB 2003 8241

APPROVED

Proposed new roof to existing annexe
at 158, Reading Road, Wokingham, Berks.

E. G. Design of Ascot,
The Clockhouse, 46, Fernbank Road,
Ascot, Berkshire, SL5 8HE.
Tel. 01344 882883. e mail egdesign@talk21.com

SCALE 1:50, 1:500, 1:1250.
DWG. NO. GWS/2209/02
TYPE: For Local Authority submission only.
DRAWN G. W. Sparrow
DATE: DECEMBER 2002.
COPY: Not to be altered amended or copied by anyone other than G.W.Sparrow.

2/4/03