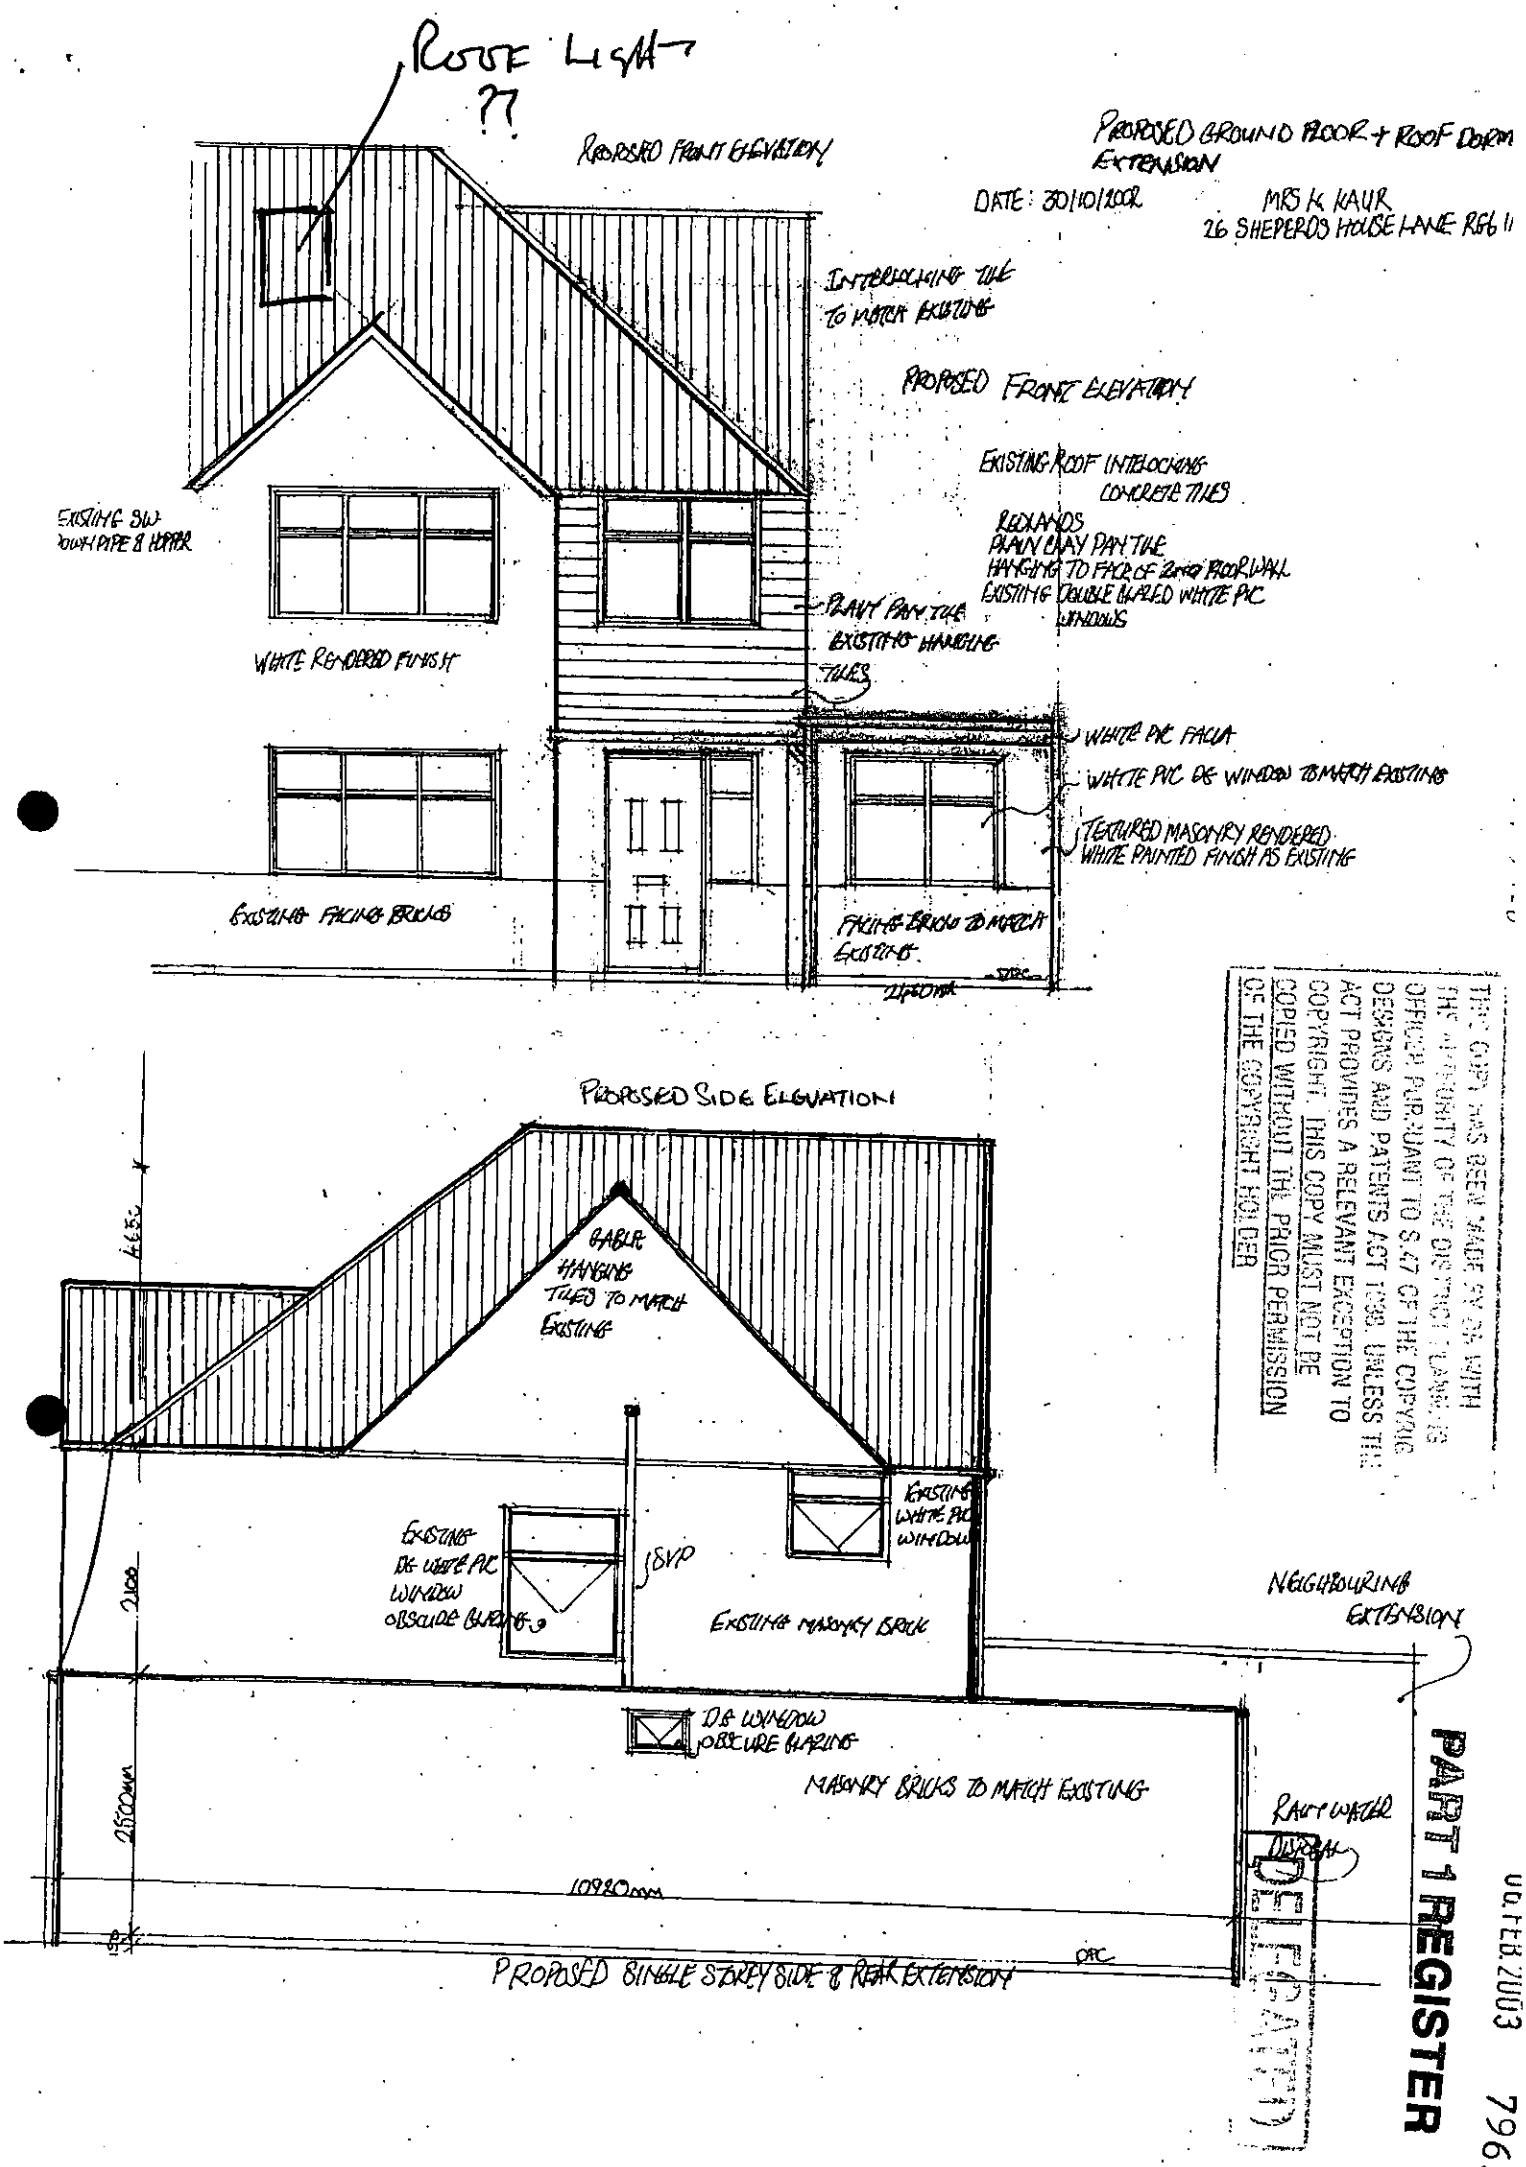

THIS COPY HAS BEEN MADE BY OR WITH THE AUTHORITY OF THE DISTRICT PLANNING OFFICER PURSUANT TO S.47 OF THE COPYRIGHT DESIGNS AND PATENTS ACT 1988. UNLESS THE ACT PROVIDES A RELEVANT EXCEPTION TO COPYRIGHT. THIS COPY MUST NOT BE COPIED WITHOUT THE PRIOR PERMISSION OF THE COPYRIGHT HOLDER

PART 1 REGISTER
DELEGATED
06.FEB.2003
7963

PART 1 REGISTER

DELEGATED

PROPOSED GROUND FLOOR & ROOF DORMER EXTENSION

MRS KRUK
26 SHEPERDS HOUSE LANE
WOKINGHAM

THIS COPY HAS BEEN MADE BY OR WITH THE AUTHORITY OF THE DISTRICT PLANNING OFFICER PURSUANT TO S.47 OF THE COPYRIGHT DESIGNS AND PATENTS ACT 1988. UNLESS THE ACT PROVIDES A RELEVANT EXCEPTION TO COPYRIGHT, THIS COPY MUST NOT BE COPIED WITHOUT THE PRIOR PERMISSION OF THE COPYRIGHT HOLDER

PROPOSED REAR ELEVATION

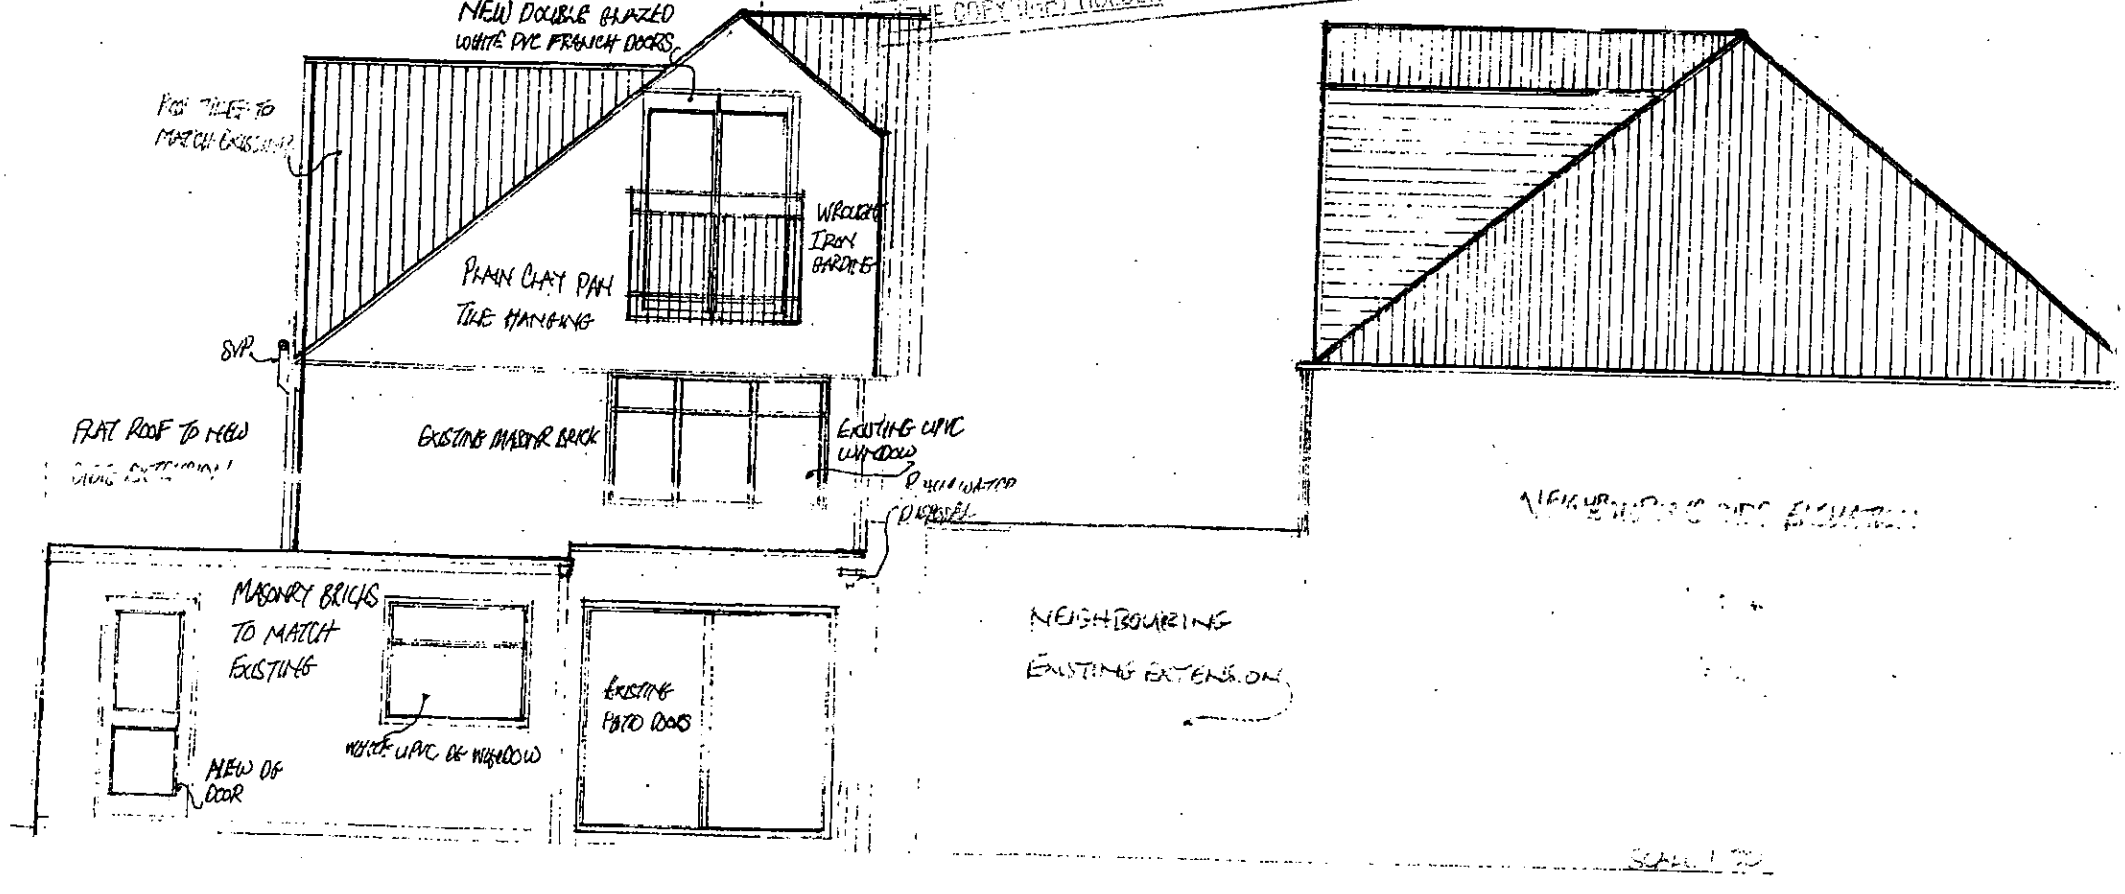

SCALE 1:50

06.FEB.2003 7963

PROPOSED GROUND FLOOR & DORMER ROOF EXTENSION
MRS K WOOLF
26 SHEPERDS HOUSE LANE
WOKINGHAM

PART 1 REGISTER

DELEGATED

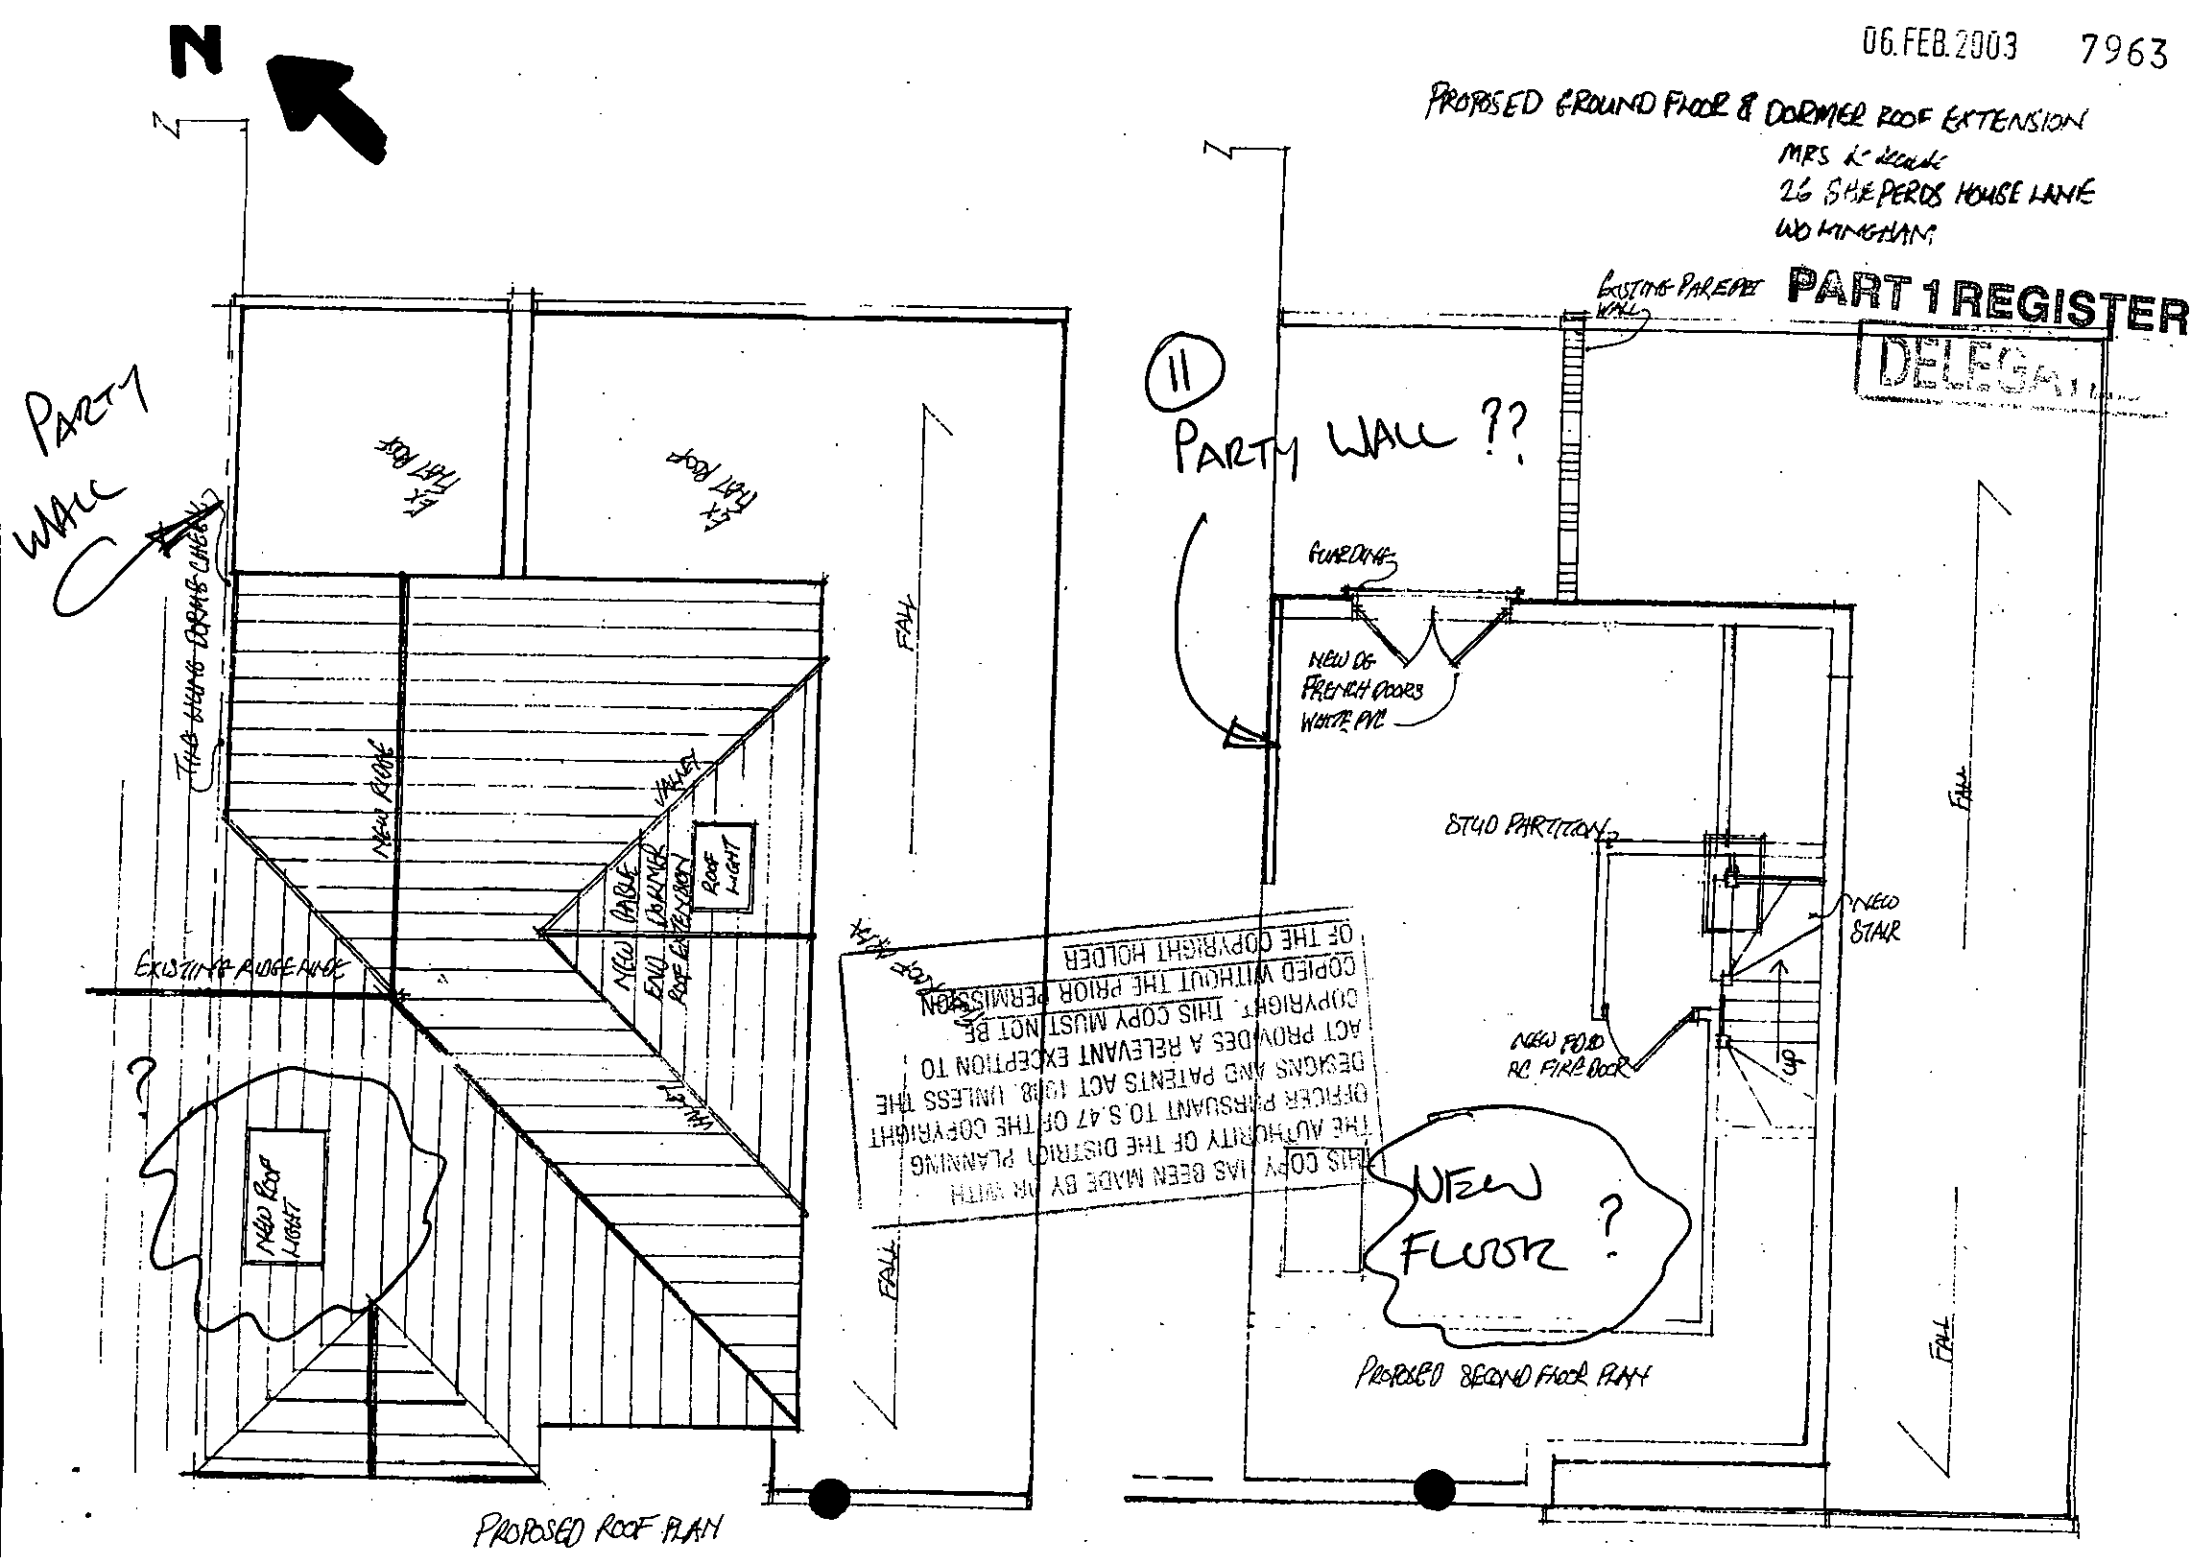

THIS COPY HAS BEEN MADE BY OR WITH THE AUTHORITY OF THE DISTRICT PLANNING OFFICER PURSUANT TO S.47 OF THE COPYRIGHT DESIGNS AND PATENTS ACT 1988. UNLESS THE ACT PROVIDES A RELEVANT EXCEPTION TO COPYRIGHT. THIS COPY MUST NOT BE COPIED WITHOUT THE PRIOR PERMISSION OF THE COPYRIGHT HOLDER

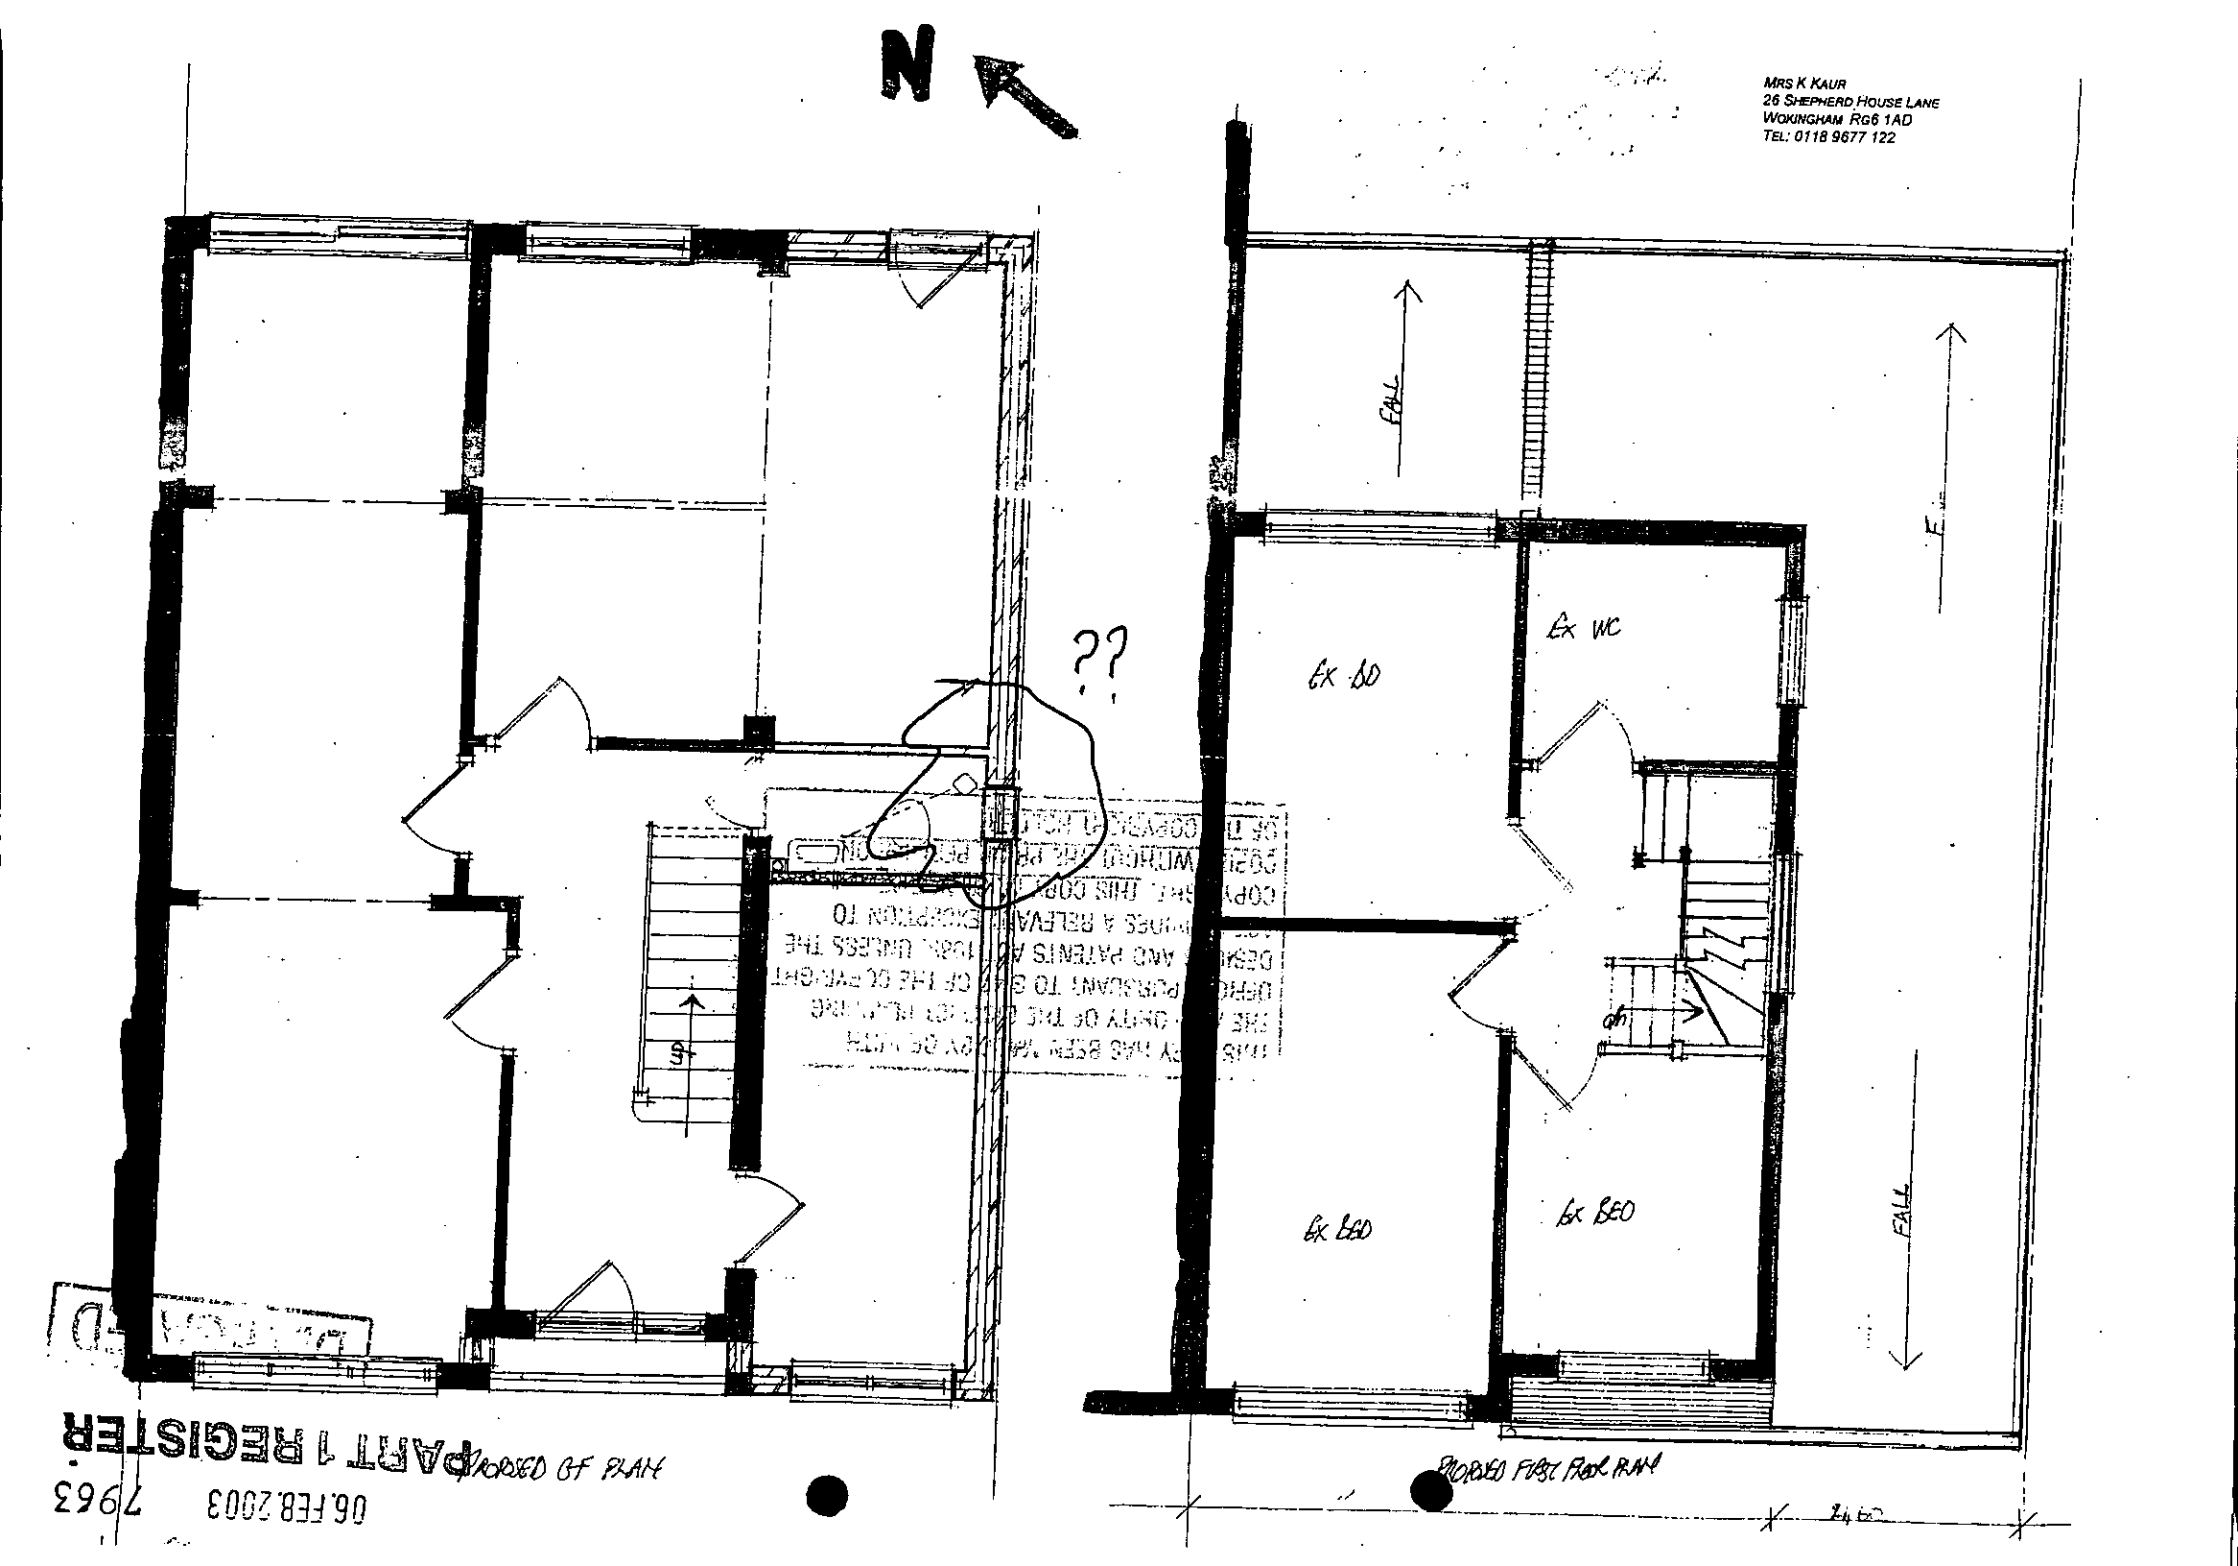
N
MRS K KAUR
26 SHEPHERD HOUSE LANE
WOKINGHAM RG6 1AD
TEL: 0118 9677 122
??
EX WC
EX BD
EX BED
EX BED
FALL
FALL
PROPOSED GF PLAN
PROPOSED FIRST FLOOR PLAN
PART 1 REGISTER
06 FEB 2003
7963

MRS K KAUR
26 SHEPHERD HOUSE LANE
WOKINGHAM RG6 1AD
TEL: 0118 9677 122

N

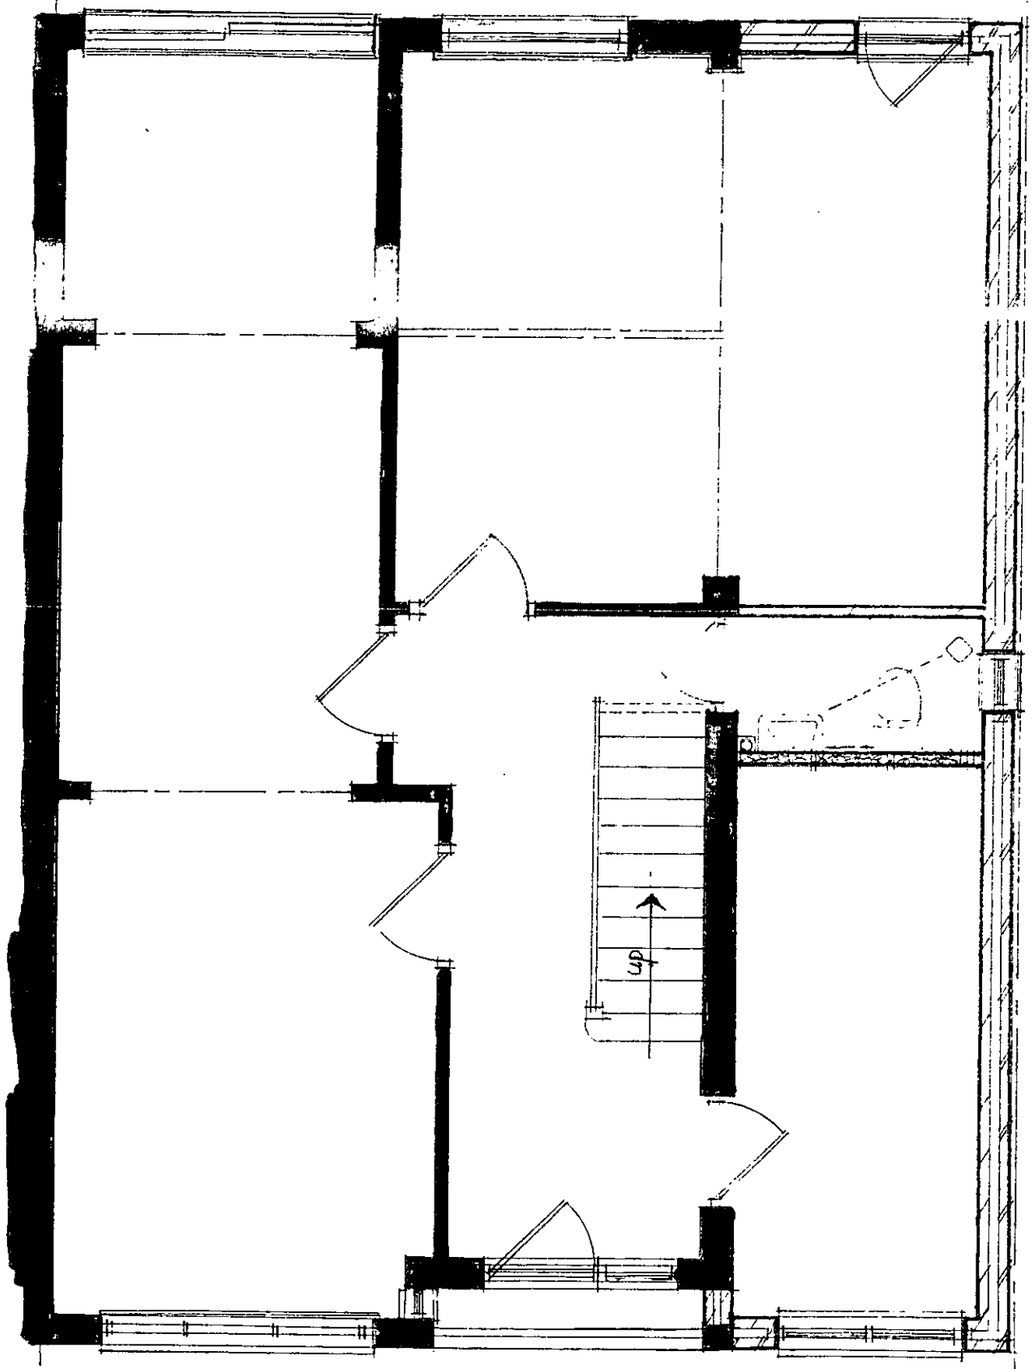

PROPOSED GF PLAN

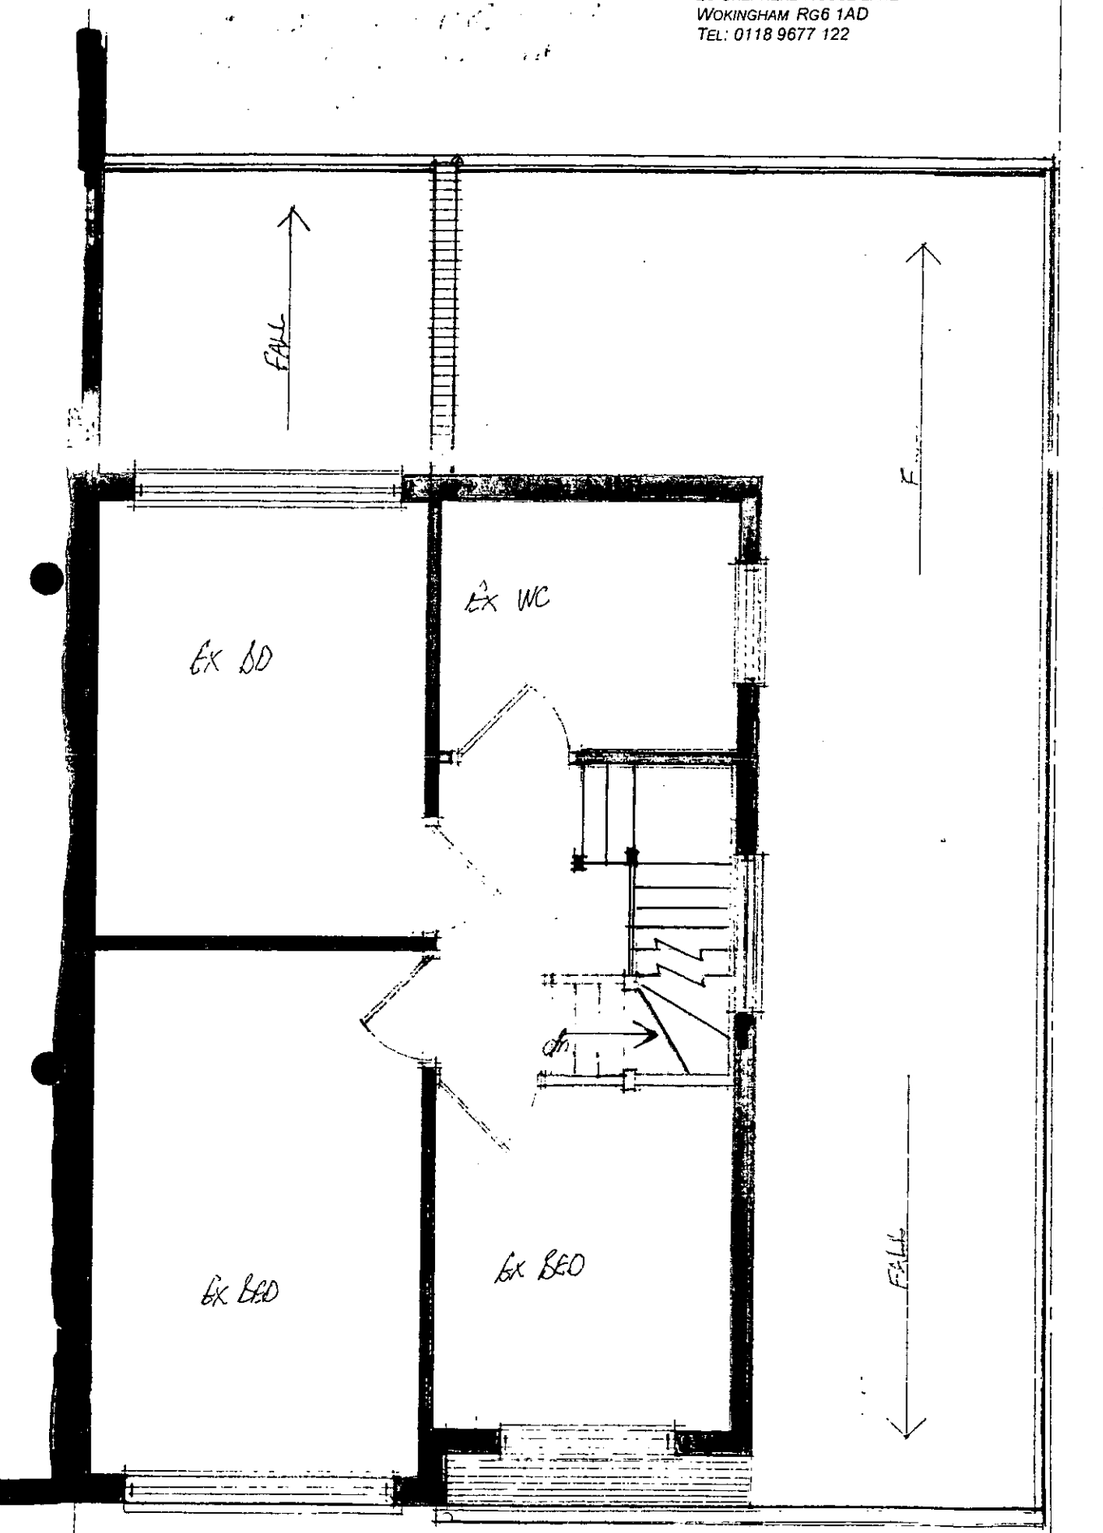

PROPOSED FIRST FLOOR PLAN

06.FEB.2003 763

PROPOSED GROUND FLOOR & DORMER ROOF EXTENSION
MRS [illegible]
26 SHEPERDS HOUSE LANE
WOKINGHAM

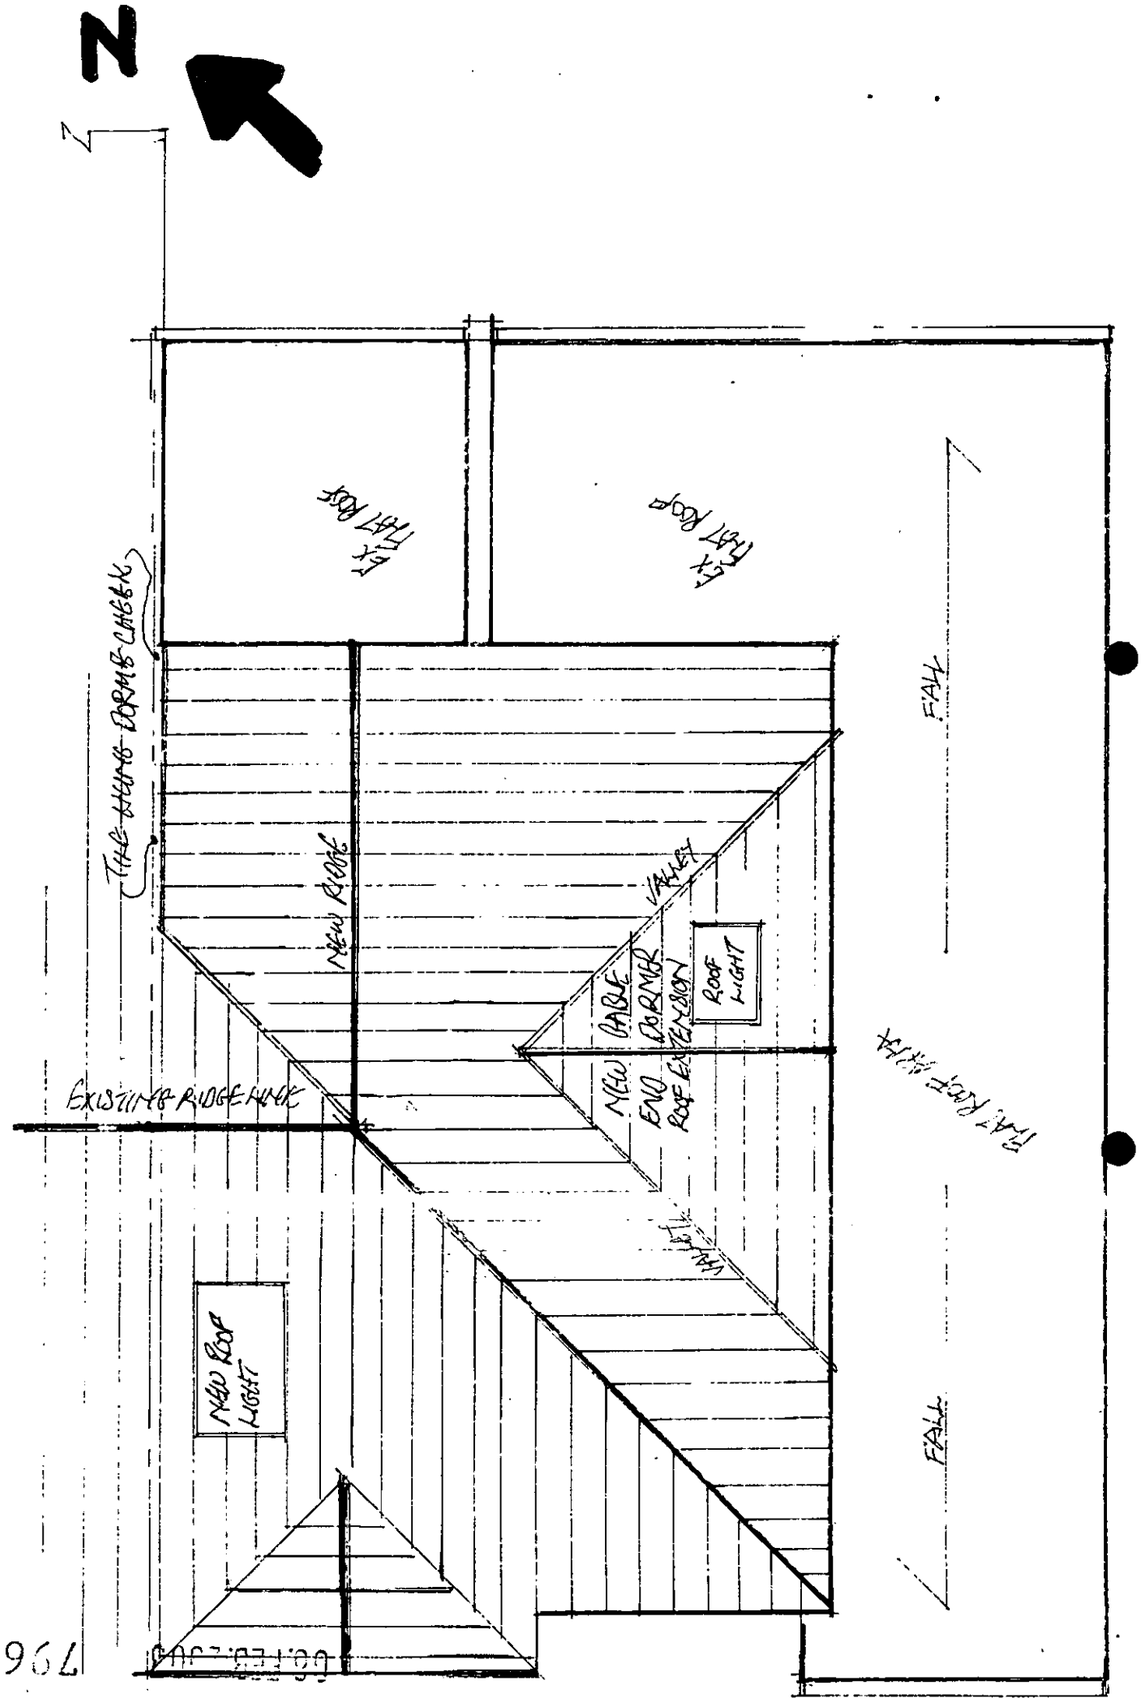

PROPOSED ROOF PLAN

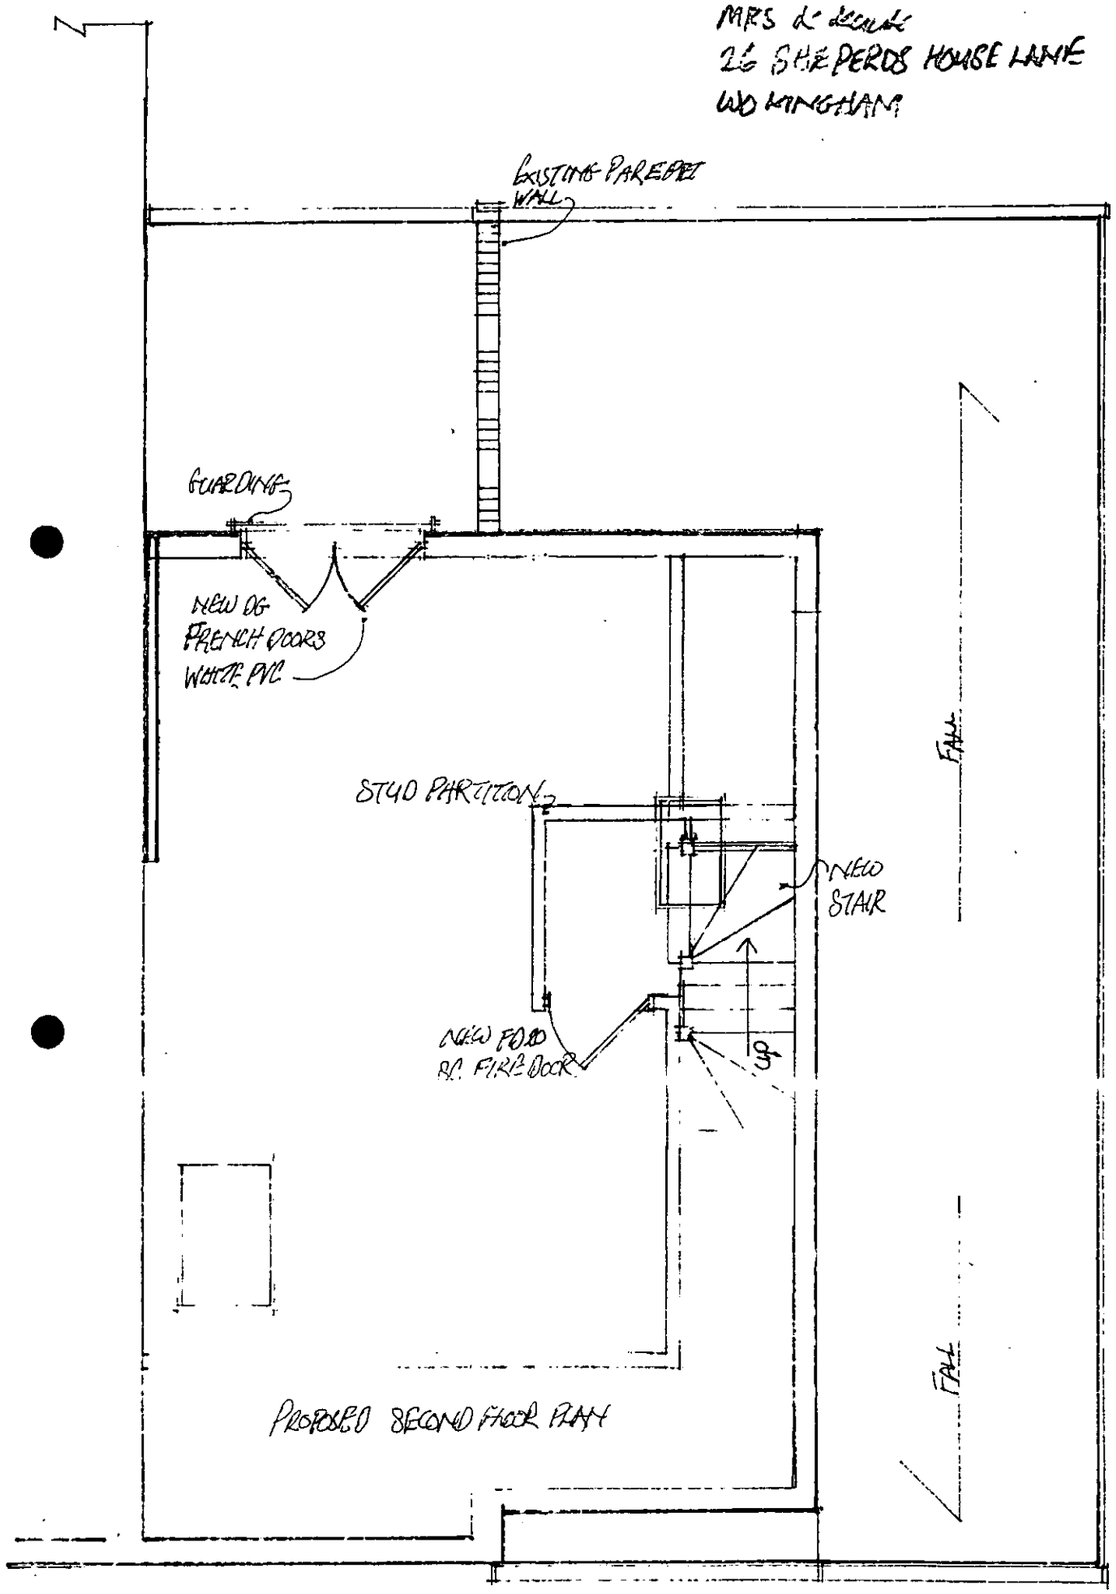

PROPOSED SECOND FLOOR PLAN

06 FEB 2003 7963

PROPOSED GROUND FLOOR & ROOF DORMER EXTENSION

DATE: 30/10/2002

MRS K KAUR
26 SHEPERDS HOUSE LANE RG6 1AD

PROPOSED FRONT ELEVATION

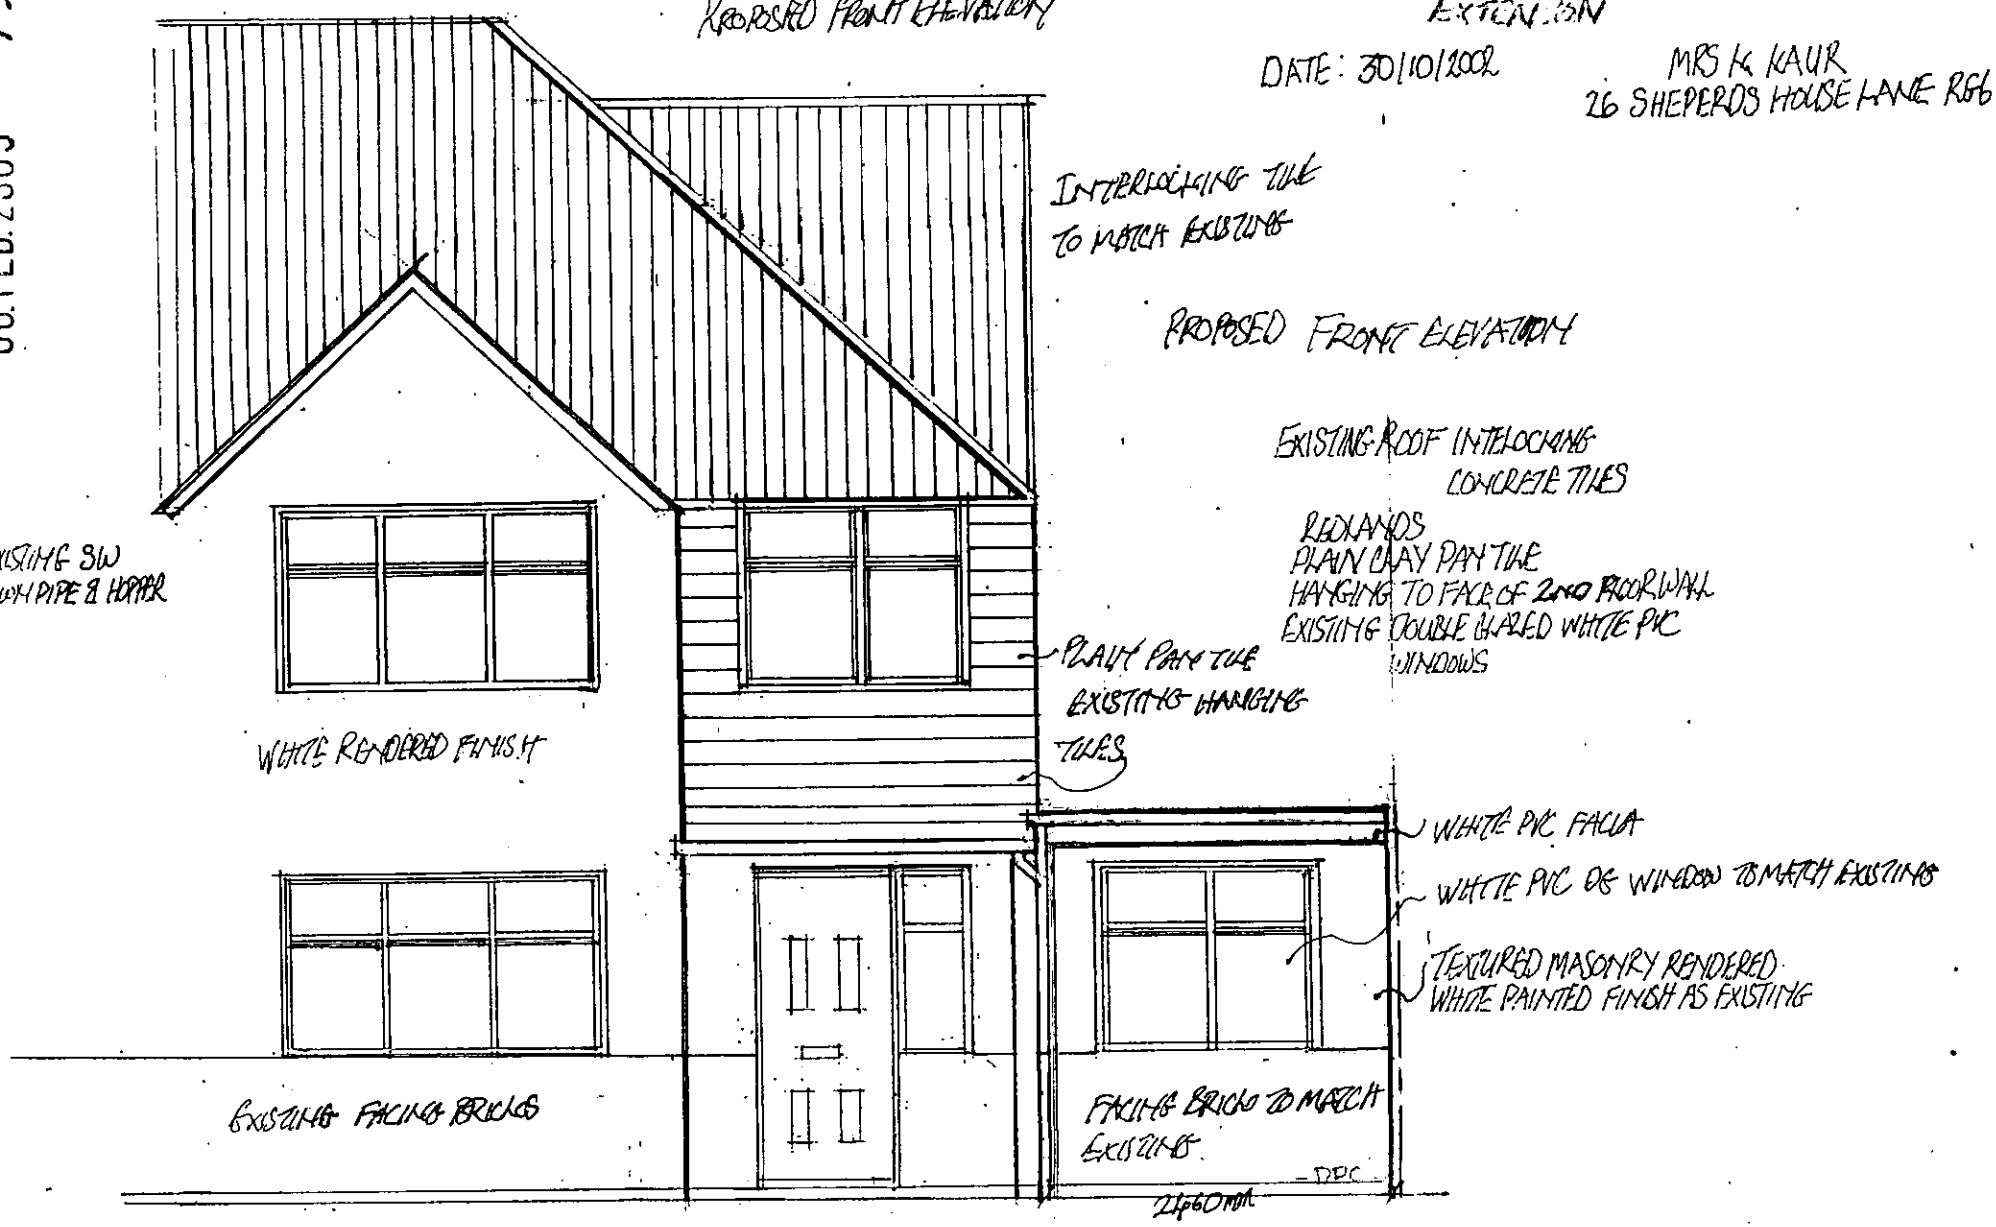

PROPOSED FRONT ELEVATION

EXISTING ROOF INTERLOCKING CONCRETE TILES
REDLANDS
PLAIN CLAY PAN TILE
HANGING TO FACE OF 2no BRICKWALL
EXISTING DOUBLE GLAZED WHITE PVC WINDOWS

PROPOSED SIDE ELEVATION

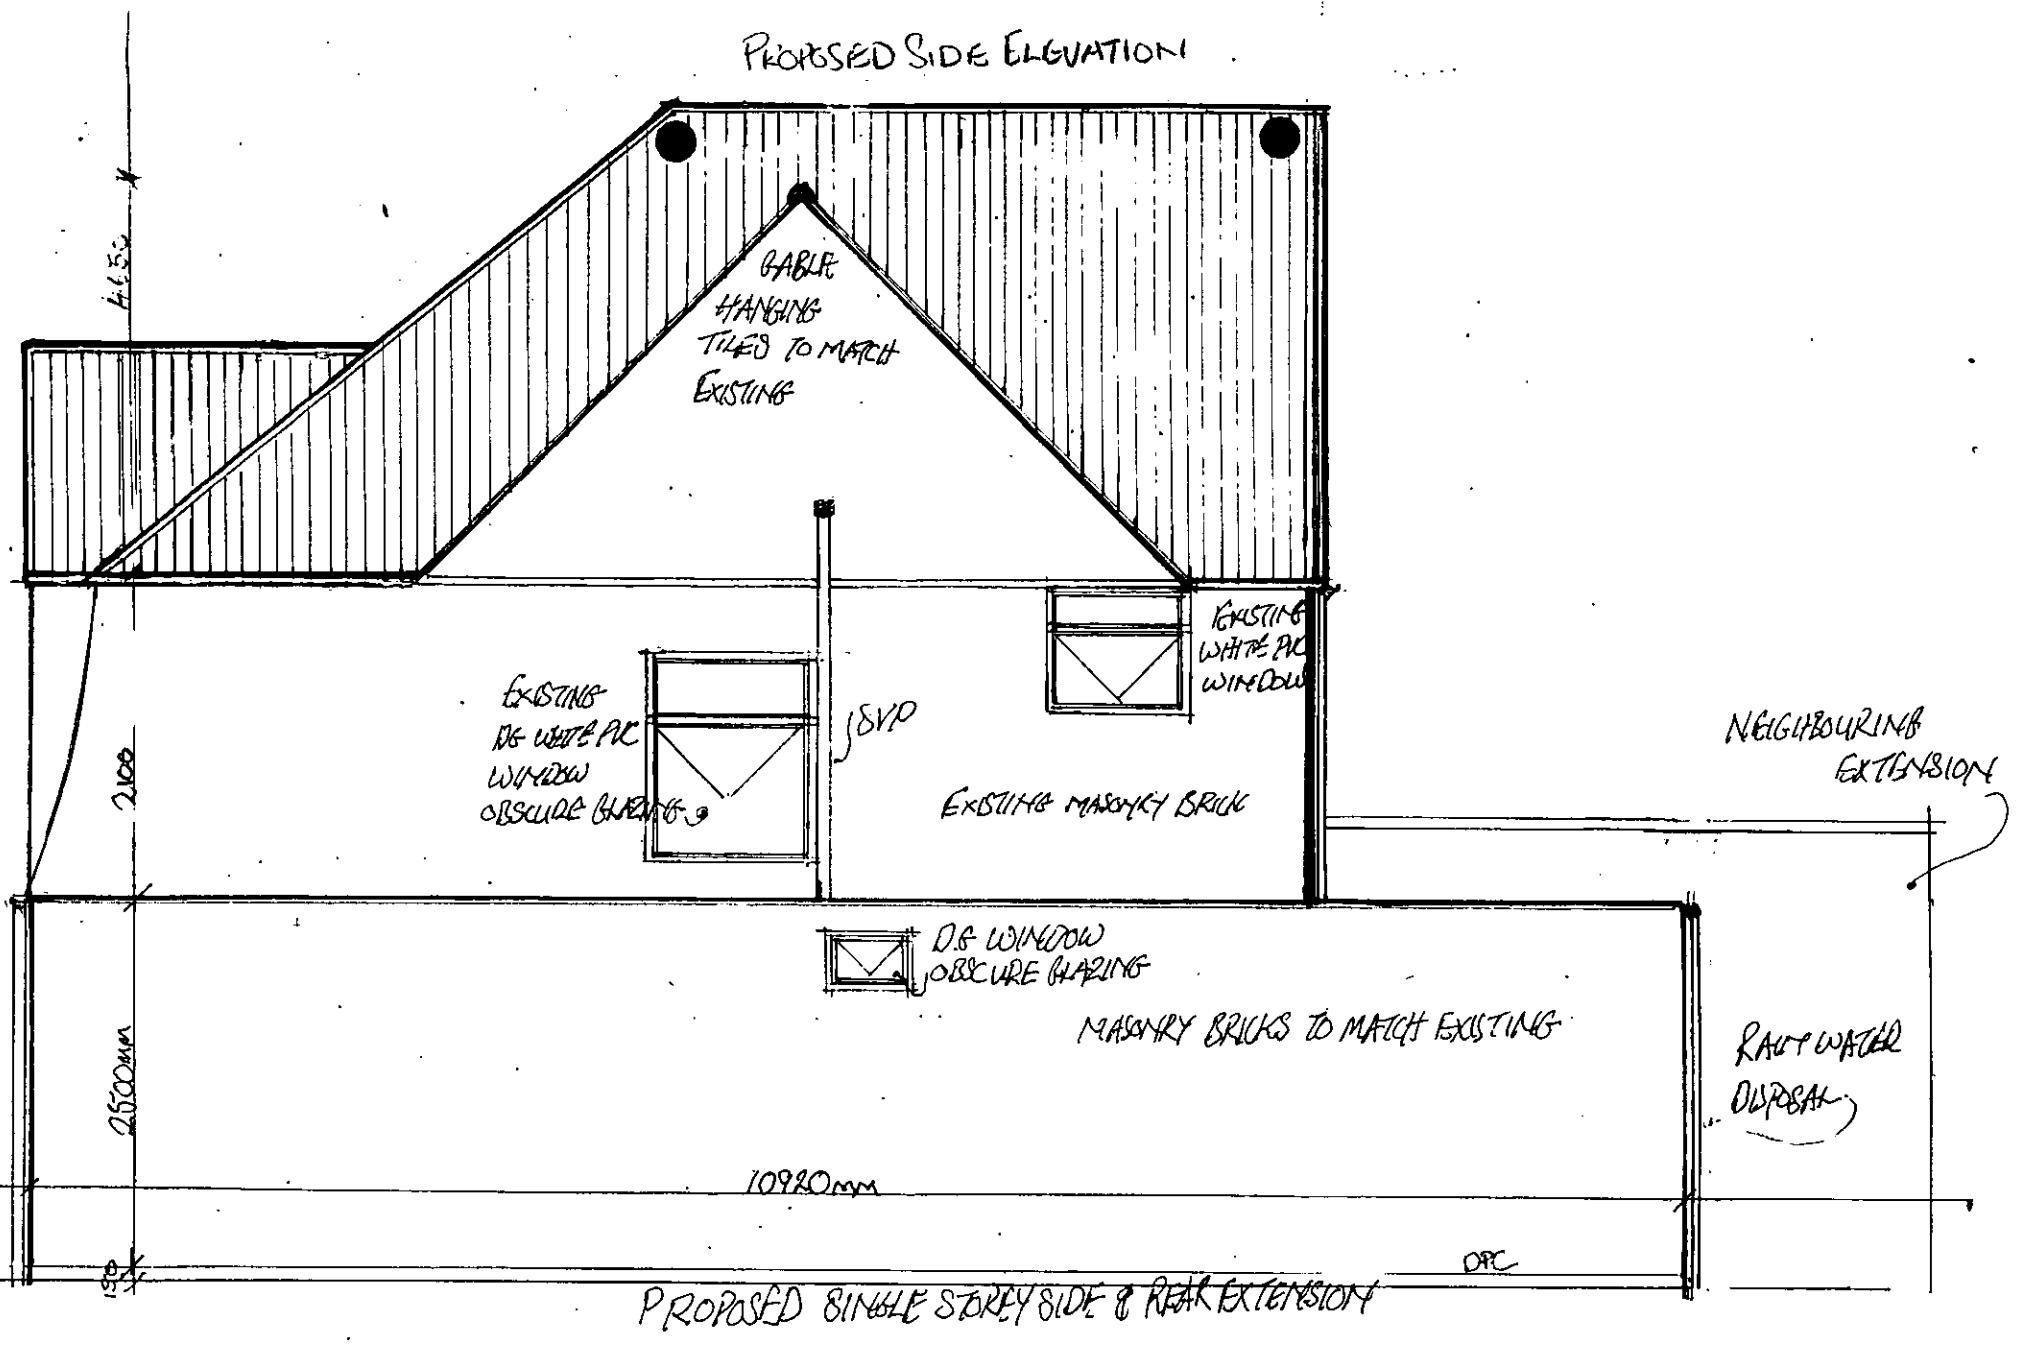

PROPOSED SINGLE STOREY SIDE & REAR EXTENSION

06.FEB.2003 7963

PROPOSED GROUND FLOOR & ROOF DORMER EXTENSION
MRS MANK
26 SHEPERDS HOUSE LANE
WOKINGHAM

PROPOSED REAR ELEVATION

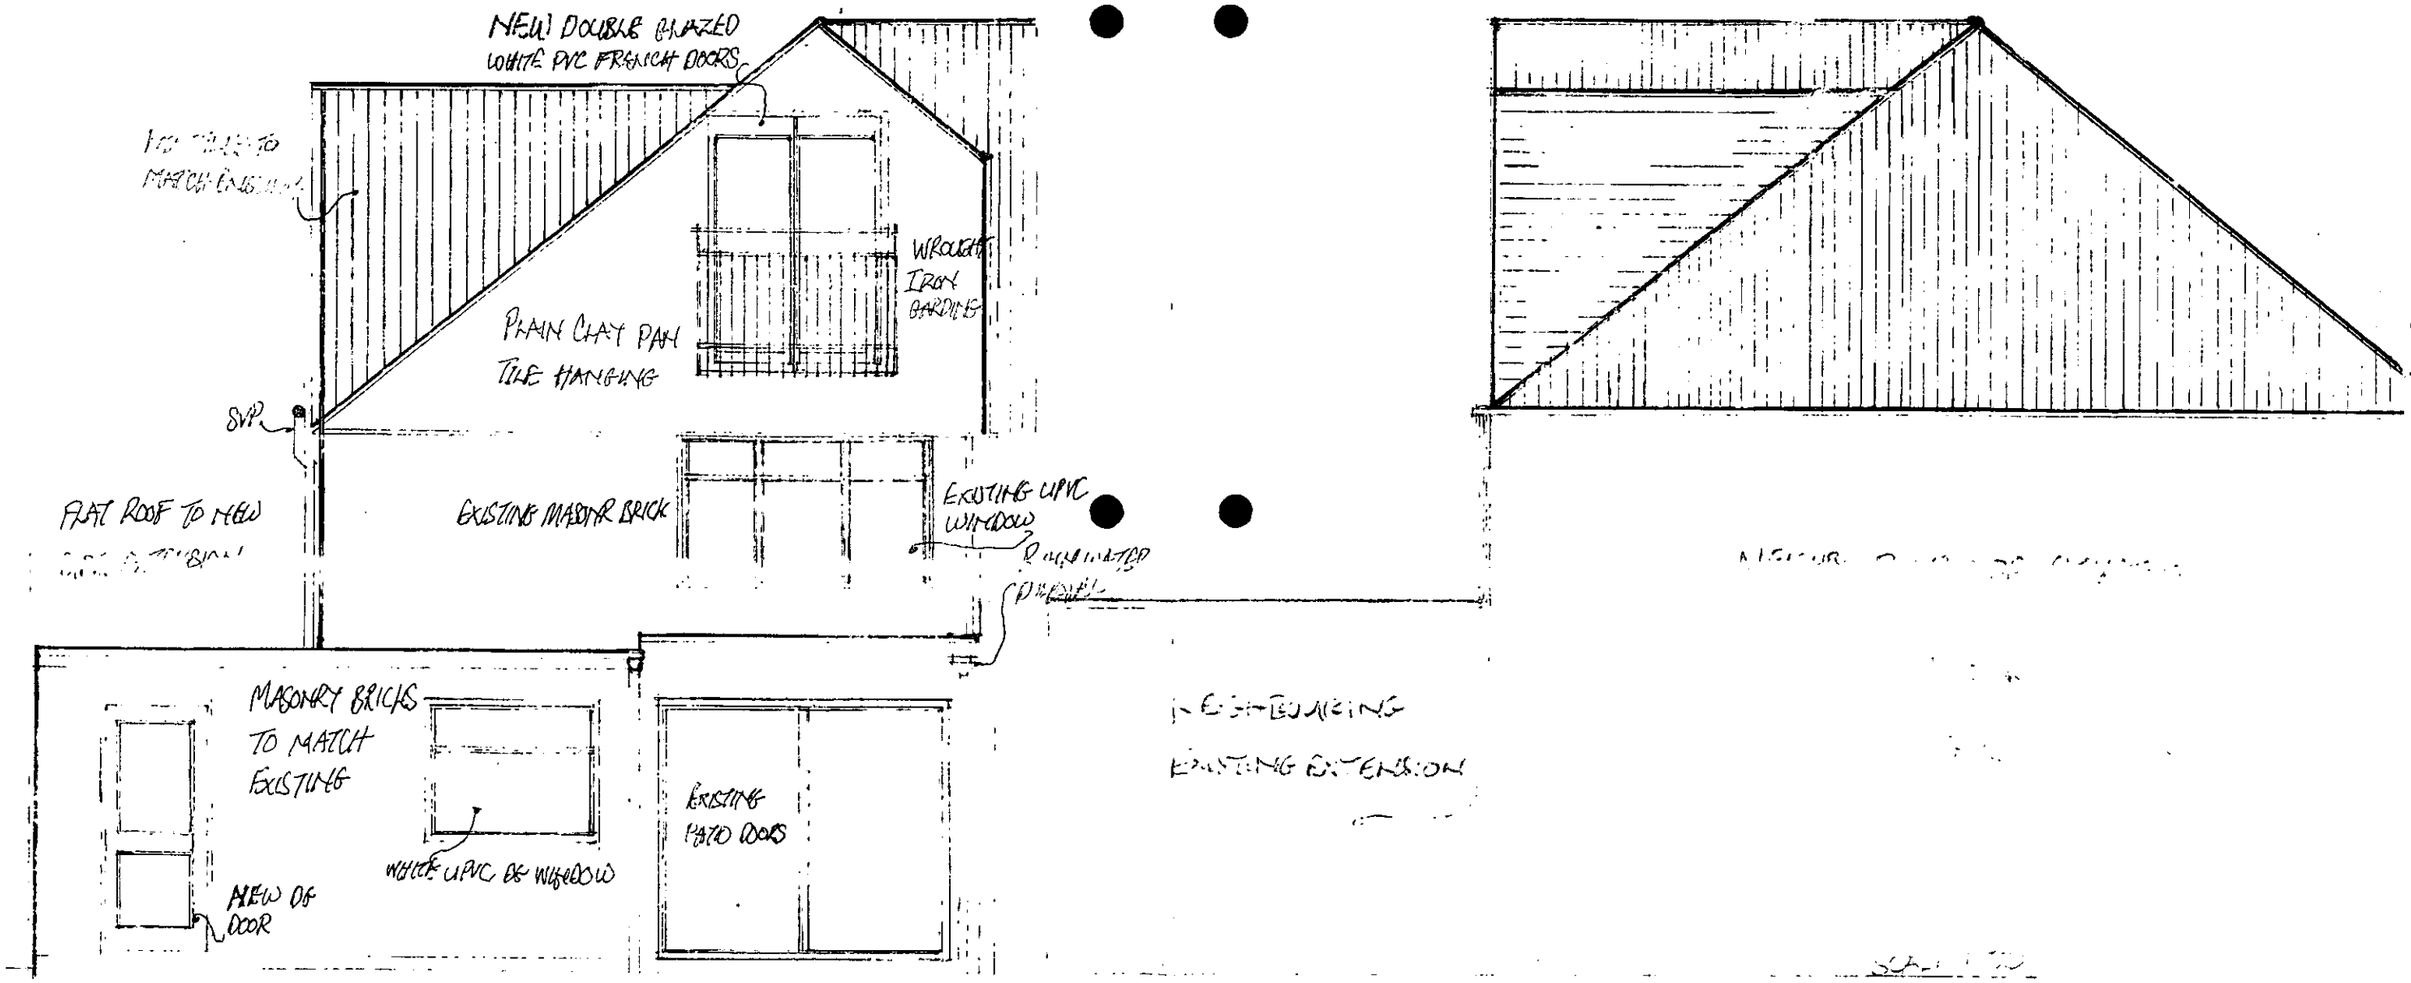

06.FEB.2003 7963

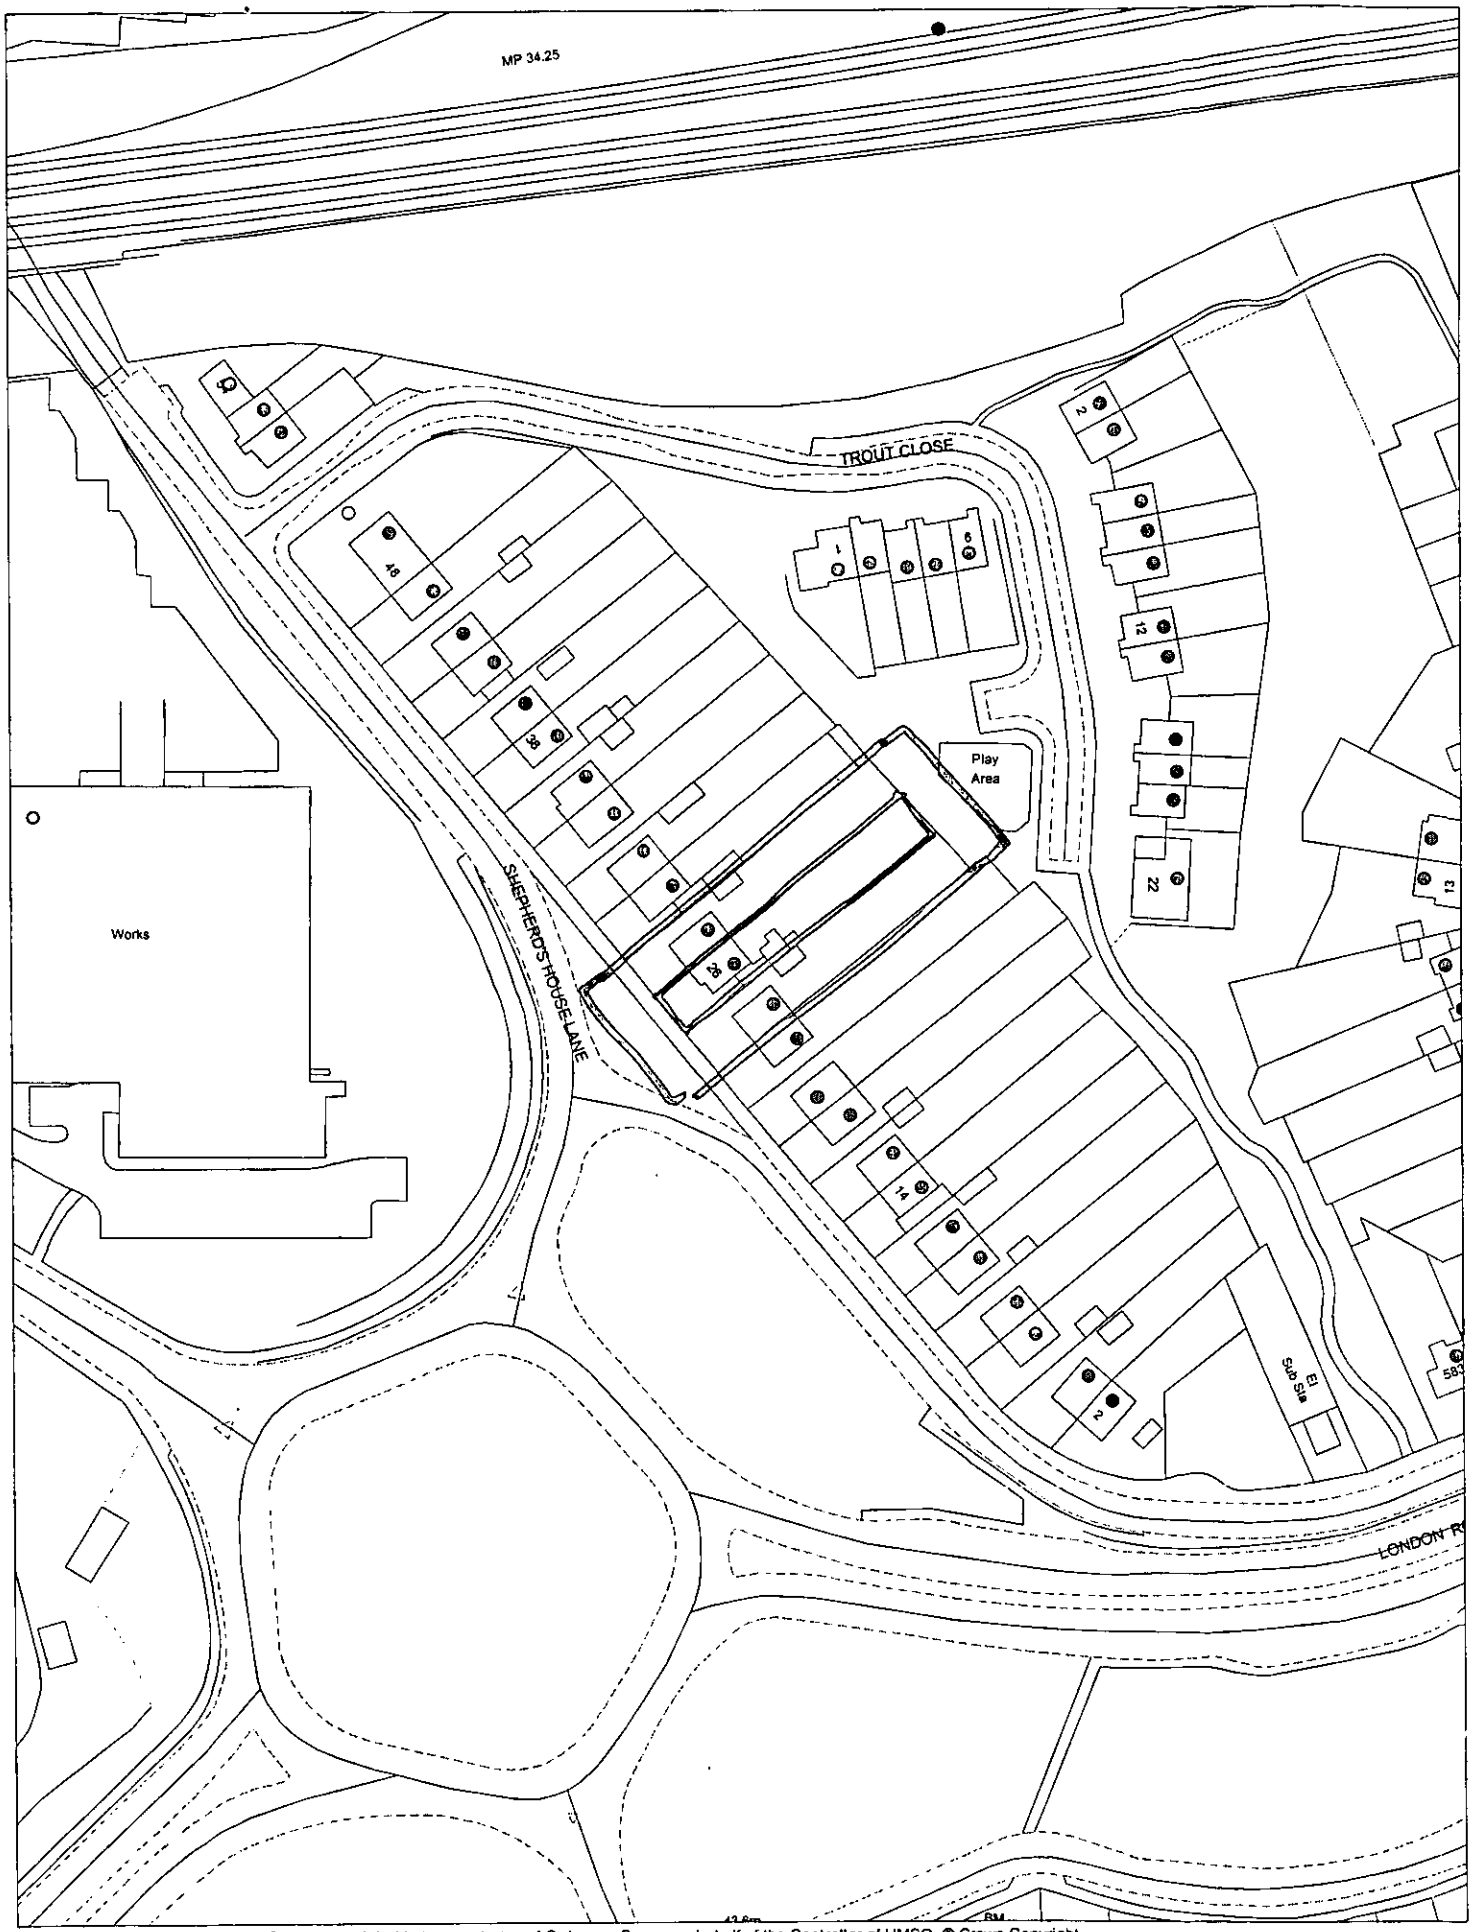

This map is based upon Ordnance Survey material with the permission of Ordnance Survey on behalf of the Controller of HMSO. © Crown Copyright.
Unauthorised reproduction infringes Crown Copyright and may lead to prosecution or civil proceedings.Wokingham District Council Licence LA086134

Development Control,Wokingham District Council.
13 November 2002

Scale: 1 : 1250

N
W E
S

Neighb Notif ✓ checked off against computer

06.FEB.2003 7963

PROPOSED GROUND FLOOR + ROOF DORMER EXTENSION

DATE: 30/10/2002

MRS K KAUR
26 SHEPERDS HOUSE LANE RG6 1AD

PROPOSED FRONT ELEVATION

INTERLOCKING TILE TO MATCH EXISTING

PROPOSED FRONT ELEVATION

EXISTING ROOF INTERLOCKING CONCRETE TILES

REDLANDS PLAIN CLAY PAN TILE HANGING TO FACE OF 2ND FLOOR WALL

EXISTING DOUBLE GLAZED WHITE PVC WINDOWS

EXISTING SW DOWN PIPE & HOPPER

PLAIN PAN TILE EXISTING HANGING TILES

WHITE RENDERED FINISH

WHITE PVC FACIA

WHITE PVC DG WINDOW TO MATCH EXISTING

TEXTURED MASONRY RENDERED WHITE PAINTED FINISH AS EXISTING

EXISTING FACING BRICKS

FACING BRICKS TO MATCH EXISTING

DPC

2460mm

PROPOSED SIDE ELEVATION

4650

GABLE HANGING TILES TO MATCH EXISTING

EXISTING WHITE PVC WINDOW

EXISTING WHITE PVC DG WINDOW OBSCURE GLAZING

SVP

EXISTING MASONRY BRICK

NEIGHBOURING EXTENSION

2100

DG WINDOW OBSCURE GLAZING

MASONRY BRICKS TO MATCH EXISTING

RAIN WATER DISPOSAL

2500mm

10920mm

DPC

PROPOSED SINGLE STOREY SIDE & REAR EXTENSION

PLAN 4

06.FEB.2003 7963
PLAN 3

PROPOSED GROUND FLOOR & ROOF DORMER EXTENSION
MRS CLARK
26 SHEPERDS HOUSE LANE
WOKINGHAM

PROPOSED REAR ELEVATION

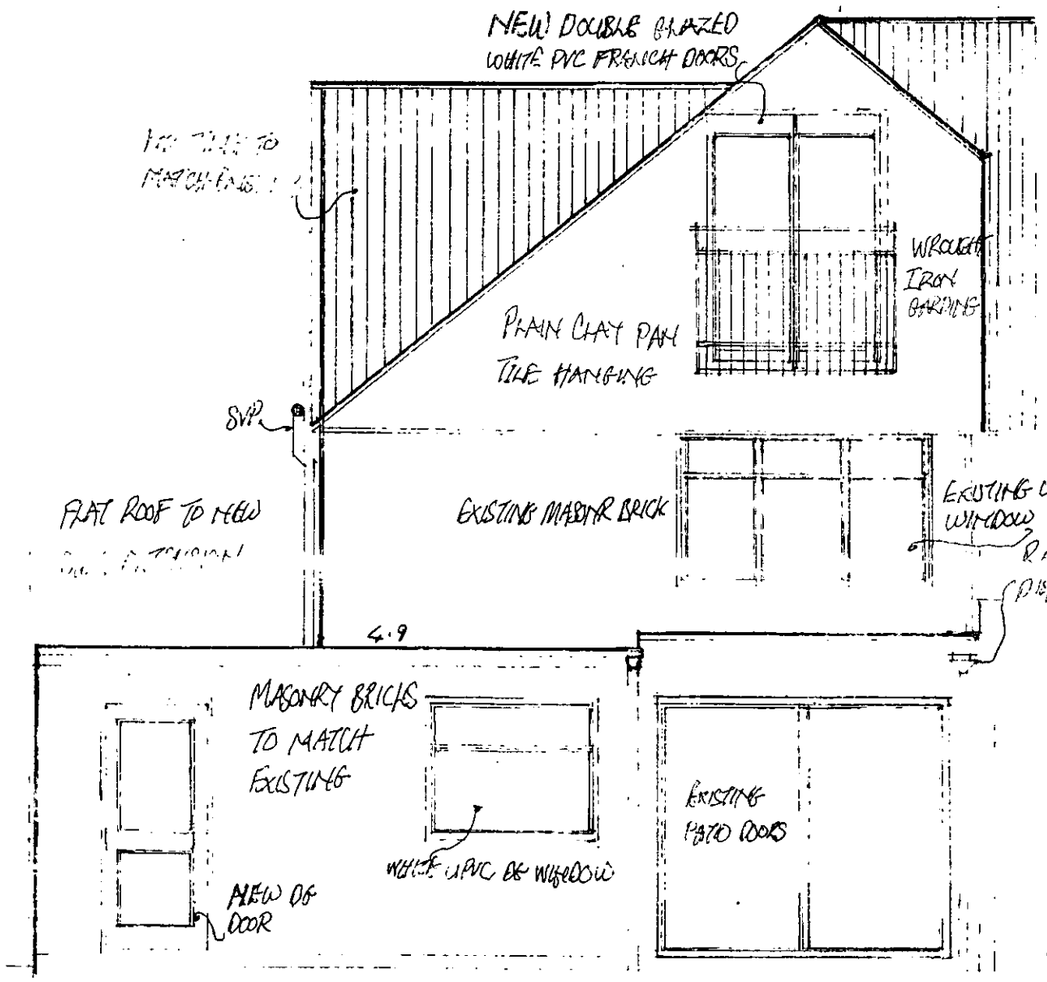

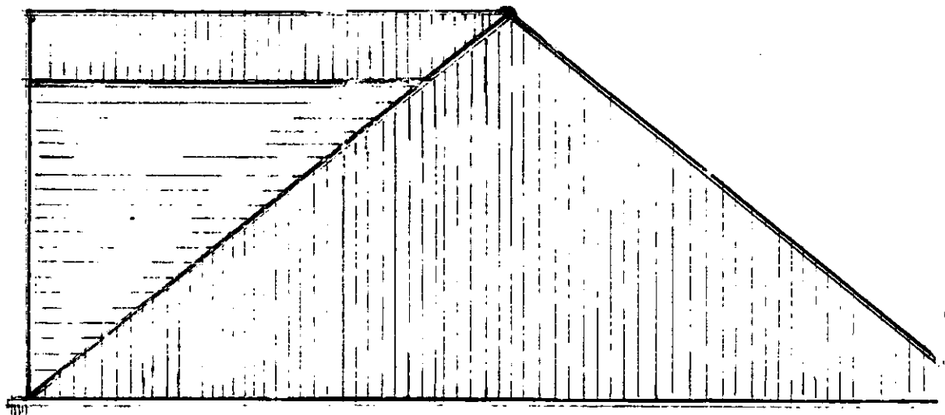

06.FEB.2003 7963
PLAN 2

PROPSED GROUND FLOOR & DORMER ROOF EXTENSION

MRS L. SCULLY
26 SHEPEROS HOUSE LANE
WOKINGHAM

N

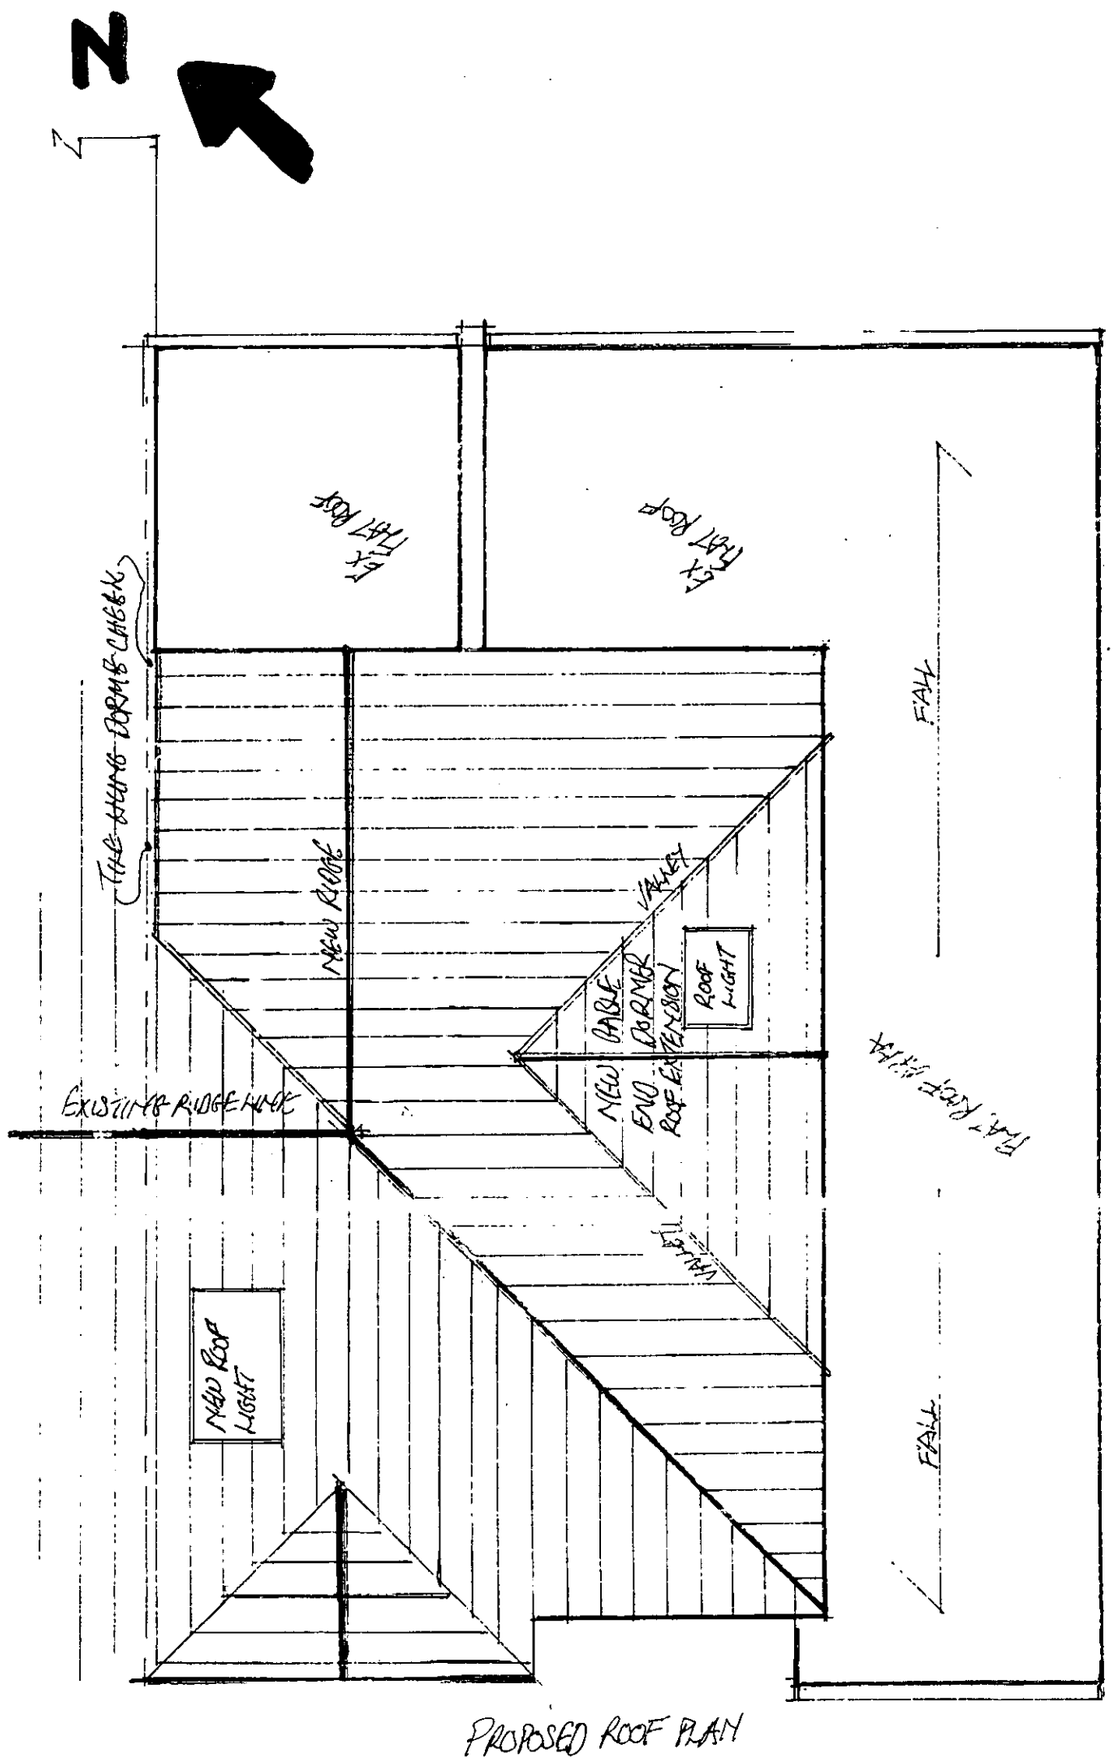

PROPOSED ROOF PLAN

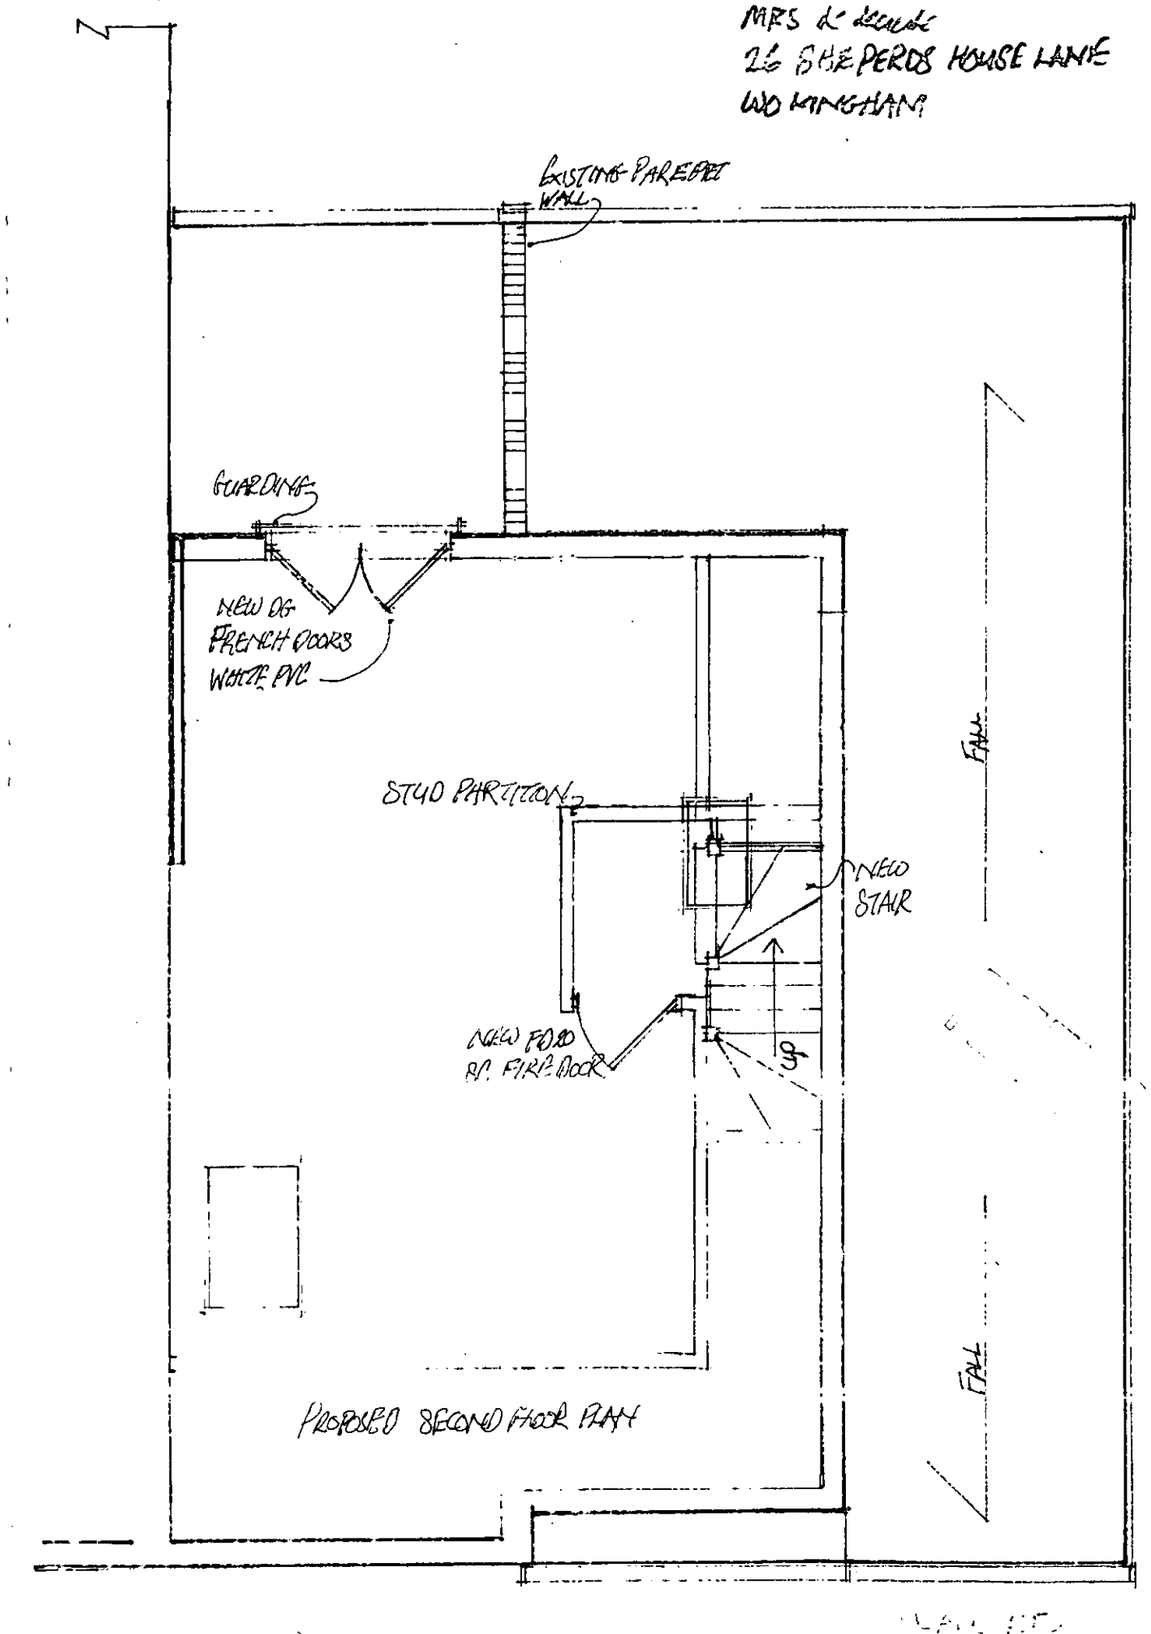

PROPOSED SECOND FLOOR PLAN

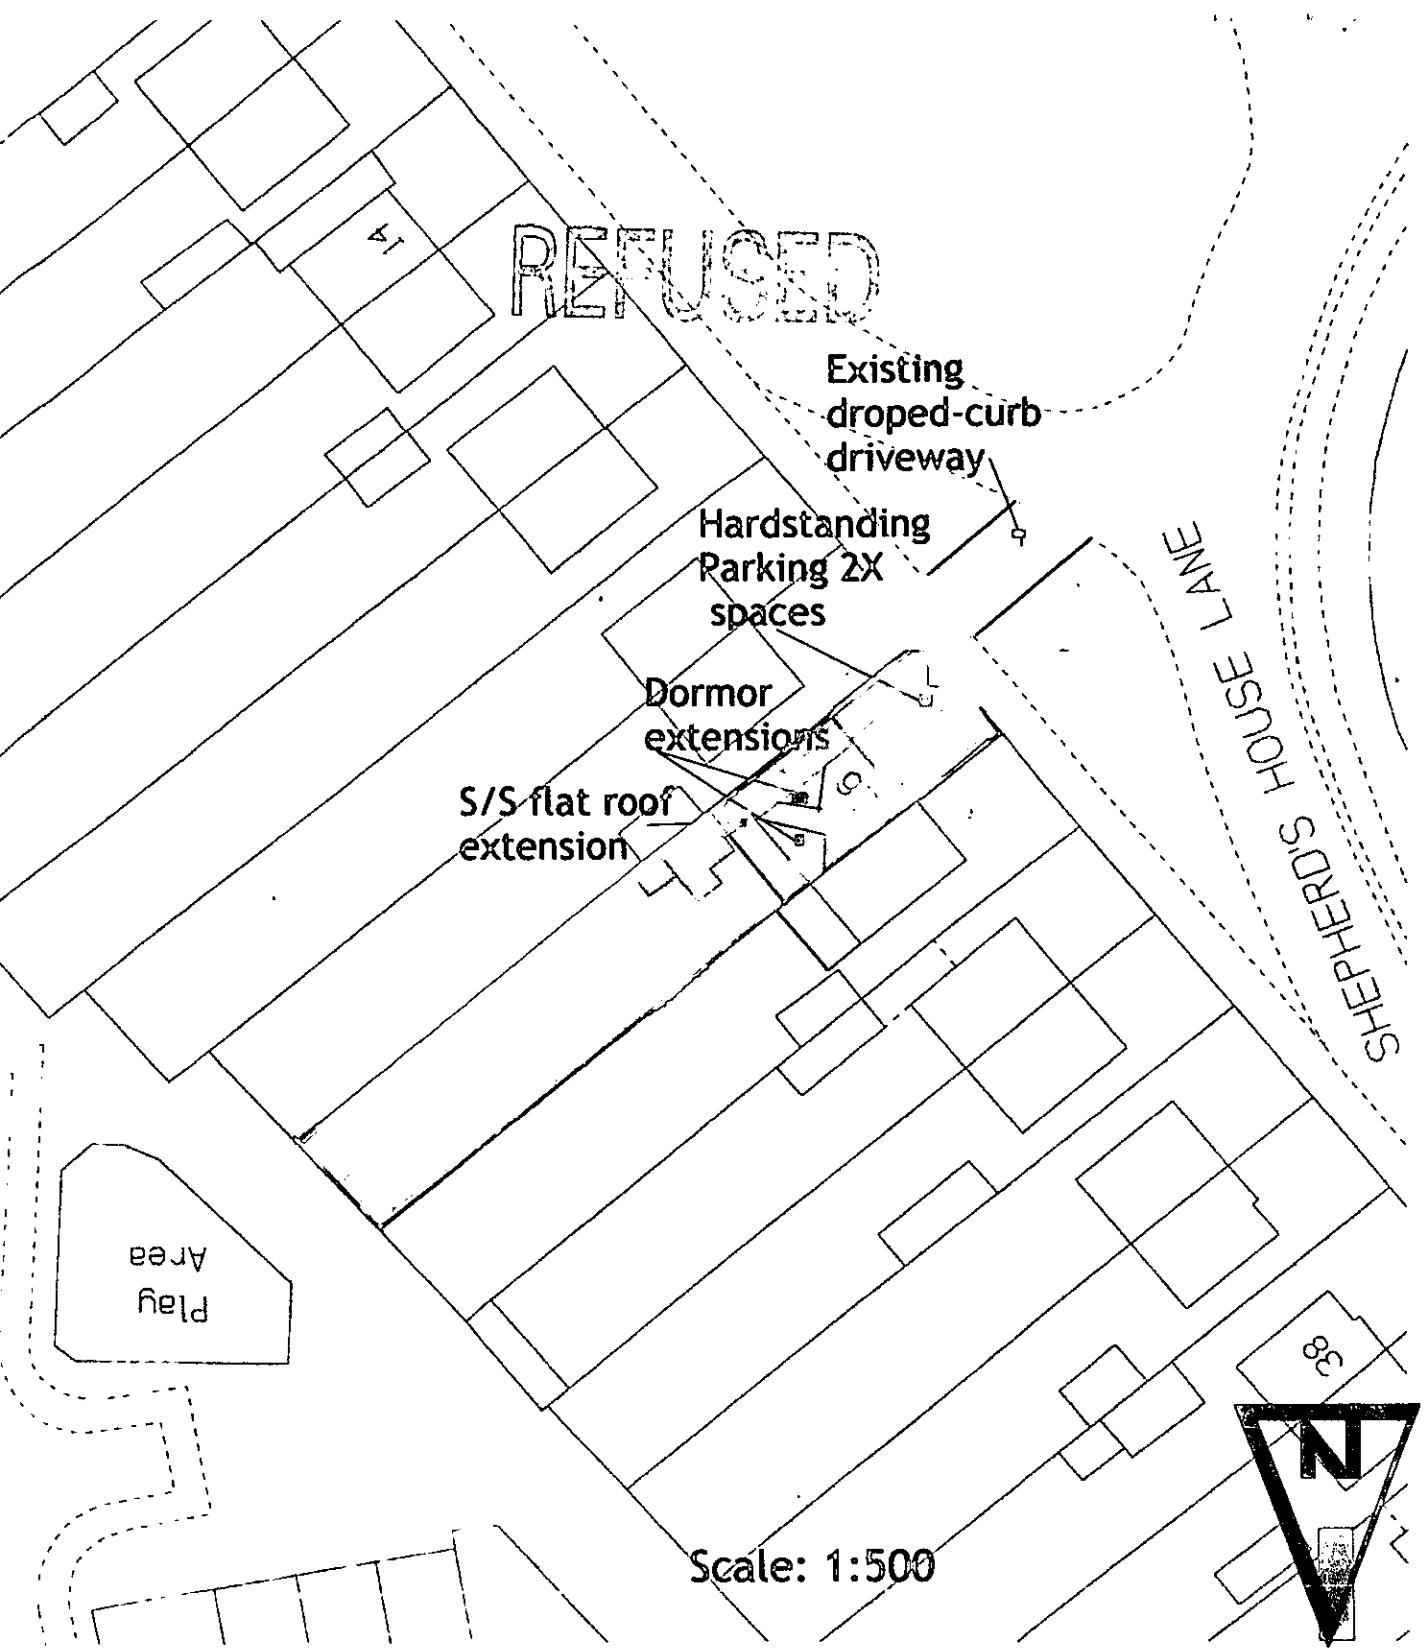

ADDITIONAL PLAN

7963 "1

REVISED CAR PARKING LAYOUT

PLAN 5.

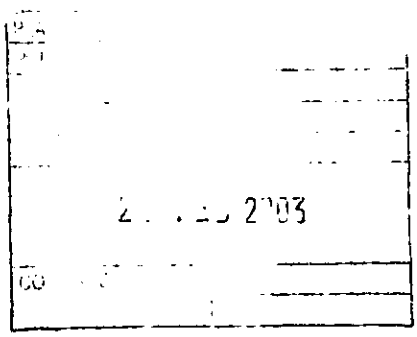

06.FEB.2003 7963

MRS K KAUR
26 SHEPHERD HOUSE LANE
WOKINGHAM RG6 1AD
TEL: 0118 9677 122

PLAN 1

N

UP

PROPOSED GF PLAN

FALL

EX WC

EX BD

EX BED

EX BED

FALL

PROPOSED FIRST FLOOR PLAN