


S.W. Front Elevation 1:100



S.E. Side Elevation 1:100

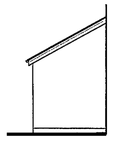

N.W. Side Elevation 1:100




N.E. Rear Elevation 1:100

Imperial Scale


0 10ft 20ft 30ft

0 1m 2m 3m 4m 5m 6m 7m 8m 9m 10m


Metric Scale 1:50

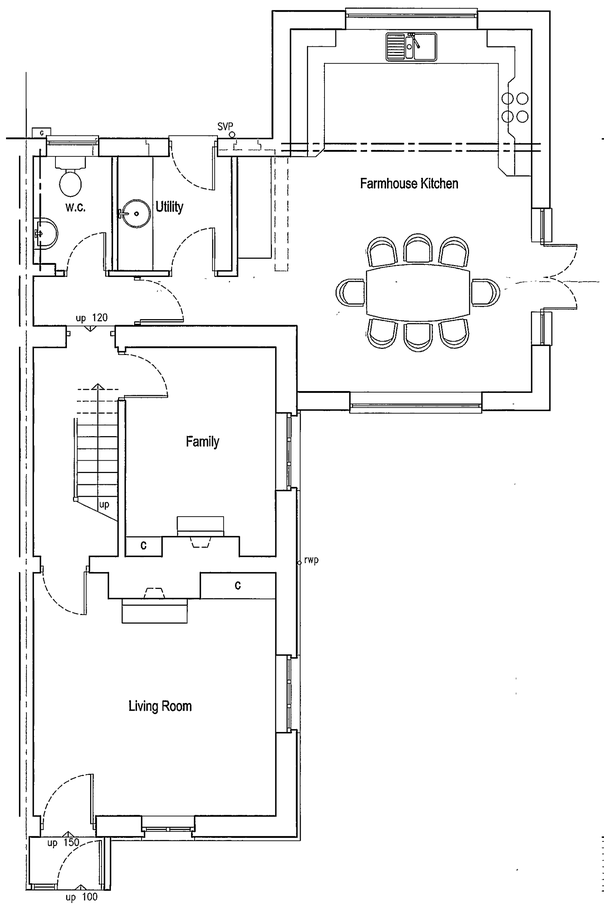


Ground Floor Plan 1:50

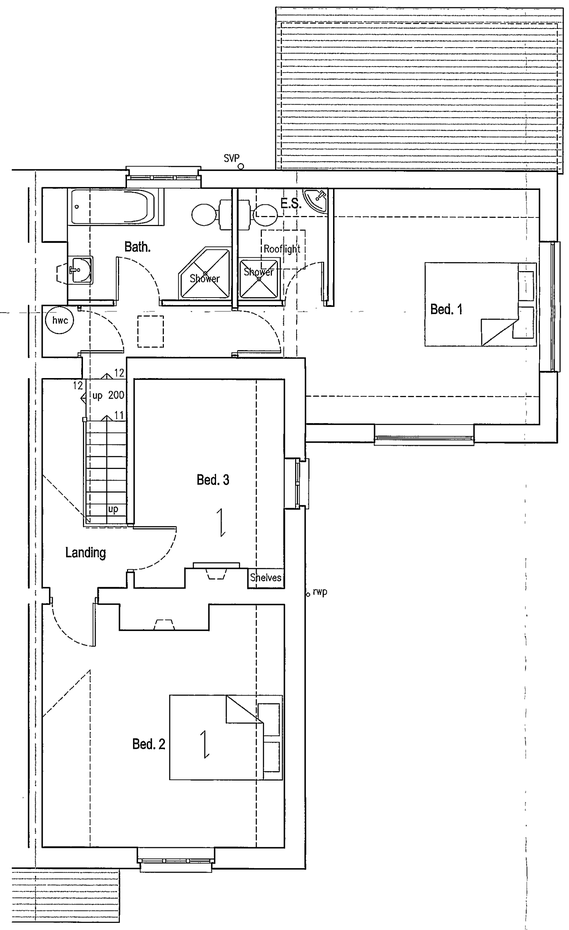


First Floor Plan 1:50

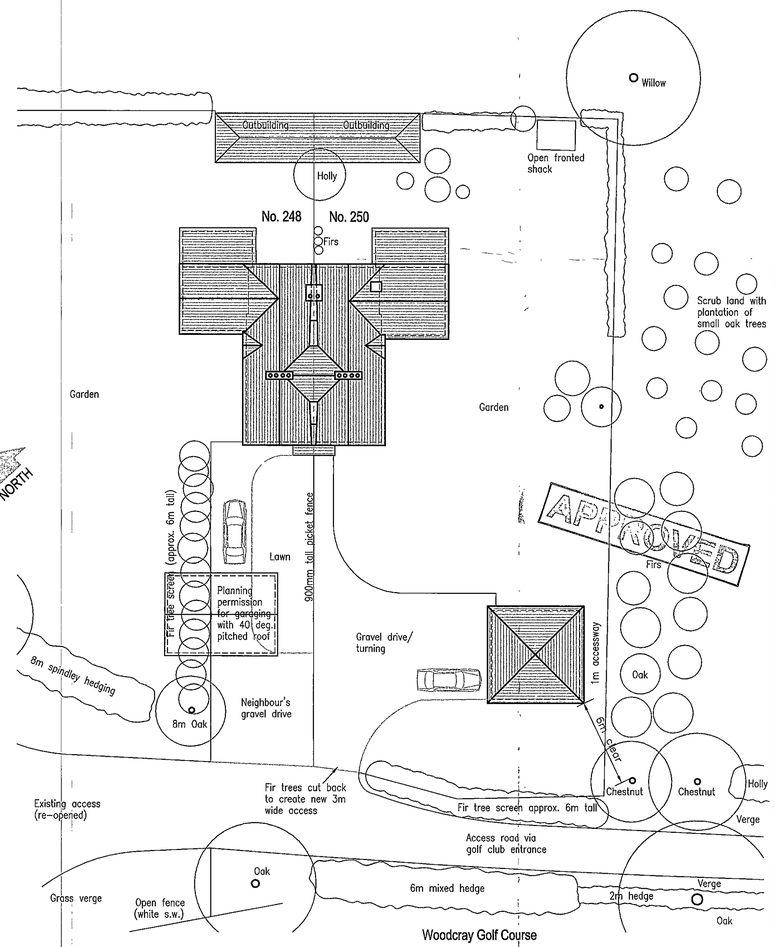


Site/Roof Plan 1:200

General notes:

Rear valley area guessed (valley gutter appears to be bridged by rear chimney – not visible)
Site plan based on O.S. location plan

Materials:

Materials and details generaly to match existing

| | | |
|---|---|---|
| B | 8/1/03 | Access altered |
| A | 18/10/02 | New design to meet planning requirements |
| | Date | Revisions |

© copyright

Award–winning Architect

...ABRACAD...

Website: www.abracad.org

ARCHITECTURE • URBAN DESIGN • COMPUTER GRAPHICS

The Atrium, Broad Lane, Bracknell, Berkshire, RG12 9BX
Tel 01344 481047 Fax 01344 459152 Mob 07763 058779
e–mail alistair@abracad.org

Established 20 years

Client
Martin Hicks Building Contractors

Job Title
Proposed extension/alterations & garage at: 250 Finchampstead Road, Wokingham, Berkshire, RG40 3HB

RECEIVED 10 JAN 2003
PLANNING
BC
POL
DC
APP
CS
TECH
LIC
CIL
ACK
FILE

Drawing Title
Proposed Plans & Elevations

Scale 1:50, 1:100 & 1:200

Date Oct. 2002 | Drawn by A. Lloyd Architect


Drg No FIN/03 | Rev B

REVISED PLAN


7965

REVISED PLAN


7965

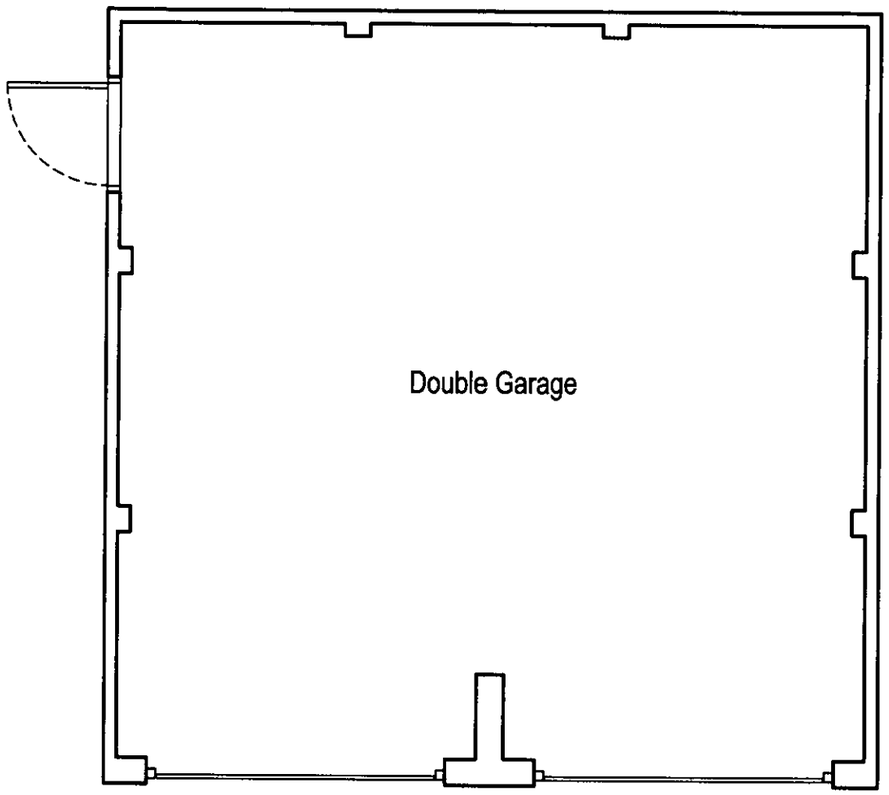


Ground Floor Plan 1:50

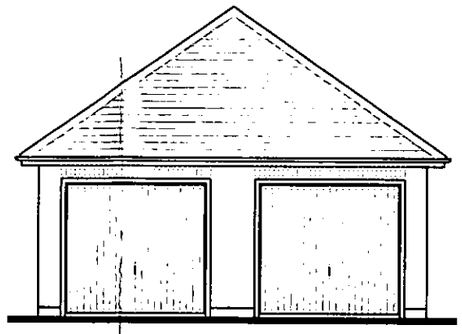


N.W. Front Elevation 1:100

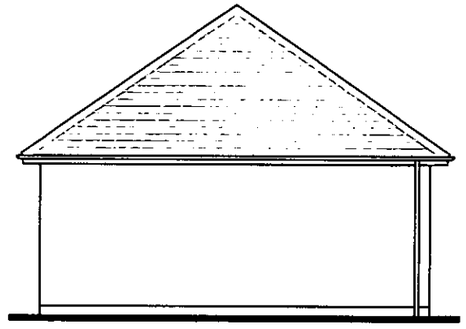


S.W. Side Elevation 1:100

APPROVED

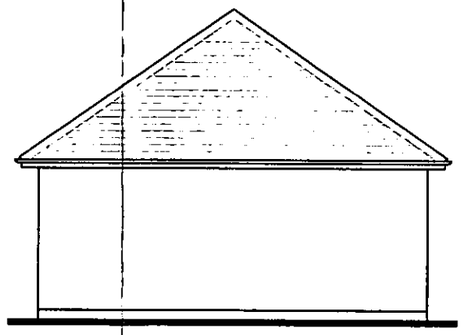

S.E. Rear Elevation 1:100

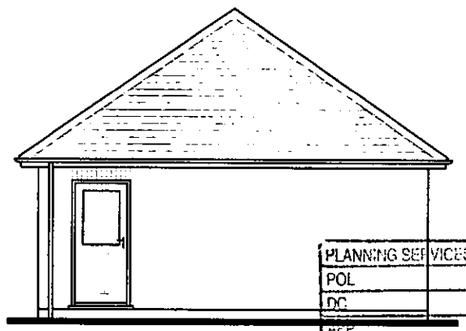

N.E. Side Elevation 1:100

| | |
|---|---|
| PLANNING SERVICES | HPT |
| POL | TLS |
| DC | ENF |
| APP | |
| CS | |

10 JAN 2003

| | |
|---|---|
| COPIES TO | ACK |

| | | |
|---|---|---|
| B | 8/1/03 | Roof pitch reduced to 35 degrees |
| A | 18/10/02 | New design to meet planning requirements |
| | Date | Revisions |

...ABRACAD...
Award-winning Architect
Website: www.abracad.org
ARCHITECTURE • URBAN DESIGN • COMPUTER GRAPHICS
The Atrium, Broad Lane, Bracknell, Berkshire, RG12 9BX
Tel 01344 481047 Fax 01344 459152 Mob 07763 058779
e-mail alistair@abracad.org

Job Title

Proposed new double garage at:
250 Finchampstead Road,
Wokingham,
Berkshire,
RG40 3HB


Client
Martin Hicks Building Contractors

Drawing Title
Proposed Plans and Elevations

| | | |
|---|---|---|
| Date August 2002 | Drawn by A. Lloyd Architect | |
| Drg No FIN/04 | | Rev B |

REVISED PLAN


7965

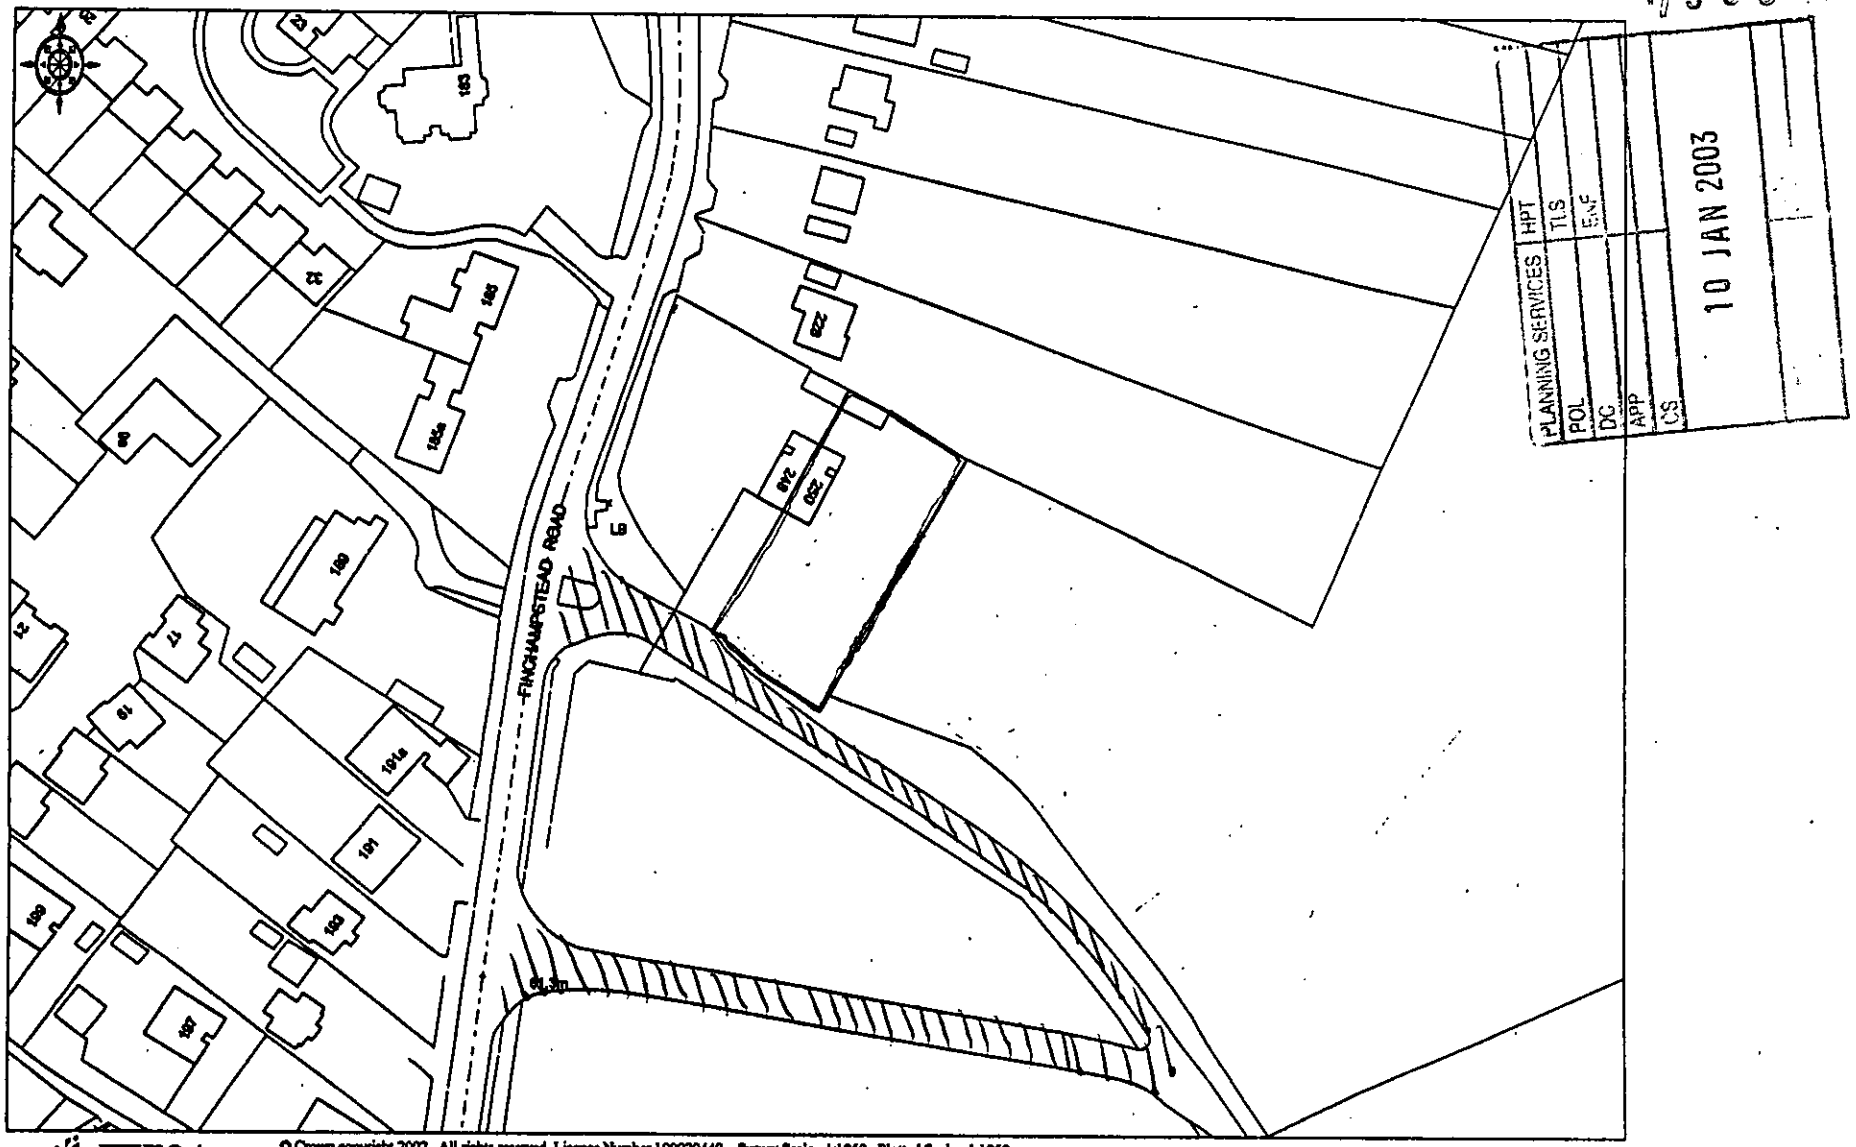


© Crown copyright 2002. All rights reserved. Licence Number 100020449. Survey Scale - 1:1250 Plotted Scale - 1:1250

**250 Finchampstead Road, Wokingham**
**RG40 3HB**

26.NOV.2002 7965

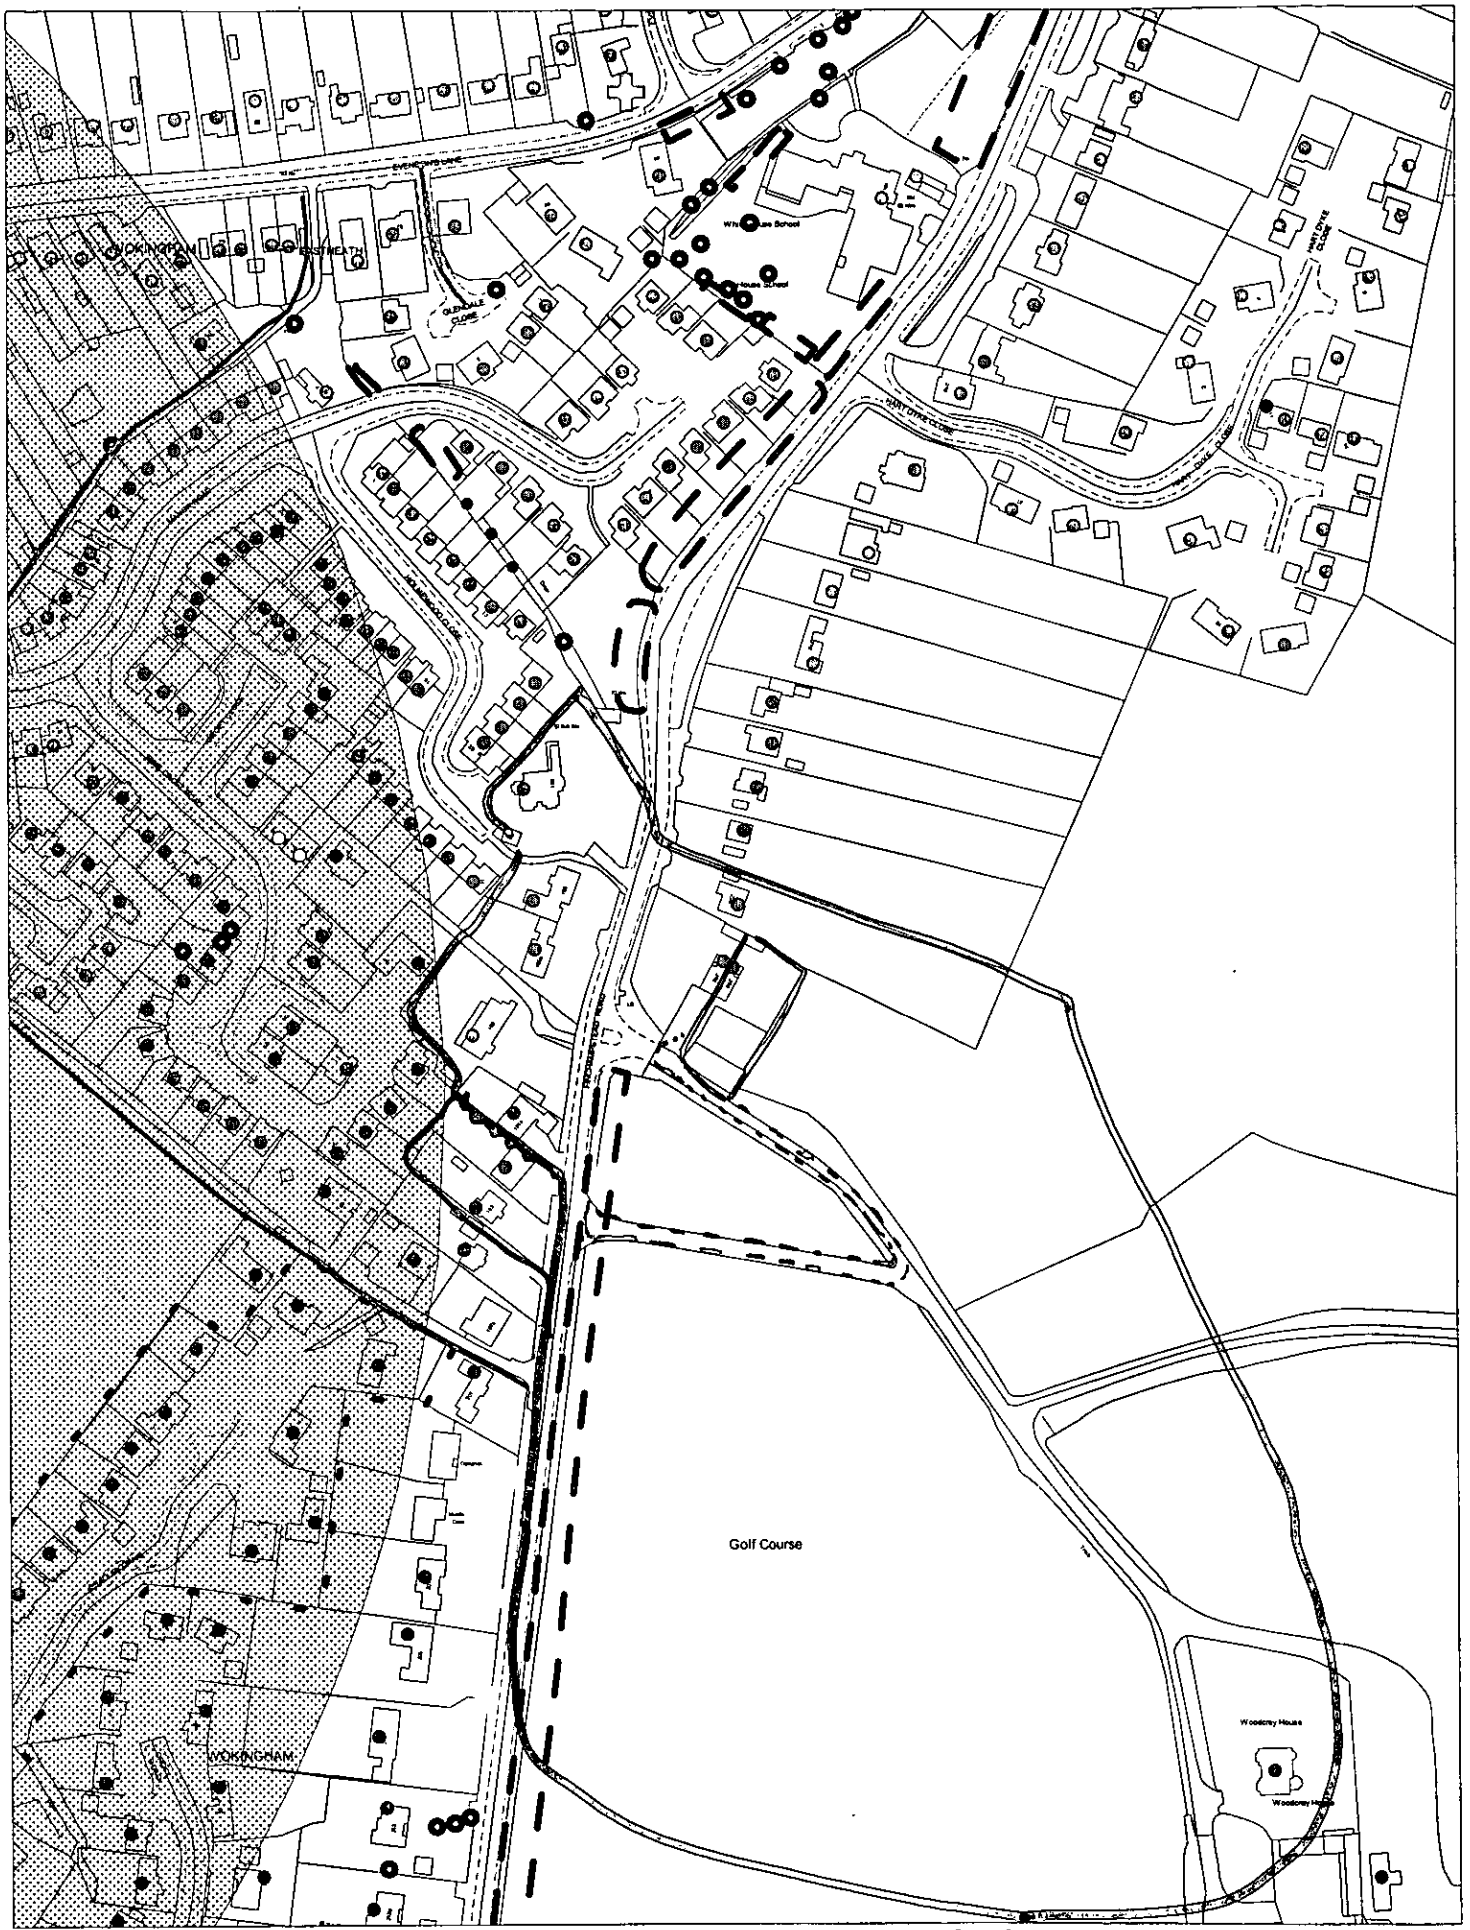


This map is based upon Ordnance Survey material with the permission of Ordnance Survey on behalf of the Controller of HMSO. © Crown Copyright.
Unauthorised reproduction infringes Crown Copyright and may lead to prosecution or civil proceedings.Wokingham District Council Licence LA086134

Development Control,Wokingham District Council.
13 November 2002

Scale: 1 : 2500

N
W E
S

as for 17325