
15..3V.2002 7958


Norwegian Log

Norwegian Log Chalets Limited
London Road
Reading
RG6 1AH


T 0118 9669236
F 0118 9660456

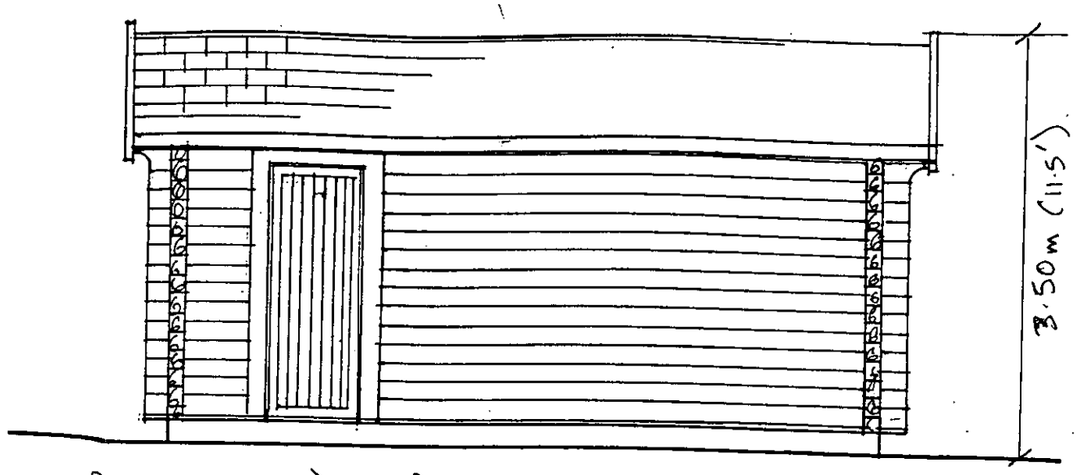

* PLEASE NOTE: DOOR POSITION HAS BEEN MOVED TO RIGHT HAND SIDE OF FRONT ELEVATION.
REAR SIDE AS ABOVE BUT WITHOUT DOOR

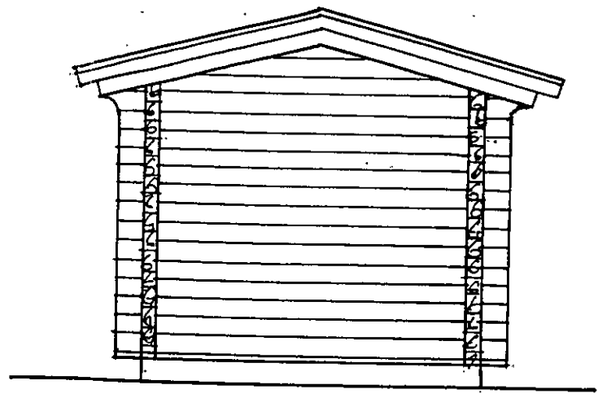

BOTH ENDS.

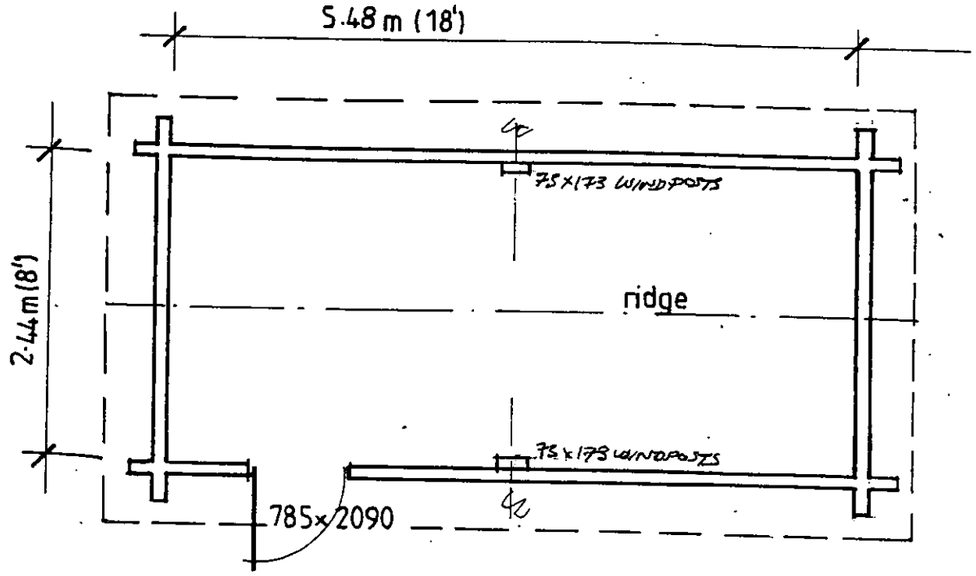

APPROVED

A	Dim. corrected + windposts	March 2001

Client

Mrs. V. Davey
43 Froghall Drive
Wokingham

Project


Storage Unit

Scale 1 50 | Date March 2001

The copyright of this drawing remains the property of Norwegian Log Chalets Ltd and must not be transferred to a third party without the written permission of the copyright holders.

Drg. No. 21025/1 | Rev: A

TPR 187

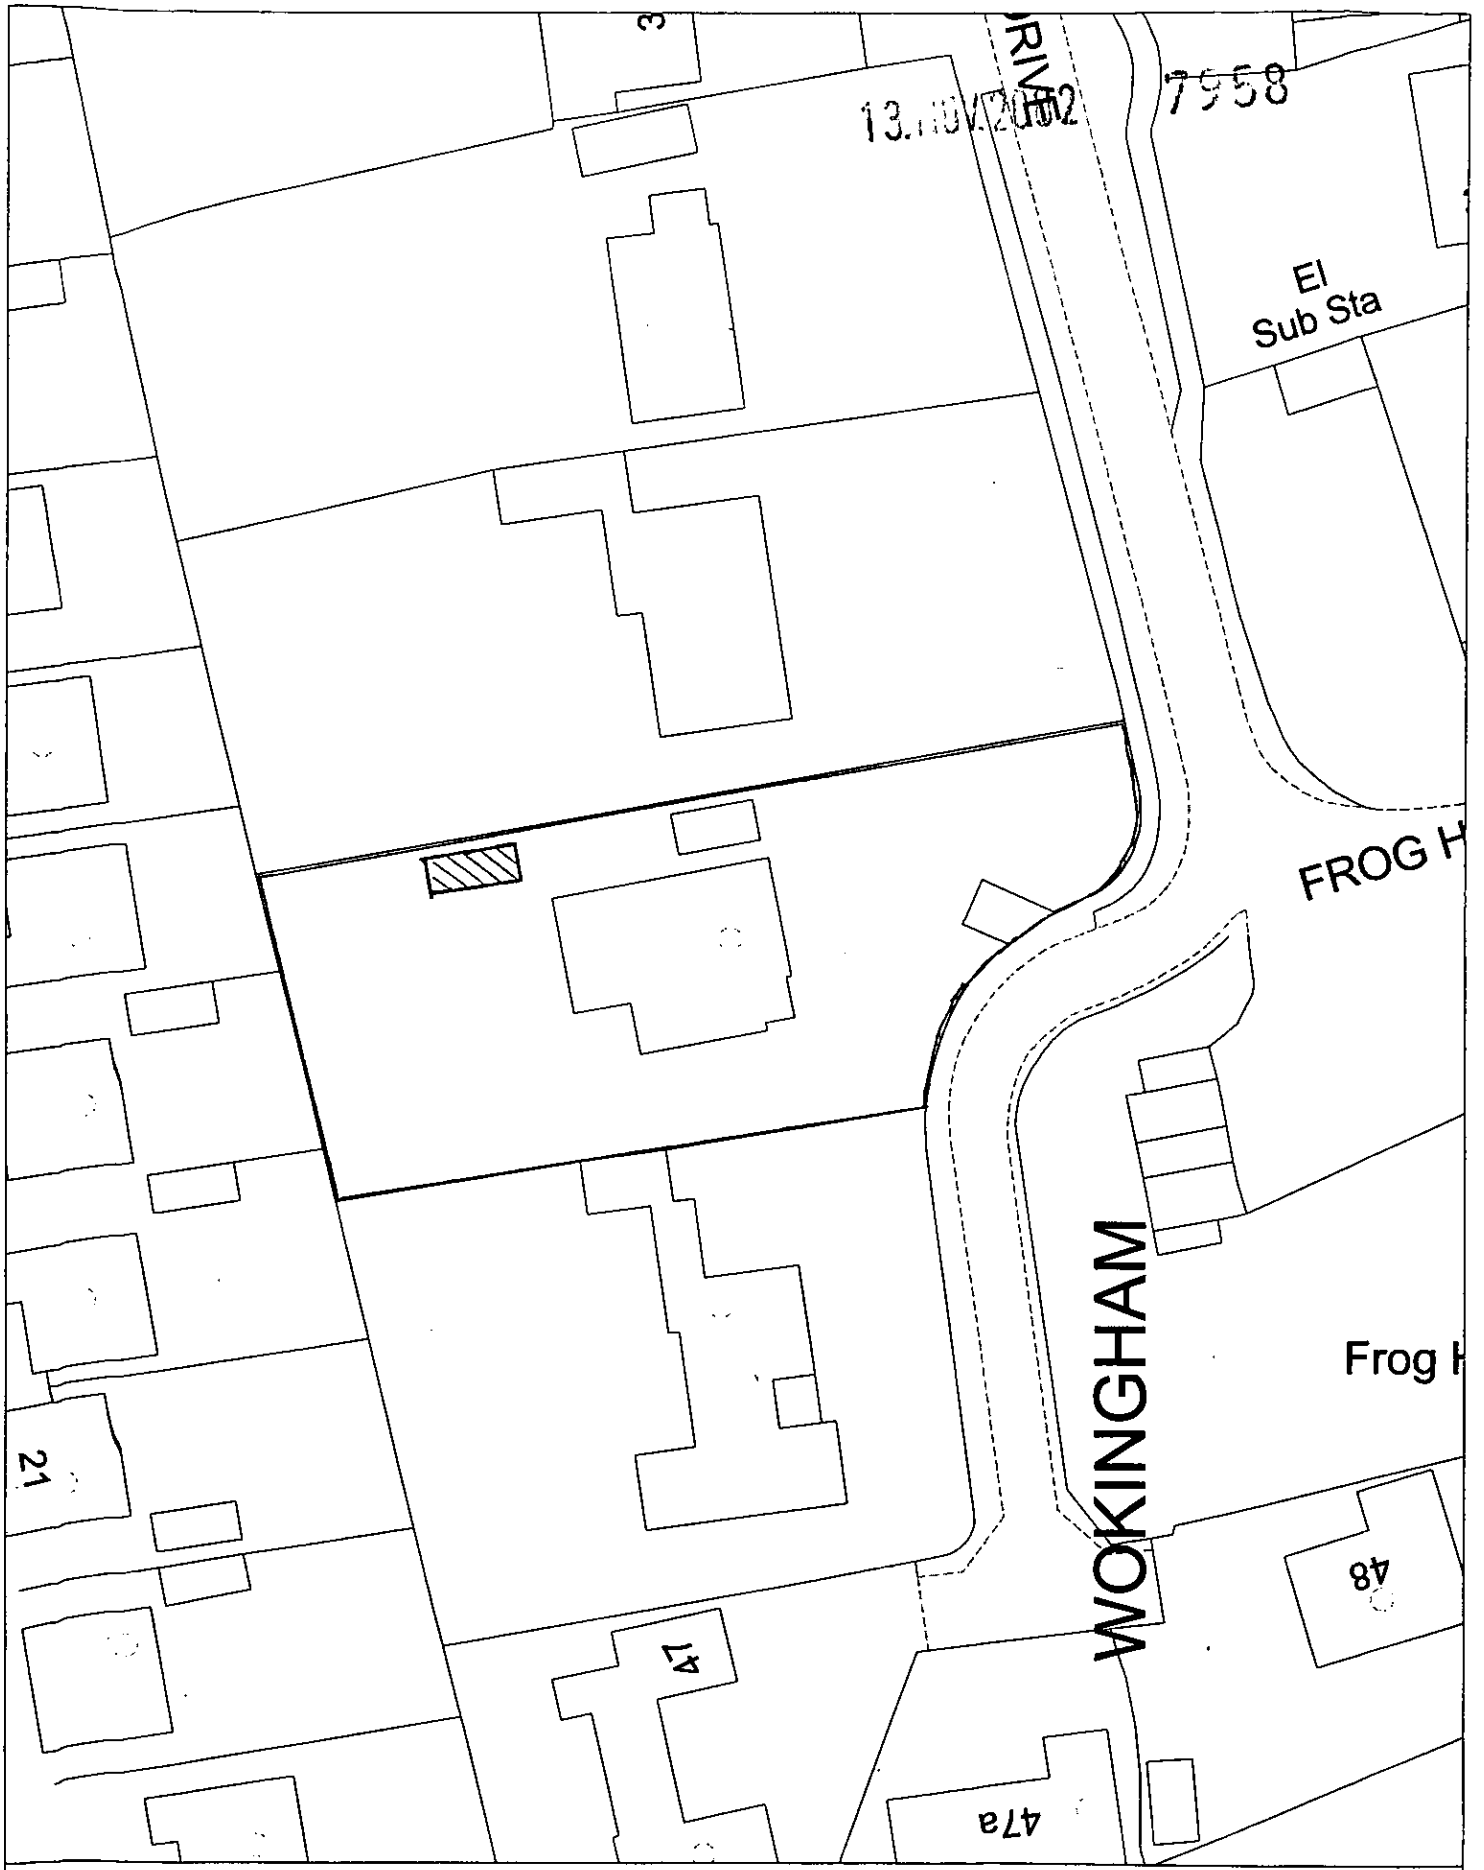

Site Plan, Scale: 1 to 500

This copy has been produced specifically for the map return scheme purposes only. No further copies may be made.

This map is reproduced from Ordnance Survey material with the permission of Ordnance Survey on behalf of the Controller of HMSO Office. © Crown Copyright. Wokingham District Council, Licence No. LA086134

Date: 23 October 2002

N
W E
S



Site Plan, Scale: 1 to 2500


This copy has been produced specifically for the map return scheme purposes only. No further copies may be made.

This map is reproduced from Ordnance Survey material with the permission of Ordnance Survey on behalf of the Controller of HMSO Office. © Crown Copyright. Wokingham District Council, Licence No. LA086134

Date: 23 October 2002

N
W E
S

13.NOV.2002 7958

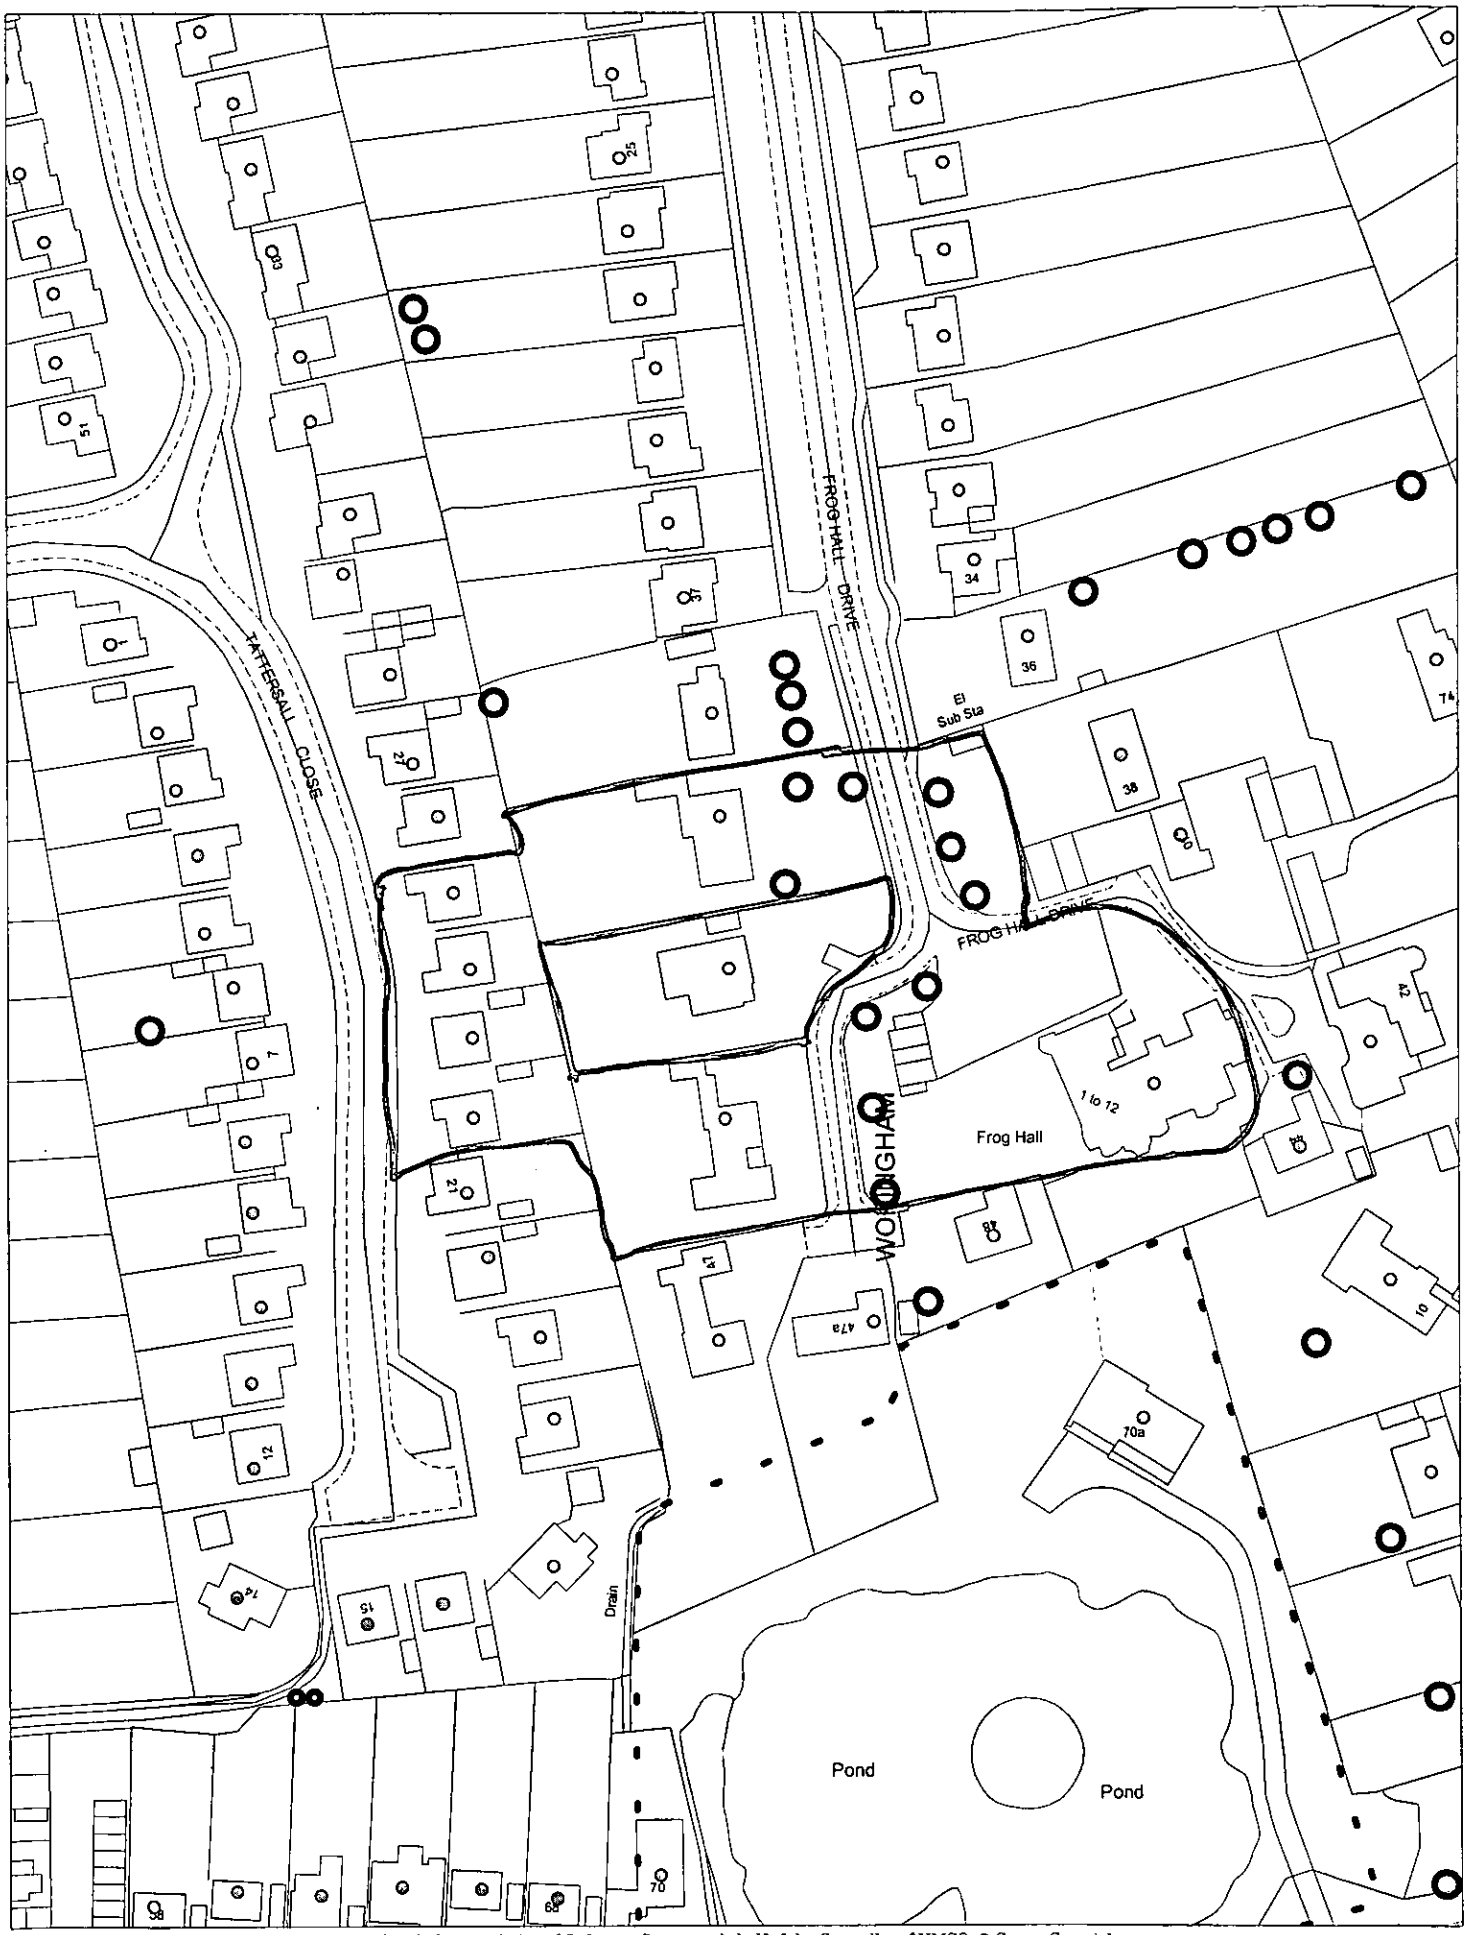

This map is based upon Ordnance Survey material with the permission of Ordnance Survey on behalf of the Controller of HMSO. © Crown Copyright. Unauthorised reproduction infringes Crown Copyright and may lead to prosecution or civil proceedings. Wokingham District Council Licence LA086134

Development Control, Wokingham District Council.
19 November 2002

Scale: 1 : 1250

N
W E
S