
13.NOV.2002 7963

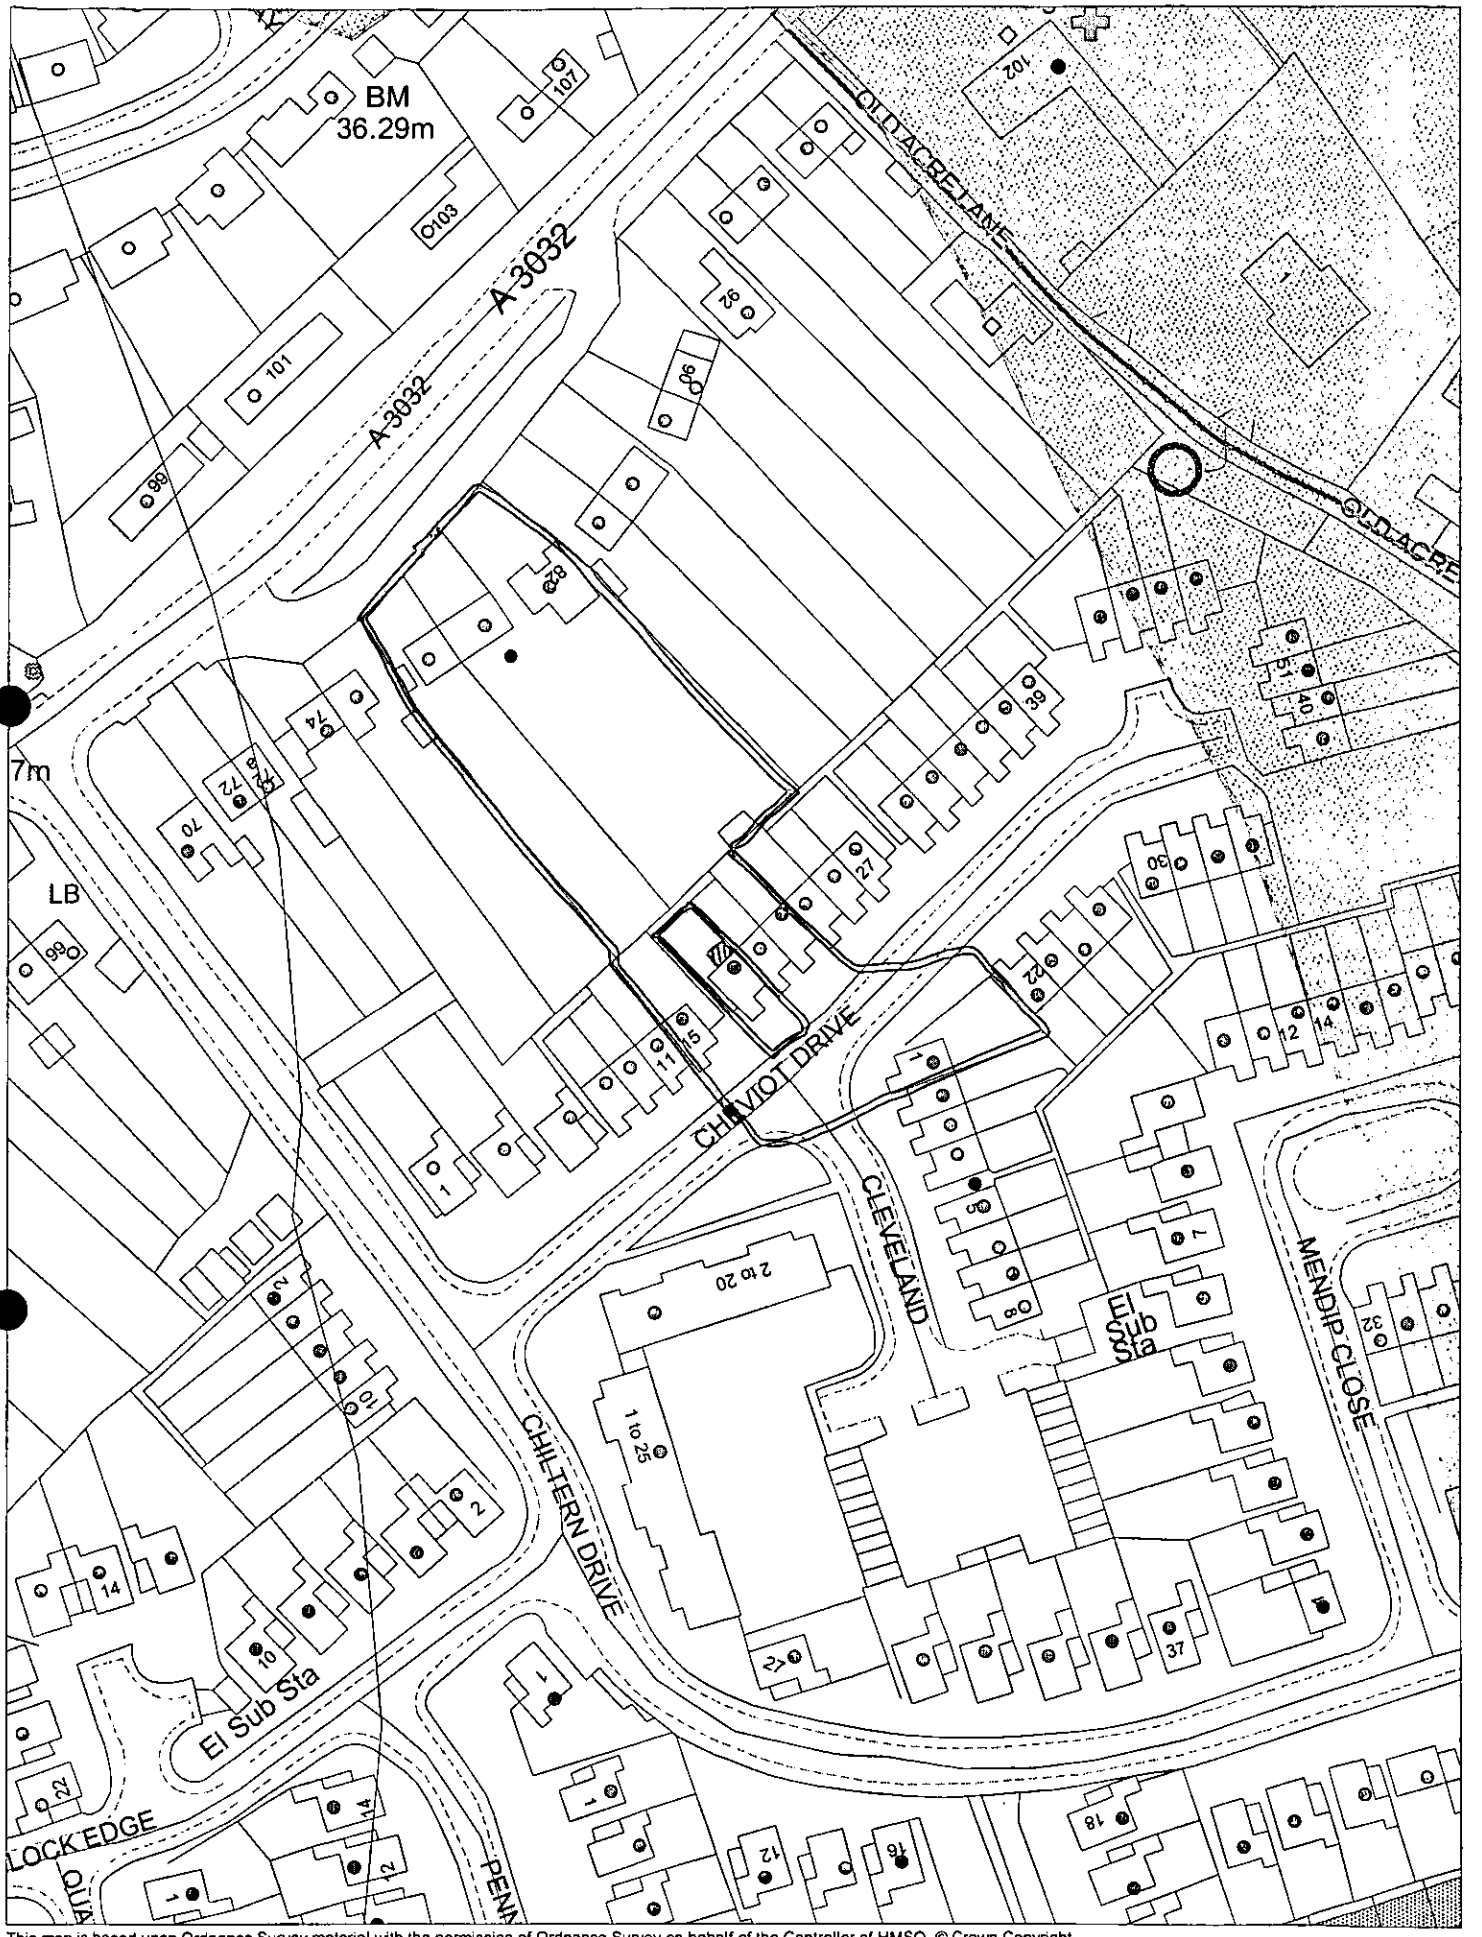

This map is based upon Ordnance Survey material with the permission of Ordnance Survey on behalf of the Controller of HMSO. © Crown Copyright.
Unauthorised reproduction infringes Crown Copyright and may lead to prosecution or civil proceedings.Wokingham District Council Licence LA086134

Development Control,Wokingham District Council.
19 November 2002

Scale: 1 : 1250

N
W E
S


Ordnance Survey®

Superplan®

Planning Extract - 1

Site-centred

13.NOV.2002 7983

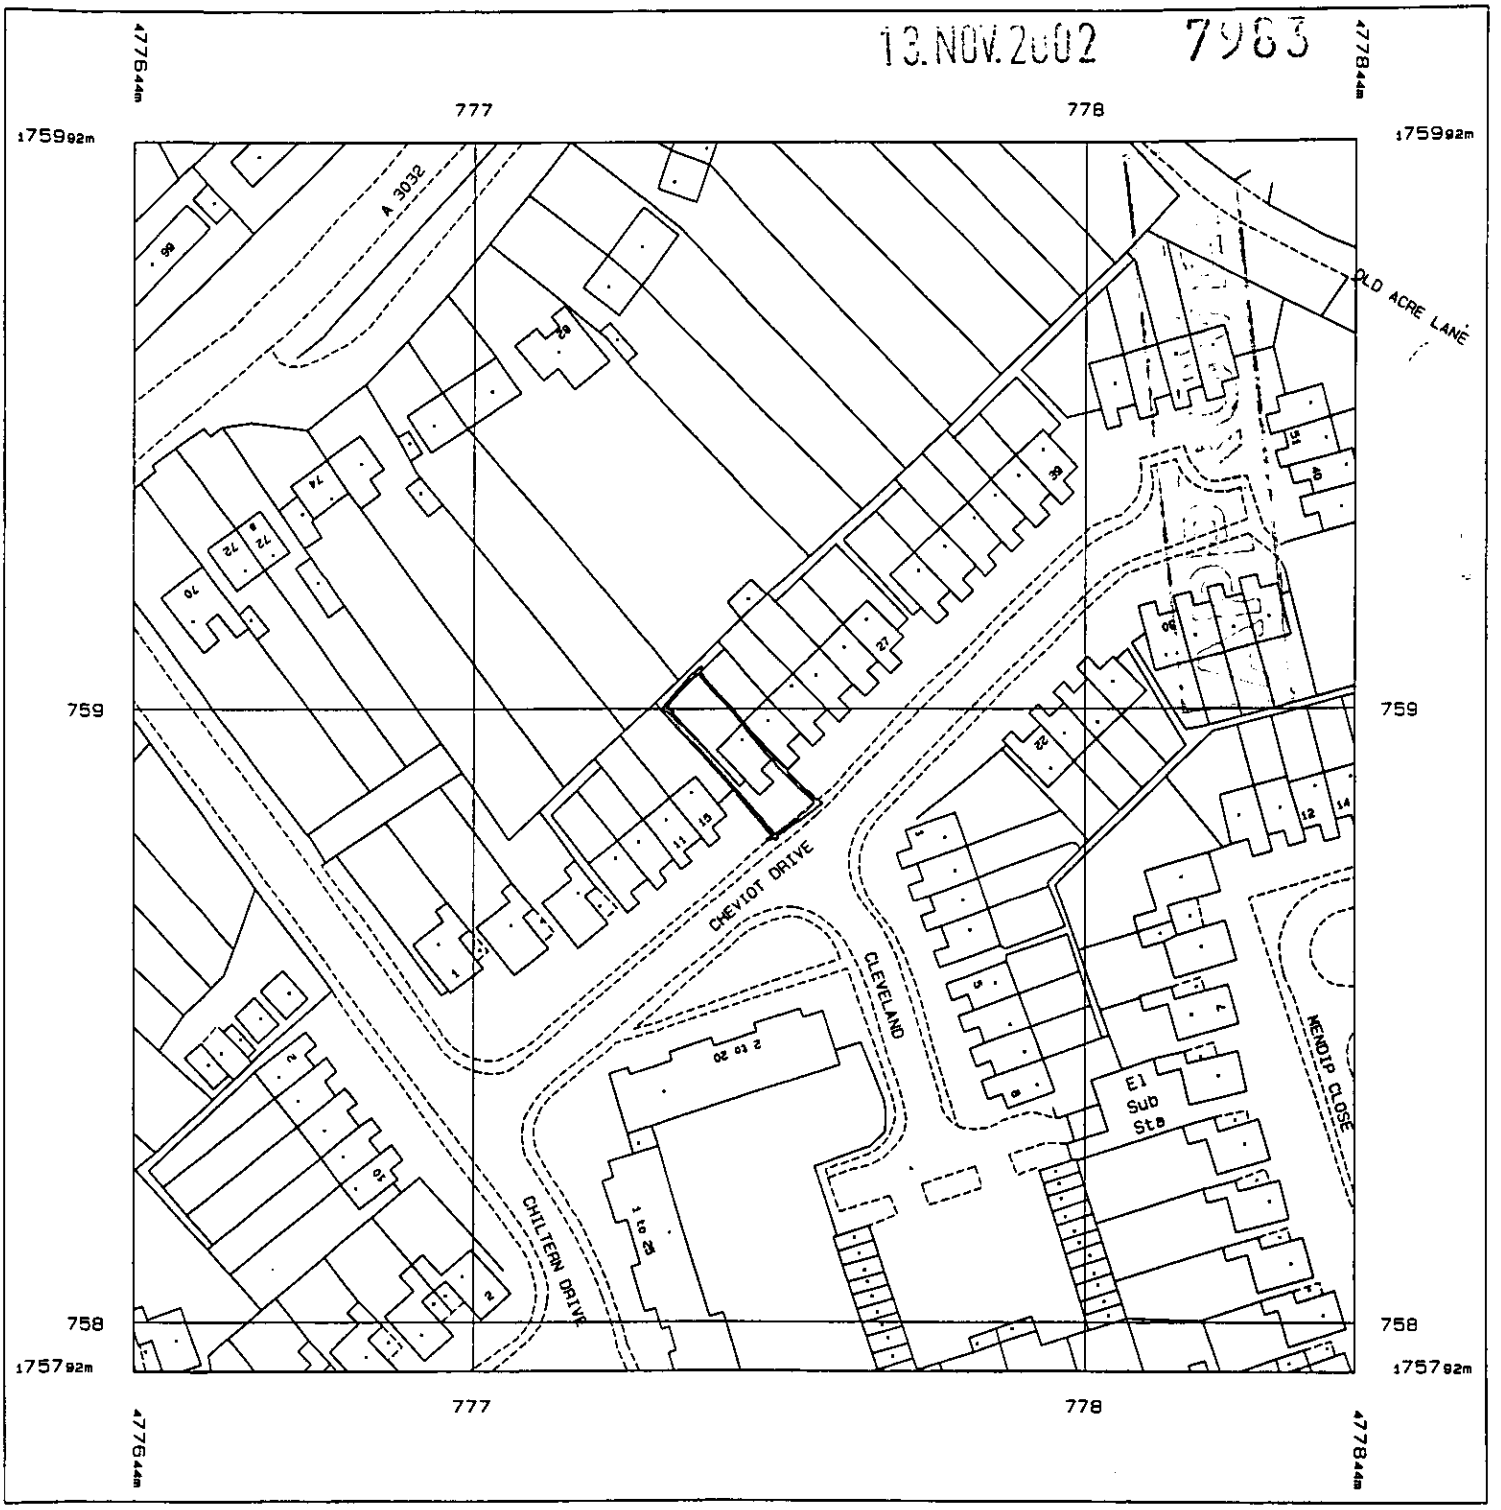

Produced 08 Nov 2002 from Ordnance Survey digital data and incorporating surveyed revision available at this date. © Crown Copyright 2002.

Reproduction in whole or in part is prohibited without the prior permission of Ordnance Survey.

Ordnance Survey, the OS symbol and Superplan are registered trade marks of Ordnance Survey, the national mapping agency of Great Britain.

Scale 1: 1250

Part or all of this Superplan is enlarged from mapping produced at one or more of the following scales: 1:1250, 1:2500 & 1:10000


National Grid sheet reference at centre of this Superplan: SU7775

The representation of a road, track or path is no evidence of a right of way.

This Superplan product does not contain all recorded map information.

Centre Coordinates: 477744 175892

Site Plan 1:500

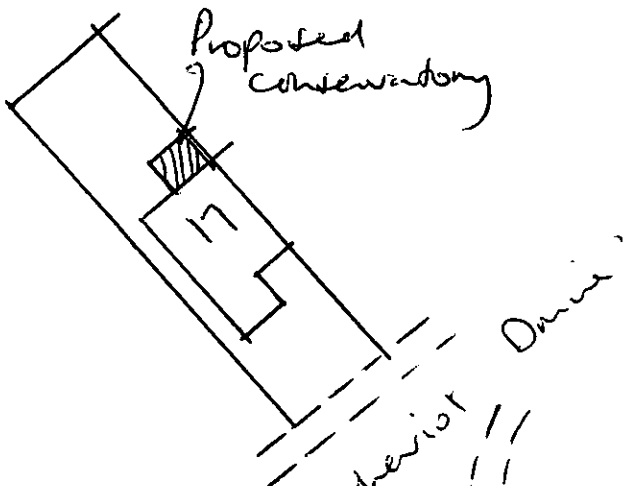

17, Cheviot Drive, Charvil, Nr. Twyford. RG10 9QD

Drg. No. CD/559/01


13.NOV.2002

7983

A1 DESIGN
Architectural Services
185,Worting Road
Basingstoke,Hants.RG22 6NR
01256 350613 Mobile 0831 578795

13.NOV.2002 7963

13.NOV.2002 7963

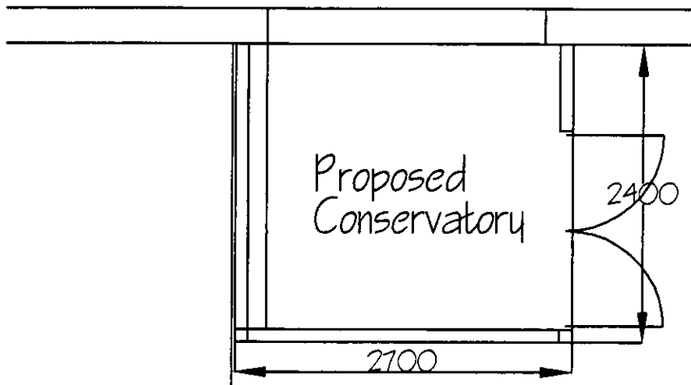


Plan 1:50
Drg. No. CD/559/02


Client. Mr P Barnes
17, Cheviot Drive, Charvil.

A1 DESIGN
Architectural Services
185,Worting Road
Basingstoke,Hants.RG22 6NR
01256 350613 Mobile 07831 578795


13.NOV.2002 7983

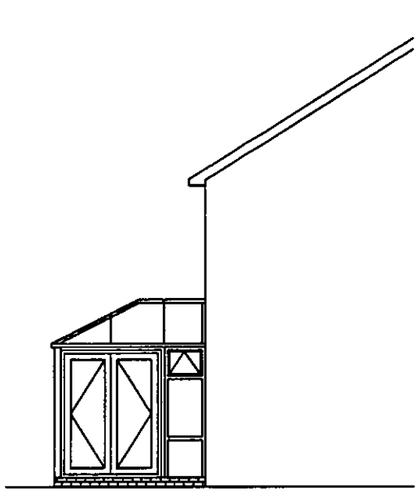

Side Elevation

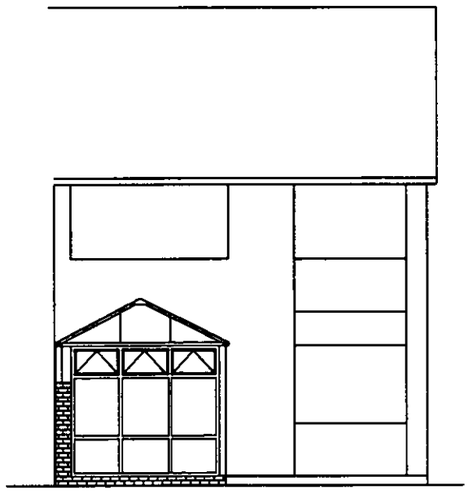


Rear Elevation

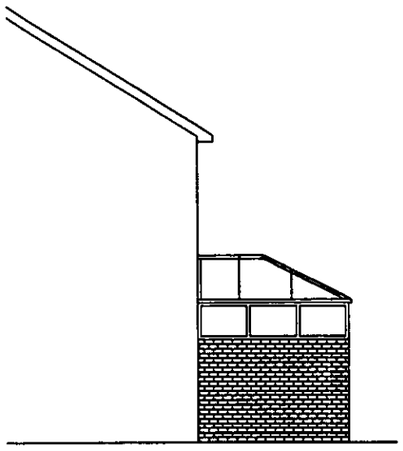

Side Elevation

Proposed 1:100

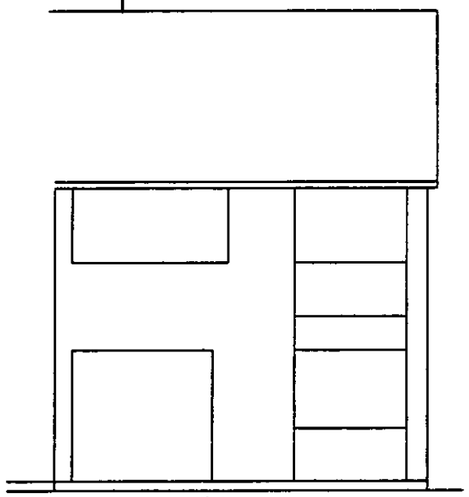

Rear Elevation
Existing 1:100
Drg. No. CD/559/03

Client. Mr P Barnes
17, Cheviot Drive, Charvil.

A1 DESIGN
Architectural Services
185,Worting Road
Basingstoke,Hants.RG22 6NR
01256 350613 Mobile 07831 578795