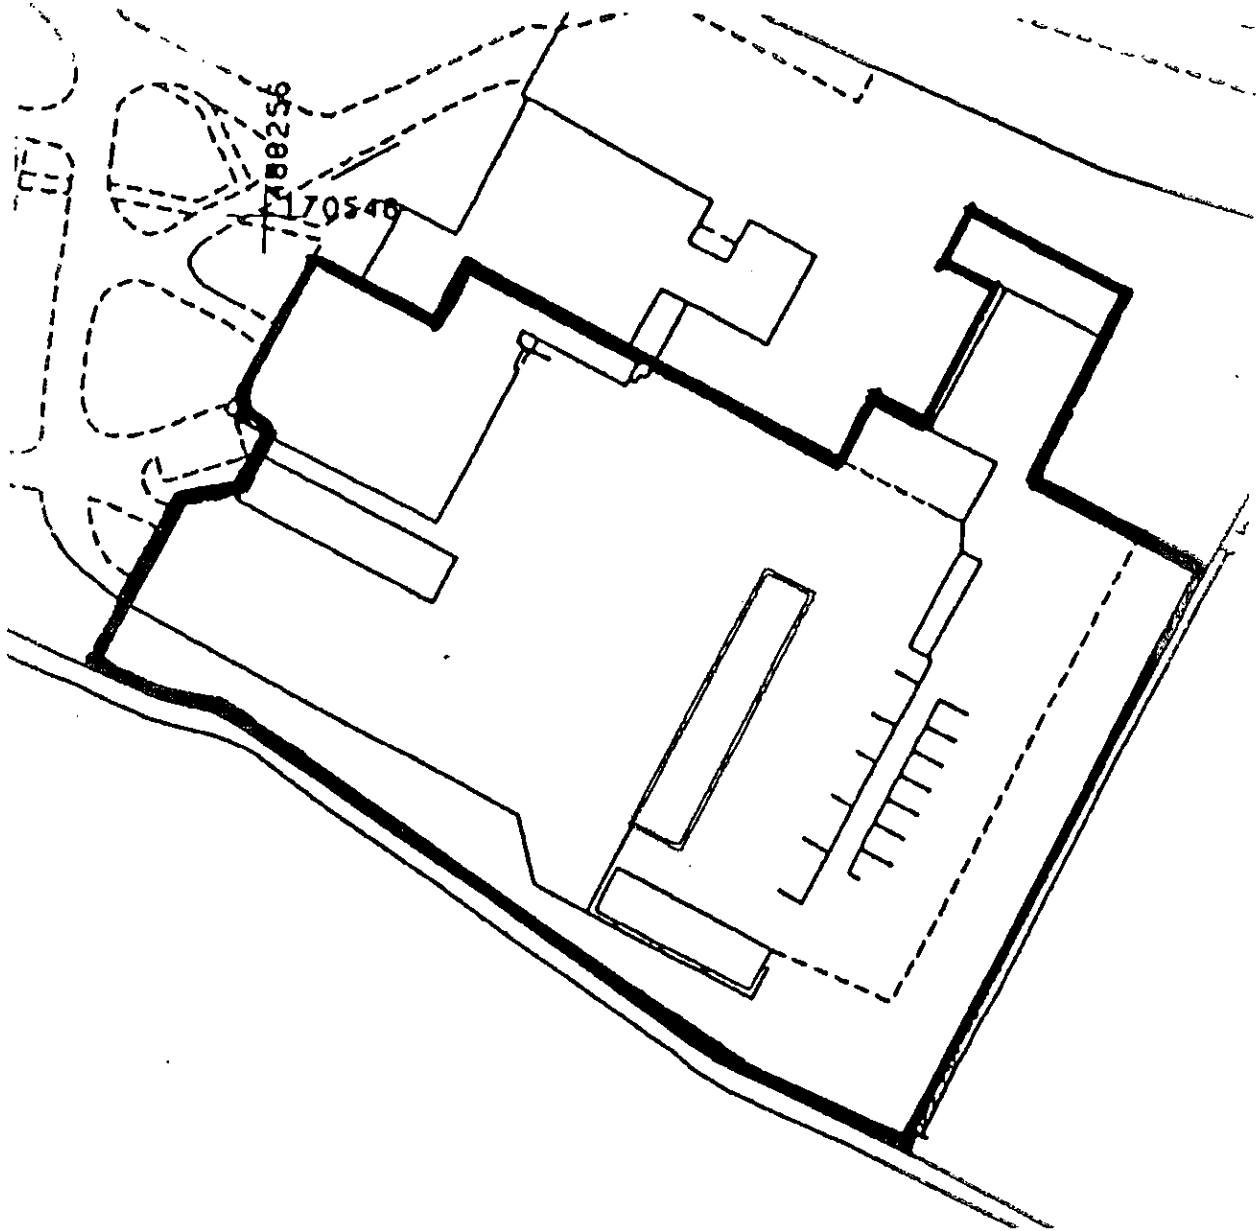

SITE BOUNDARY

LICENCE AREA

Rev:	Date: October 2002
Project:	
TOUTLEY DEPOT **Waste Management Licence Application** **LICENCE BOUNDARY**	
Scale: NTS	Drawn by:

SITA

Vine Court, Chalkpit Lane, Dorking, Surrey, RH4 2BH

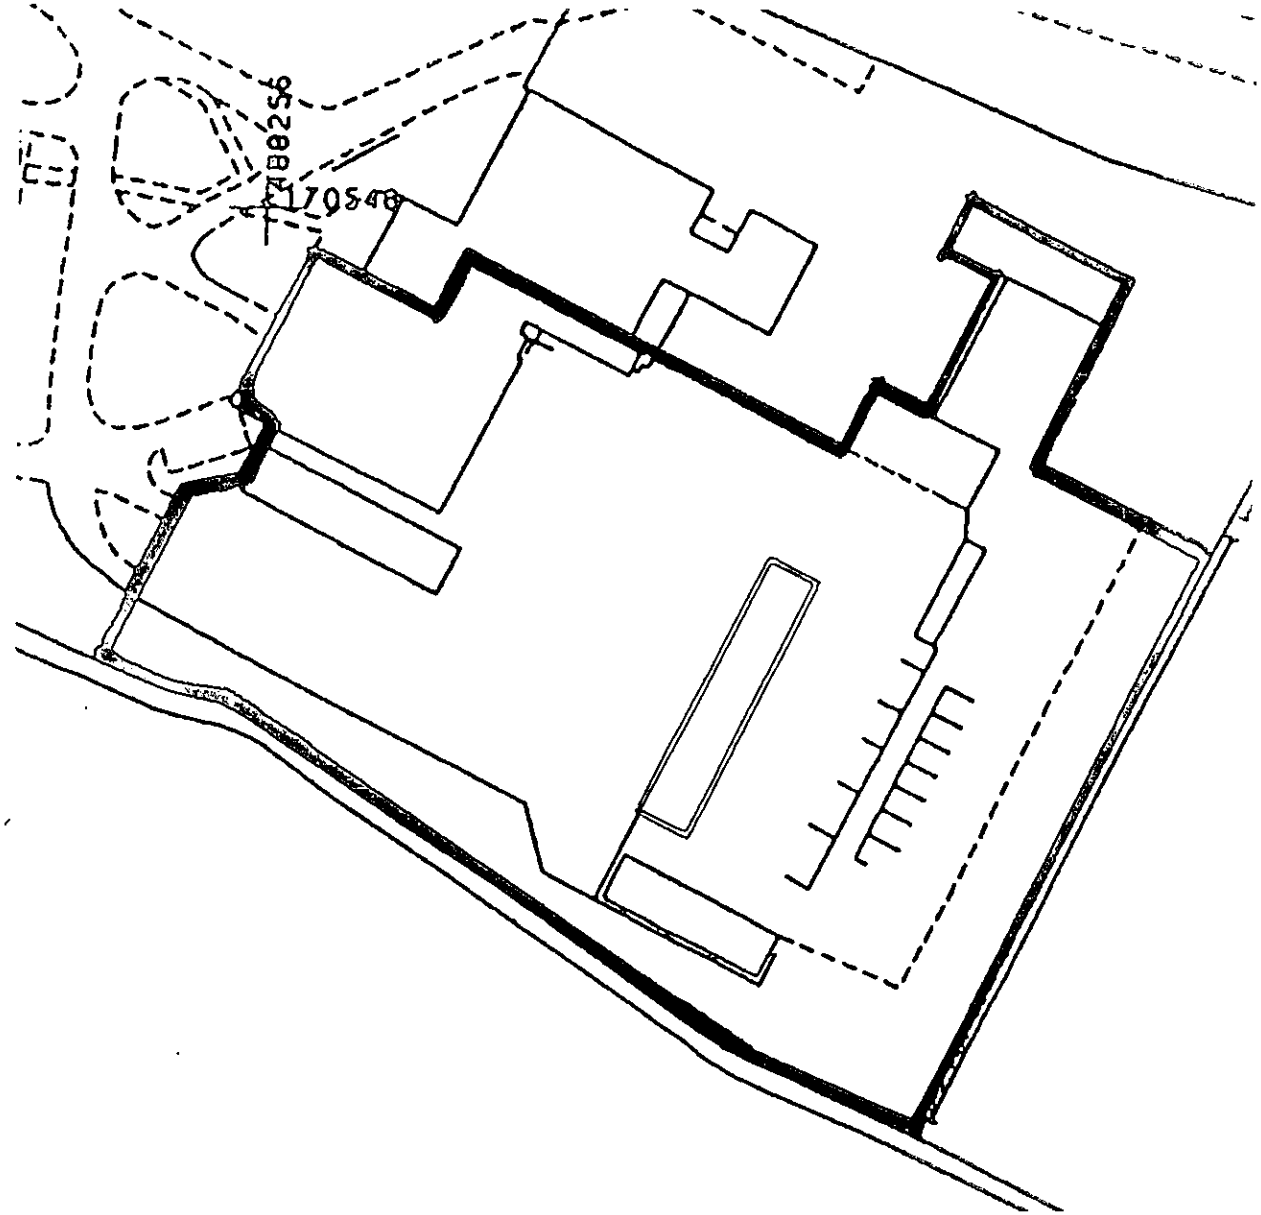

SITE BOUNDARY

LICENCE AREA

Rev:	Date: October 2002
Project: **TOUTLEY DEPOT** **Waste Management Licence Application** **LICENCE BOUNDARY**	
Scale: NTS	Drawn by:

SITA

Vine Court, Chalkpit Lane, Dorking, Surrey, RH4 2BH

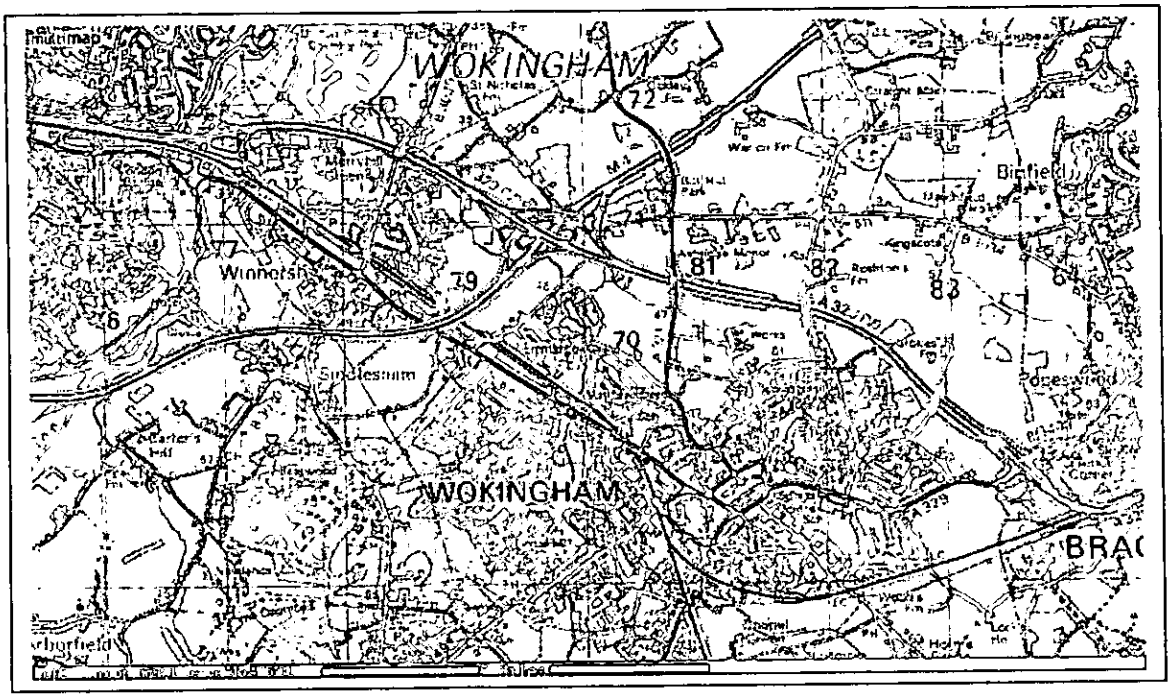

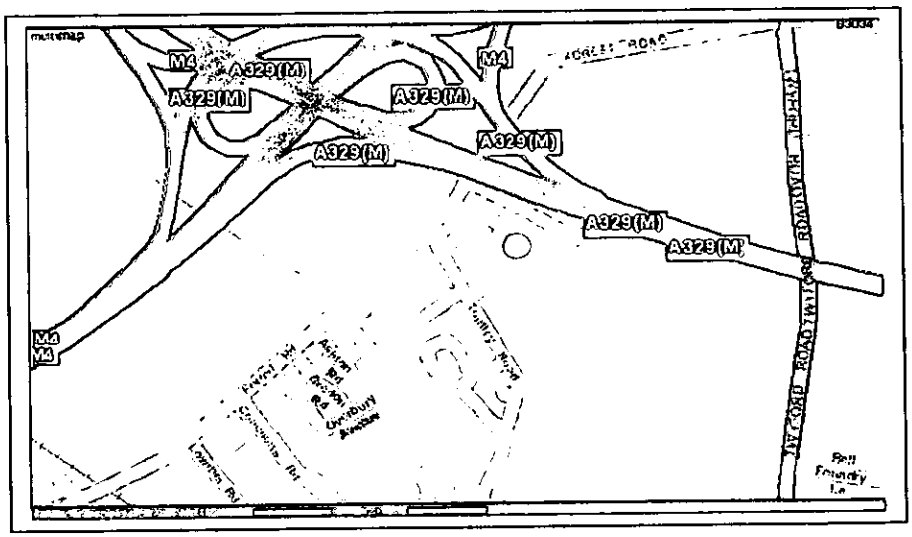

TOUTLEY DEPOT – LOCATION PLAN

Grid Reference: SU 8000 7060