

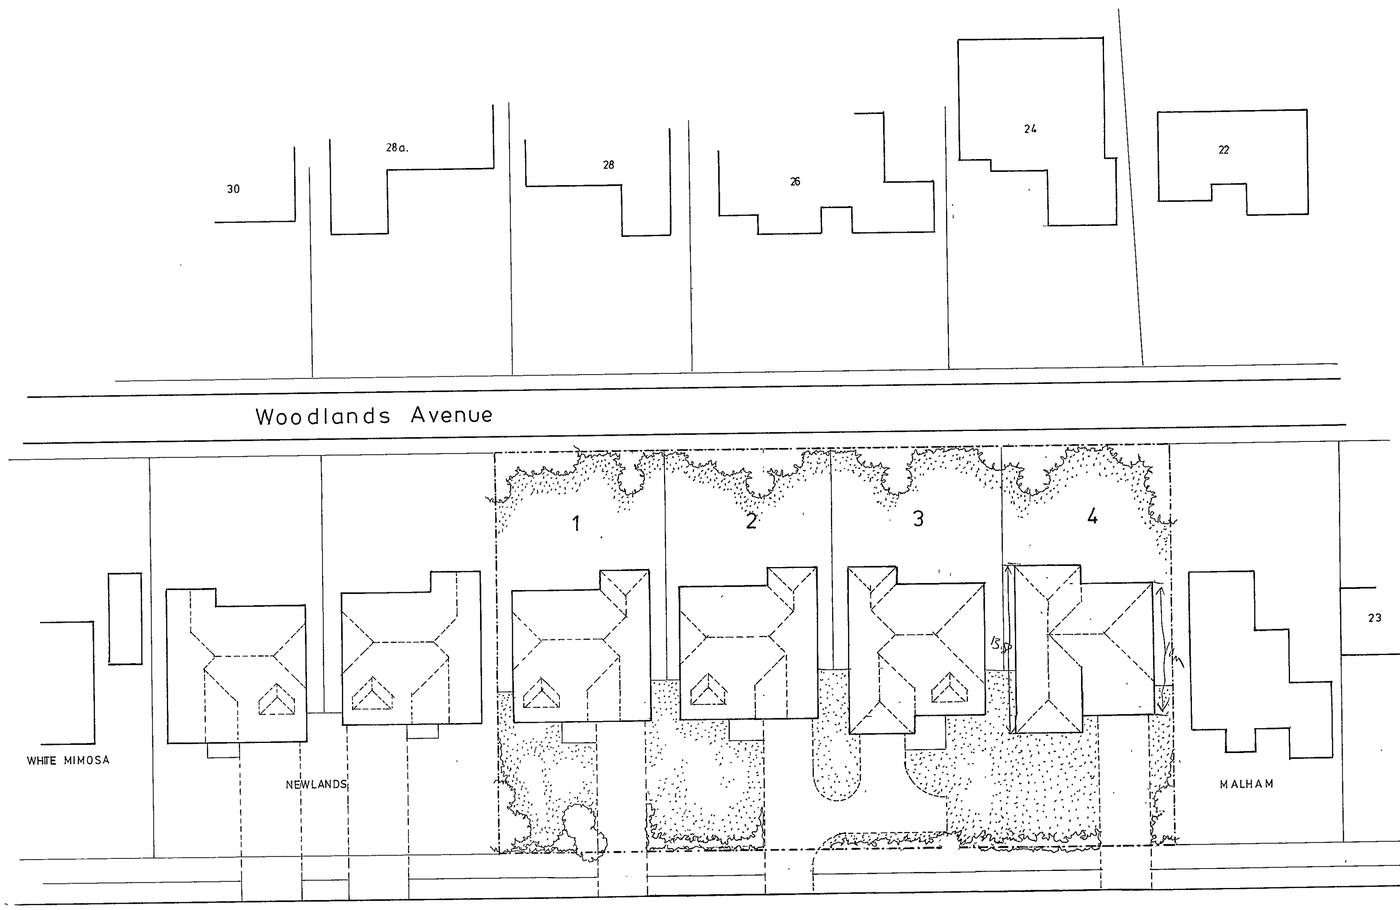

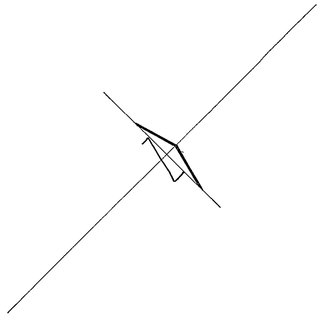

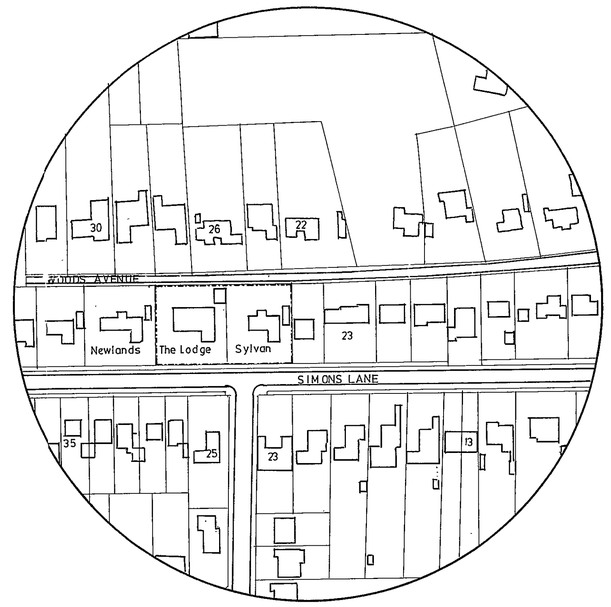

Location Plan 1:1250

Simons Lane

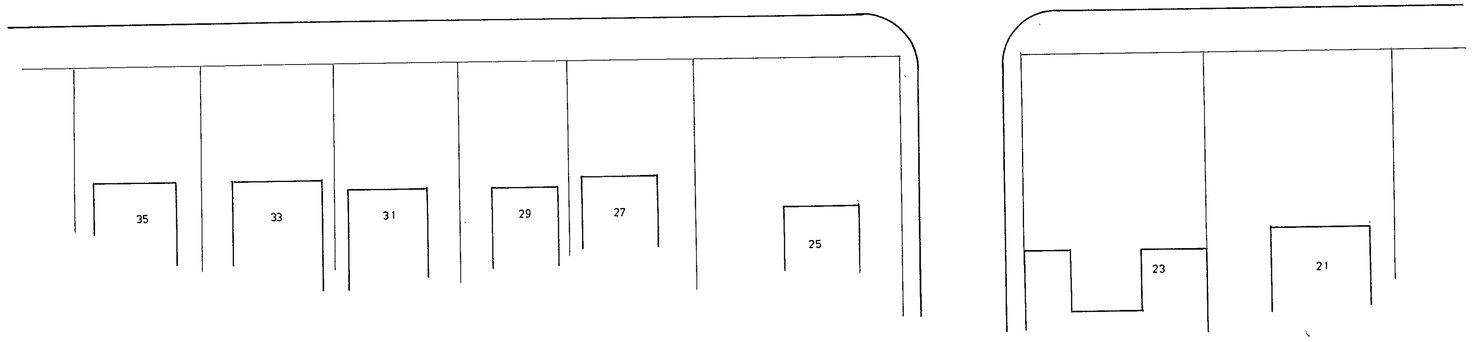

REVISED PLAN
8255

APPROVED

PLANNING SERVICES HPT
TLS

B. GENERAL AMENDMENT JUNE '03
A. HOUSE ELEVATIONS MAY '03

PROJECT	TITLE
Proposed development Simons Lane, Wokingham	REDEVELOPMENT OF THE LODGE AND SYLVAN.

		JOB NO.	DRG. NO.
Scale	1 : 250	2305	11 D.
Drawn	S. C		
Date	MARCH '03		

No dimension is to be scaled from this drawing. Contractors must check all dimensions on site before starting any work or shop drawings. All errors or discrepancies are to be reported to the Architect before commencing any work.

CHAMBERLAIN ARCHITECTURE
25 St Mary's Avenue, Purley on Thames, Reading, Berkshire, RG8 8BJ, Tel 0118 375 3455



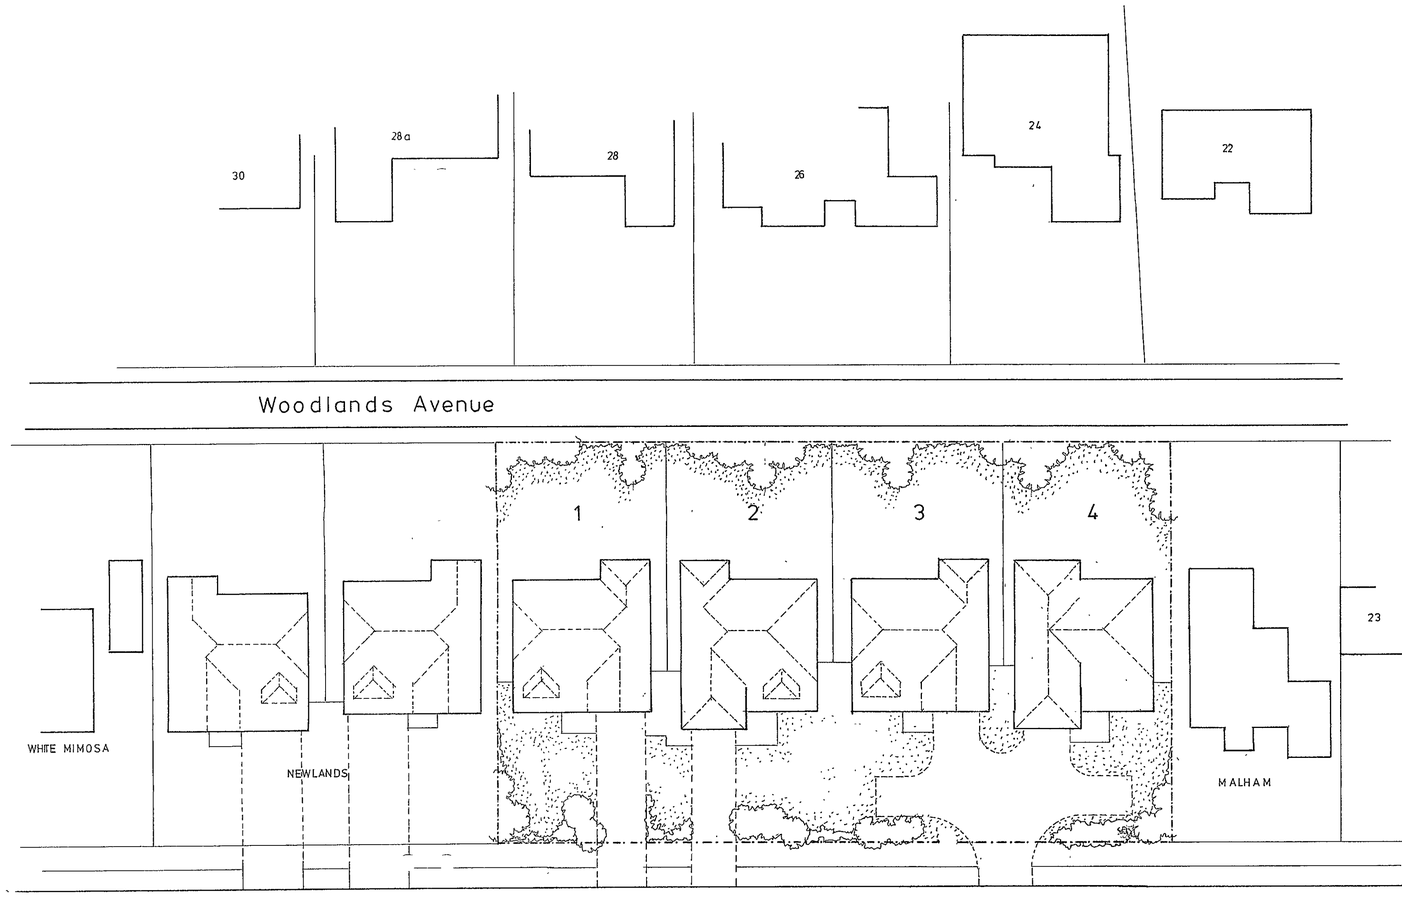

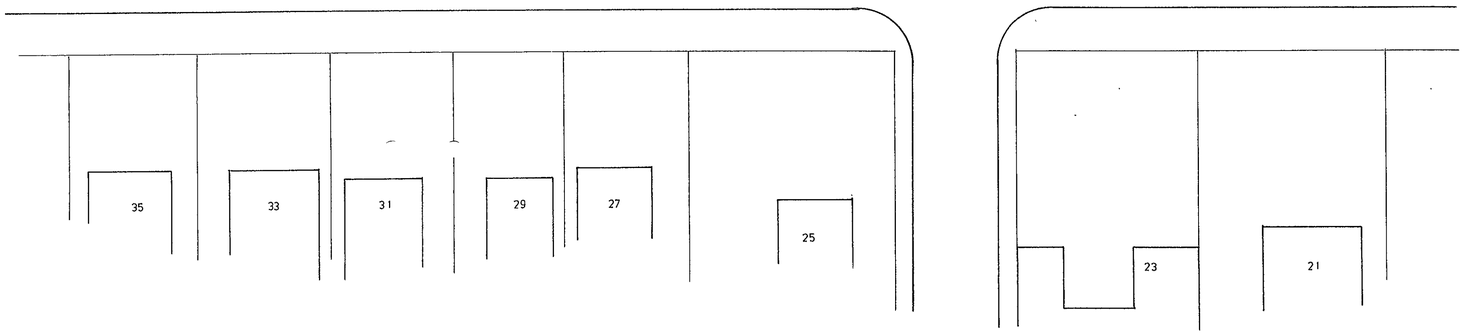

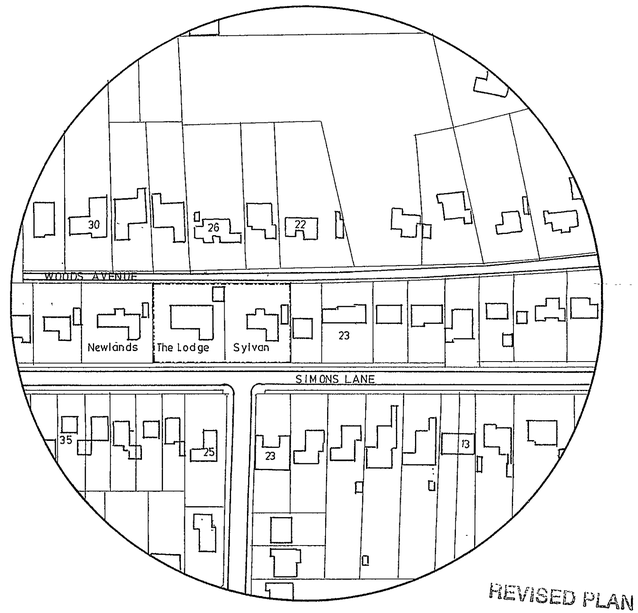

REVISED PLAN

8255

Location Plan 1:1250

B. GENERAL AMENDMENT. JUNE'03
A. HOUSE ELEVATIONS MAY'03

PLANNING SERVICES DEPT
POL
DC
APP
CS
12 JUN 03

PROJECT
Proposed development
Simons Lane.Wokingham

TITLE
REDEVELOPMENT OF THE LODGE AND SYLVAN.

Scale	1 : 250	JOB NO. 2305	DRG. NO. 11B
Drawn	S. C.		
Date	MARCH '03		

No dimension is to be scaled from this drawing. Contractors must check all dimensions on site before starting any work or shop drawings. All errors or discrepancies are to be reported to the Architect before commencing any work.

CHAMBERLAIN ARCHITECTURE
25 St Mary's Avenue, Purley on Thames, Reading, Berkshire, RG8 8BJ, Tel 0118 375 3455

OCE UK LTD 409

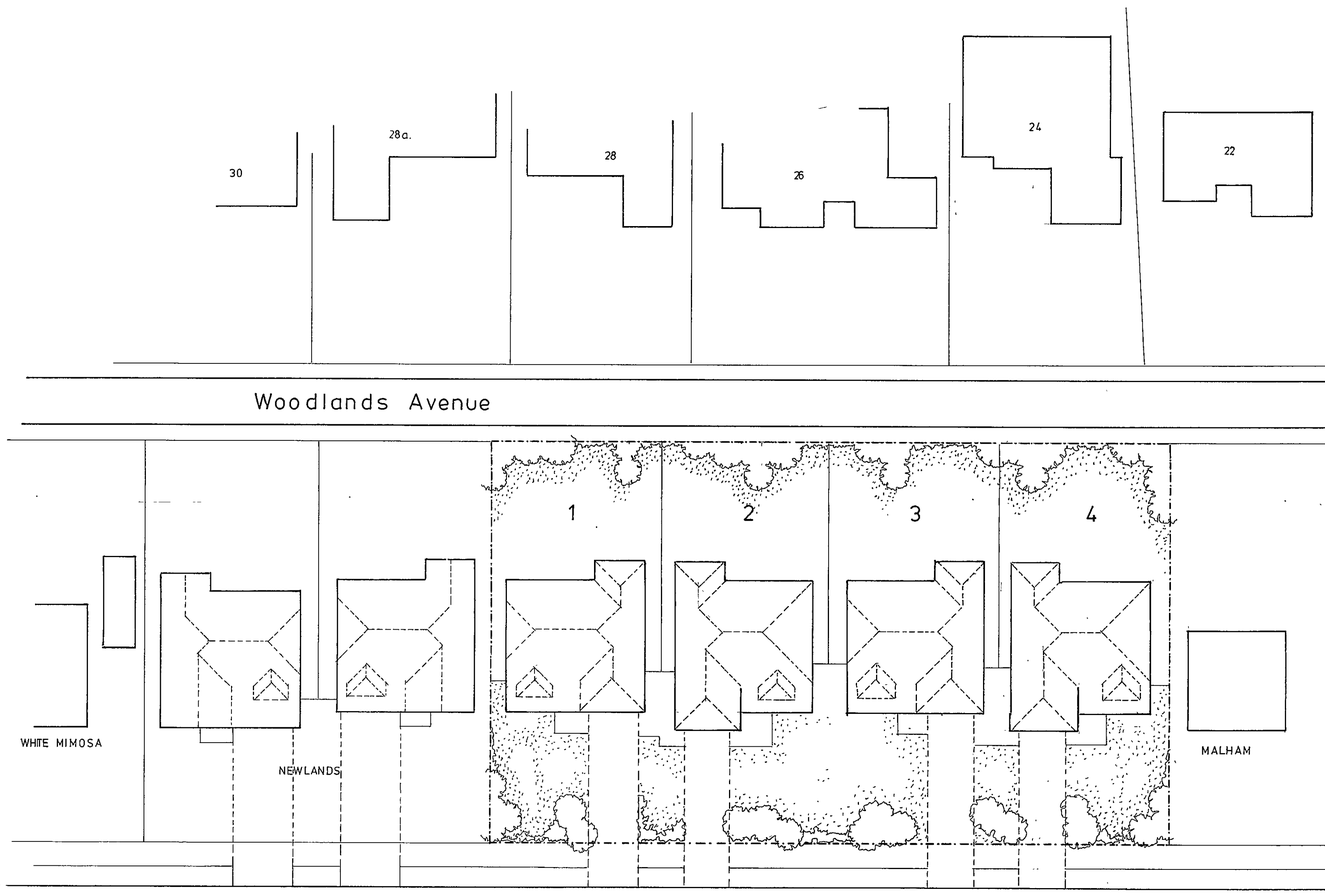

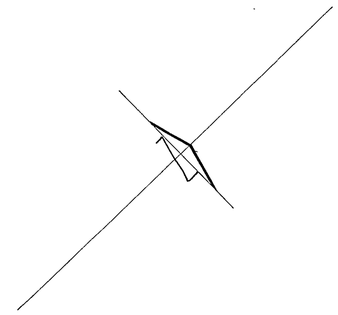



Location Plan 1 : 1250

PLANNING SERVICES	HPT
POL	TLS
DC	ENF
APP	
CS	
08 APR 2003	
COPIES TO	TLS

PROJECT
Proposed development
Simons Lane, Wokingham

TITLE
REDEVELOPMENT OF THE LODGE AND SYLVAN.

Scale	1 : 250
Drawn	S. C.
Date	MARCH '03

JOB NO. 2305

DRG. NO. 11

CHAMBERLAIN ARCHITECTURE
25 St Mary's Avenue, Purley on Thames, Reading, Berkshire, RG8 8BJ, Tel 0118 375 3455

No dimension is to be scaled from this drawing. Contractors must check all dimensions on site before starting any work or shop drawings. All errors or discrepancies are to be reported to the Architect before commencing any work.

OCE UK LTD 409

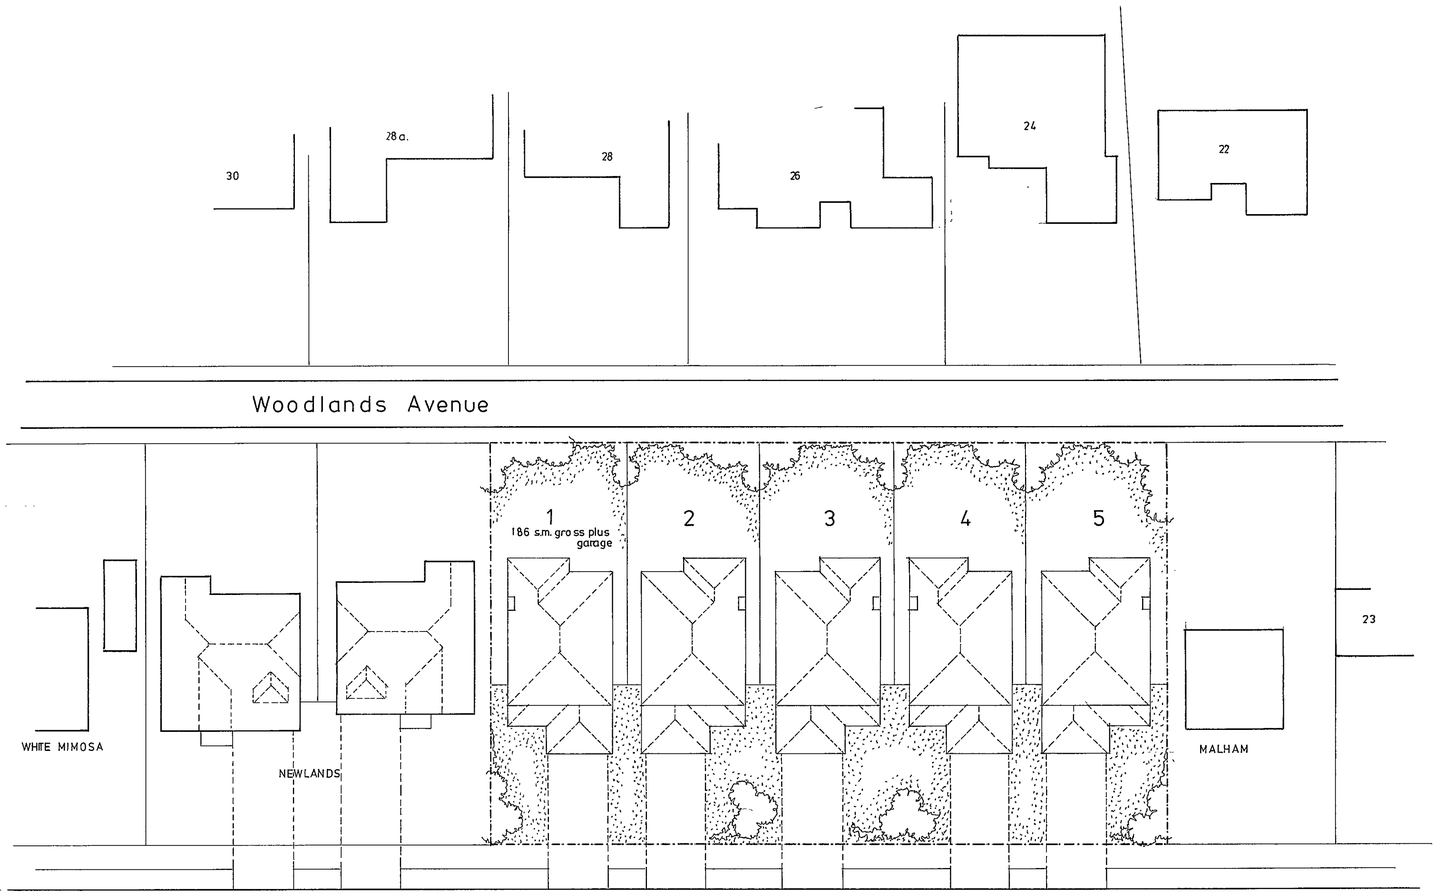

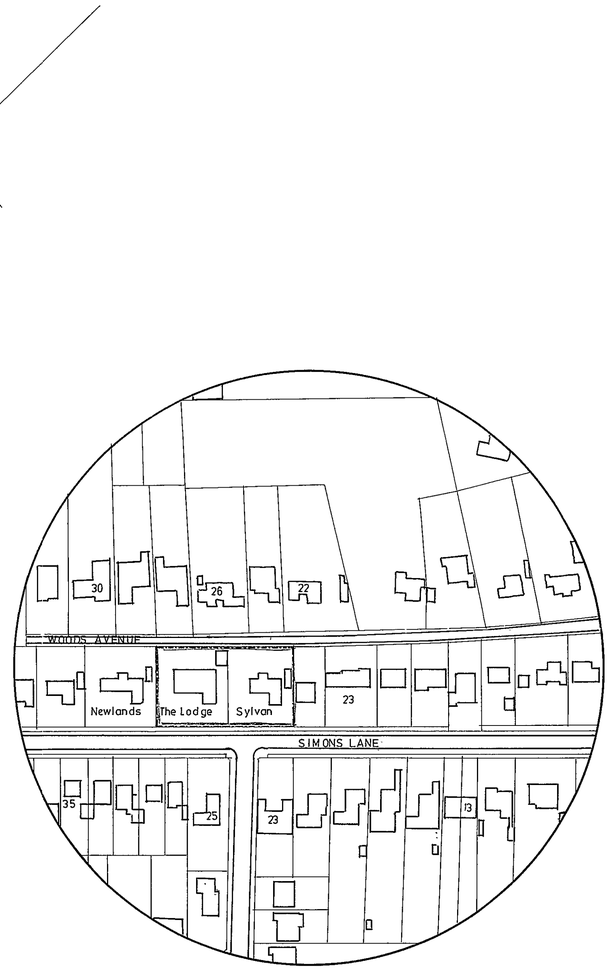

Location Plan 1:1250

24.DEC.2002

8255

PROJECT	Proposed development Simons Lane, Wokingham
TITLE	REDEVELOPMENT OF THE LODGE AND SYLVAN.
Scale	1 : 250
Drawn	S. C.
Date	DEC '02
JOB NO	2305
DRG. NO.	10

CHAMBERLAIN ARCHITECTURE
25 St Mary's Ave, Purley on Thames, Reading, Berkshire, RG8 8BJ

No dimension is to be scaled from this drawing. Contractors must check all dimensions on site before starting any work or shop drawings.
All errors or discrepancies are to be reported to the Architect before commencing any work.

OCE UK LTD 409

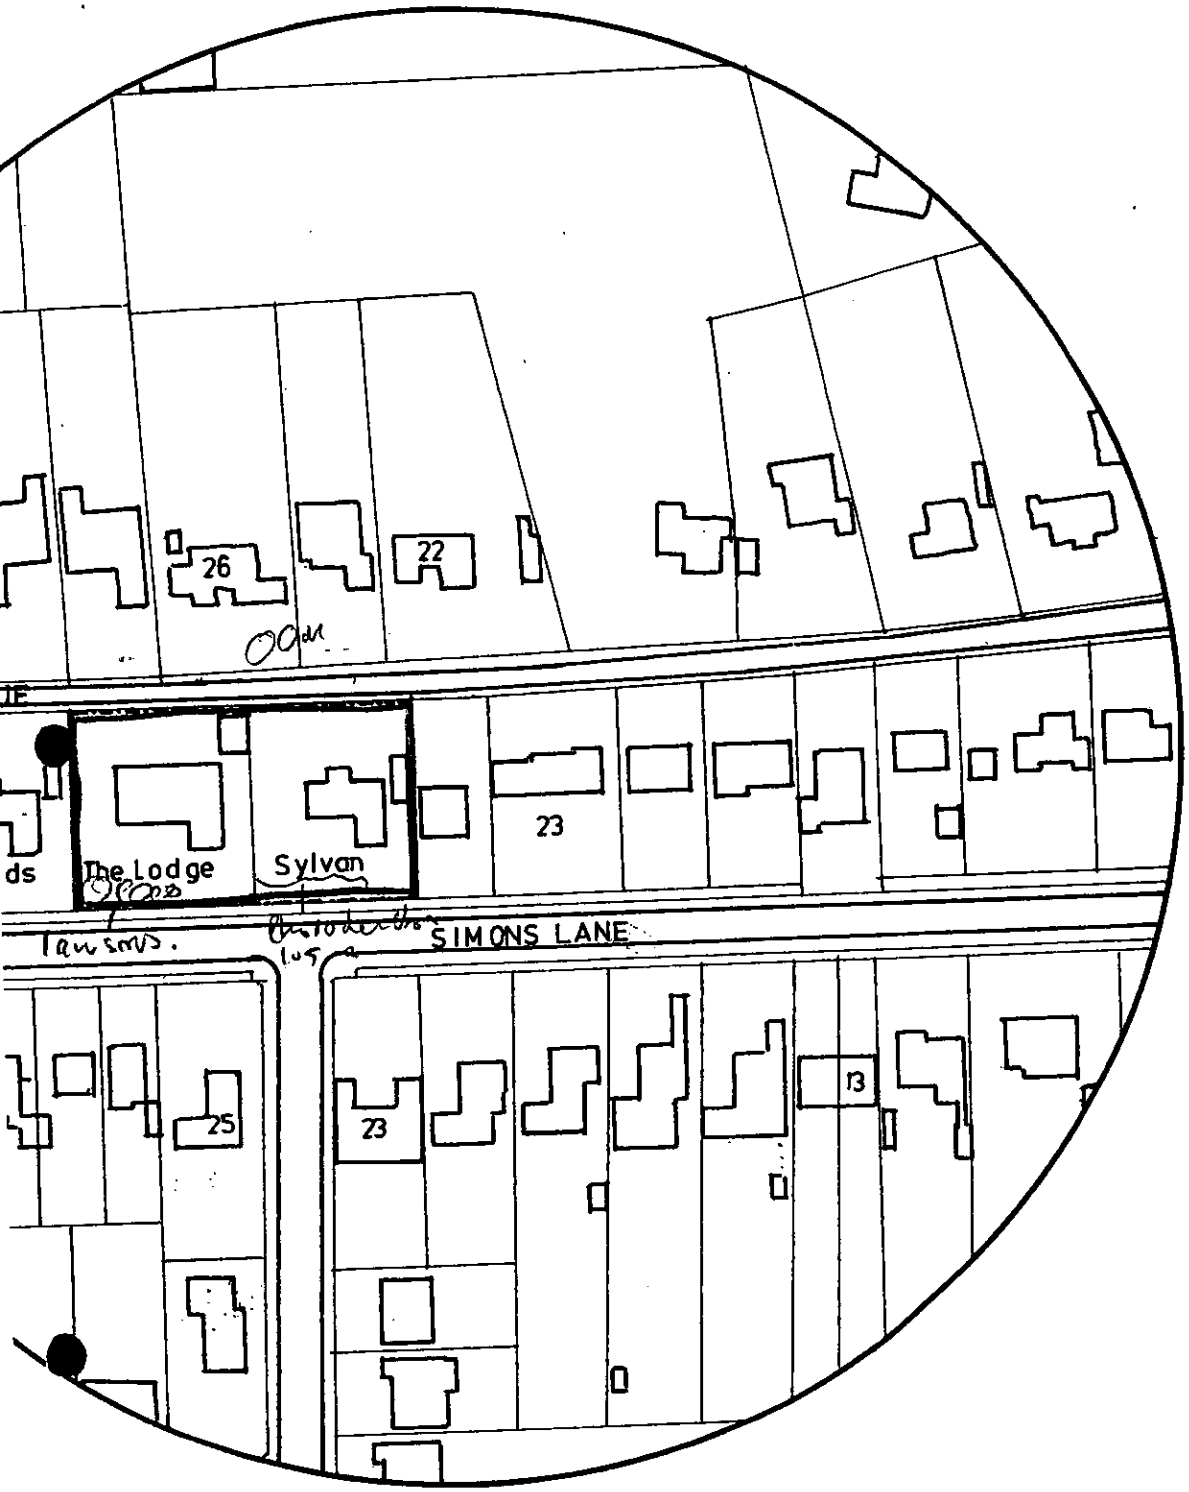

ıtion Plan 1:1250

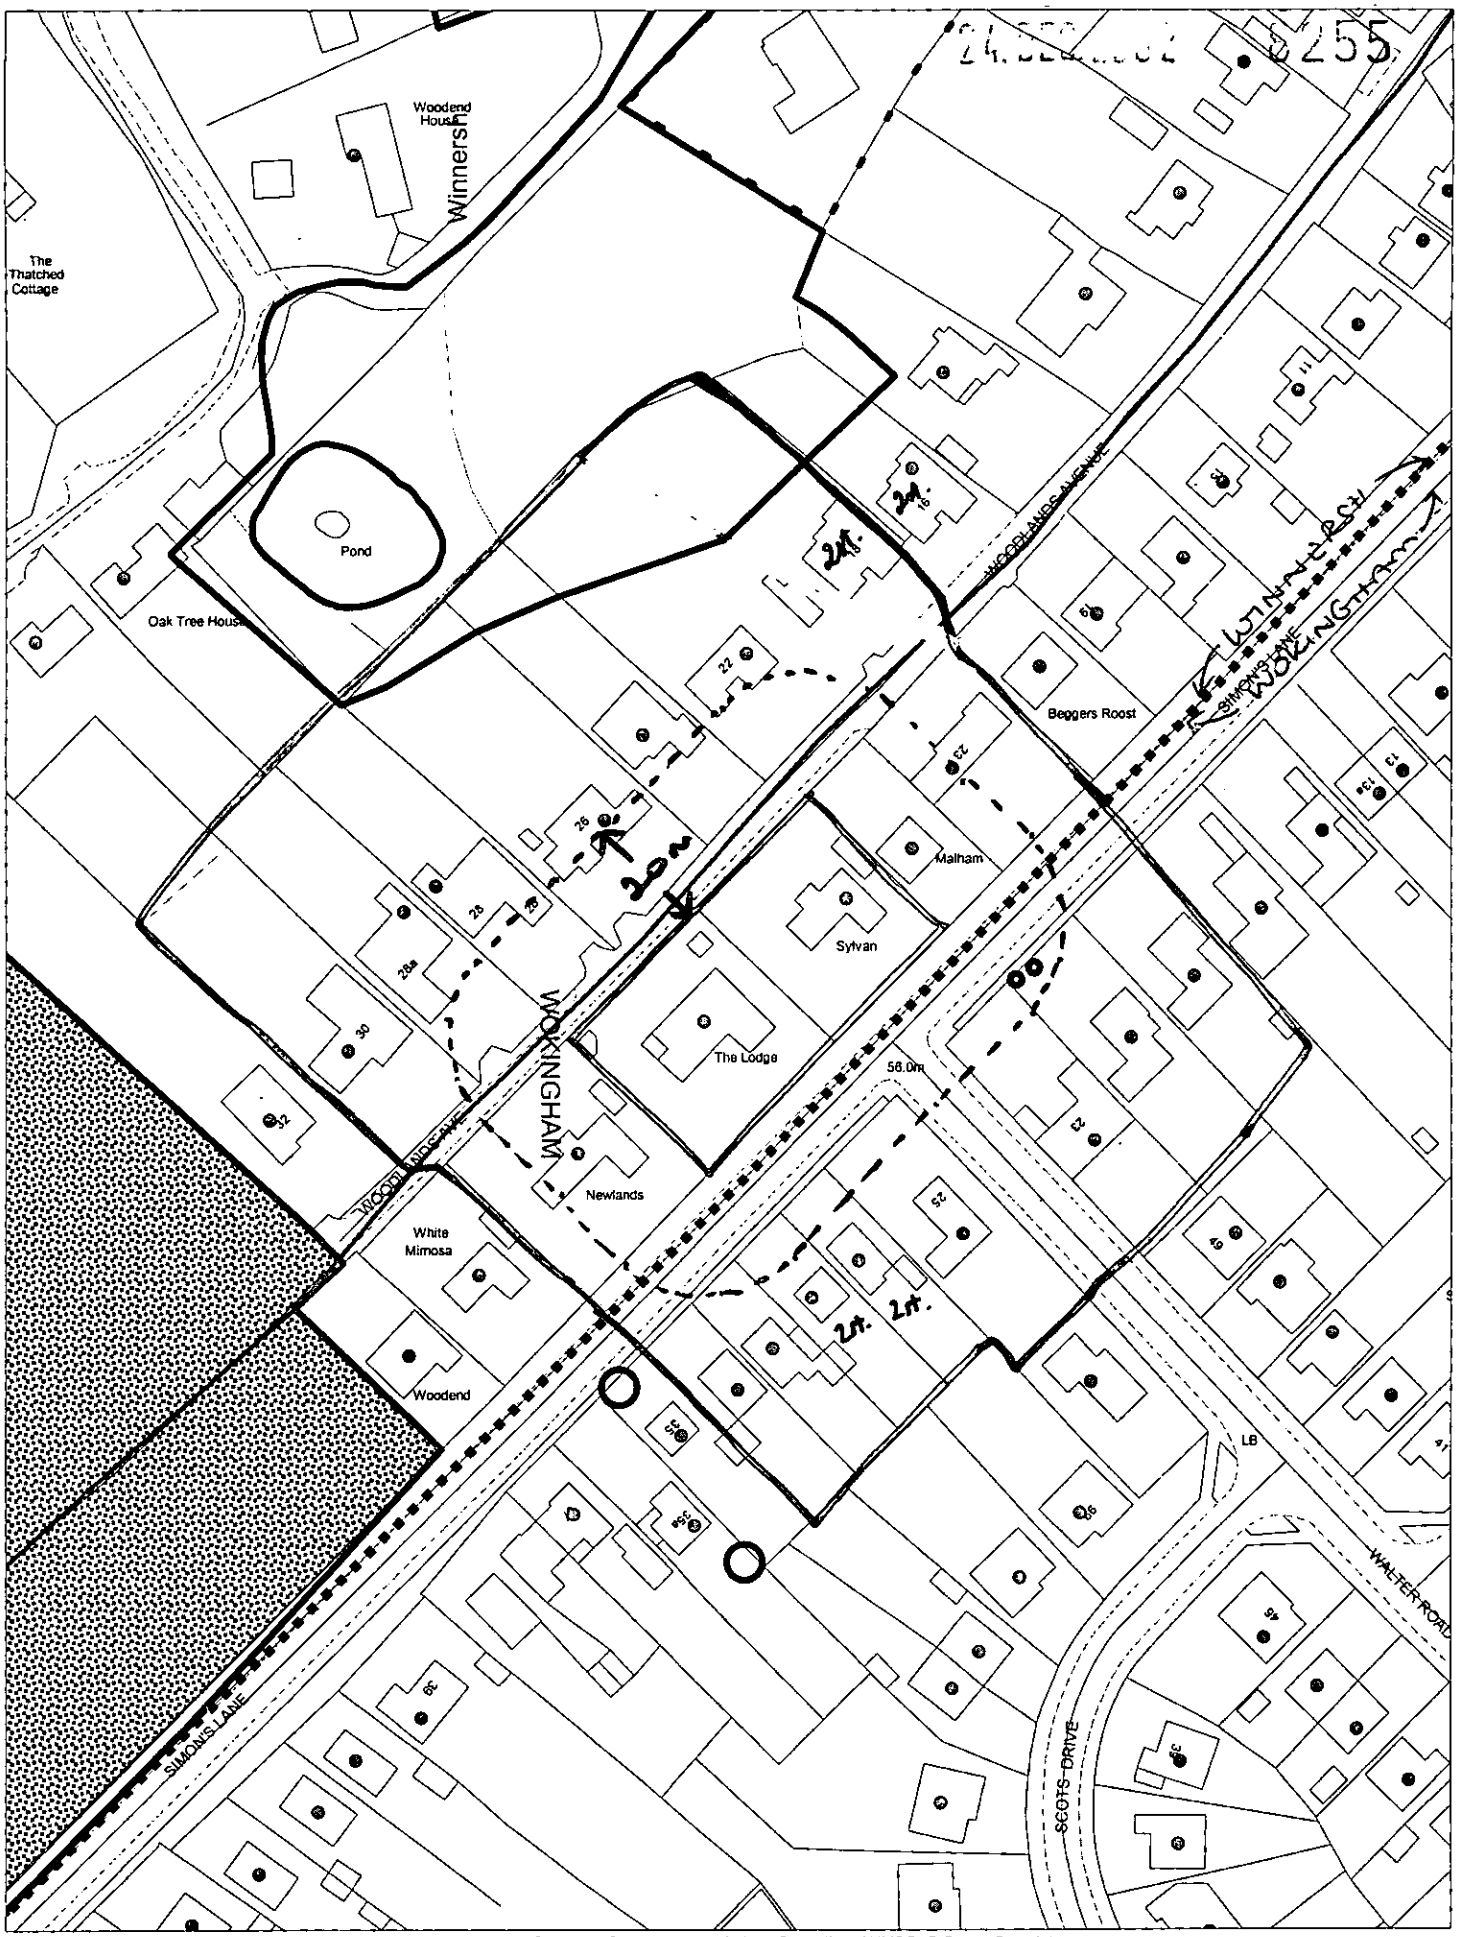

This map is based upon Ordnance Survey material with the permission of Ordnance Survey on behalf of the Controller of HMSO. © Crown Copyright.
Unauthorised reproduction infringes Crown Copyright and may lead to prosecution or civil proceedings.Wokingham District Council Licence LA086134

Development Control,Wokingham District Council.
7 January 2003

Scale: 1 : 1250

N
W E
S

Woodlands Avenue

1
186 s.m. gross plus garage

2

3

4

WHITE MIMOSA

NEWLANDS

35

33

31

29

27

25