Location of Planning Application

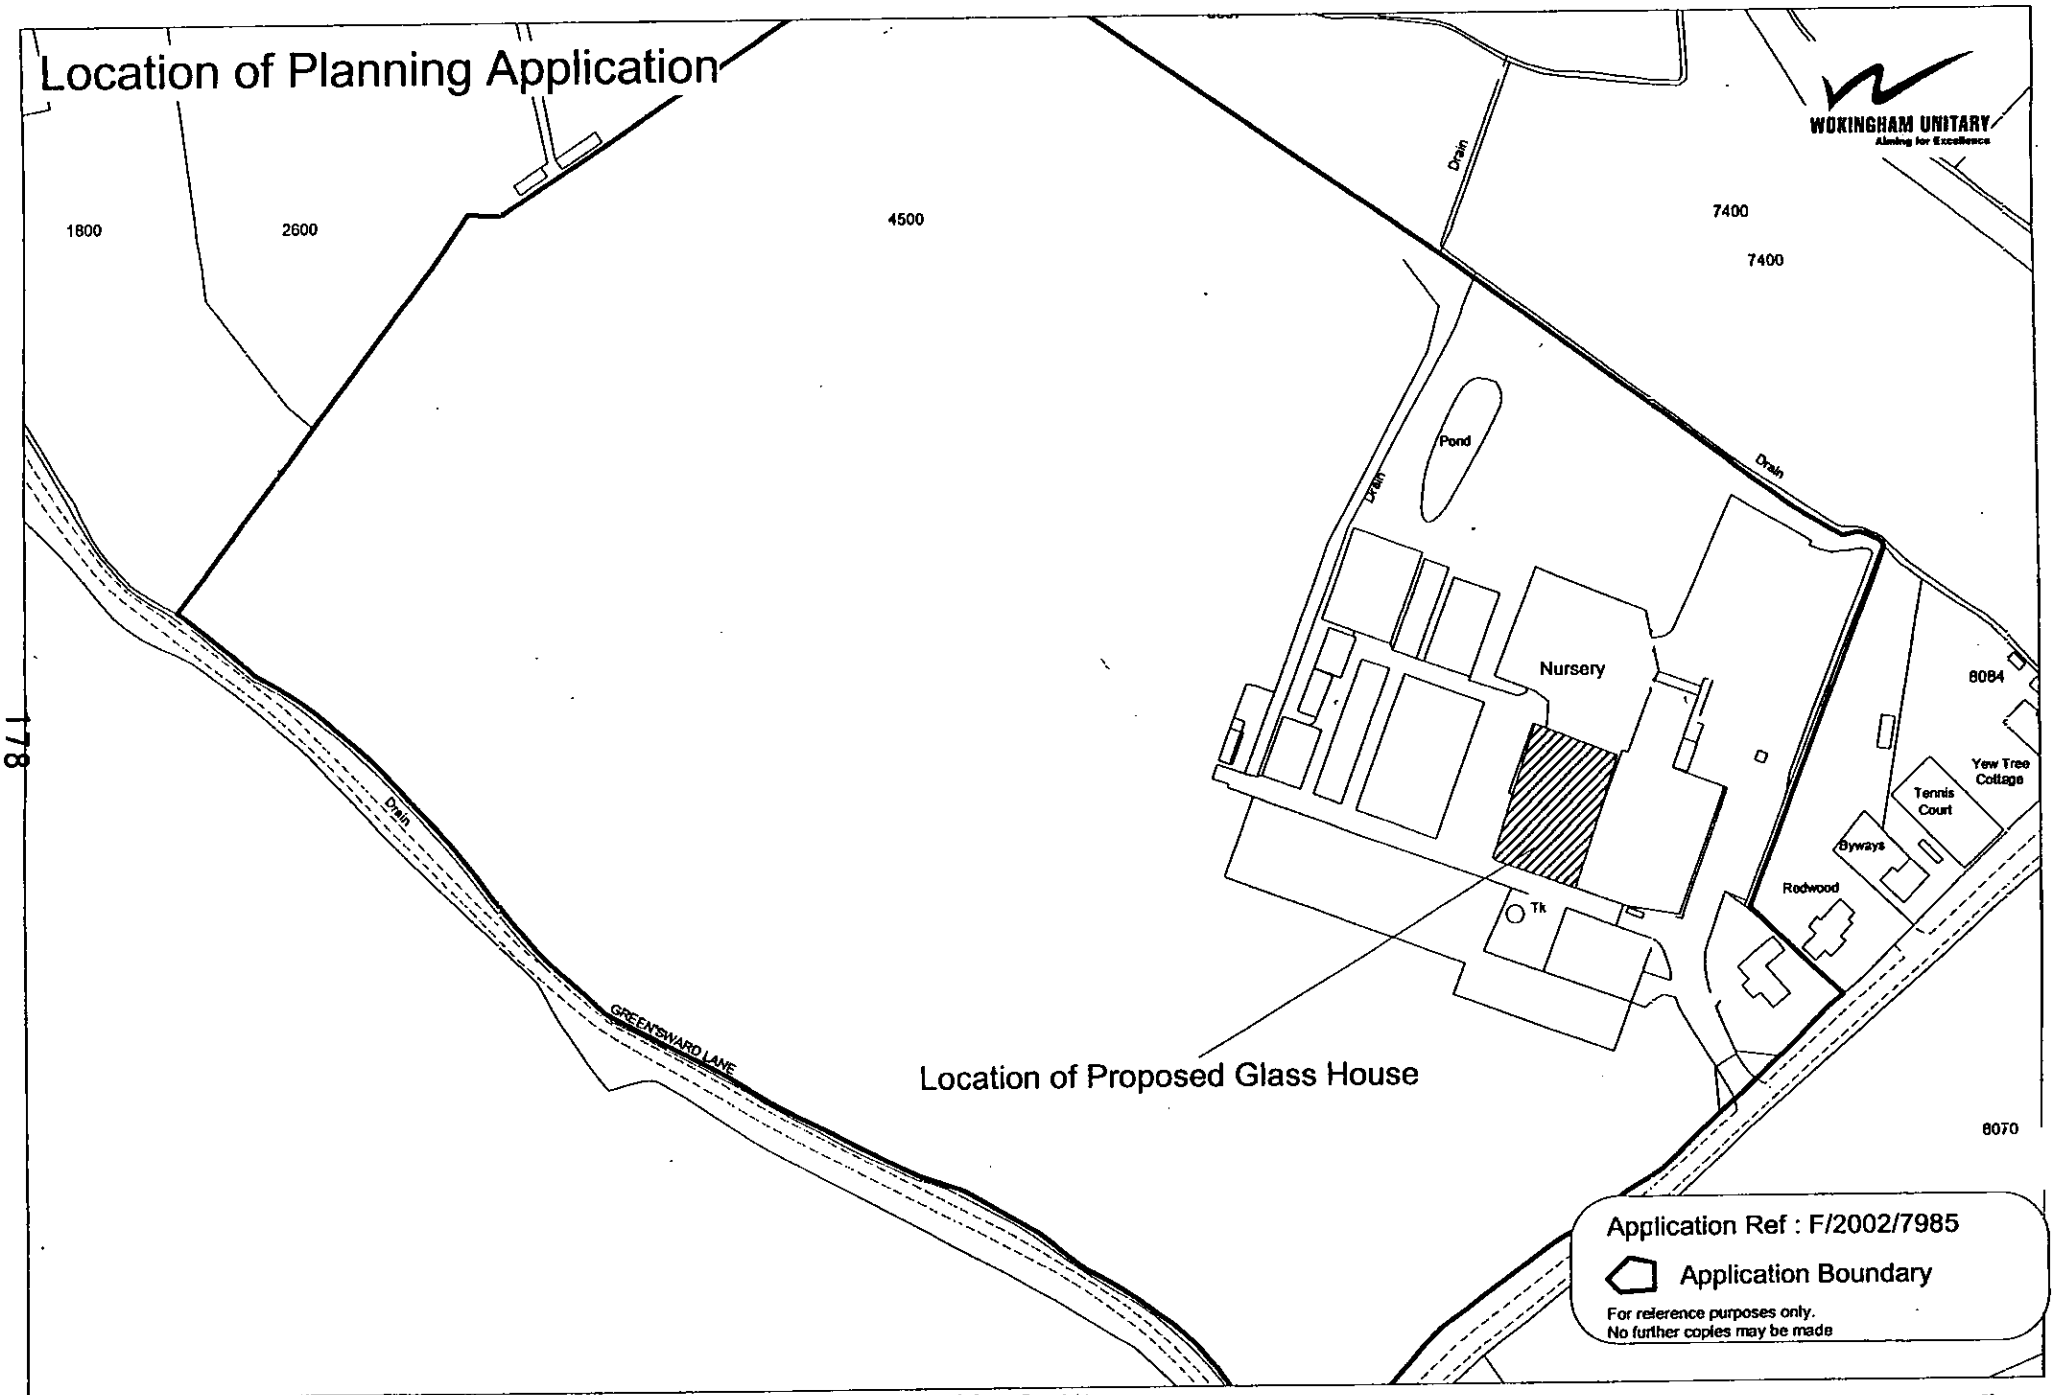

This map is based upon Ordnance Survey material with the permission of Ordnance Survey on behalf of the Controller of HMSO. © Crown Copyright.
Unauthorised reproduction infringes Crown Copyright and may lead to prosecution or civil proceedings.Wokingham District Council Licence LA086134

Development Control,Wokingham District Council.

15 January 2002

Scale: 1 : 2500

N
W E
S

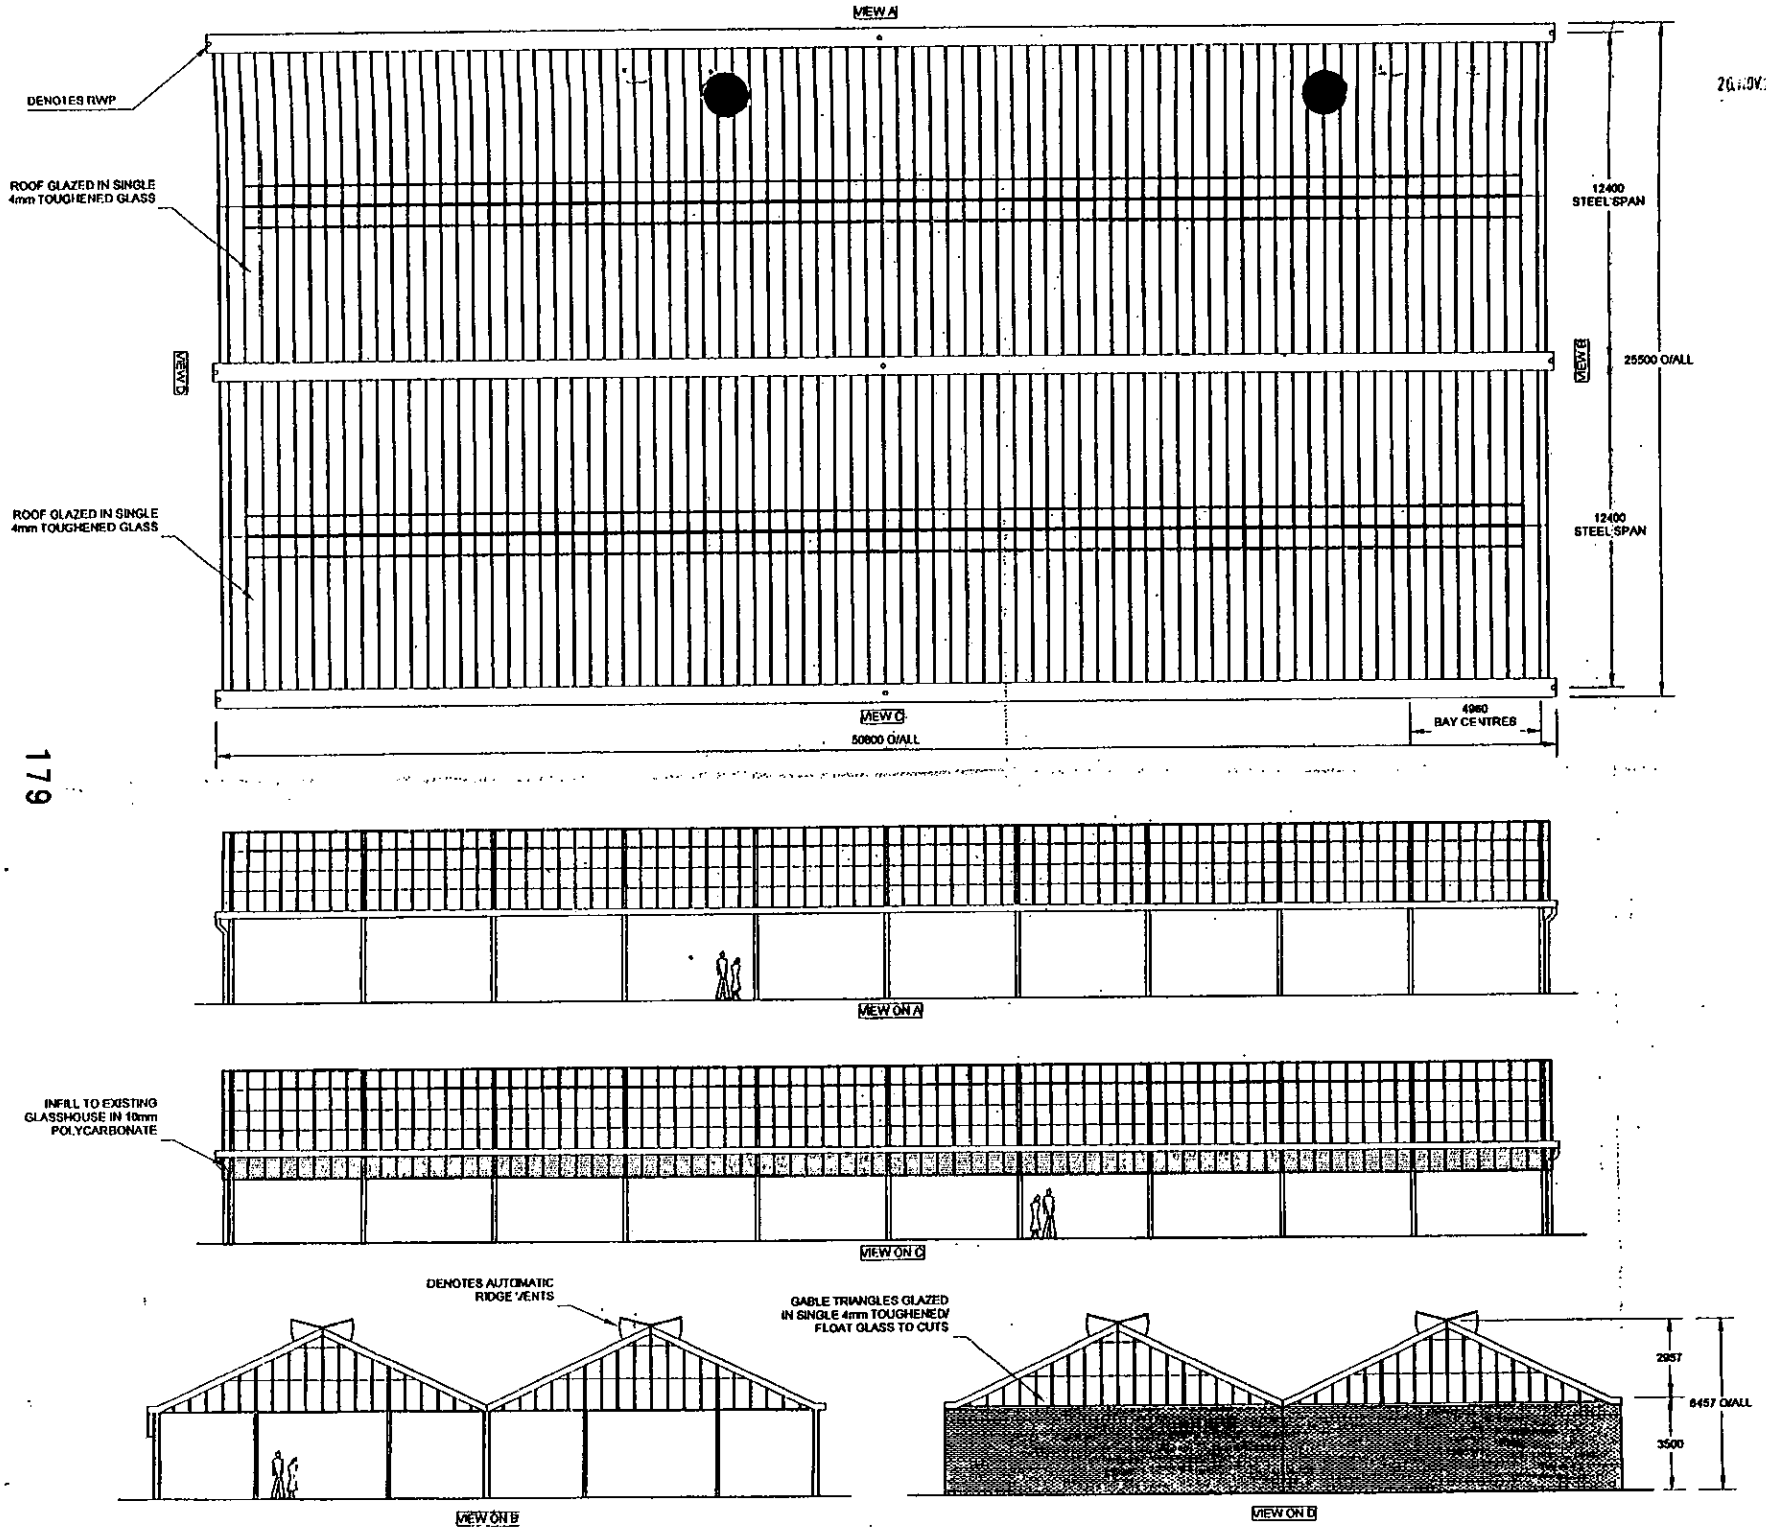

26.NOV.2002 7985

new span design & build

ALL RIGHTS RESERVED

Tel / Fax	02380 458156 / 02380 458088
Web	www.newspan.co.uk
E Mail	newspan@globalnet.co.uk
Client Information	
Client	HENRY STREET GARDEN CENTRE
Address	ARBORFIELD READING
Description	PROPOSED GLASSHOUSE CANOPY
Drawing Information	
Drawing No. & Revision	1178 Revision A
Date	23/10/02
Scale	1:100
Drawn By	DR
Revision Notes	
Rev A - Bulk added to view D Infill retarded to view C.	

Location of Planning Application

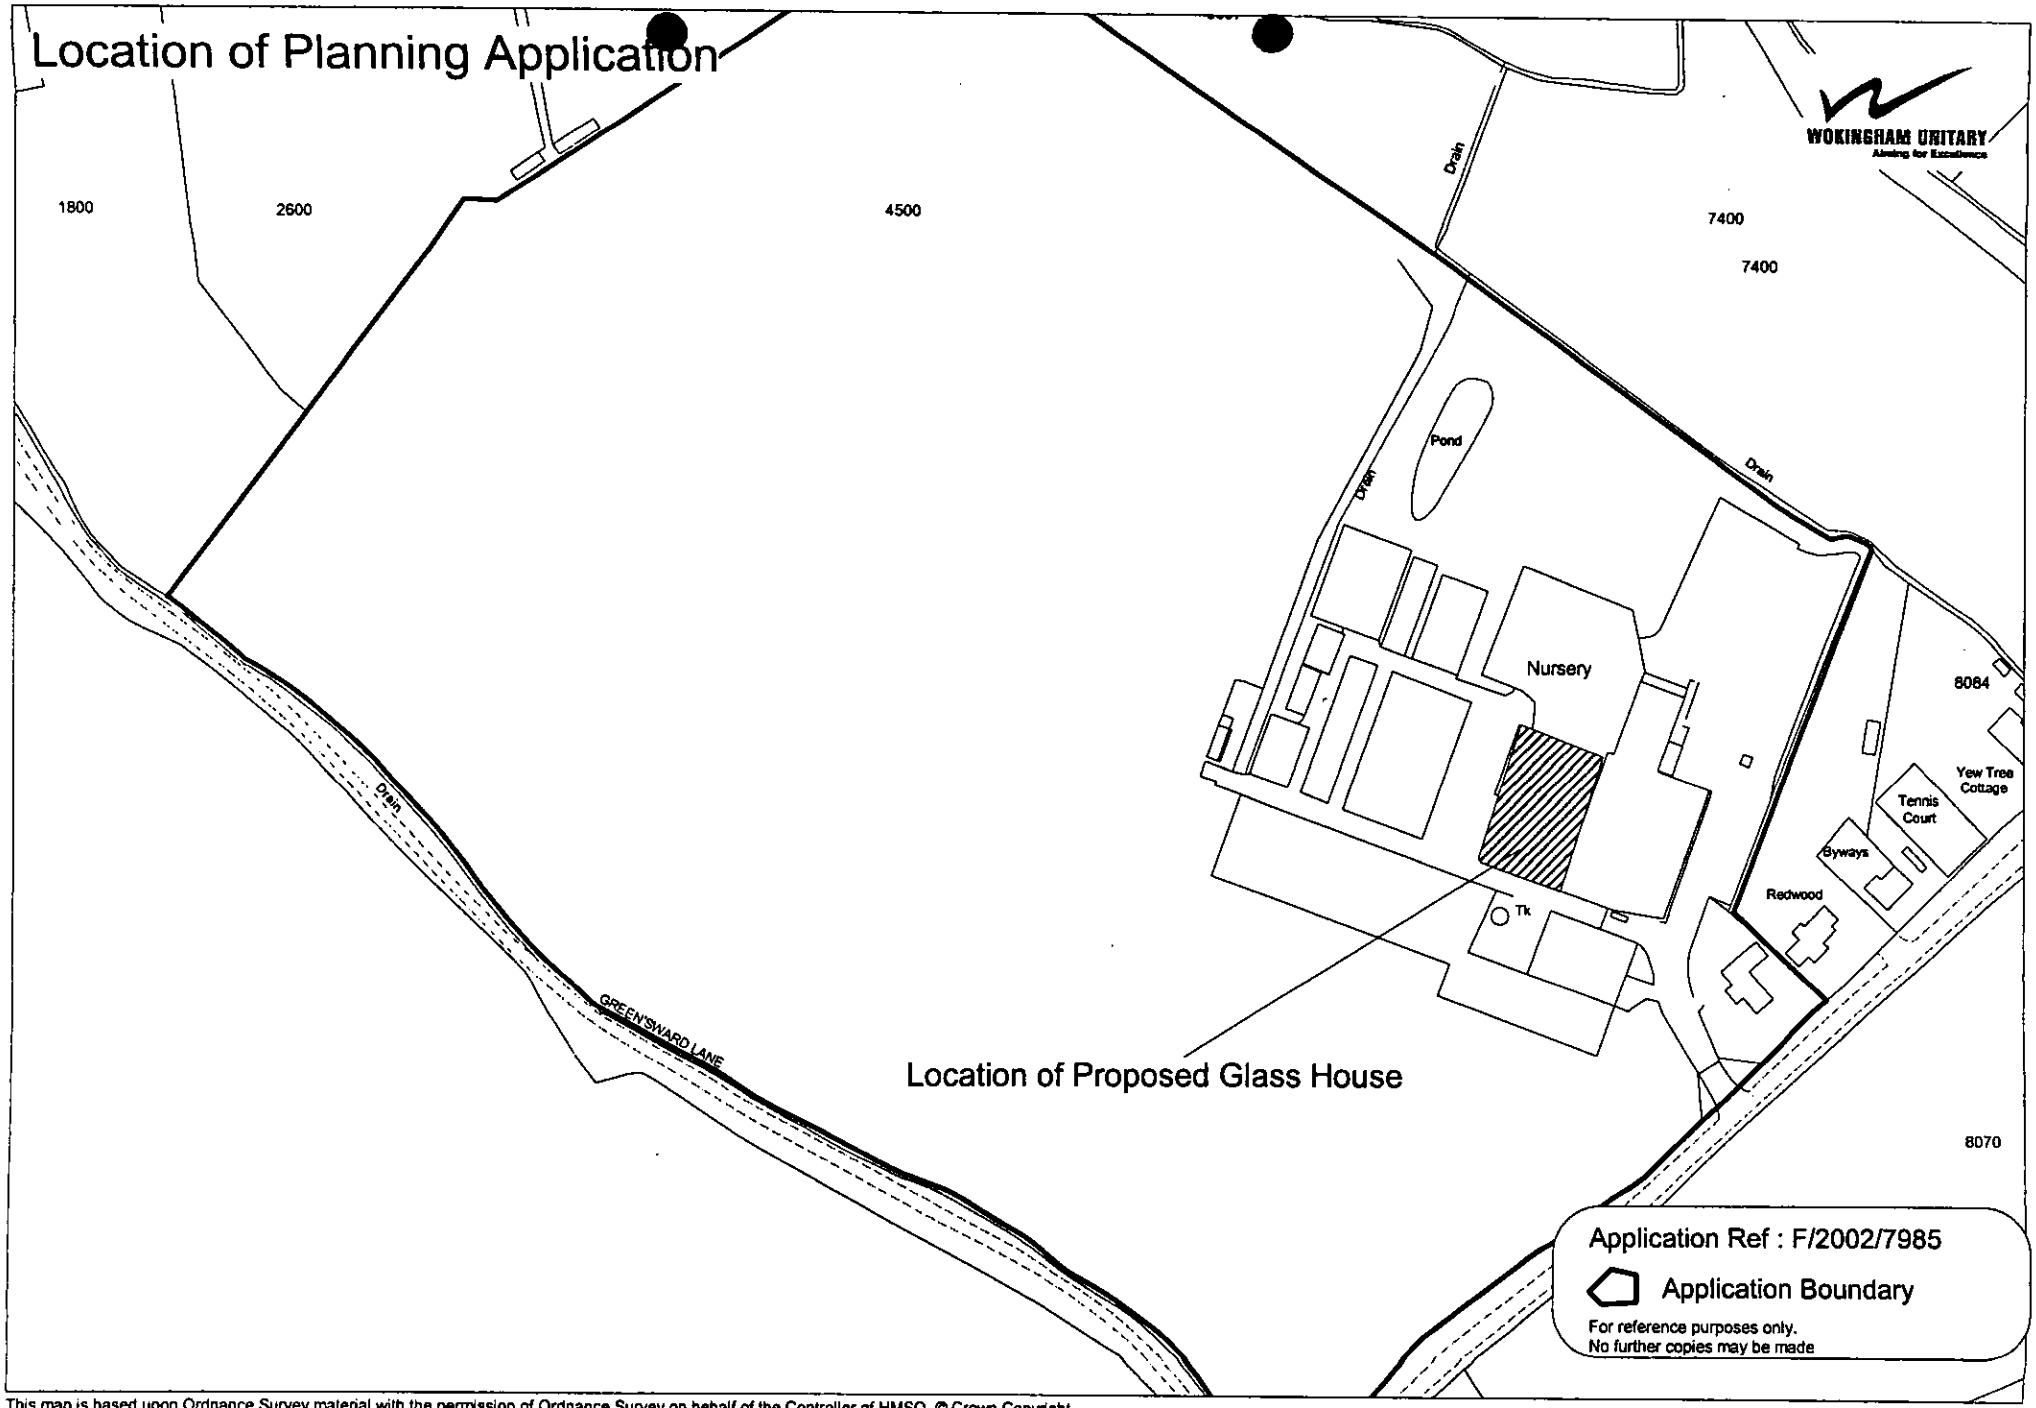

This map is based upon Ordnance Survey material with the permission of Ordnance Survey on behalf of the Controller of HMSO. © Crown Copyright.
Unauthorised reproduction infringes Crown Copyright and may lead to prosecution or civil proceedings.Wokingham District Council Licence LA086134

Development Control,Wokingham District Council.

15 January 2002

N
W E
S

Scale: 1 : 2500

7995

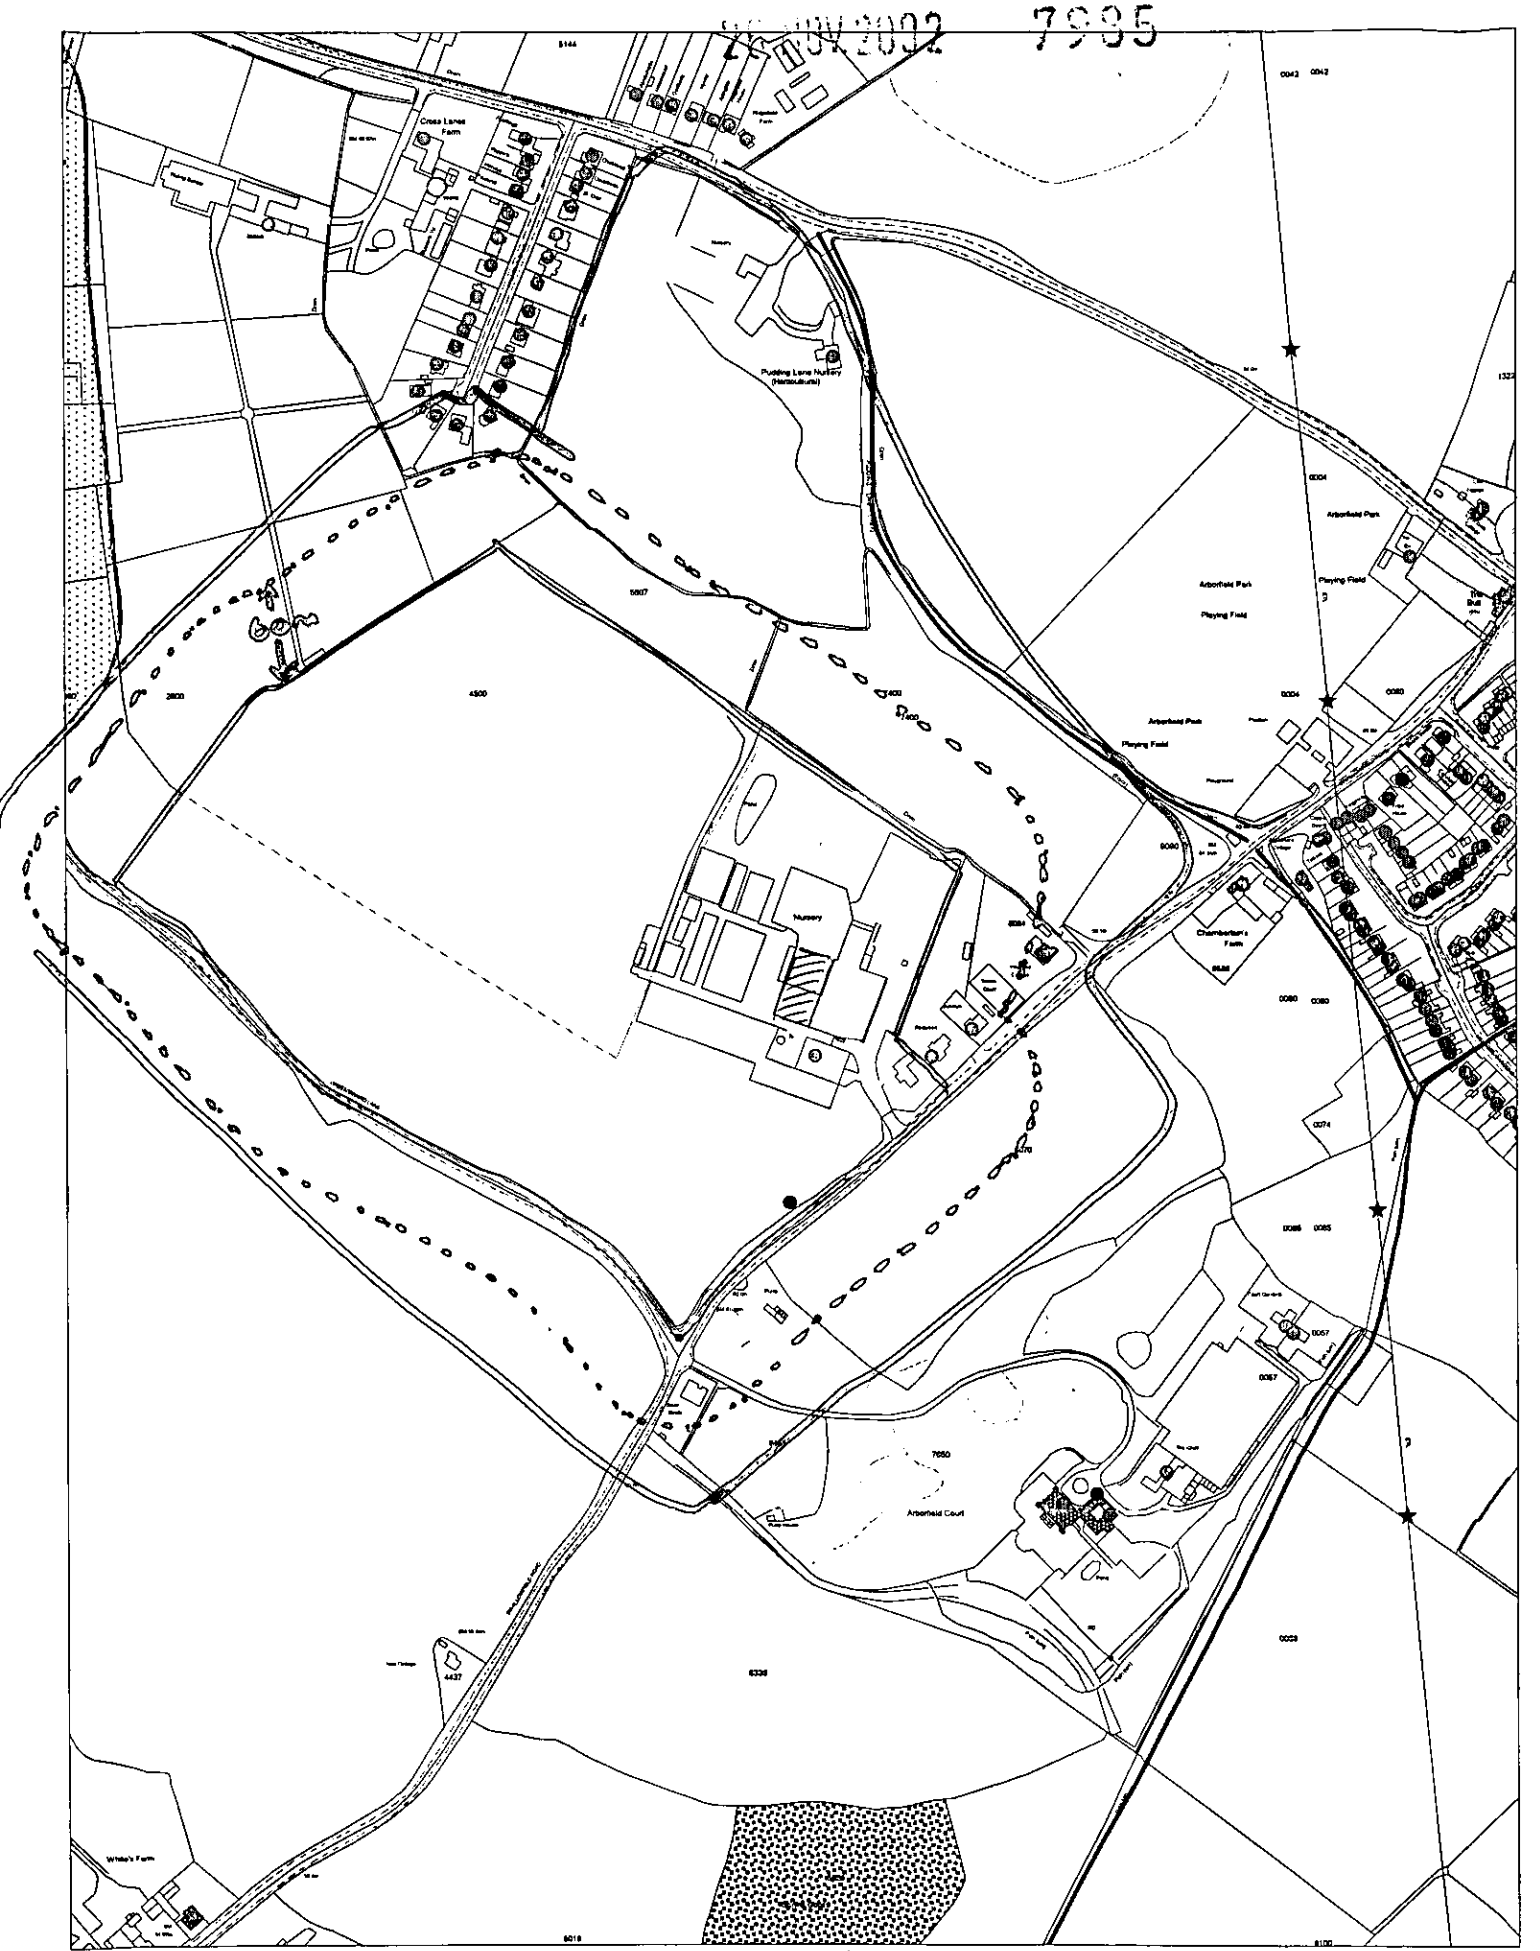

This map is based upon Ordnance Survey material with the permission of Ordnance Survey on behalf of the Controller of HMSO. © Crown Copyright.
Unauthorised reproduction infringes Crown Copyright and may lead to prosecution or civil proceedings.Wokingham District Council Licence LA086134

Development Control,Wokingham District Council.
19 November 2002

Scale: 1 : 5000

N
W E
S



This map is based upon Ordnance Survey material with the permission of Ordnance Survey on behalf of the Controller of HMSO. © Crown Copyright.
Unauthorised reproduction infringes Crown Copyright and may lead to prosecution or civil proceedings.Wokingham District Council Licence LA086134

Development Control,Wokingham District Council.
19 November 2002

Scale: 1 : 2500

N
W E
S

THE FOLLOWING SCANNED IMAGES ARE DOCUMENTS OF BAD QUALITY OR ARE PHOTOCOPIES.



FOR THIS REASON THEY MAY APPEAR UNREADABLE ON SCREEN

Henry Street Garden Centre

Swallowfield Road

Arborfield

26.NOV.2002 7:35

Existing open air
Sales area

Existing Car Park
For 175 cars

Coffee Shop

APPROVED

Existing open air
Sales area

Lorry deliveries
And parking

25000

47000

Area presently
Covered by
Nicotarp on a
Tubular frame

22000

26000

Existing retail
Sales
area

Redwood

Swallowfield
Road

Martin & Pole, Nicholas
24 Friar Street
Reading RG1 1DP
Phone: 0118 959 1231

SITE	HENRY STREET GARDEN CENTRE SWALLOWFIELD ROAD, ARBORFIELD
PROJECT	ERECTION OF GLASSHOUSE STYLE COVERED SALES AREA
TITLE	BLOCK PLAN
SCALE	1:500
DATE	November 2002
DWG.No	

Town Planning & Development Consultants

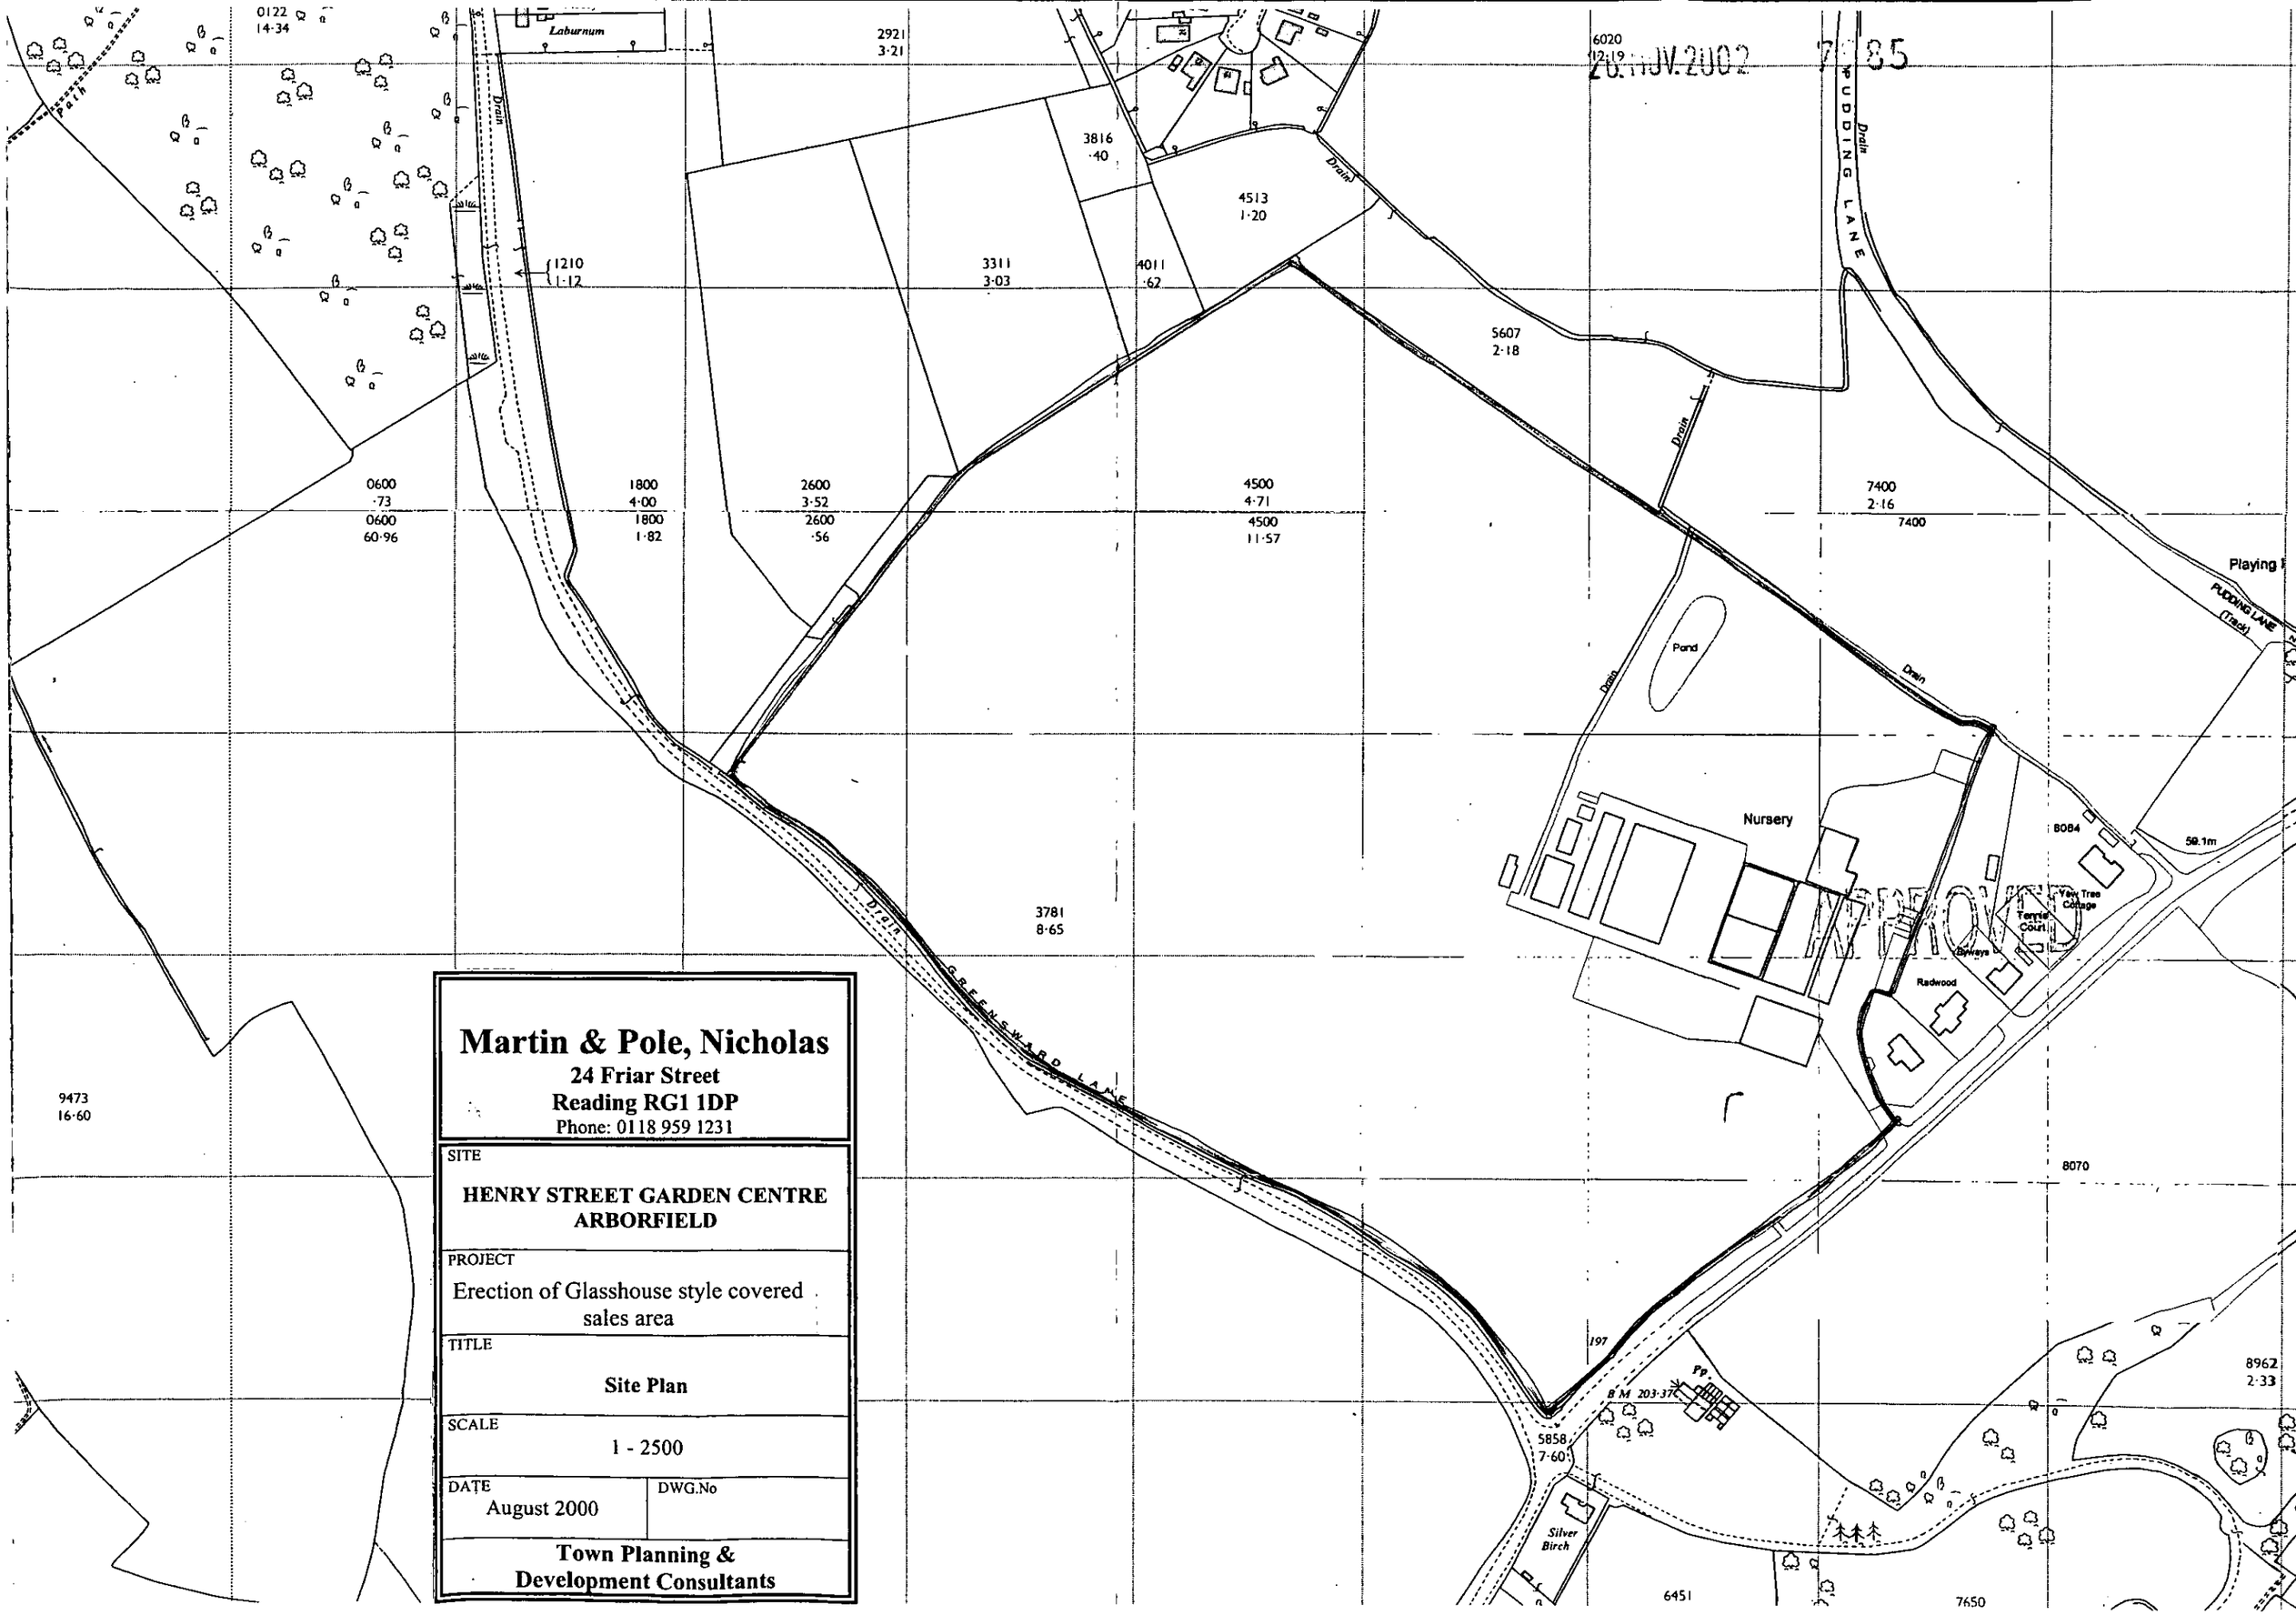

Martin & Pole, Nicholas
24 Friar Street
Reading RG1 1DP
Phone: 0118 959 1231

SITE
HENRY STREET GARDEN CENTRE ARBORFIELD

PROJECT
Erection of Glasshouse style covered sales area

TITLE
Site Plan

SCALE
1 - 2500

DATE
August 2000

DWG.No

Town Planning & Development Consultants

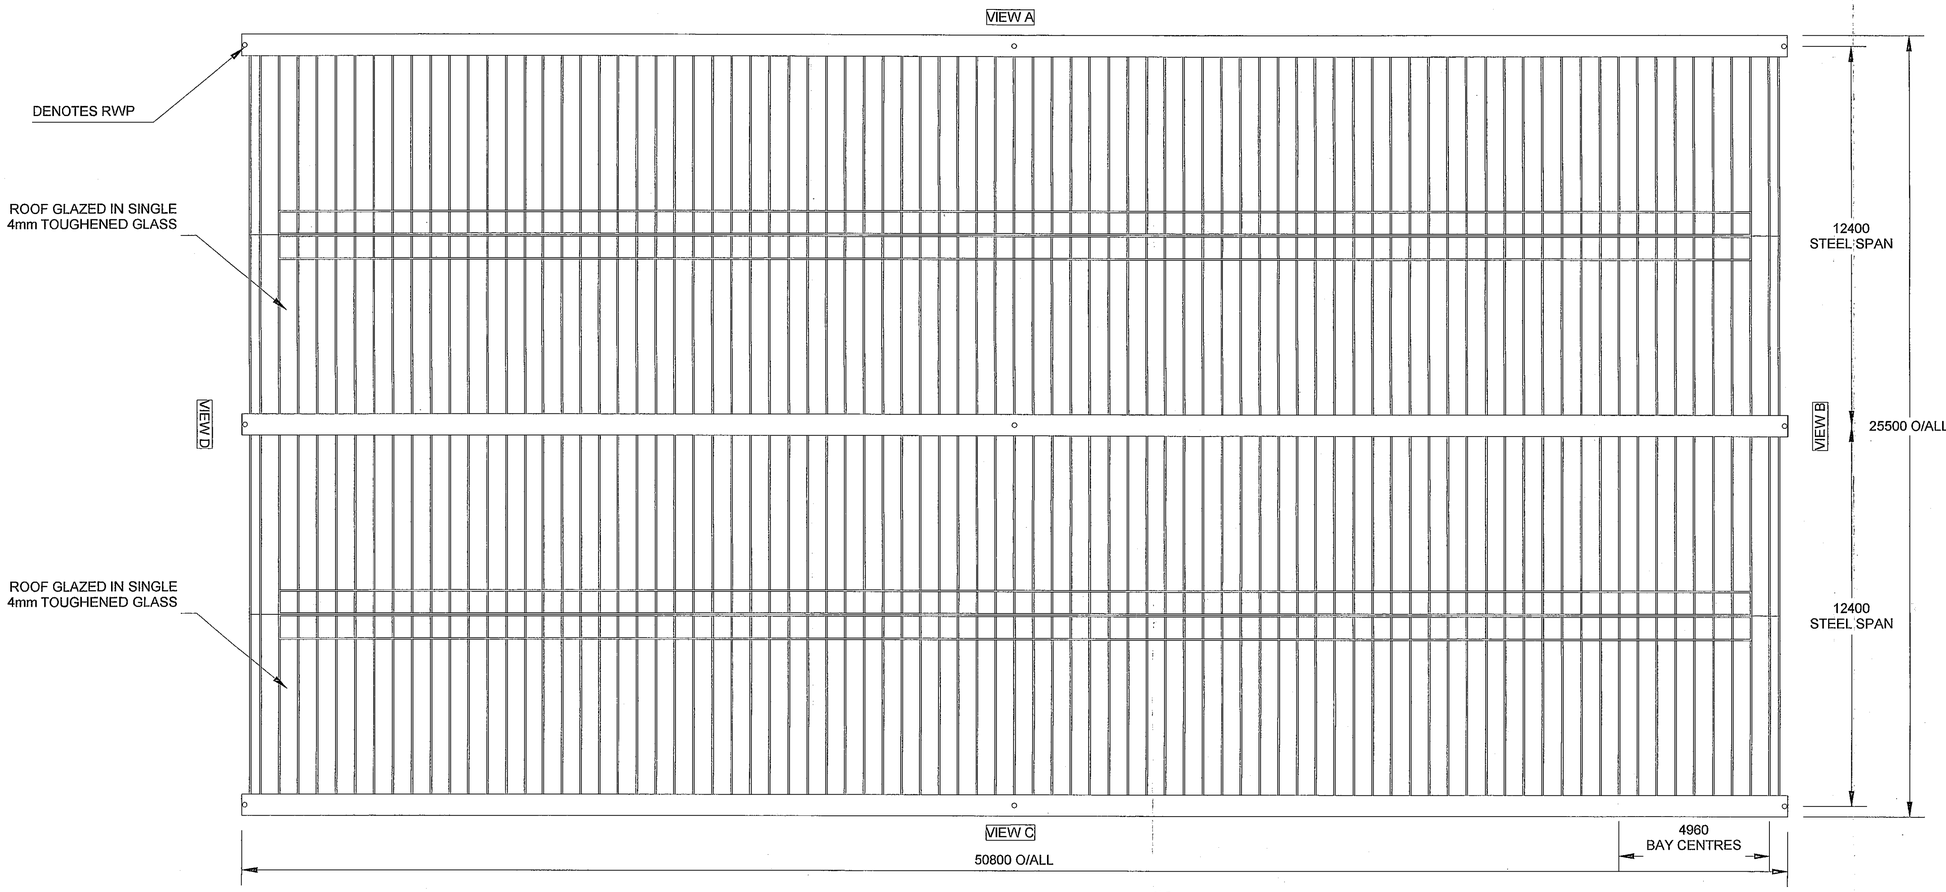

26.NOV.2002 7985

ALL RIGHTS RESERVED

Tel / Fax	02380 456156 / 02380 456088
Web	www.newspan.co.uk
EMail	newspan@globalnet.co.uk

Client Information

Client	HENRY STREET GARDEN CENTRE
Address	ARBORFIELD READING
Description	PROPOSED GLASSHOUSE CANOPY

Drawing Information

Drawing No. & Revision	1178 Revision A
Date	23/10/02
Scale	1:100
Drawn By	DR

Revision Notes

Rev. A – Brk added to view D
Infill extended to view C.

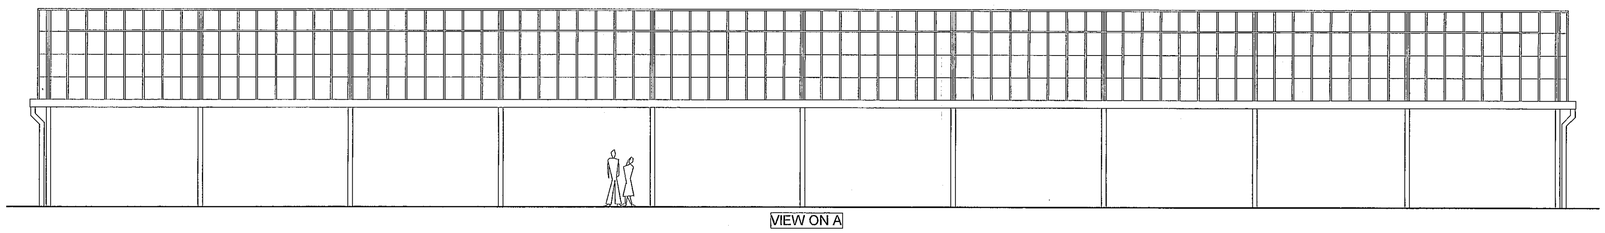

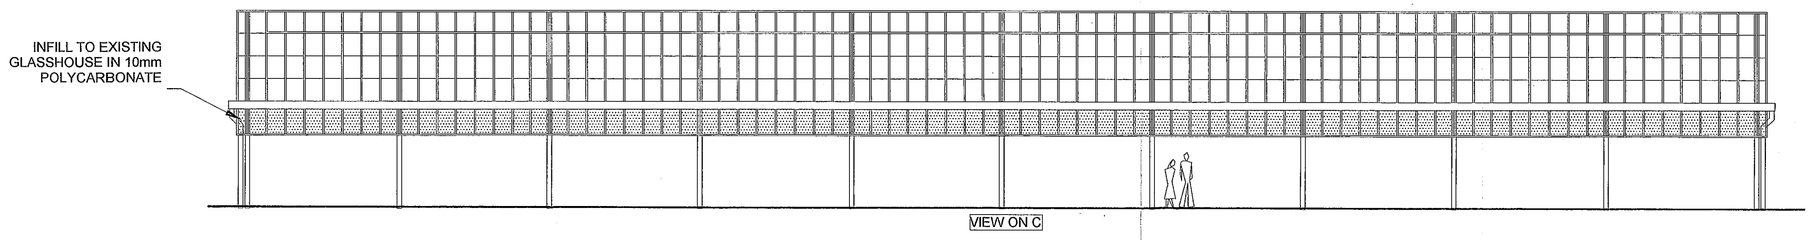

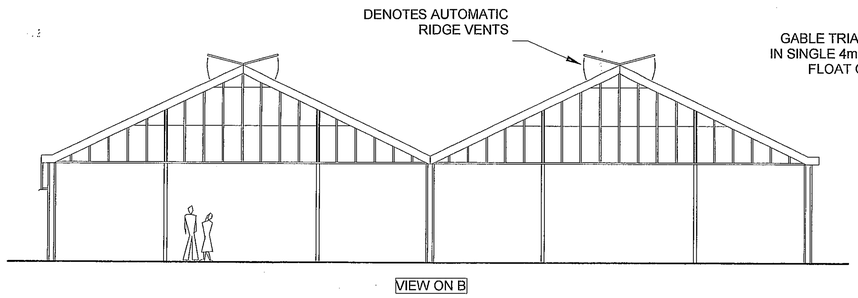

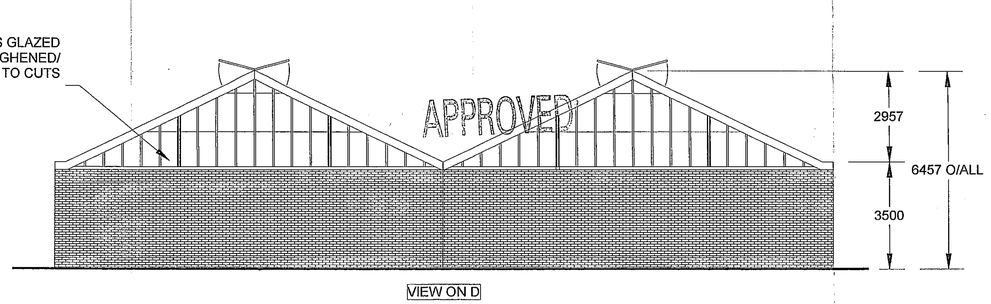

APPROVED