



SOUTH ELEVATION

WEST ELEVATION

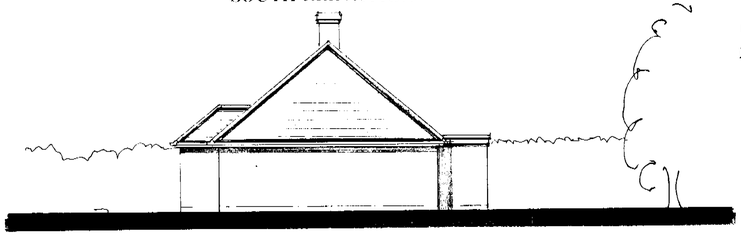


EAST ELEVATION

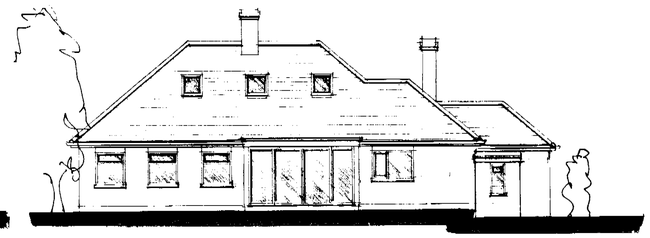


NORTH ELEVATION




LOCATION PLAN SCALE 1:2500

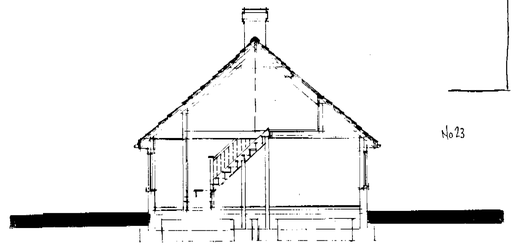


SECTION AA

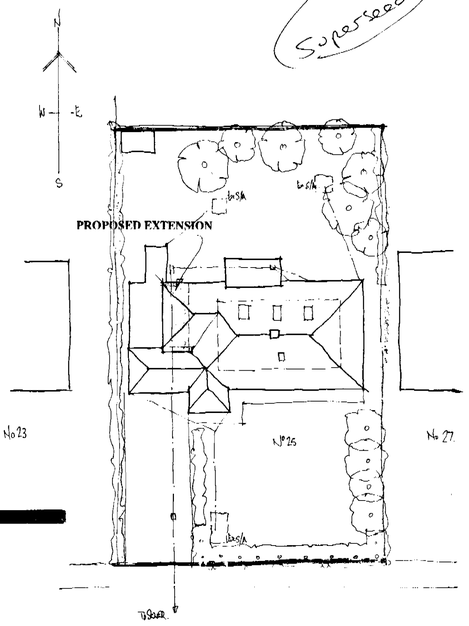

SITE PLAN SCALE 1:200.

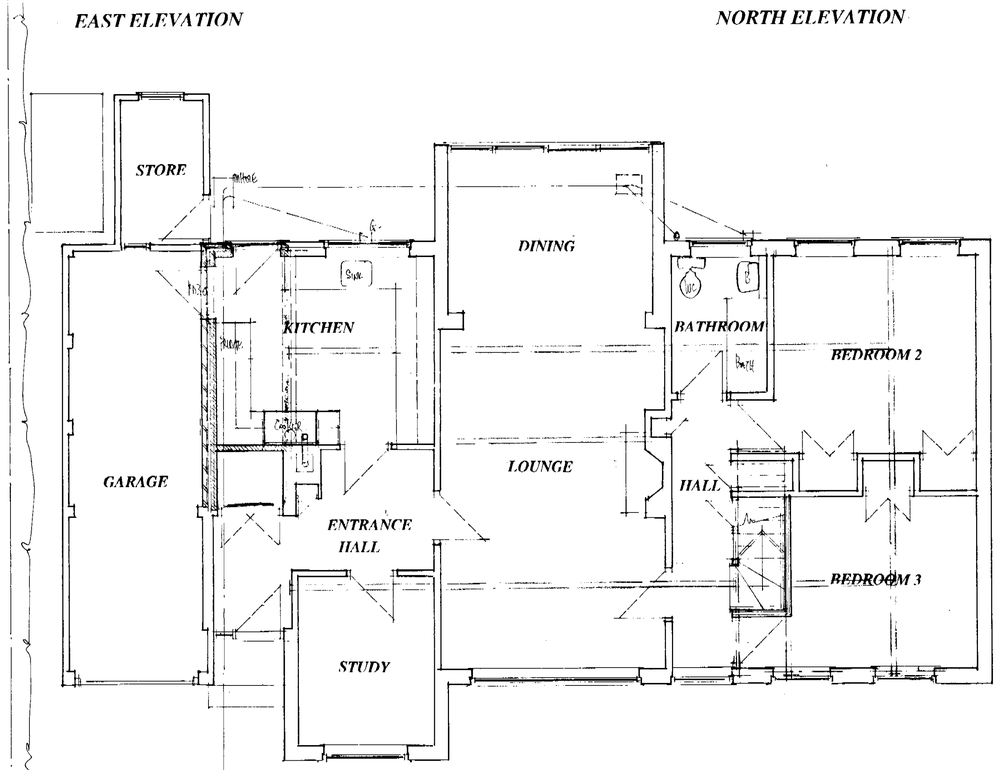

GROUND FLOOR PLAN

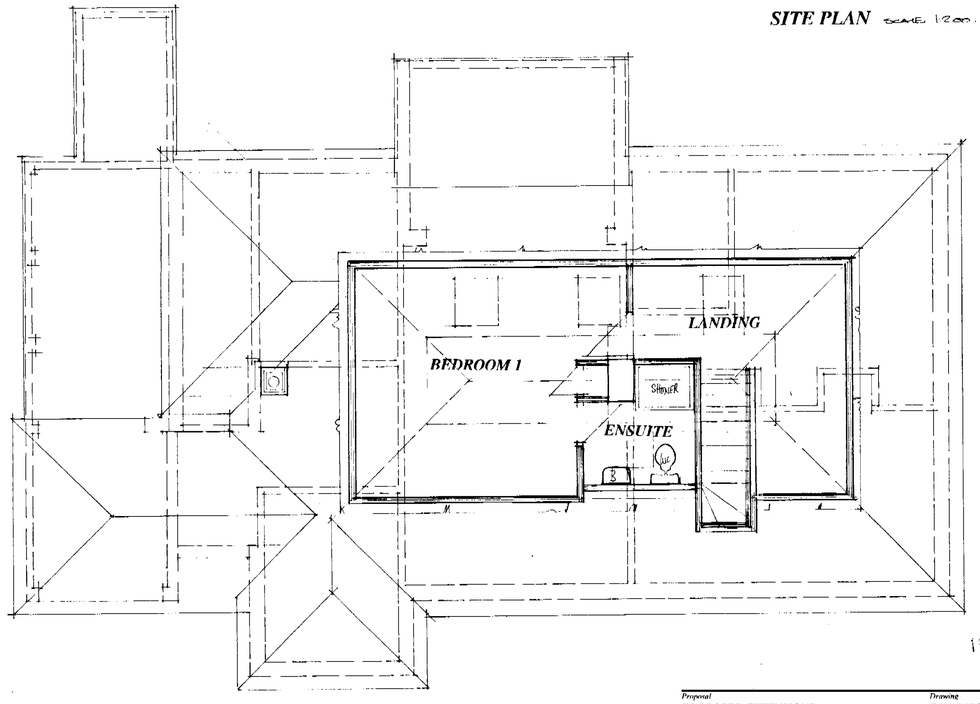

FIRST FLOOR PLAN

13 MAR 2002 • 6172


Proposal
PROPOSED EXTENSIONS.

Drawing
PLANNING PROPOSALS

Site
25 NEW ROAD TWYFORD, TWYFORD, BERKSHIRE


Date 23 January, 2002 Scale 1:50 & 1:100. Drawing No D 637-01

COLIN DAWSON & ASSOCIATES
Architectural Design & Building Surveying.
MALVERN HOUSE
1 MALVERN WAY
TWYFORD
READING BERKSHIRE RG10 9PY.
Tel: (0118) 9343322 Fax: (0118) 9343322.

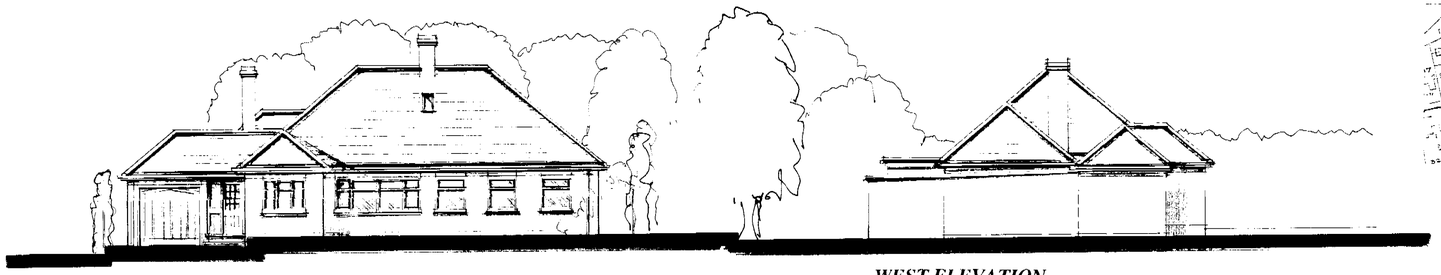


SOUTH ELEVATION


WEST ELEVATION

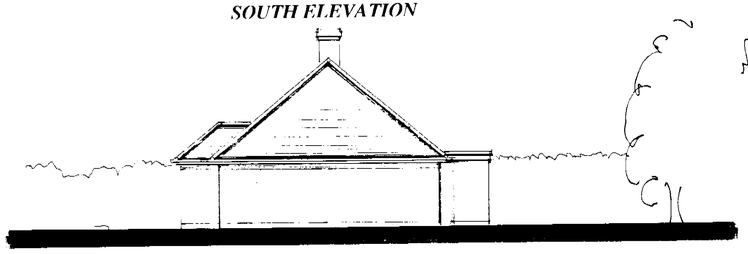


EAST ELEVATION

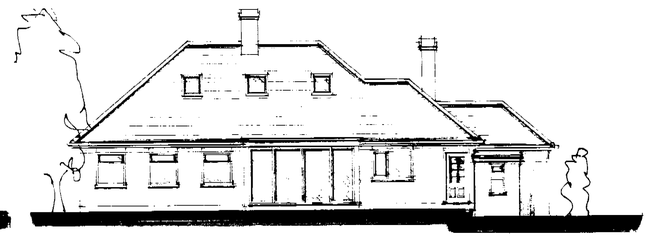


NORTH ELEVATION

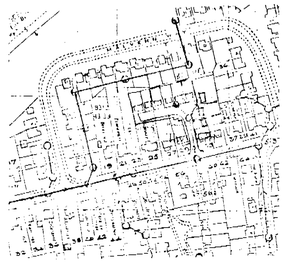


LOCATION PLAN SCALE 1:2500

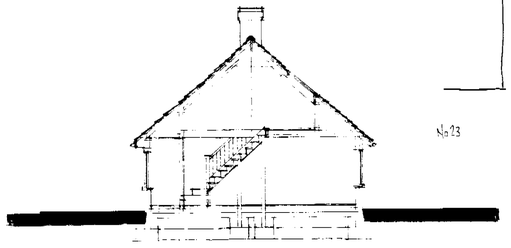


SECTION AA

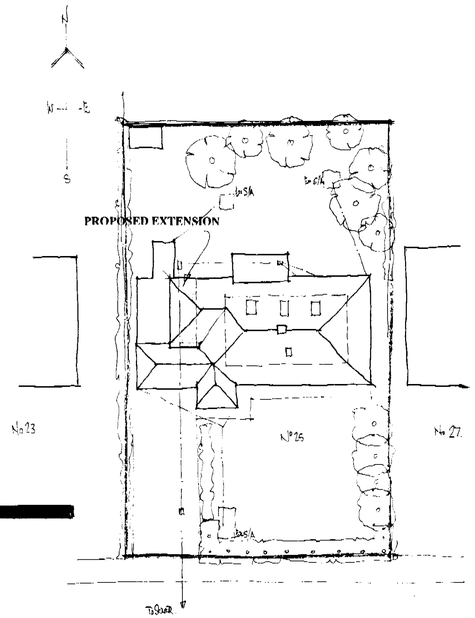

SITE PLAN SCALE 1:200

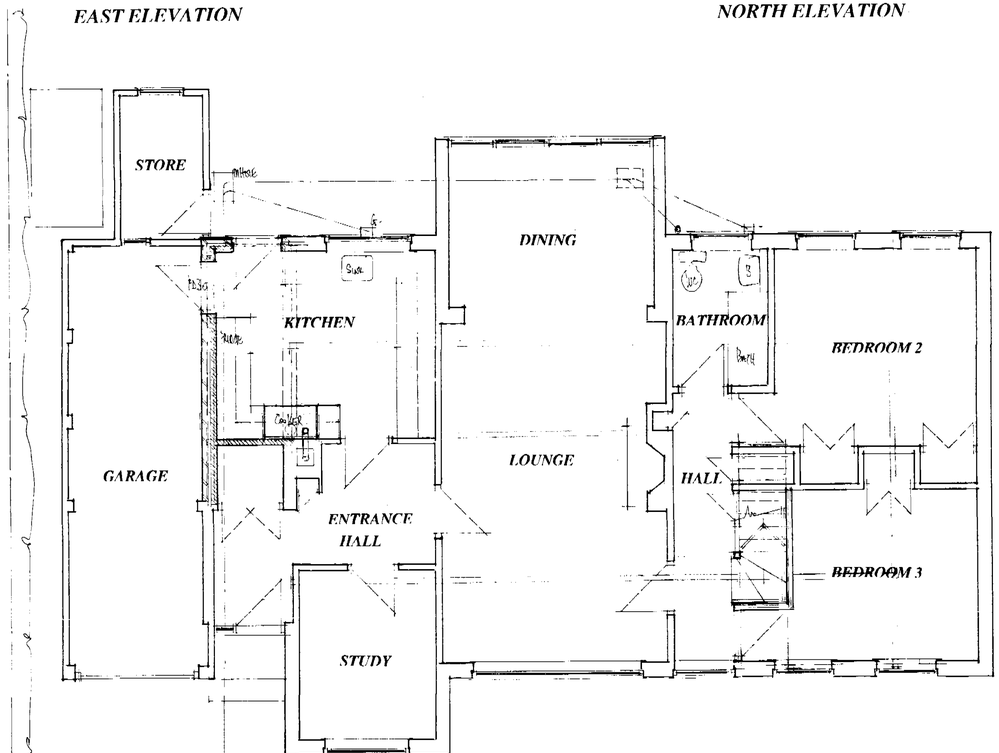

GROUND FLOOR PLAN

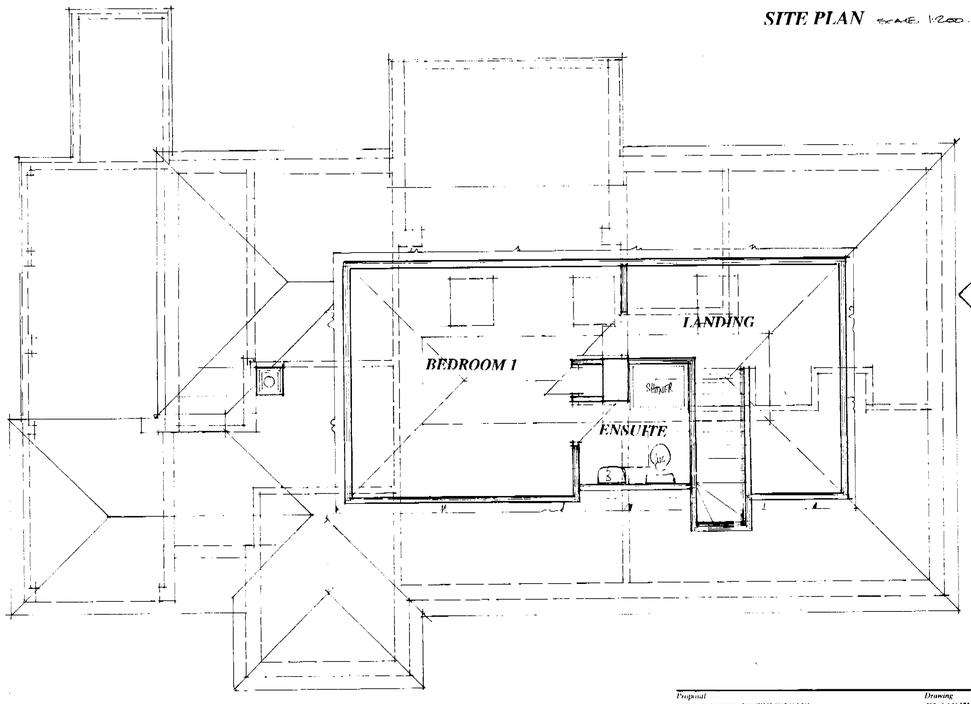

FIRST FLOOR PLAN

APPROVED

REVISED PLAN
6172

Proposal: PROPOSED EXTENSIONS.
Drawing: PLANNING PROPOSALS
Site: 25 NEW ROAD TWYFORD, TWYFORD, BERKSHIRE
Date: 23 January, 2002 Scale: 1:50 & 1:100. Drawing No: D 637-01

COLIN DAWSON & ASSOCIATES
Architectural Design & Building Surveying.
MALVERN HOUSE
1 MALVERN WAY
TWYFORD
READING BERKSHIRE RG10 9PY.
Tel: (0118) 9343322 Fax: (0118) 9343322.

21/8/02