~~DO NOT SCALE FROM THIS DRAWING~~ VERIFY ALL DIMENSIONS BEFORE SETTING OUT. COMMENCING WORK OR MAKING ANY SHOP DRAWINGS REPORT ANY DISCREPANCIES TO SUPERVISING OFFICER IMMEDIATELY
© COPYRIGHT

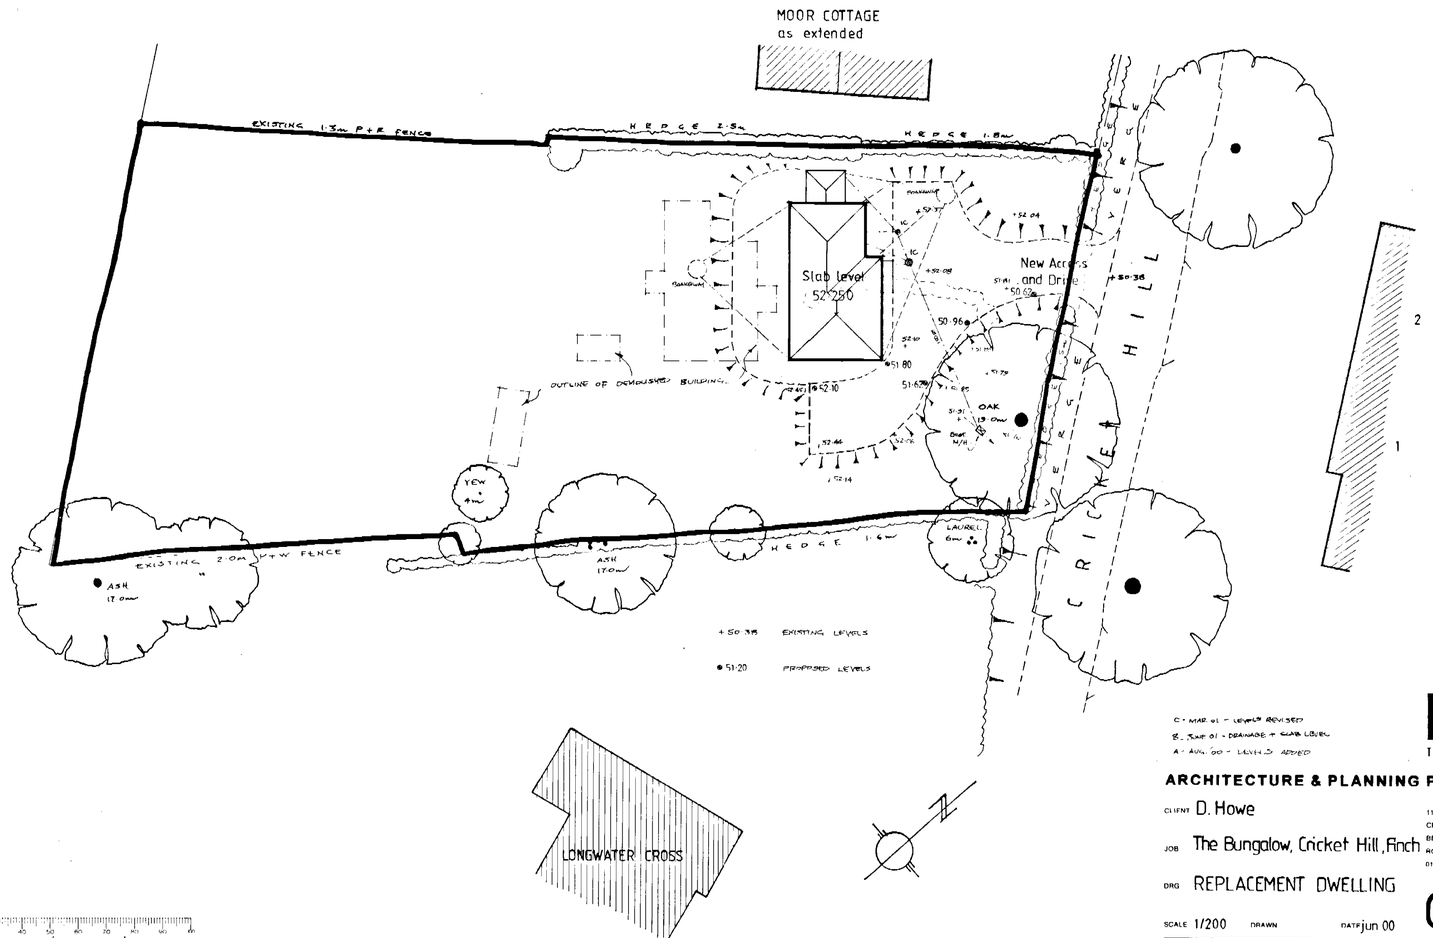

C - MAR. 01 - LEVELS REVISED
B - JUNE 01 - DRAINAGE + SLAB LEVEL
A - AUG. 00 - LEVELS ADDED

DAT
THE • DAY • TANNER

ARCHITECTURE & PLANNING PARTNERSHIP

CLIENT D. Howe

JOB The Bungalow, Cricket Hill, Finch

DRG REPLACEMENT DWELLING

SCALE 1/200 DRAWN DATE jun 00

11-13 DUKES RIDE 5a PROSPECT ST
CROWTHORNE CAVERSHAM
BERKSHIRE READING
RG11 6LZ RG4 8JA
01344 - 777143 0118 - 948 1242

1542/02 C

SUPERSEDED BY 1542/02 D.

DO NOT SCALE FROM THIS DRAWING. VERIFY ALL DIMENSIONS BEFORE SETTING OUT. COMMENCING WORK OR MAKING ANY SHOP DRAWINGS. REPORT ANY DISCREPANCIES TO SUPERVISING OFFICER IMMEDIATELY
© COPYRIGHT



BACK ELEVATION

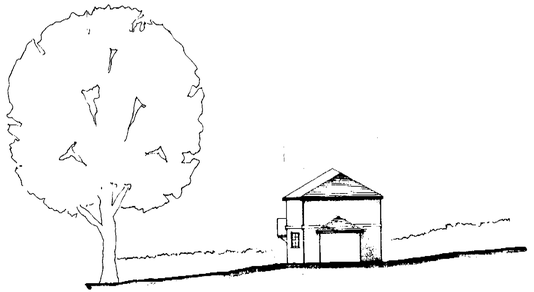

SIDE ELEVATION



FRONT ELEVATION

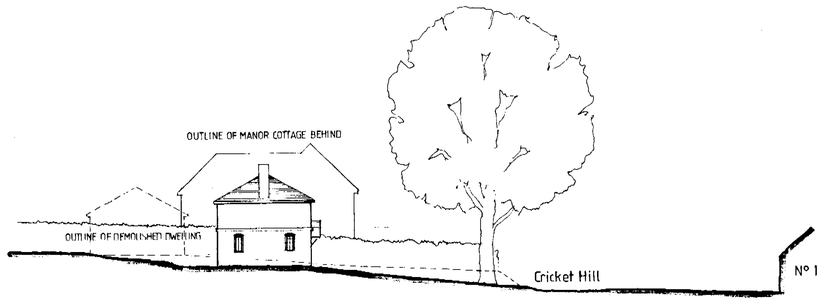

SIDE ELEVATION

78.5m²



GROUND FLOOR

72.02 m²

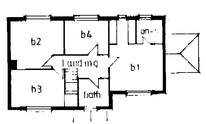

FIRST FLOOR

TOTAL FLOOR AREA = 150.52 m²

73.92
6.48
80.4
- 1.9
78.5m²

APPROVED

MAR '02 - LEVELS & ROOF REVISIONS
JUL '00 - A - W.C. WINDOW ADDED TO SHOW ELEVATION

DWT
THE • DAY • TANNER

ARCHITECTURE & PLANNING PARTNERSHIP

CLIENT D. Howe

11-13 DUKES RIDE, CROWTHORNE, BERKSHIRE, RG11 6LZ, 01344 - 777143
5a PROSPECT ST, CAVERSHAM, READING, RG4 8JA, 0118 - 946 1242

JOB The Bungalow, Cricket Hill, Finch.

DRG REPLACEMENT DWELLING

SCALE 1/200 DRAWN DATE jun 00

1542/01 B

TPD 151