

NORTH ELEVATION

WEST ELEVATION
(see revised plan rec'd 7/1/03)

WEST ELEVATION

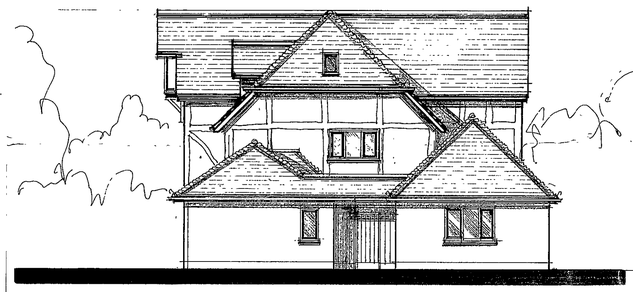

EAST ELEVATION



EAST ELEVATION



SOUTH ELEVATION

REVISED PLAN
8 0 17 03

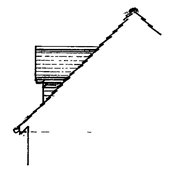

EAST ELEVATION TO SECOND FLOOR WEST DORMER WINDOW

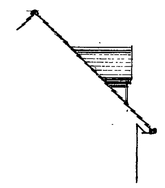

WEST ELEVATION TO SECOND FLOOR EAST DORMER WINDOW

PLANNING SERVICES	HPT
POL	TLS
DC	EMF
APP	
CS	

16 DEC 2002

Proposal
PROPOSED EXTENSIONS.

Drawing
PLANNING PROPOSALS

Site
WALDOR HOUSE, WEST DRIVE, SONNING, READING, BERKSHIRE.

Date ***November 2002*** *Scale* ***. 1:100*** *Drawng No* ***D 679-05*** A

COLIN DAWSON & ASSOCIATES
Architectural Design & Building Surveying.
MALVERN HOUSE
1 MALVERN WAY
TWYFORD
READING. BERKSHIRE. RG10 9PY.
Tel: **(0118) 9343322** *Fax:* **(0118) 9343322.**

29/1/03



NORTH ELEVATION

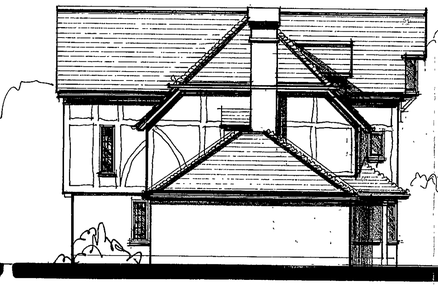

WEST ELEVATION

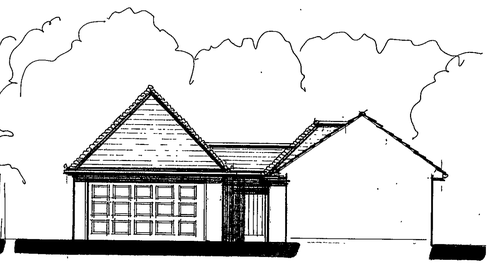

WEST ELEVATION

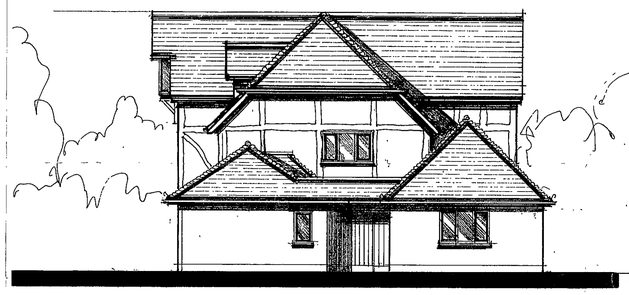

EAST ELEVATION

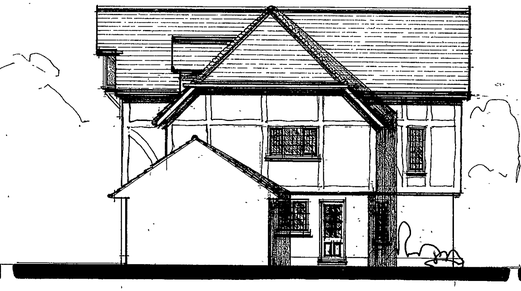

EAST ELEVATION

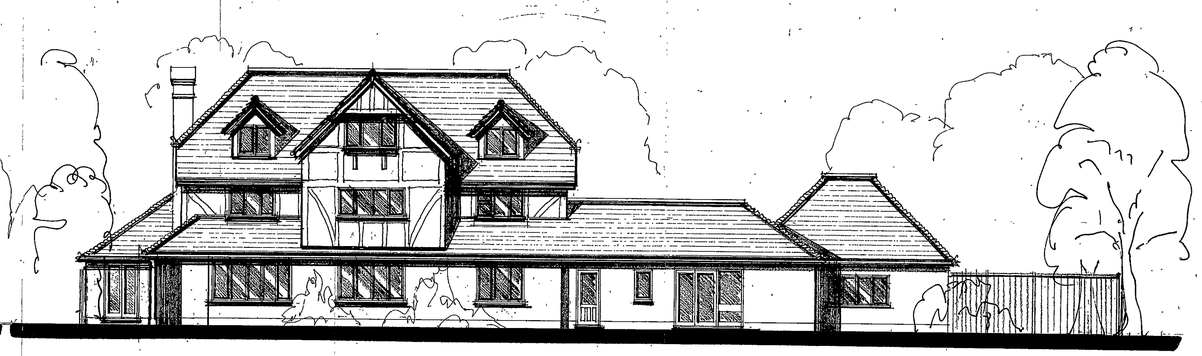

SOUTH ELEVATION

18 NOV 2002 C 017

Proposal
PROPOSED EXTENSIONS.

Drawing
PLANNING PROPOSALS

Site
WALDOR HOUSE, WEST DRIVE, SONNING, READING, BERKSHIRE.

Date November 2002 Scale . 1:100 Drawing No D 679-05

COLIN DAWSON & ASSOCIATES
Architectural Design & Building Surveying.
MALVERN HOUSE
1 MALVERN WAY
TWYFORD
READING, BERKSHIRE. RG10 9PY.
Tel:. (0118) 9343322 Fax: (0118) 9343322.

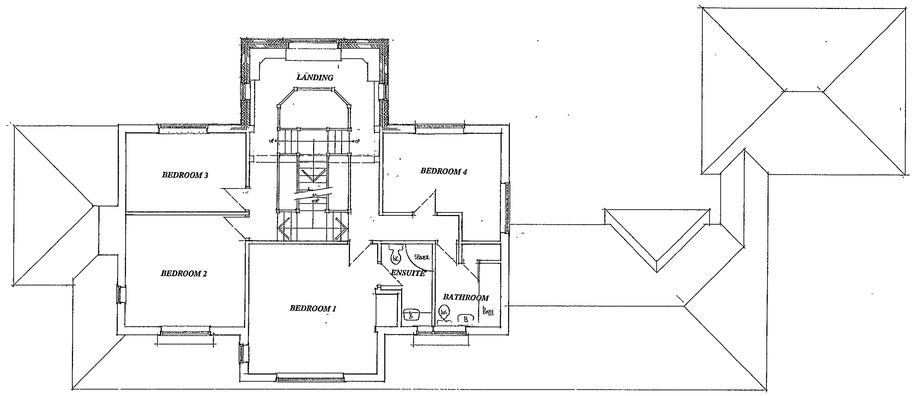

FIRST FLOOR PLAN

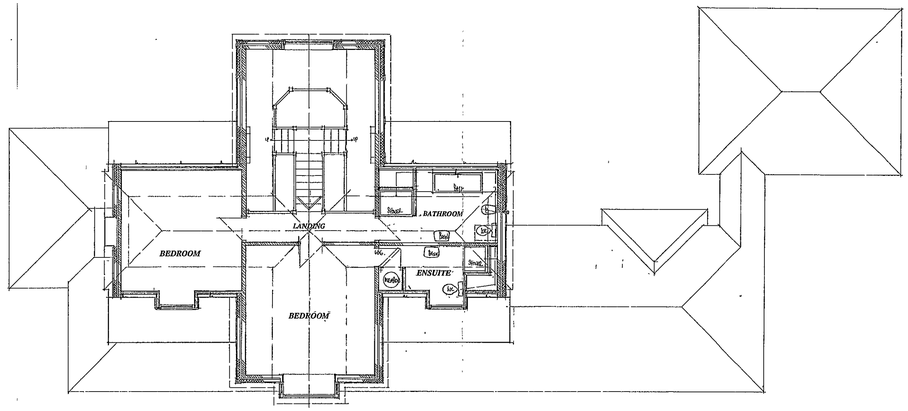

SECOND FLOOR PLAN

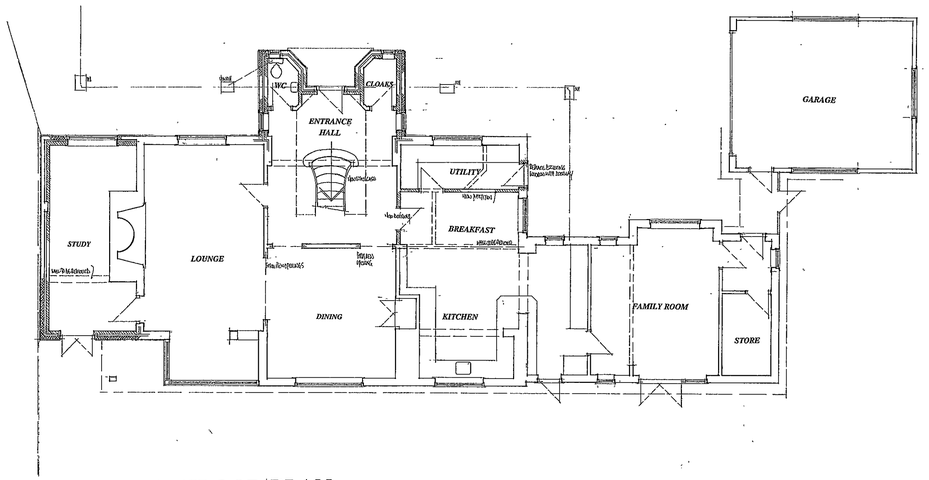

GROUND FLOOR PLAN

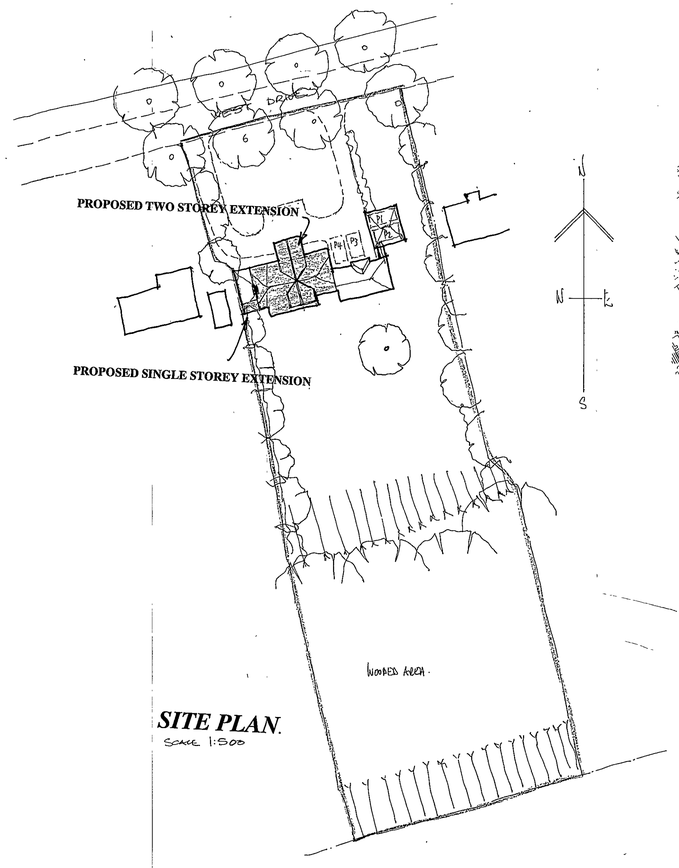

SITE PLAN.

SCALE 1:500

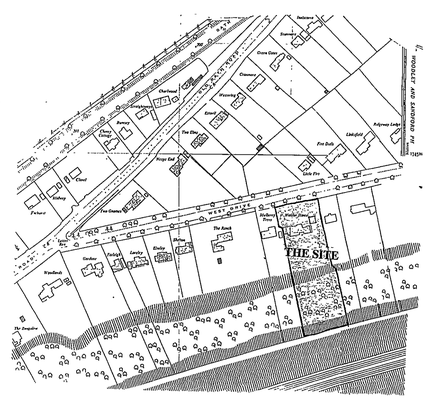

LOCATION PLAN

SCALE 1:2500

16.NOV.2002 8017

Proposal PROPOSED EXTENSION..

Drawing PLANNING PROPOSALS

Site WALDOR HOUSE, WEST DRIVE, SONNING, READING, BERKSHIRE.

Date November 2002 *Scale* . 1:100 *Drawing No* D 679-04

COLIN DAWSON & ASSOCIATES
Architectural Design & Building Surveying.
MALVERN HOUSE
1 MALVERN WAY
TWYFORD
READING, BERKSHIRE RG10 9PY.
Tel:. (0118) 9343322 Fax: (0118) 9343322.

2a 1163

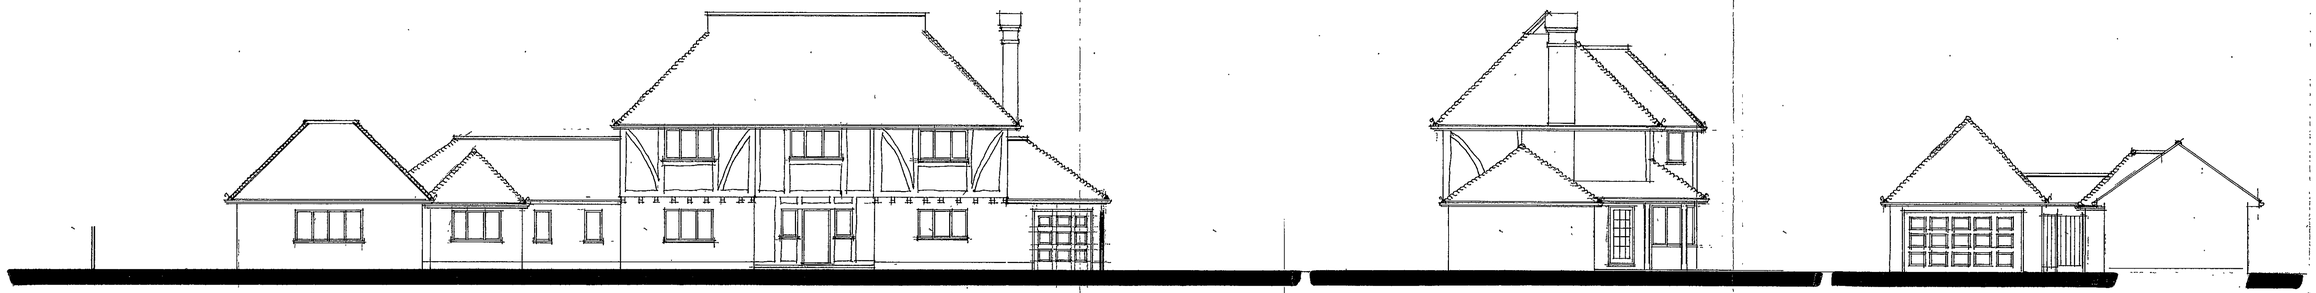

NORTH ELEVATION

WEST ELEVATION

WEST ELEVATION



EAST ELEVATION

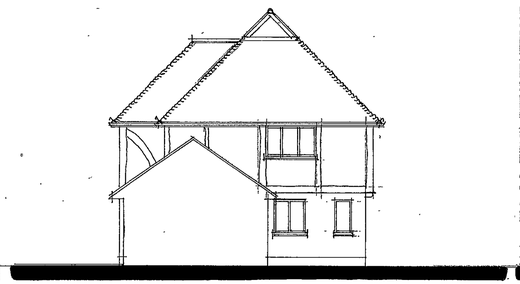

EAST ELEVATION



SOUTH ELEVATION

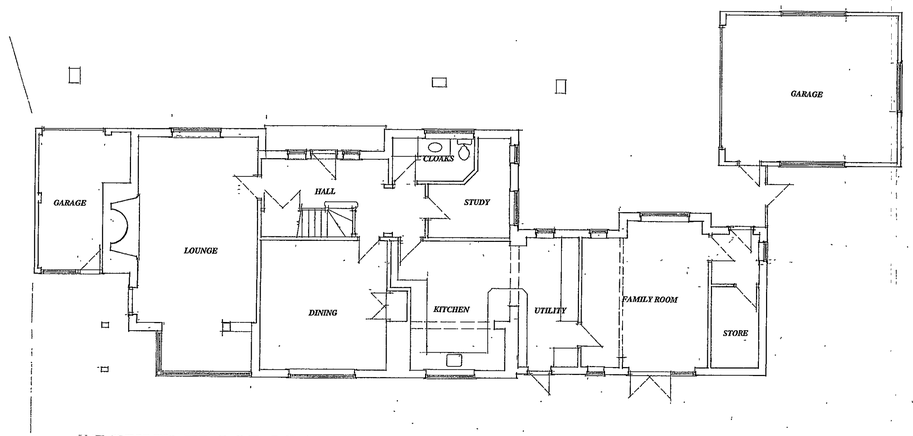

GROUND FLOOR PLAN

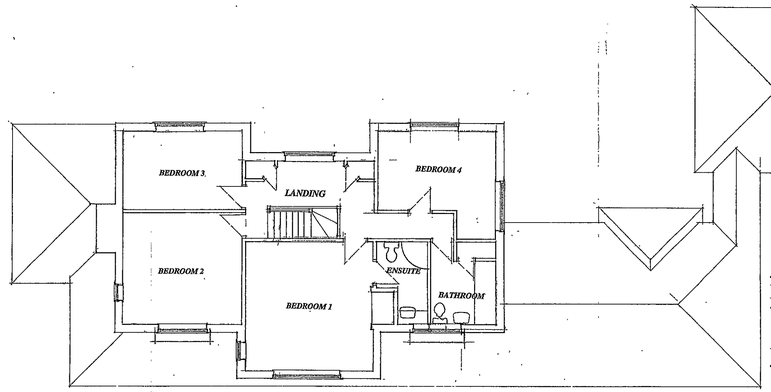

FIRST FLOOR PLAN

18.NOV.2002 8

Proposal PROPOSED EXTENSION..

Drawing PLANS AS EXISTING

Site WALDORF HOUSE, WEST DRIVE, SONNING, READING, BERKSHIRE.

Date September2002 *Scale* . 1:100 *Drawing No* D 679-01

COLIN DAWSON & ASSOCIATES
Architectural Design & Building Surveying.
MALVERN HOUSE
1 MALVERN WAY
TWYFORD
READING. BERKSHIRE. RG10 9PY.
Tel: . (0118) 9343322 *Fax:* (0118) 9343322.

PLANNING SERVICES	RPT
PCL	TLS
DC	EXP
AFP	
CS	

07 JAN 2003

COPIES TO	ACK
	FILE

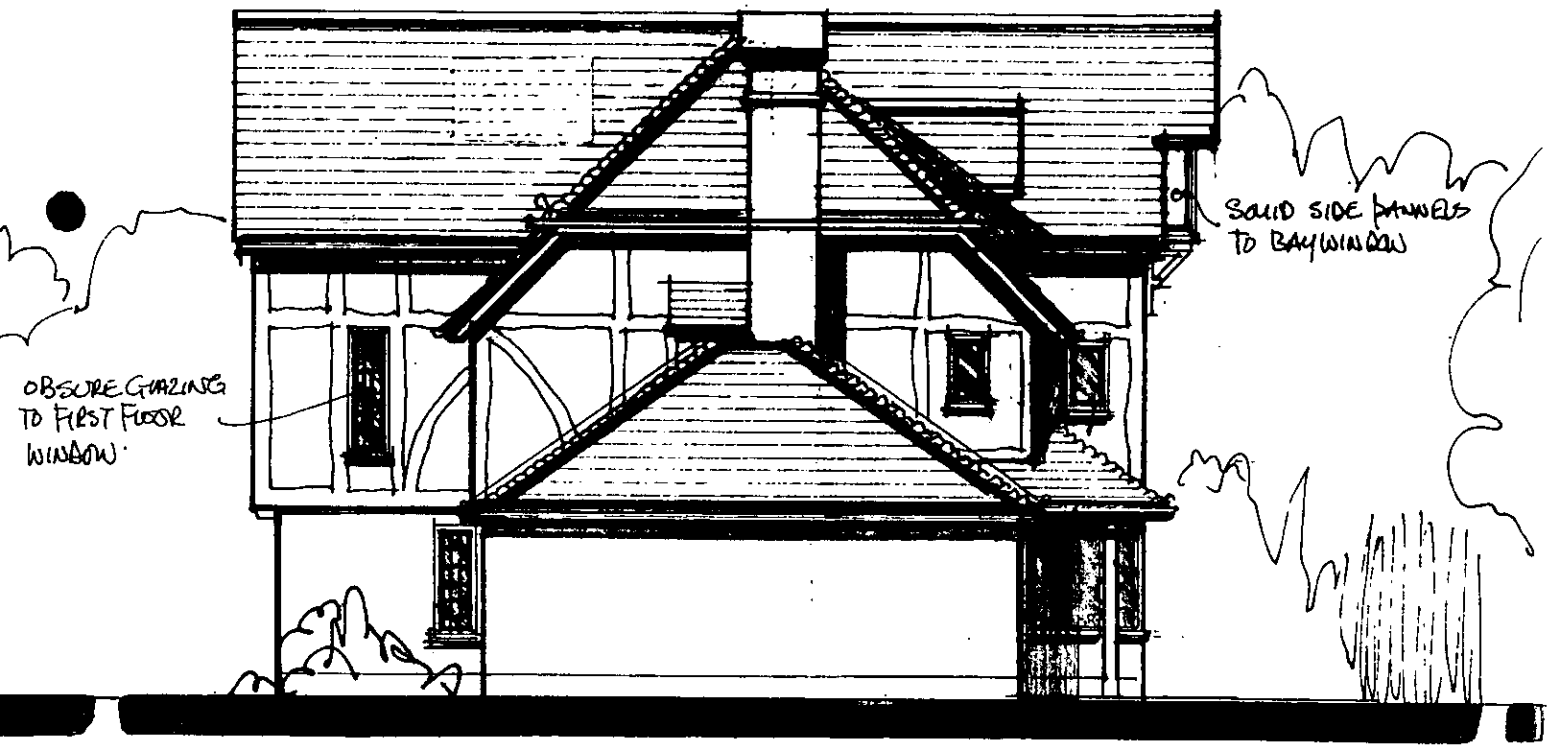

WEST ELEVATION

REVISED PLAN

8 0 1

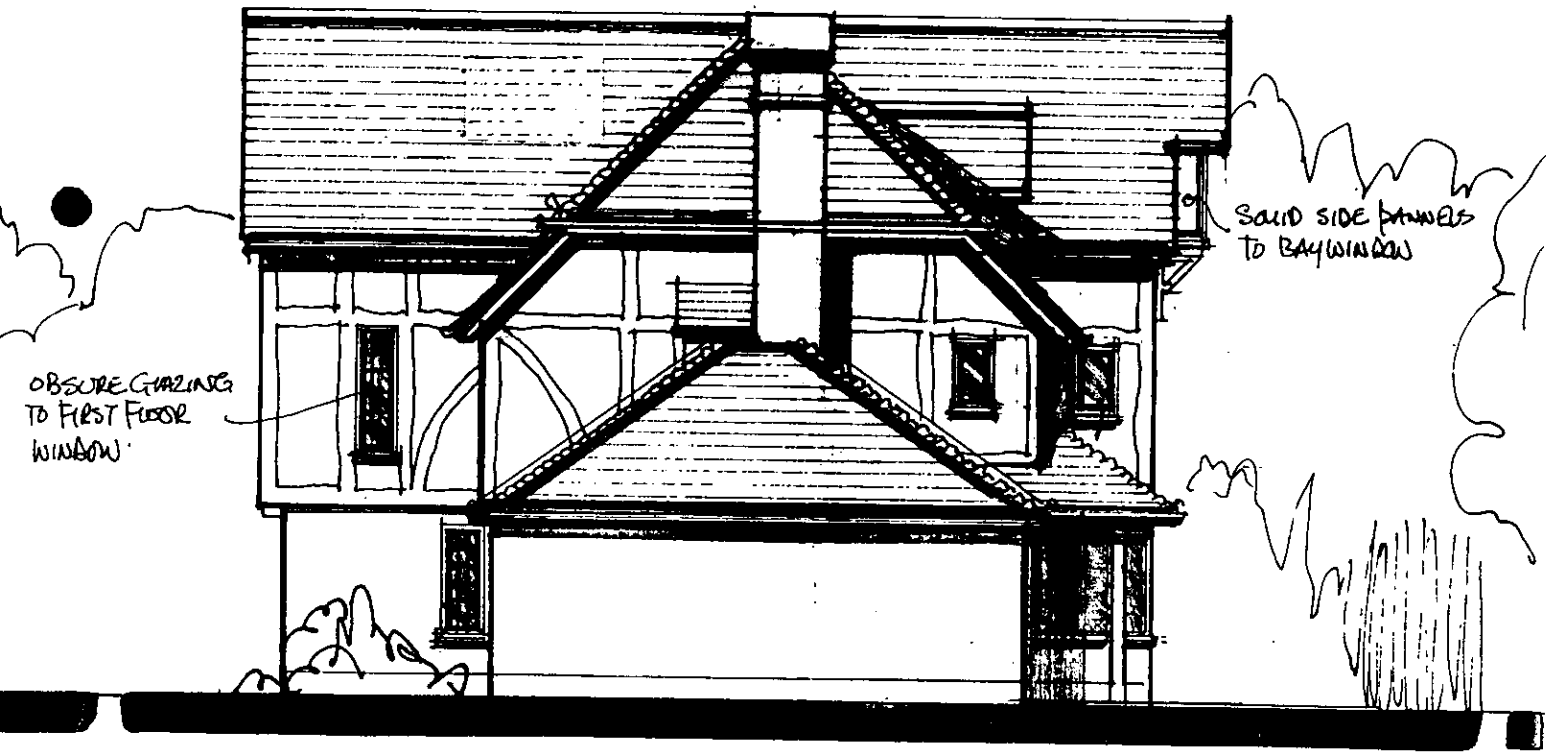

WEST ELEVATION

REVISED PLAN
8017

07 JAN 2003

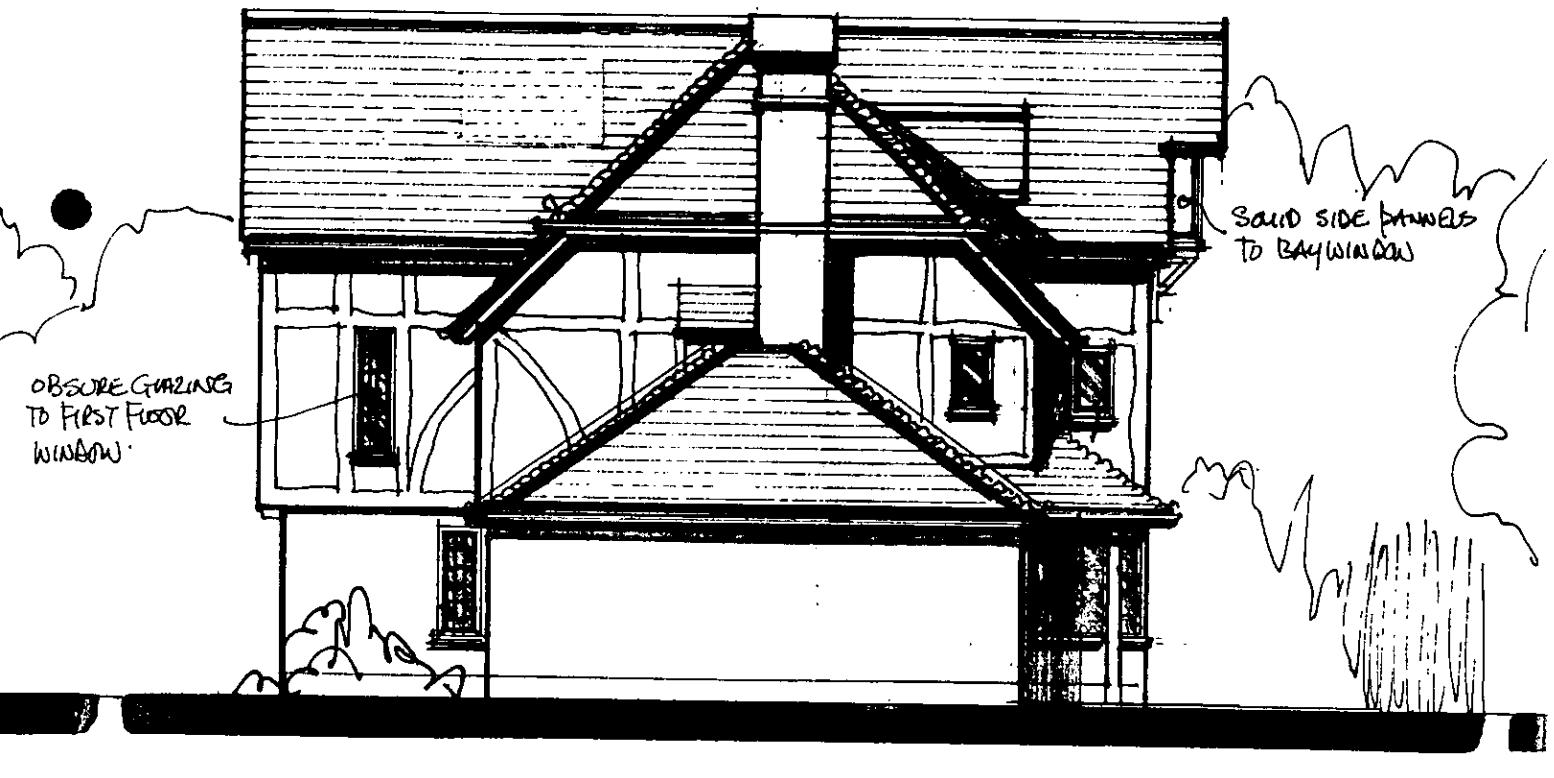

WEST ELEVATION

REVISED PLAN

8017

4/2/03

ADDITIONAL PLAN

PLANNING
POL
DC
APP
CS
05 DEC 2002
COPIES

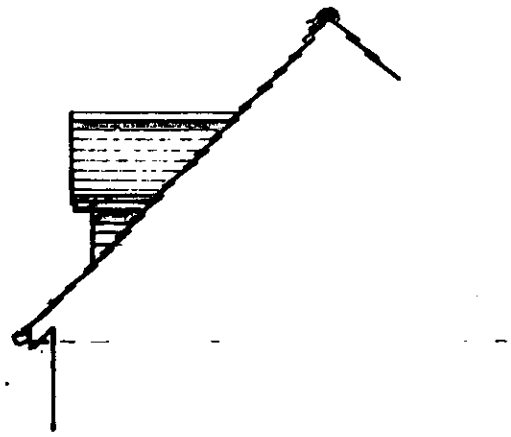

EAST ELEVATION TO SECOND FLOOR
WEST DORMER WINDOW

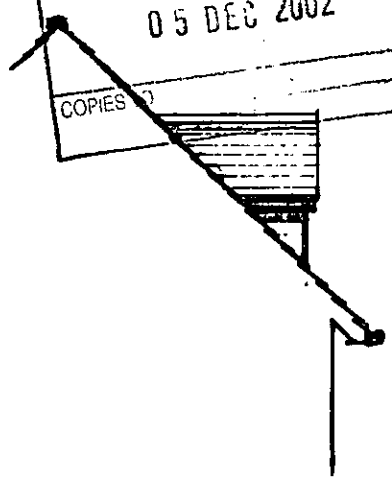

WEST ELEVATION TO SECOND FLOOR
EAST DORMER WINDOW

Proposal
PROPOSED EXTENSIONS.

Drawing
PLANNING PROPOSALS

Site
WALDOR HOUSE, WEST DRIVE, SONNING, READING, BERKSHIRE.

Date ***November 2002*** *Scale* ***. 1:100*** *Drawing No* ***D 679-05***

COLIN DAWSON & ASSOCIATES
Architectural Design & Building Surveying.
MALVERN HOUSE
1 MALVERN WAY
TWYFORD
READING. BERKSHIRE. RG10 9PY.
Tel: . **(0118) 9343322** *Fax:* **(0118) 9343322.**

ADDITIONAL PLAN

80 1703

PLANNING SERVICES
POL
DC
APP
CS
05 DEC 2002
COPIES TO

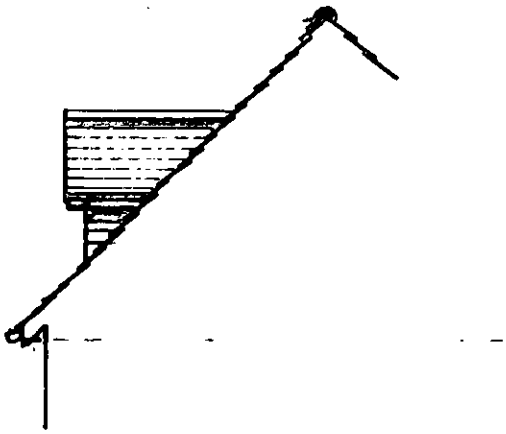

EAST ELEVATION TO SECOND FLOOR
WEST DORMER WINDOW

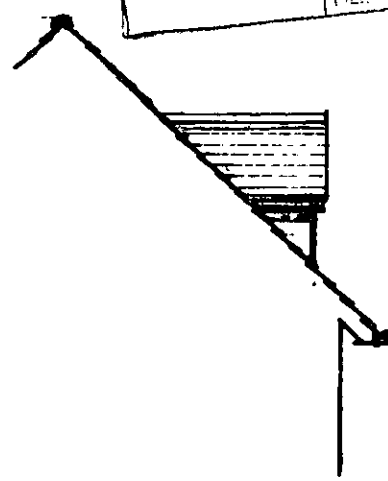

WEST ELEVATION TO SECOND FLOOR
EAST DORMER WINDOW

Proposal
PROPOSED EXTENSIONS.

Drawing
PLANNING PROPOSALS

Site
WALDOR HOUSE, WEST DRIVE, SONNING, READING, BERKSHIRE.

Date ***November 2002*** *Scale* ***. 1:100*** *Drawing No* ***D 679-05***

COLIN DAWSON & ASSOCIATES
Architectural Design & Building Surveying.
MALVERN HOUSE
1 MALVERN WAY
TWYFORD
READING. BERKSHIRE. RG10 9PY.
Tel: **(0118) 9343322** *Fax:* **(0118) 9343322.**

ADDITIONAL PLAN

PLANNING SERVICES	HT
POL	[illegible] S
DC	[illegible] F
APP	
CS	
05 DEC 2002	
COPIES TO	ACK:
	FILE.

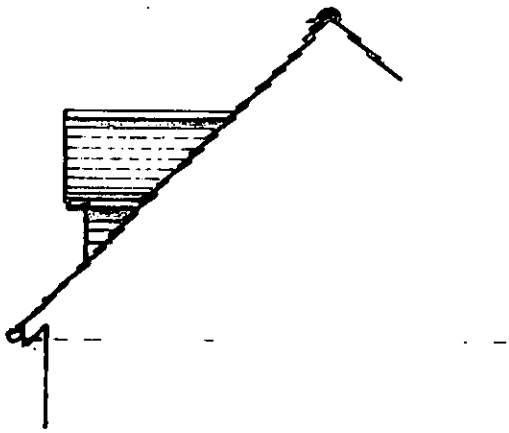

EAST ELEVATION TO SECOND FLOOR
WEST DORMER WINDOW

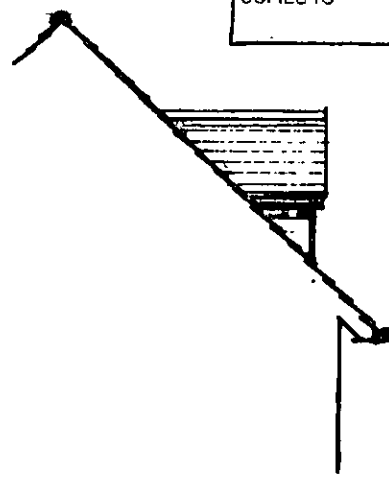

WEST ELEVATION TO SECOND FLOOR
EAST DORMER WINDOW

Proposal
PROPOSED EXTENSIONS.

Drawing
PLANNING PROPOSALS

Site
WALDOR HOUSE, WEST DRIVE, SONNING, READING, BERKSHIRE.

Date ***November 2002*** *Scale* ***. 1:100*** *Drawing No* ***D 679-05***

COLIN DAWSON & ASSOCIATES
Architectural Design & Building Surveying.
MALVERN HOUSE
1 MALVERN WAY
TWYFORD
READING. BERKSHIRE. RG10 9PY.
Tel:. **(0118) 9343322** *Fax:* **(0118) 9343322**.

18 NOV 2002



This map is based upon Ordnance Survey material with the permission of Ordnance Survey on behalf of the Controller of HMSO. © Crown Copyright.
Unauthorised reproduction infringes Crown Copyright and may lead to prosecution or civil proceedings.Wokingham District Council Licence LA086134

Central Support,Wokingham District Council.
20 November 2002

Scale: 1 : 2500

N
W E
S