

This drawing is the property of Portakabin Limited. It must not be copied or reproduced or divulged to anyone without written permission.





Do not scale off this drawing. All discrepancies to be reported to Portakabin Limited.

Rev:	Date:	Description:	By:	Chk:
P01	28.02.24	First Issue	KS	SPM
P02	25.04.24	Cladding Updated	KS	SPM
P03	30.04.24	Louvres added	KS	SPM
P04	08.05.24	Colours above windows amended	KS	SPM
C01	10.06.24	Construction Issue	KS	RH
C02	24.06.24	Windows / Doors updated	KS	RH
C03	12.07.24	Canopy reduced. Windows sizes and opening vents added as per sub-contractor details	KS	RH

Materials Key

- Cladding** - Equitone Panels or similar approved - proposed colours Equitone TE15 (main body) and Equitone TE85 (upper section)
- Aluminium Top Capping** - colour Dark Grey RAL 7021
- Aluminium Windows** - double glazed , colour RAL 1001
- Aluminium Glazed Door** - colour RAL 1001
- Louvres (aluminium cladding) above doors and windows** - colour RAL 1001
- Free standing canopy**
- Module Wall Panel** - colour Merlin Grey
- Fascia** - colour Merlin Grey

NOTE: Ground levels shown indicatively only.

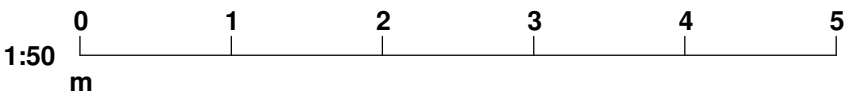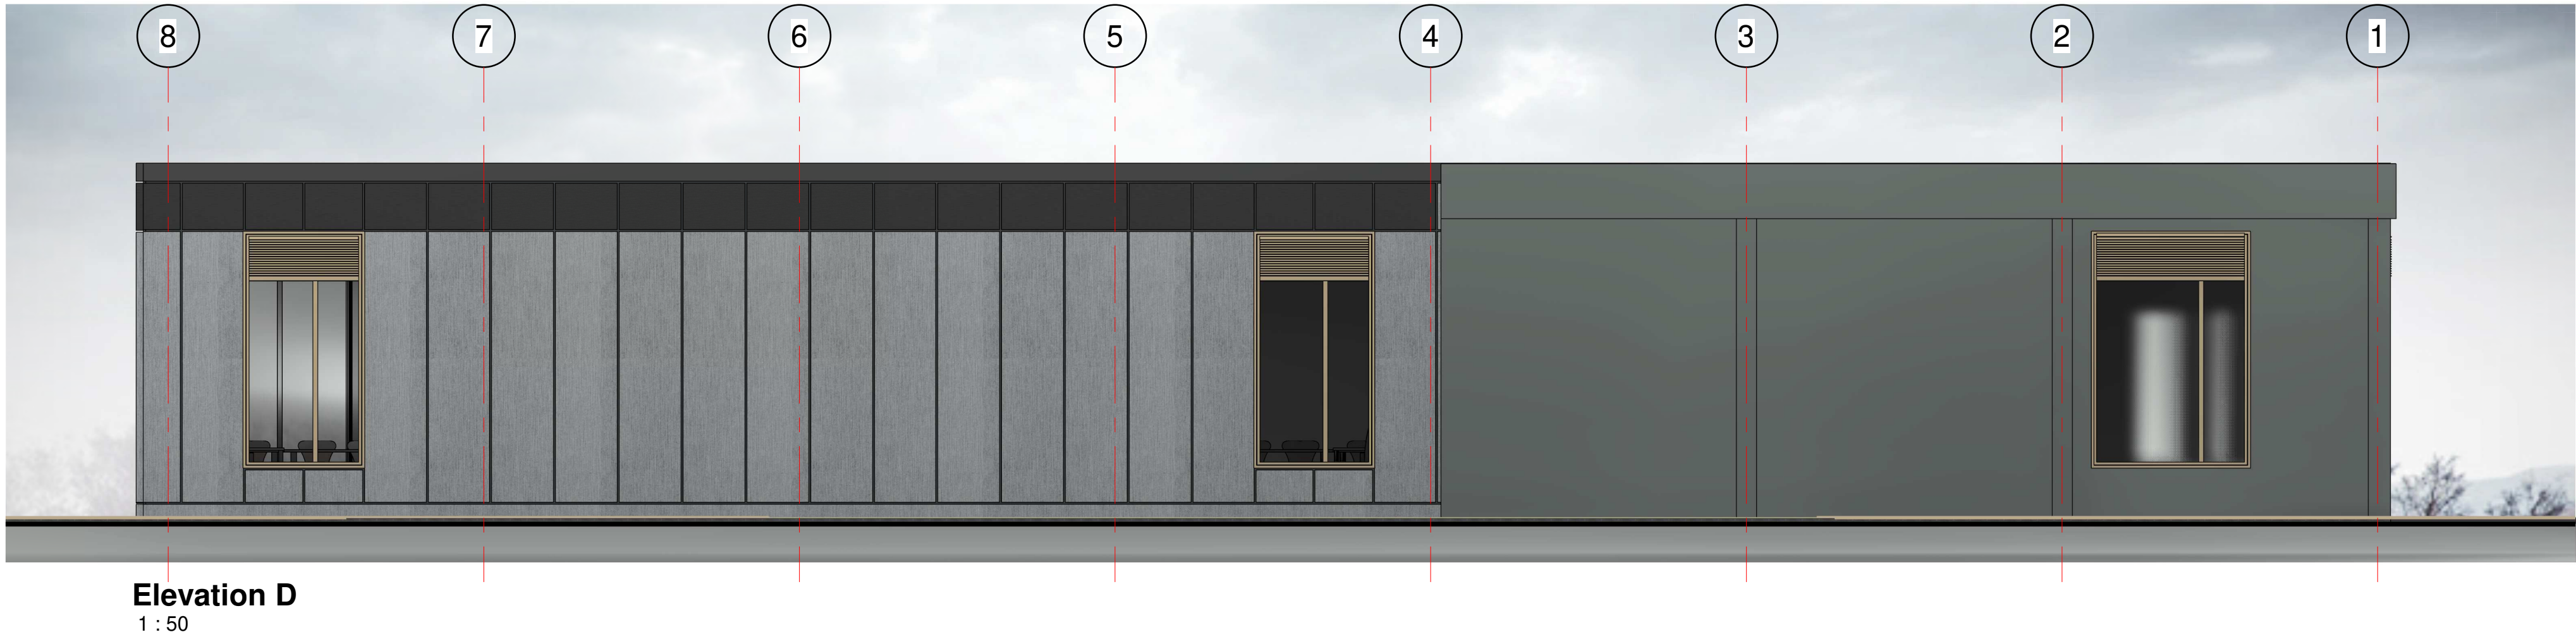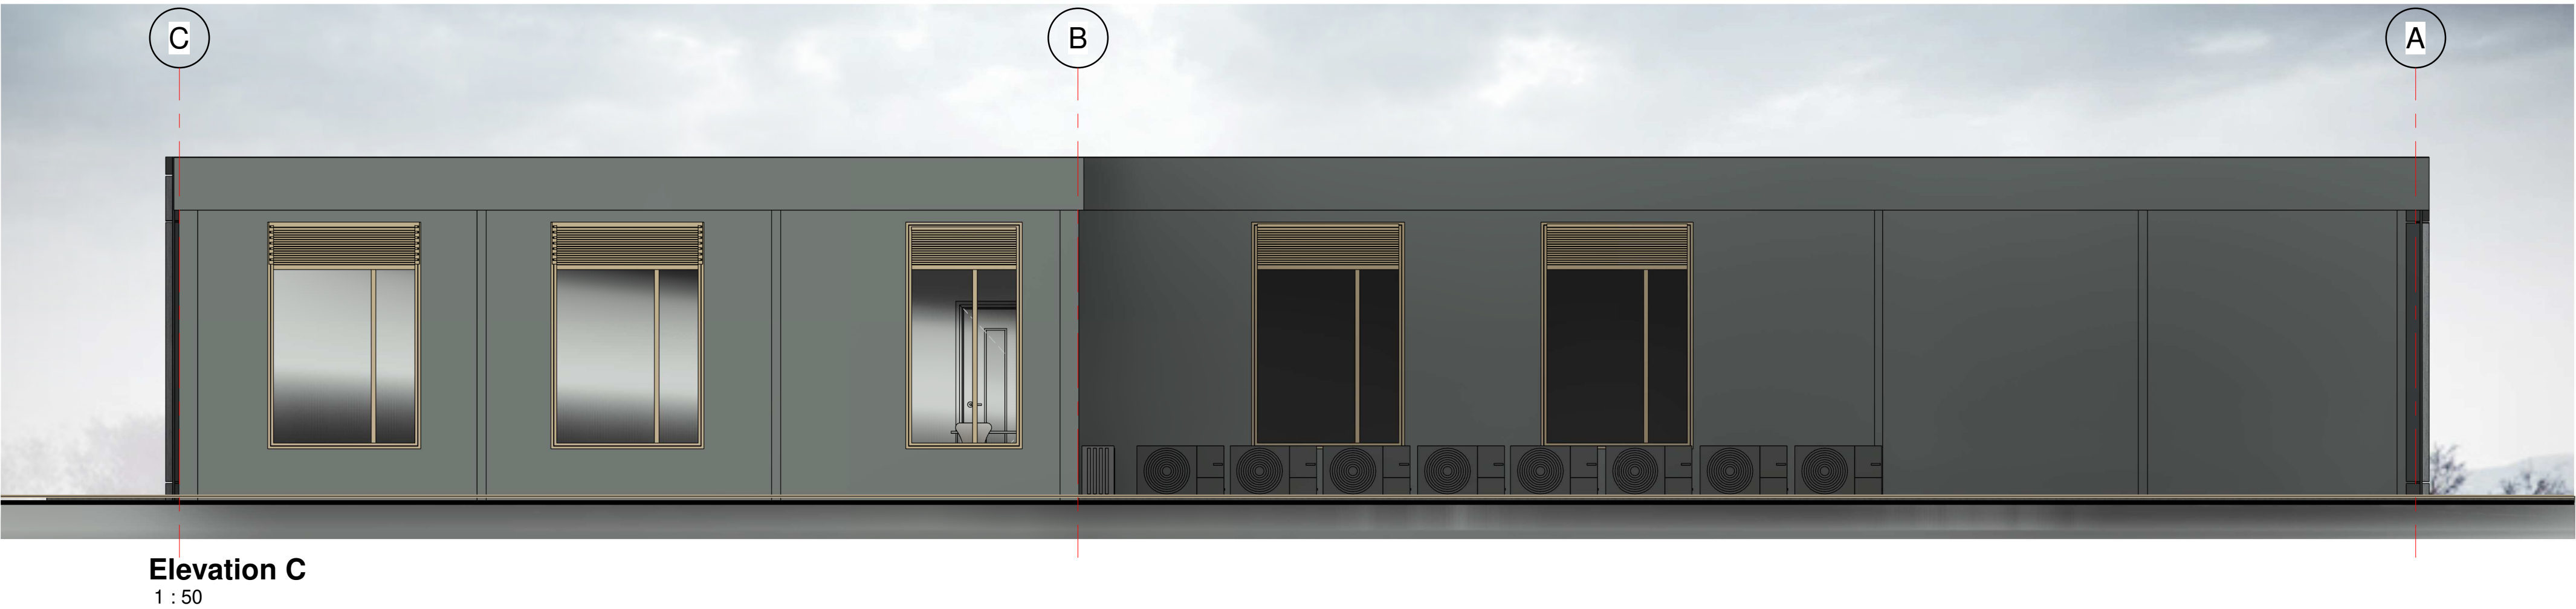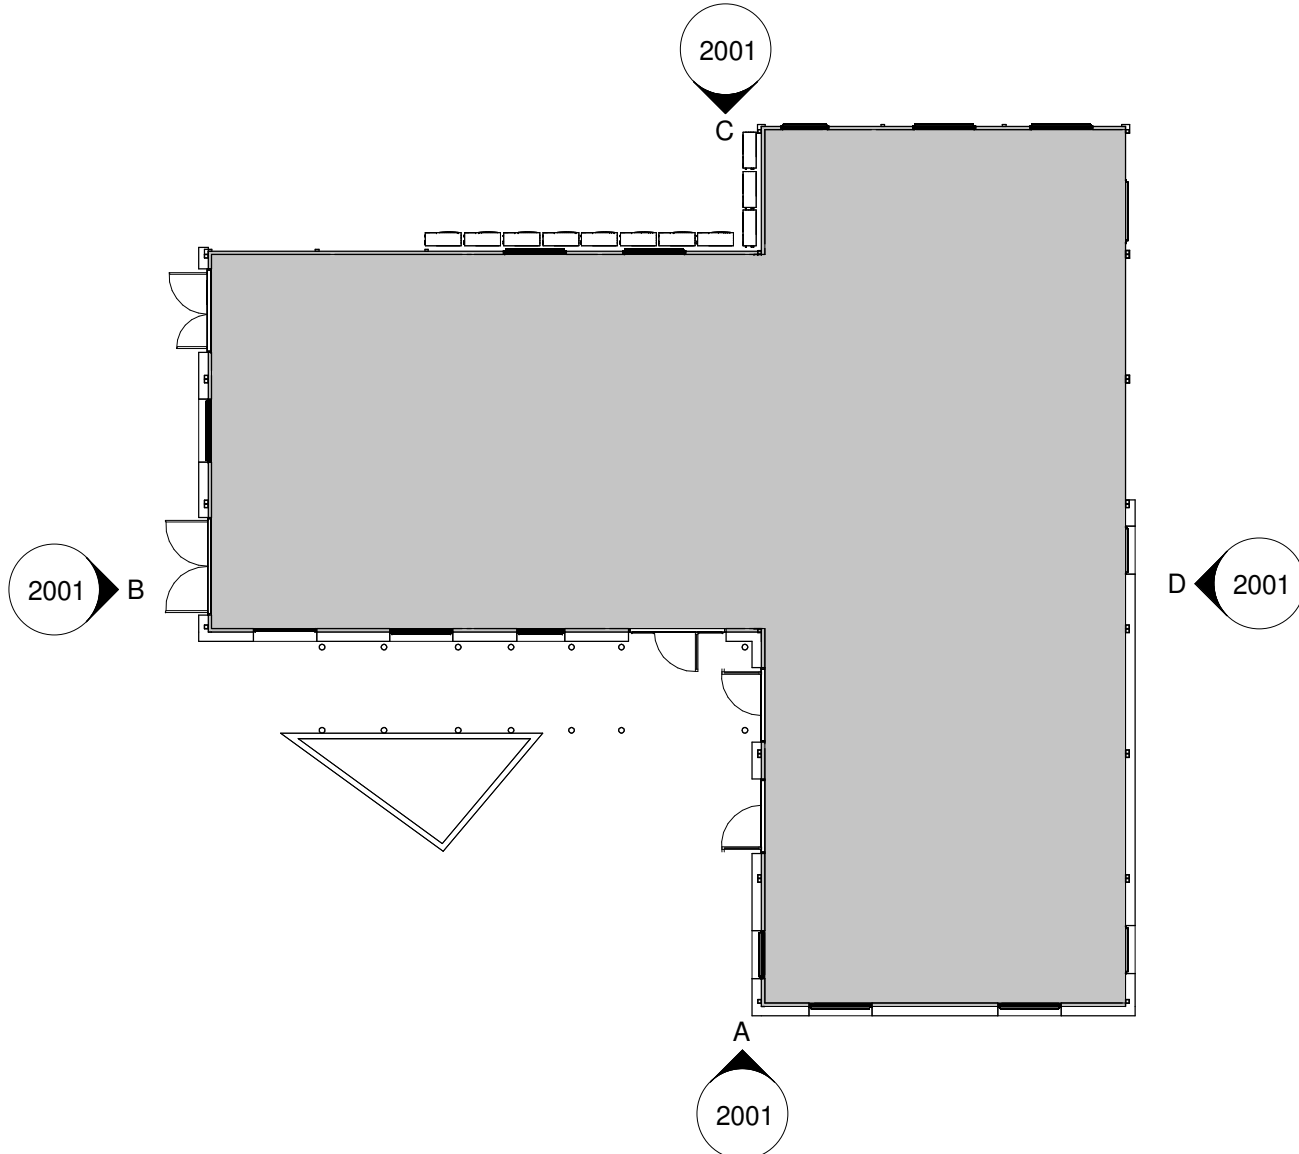

Portakabin®

Portakabin Limited New Lane Huntingdon
York YO32 9PT United Kingdom
+44 (0)1904 611655
portakabin.co.uk

Status:	S0	Purpose Of Issue:	Preliminary
Client:	Mac Consulting		
Project:	ICT Offices and Classroom		
Title:	Elevations		
Scale @ A1:	Date:	Drawn By:	Checked By:
As indicated	28.02.24	KS	SPM
Project Number:	OPP1335232		
Originator	Zone:	Level:	Type: Discipline: Number: Rev:
PTK	A1	00	D A 2001 C03