
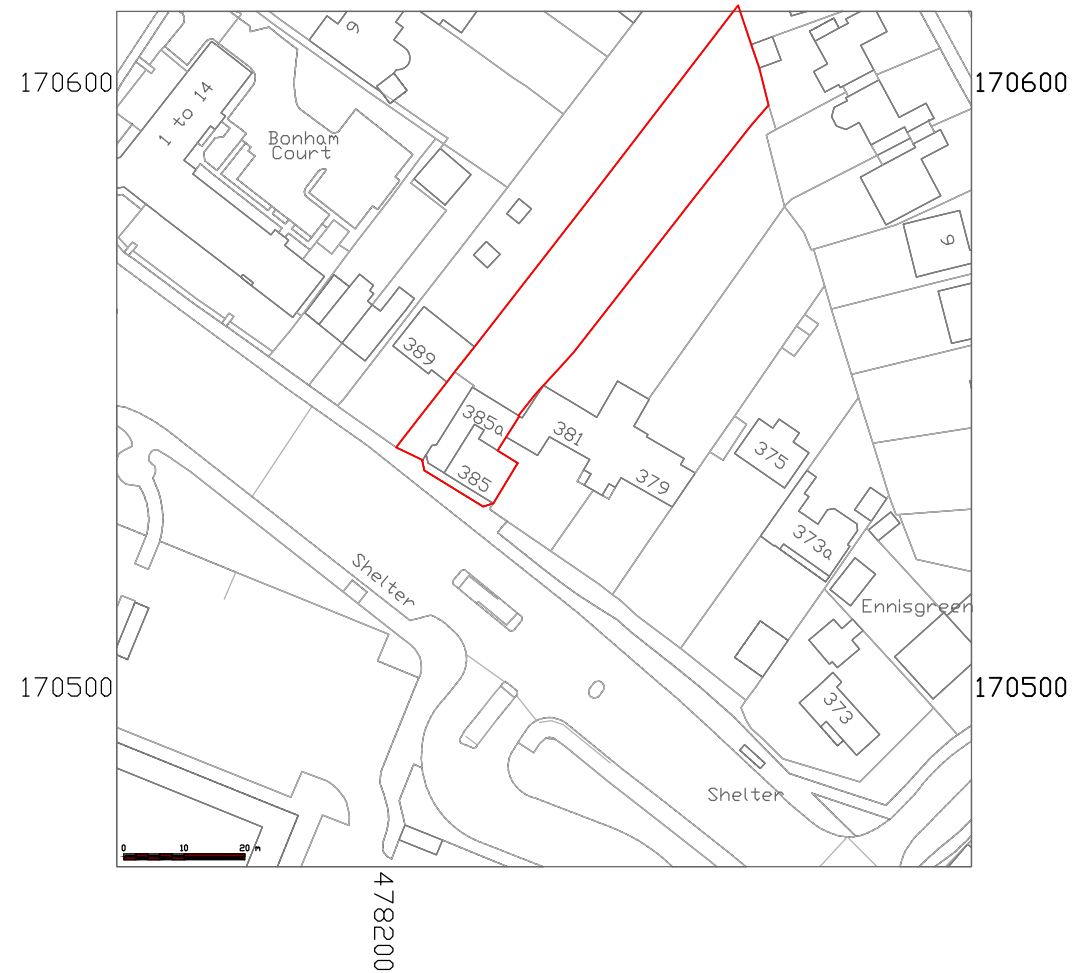


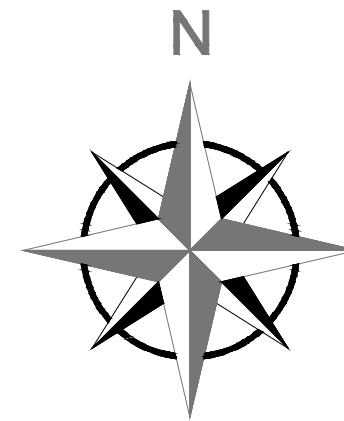

SITE LOCATION PLAN (1:1250)

M C S DESIGN Architectural Services Millennium Creative Services Design 53 Westmead, Windsor, SL4 3NN	
mob: 07989319224 tel: 01753 869117 fax: 01753 869117 www.mcsdesignservices.co.uk email: info@mcsdesignservices.co.uk	
client	WINNERSH PHARMACY
site	383-385 READING ROAD. WOKINGHAM, RG41 5LT
project	NEW SHOP FRONT AND ADVERTISEMENT SIGNAGE
title	SITE LOCATION PLAN
status	PLANNING APPLICATION
drawing number: SIKKAPLAN/004	
scale 1:1250 @ A3	drawn Kaleem Janjua B.Arch.
date 19th August 2024	revision