


Garage Conversion and Porch Extension Plan

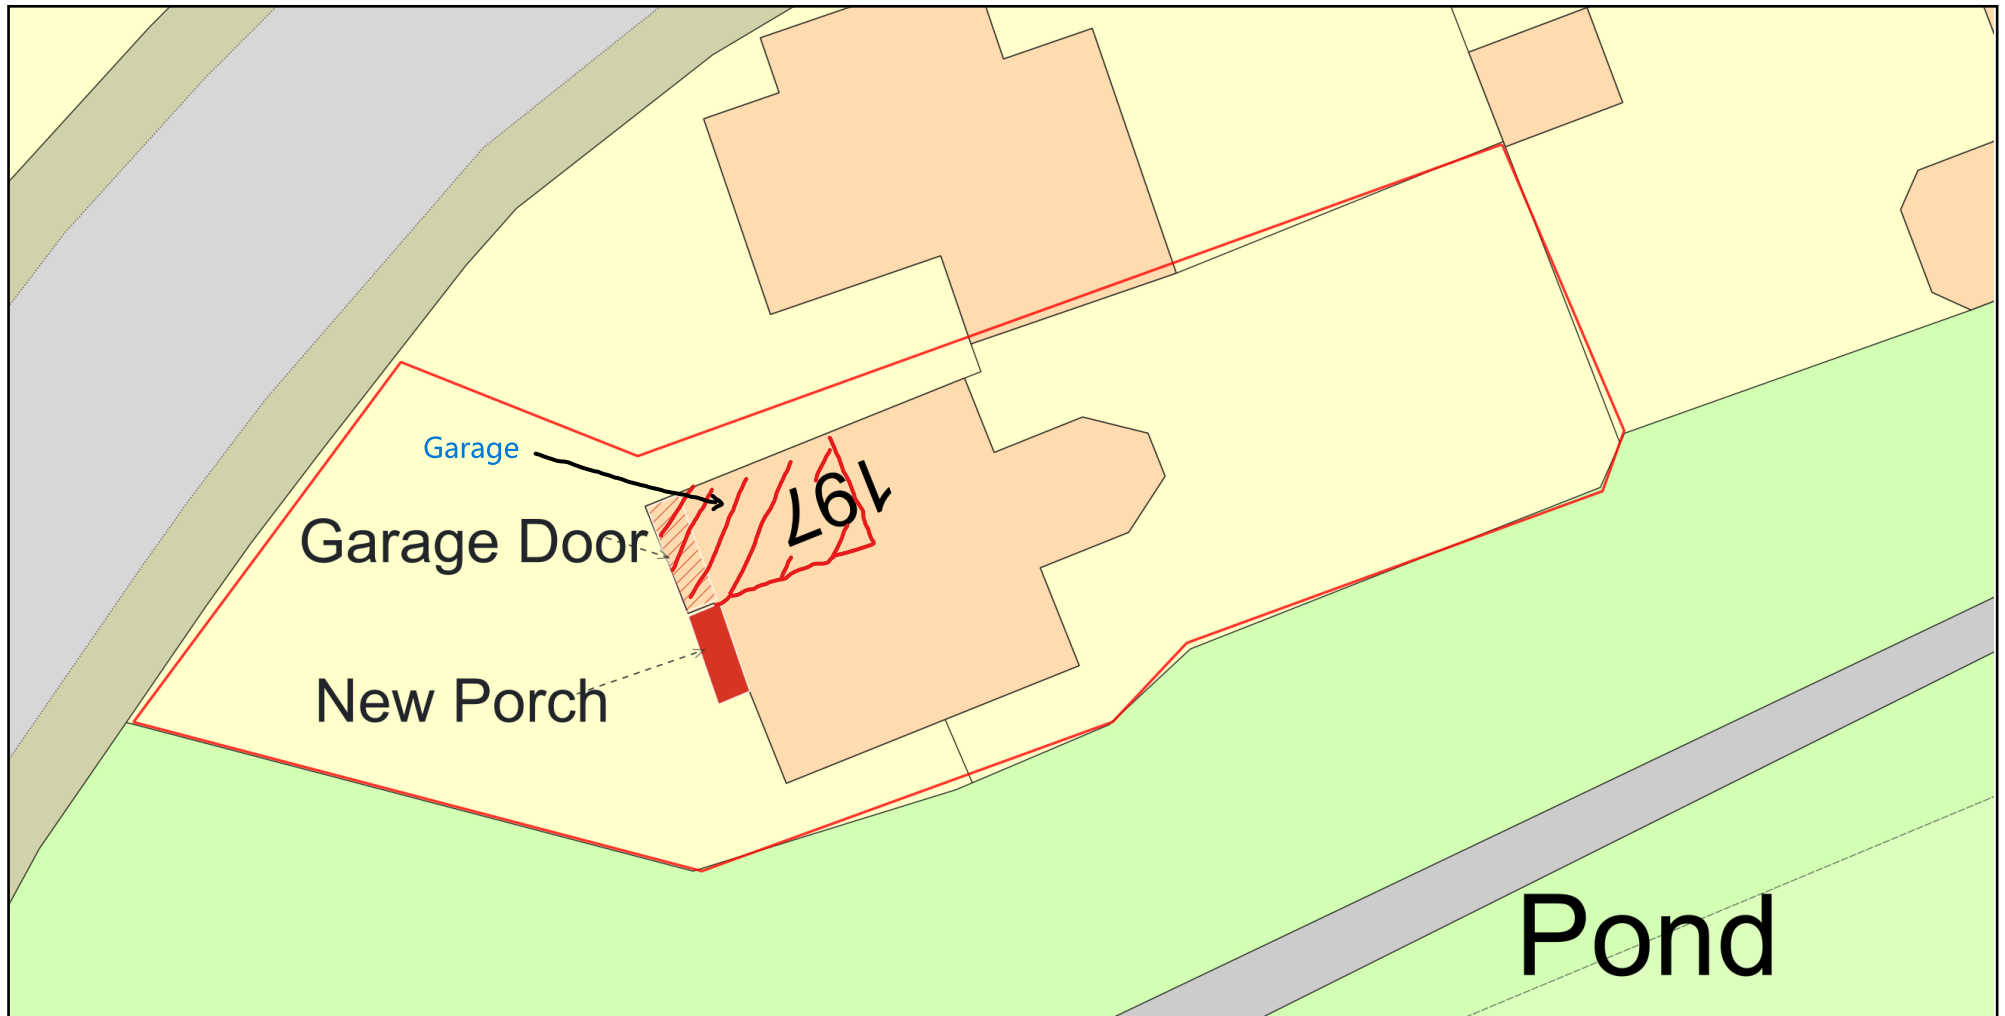

Plan Produced for: Stuart Wharton
Date Produced: 26 Oct 2025
Plan Reference Number: TQRQM25299102515978
Scale: 1:200 @ A4

© Crown copyright and database rights 2025 OS 100042766