


General Notes:


- Do not scale off this drawing.
- Use figured dimensions only.
- All dimensions to be verified prior to the commencement of any work or the production of any shop drawing.
- All omissions and discrepancies to be reported to the Architect immediately.
- This drawing is to be read in conjunction with all related Architect's and Engineer's drawings and any other relevant information.

Proposed demolition. Relocation of provisions to be confirmed by client
Medical Centre and Maintenance Office


Demolition taken place as of October 2024
Classroom

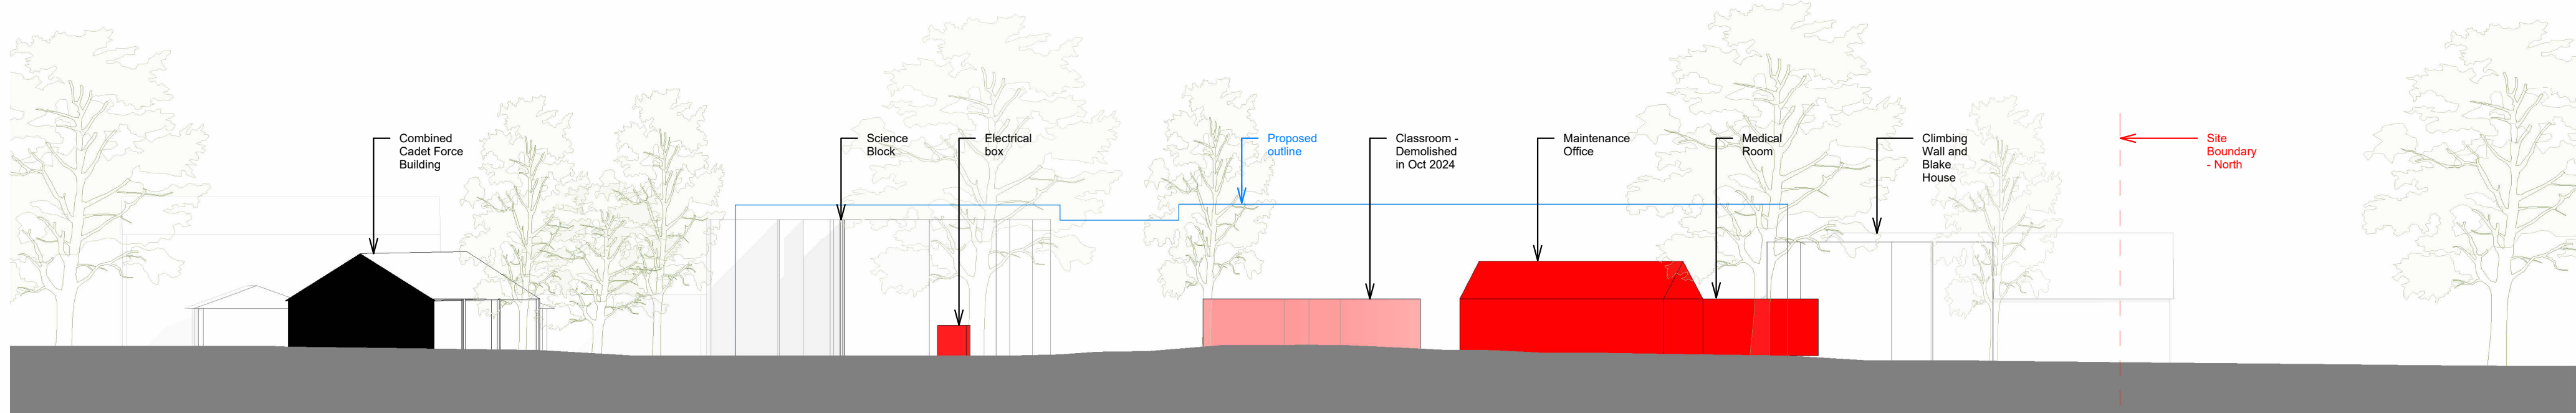


1 Existing Elevation East - Demolition
1 : 250

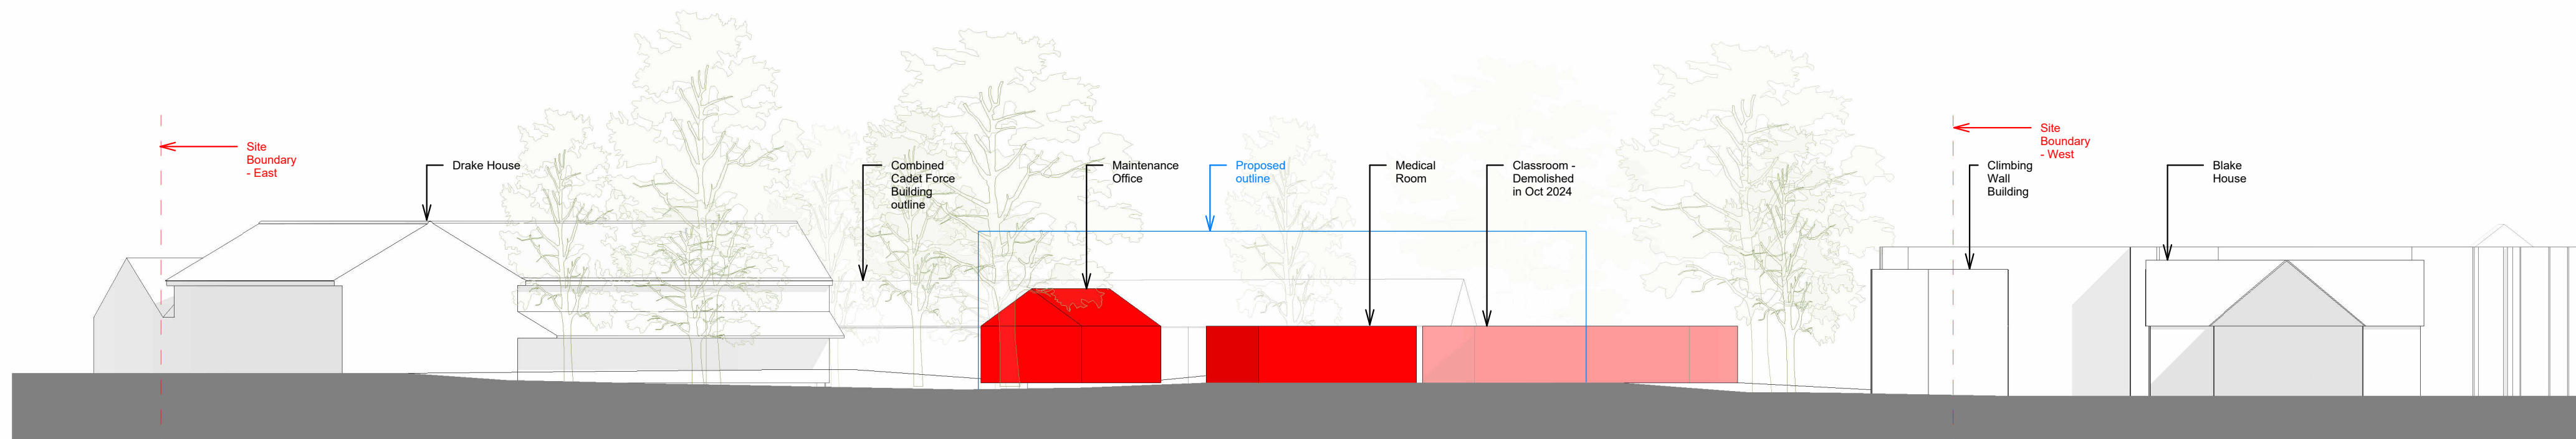

2 Existing Elevation North - Demolition
1 : 250

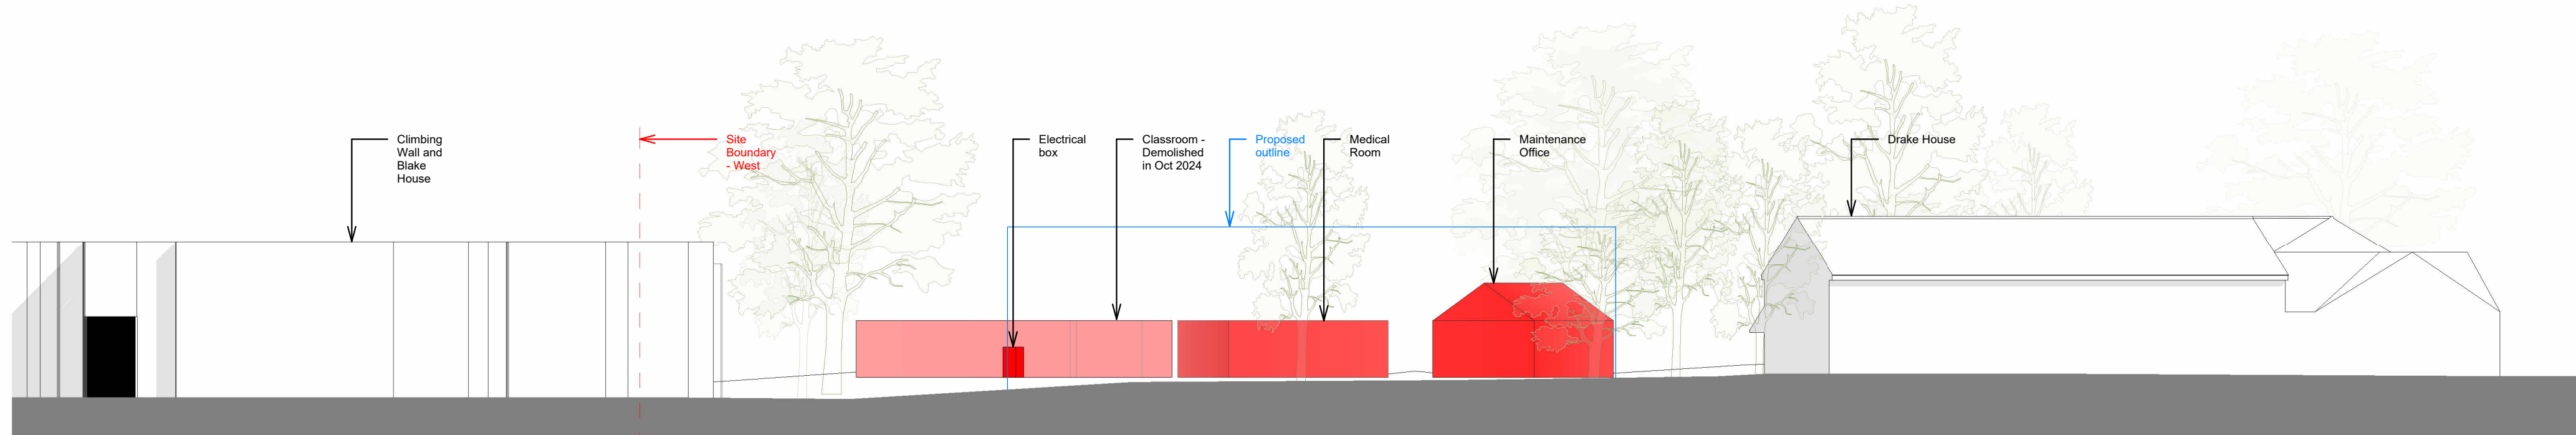



3 Existing Elevation South - Demolition
1 : 250

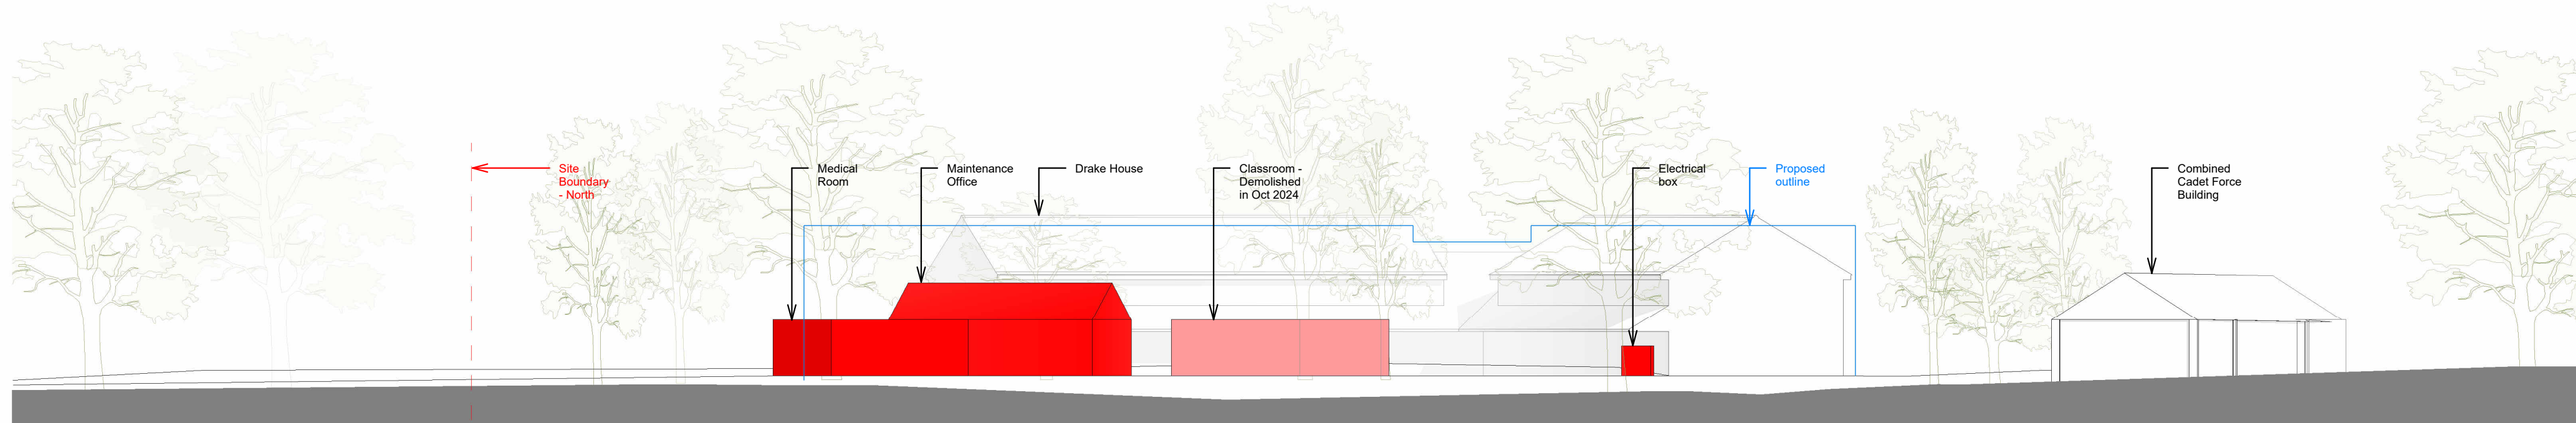

4 Existing Elevation West - Demolition
1 : 250

revision	date	by	appr	description
----------	------	----	------	-------------

Key Plan

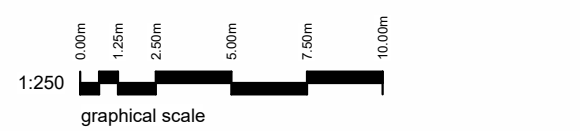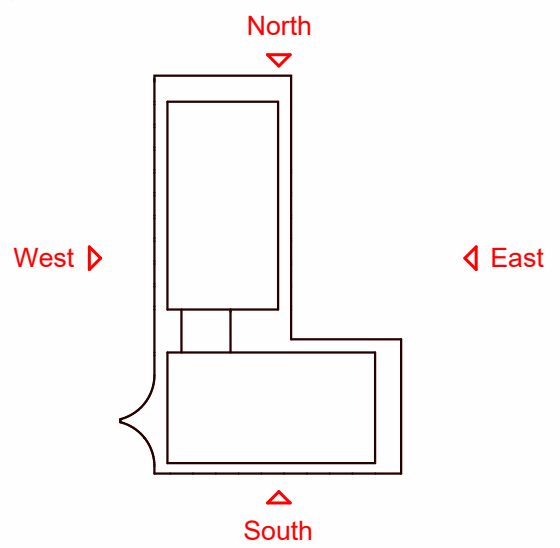

Client

Inspired Education

Project Name

Reddam House - New Boarding

Project Address

Reddam House, Berkshire, RG41 5BG

Design Stage

Concept Design

Drawing Title

Demolition Elevations

Scale As indicated 1 : 500 Sheet Size A1 A3 Date 19/12/2024

Drawn SAR Checked LBE Approved SGR

Revision Suitability Code For Planning

Drawing No. RDH - HAP - ZZ - XX - DR - A - PL21001