

General Notes:


- Do not scale off this drawing.
- Use figured dimensions only.
- All dimensions to be verified prior to the commencement of any work or the production of any shop drawing.
- All omissions and discrepancies to be reported to the Architect immediately.
- This drawing is to be read in conjunction with all related Architect's and Engineer's drawings and any other relevant information.




1 GA Elevation East
1 : 250



2 GA Elevation North
1 : 250

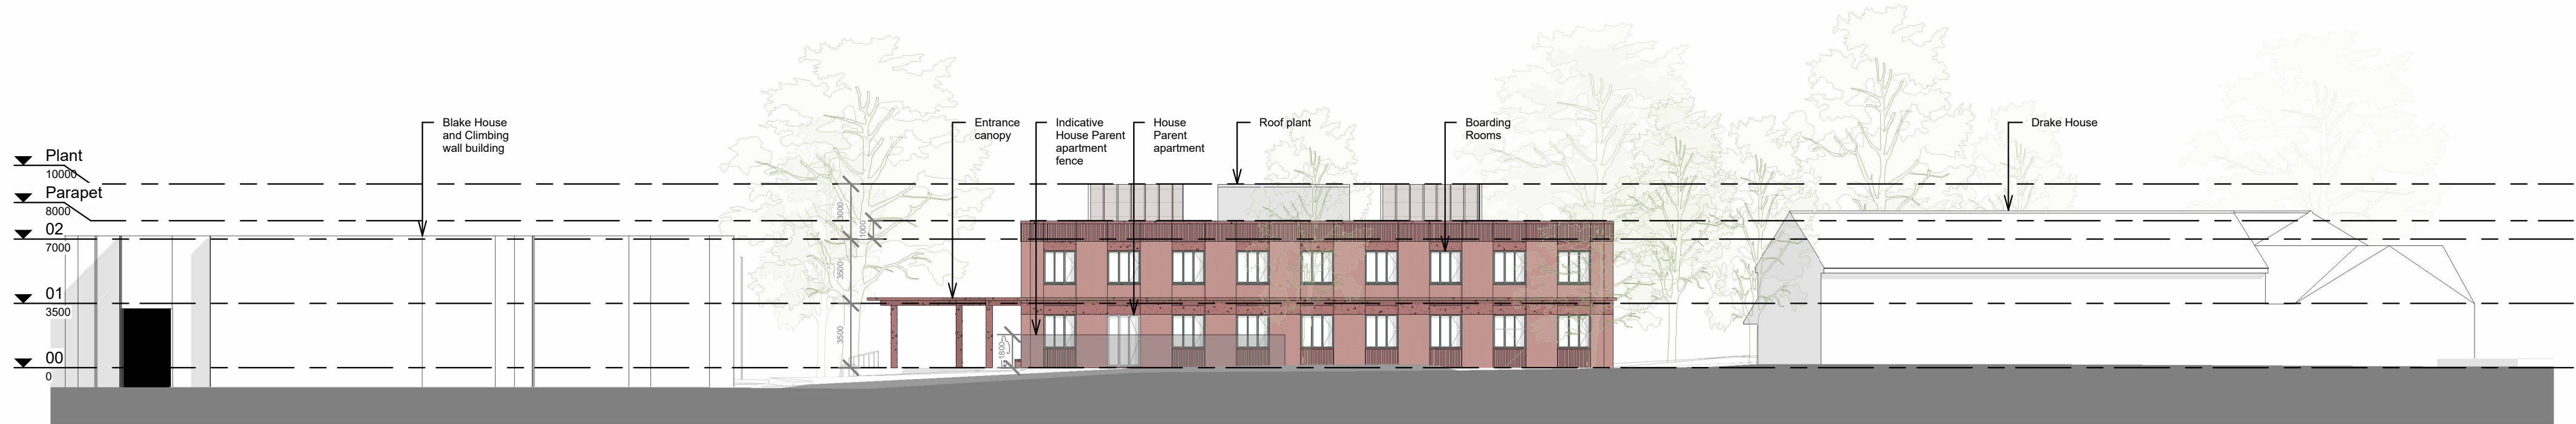



3 GA Elevation South
1 : 250

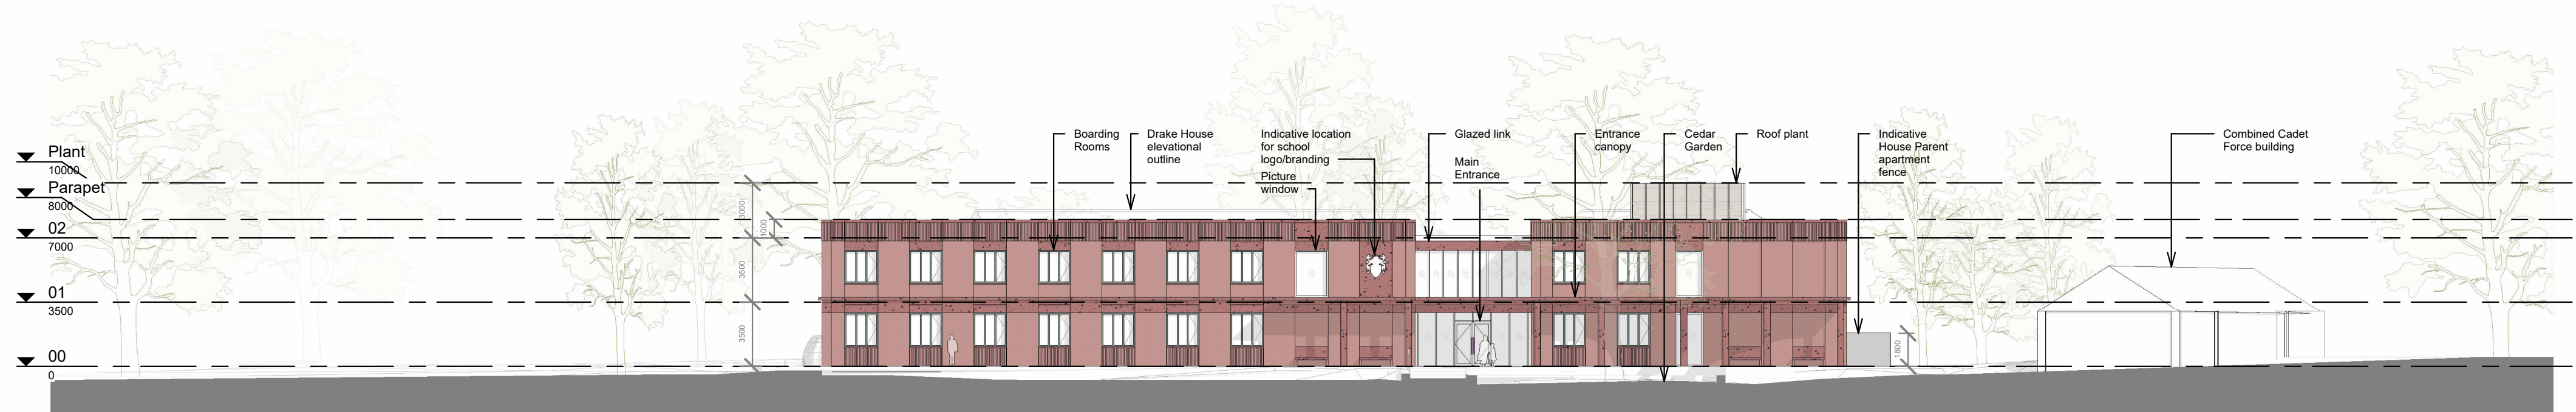

4 GA Elevation West
1 : 250

revision	date	by	appr	description
----------	------	----	------	-------------

Key Plan

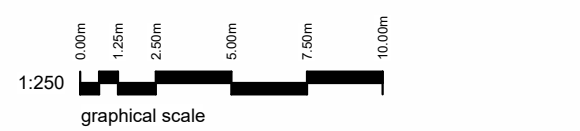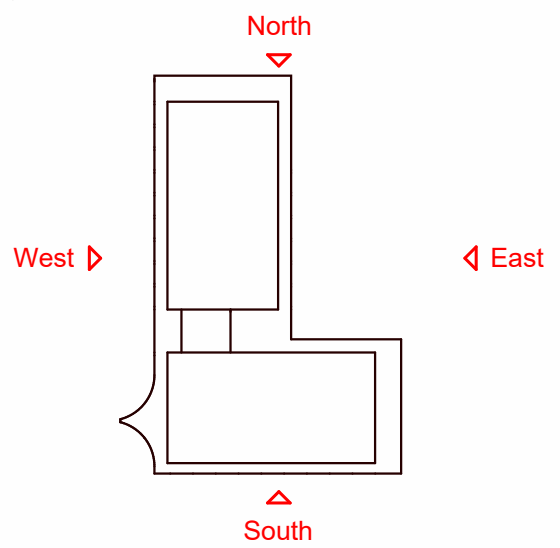

Client

Inspired Education

Project Name

Reddam House - New Boarding

Project Address

Reddam House, Berkshire, RG41 5BG

Design Stage

Concept Design

Drawing Title

GA Elevations

Scale 1 : 250 Sheet Size A1 Date 19/12/2024

1 : 500 A3

Drawn SAR Checked LBE Approved SGR

Revision Suitability Code For Planning

Drawing No. RDH - HAP - ZZ - XX - DR - A - PL22001