


General Notes:


- Do not scale off this drawing.
- Use figured dimensions only.
- All dimensions to be verified prior to the commencement of any work or the production of any shop drawing.
- All omissions and discrepancies to be reported to the Architect immediately.
- This drawing is to be read in conjunction with all related Architect's and Engineer's drawings and any other relevant information.

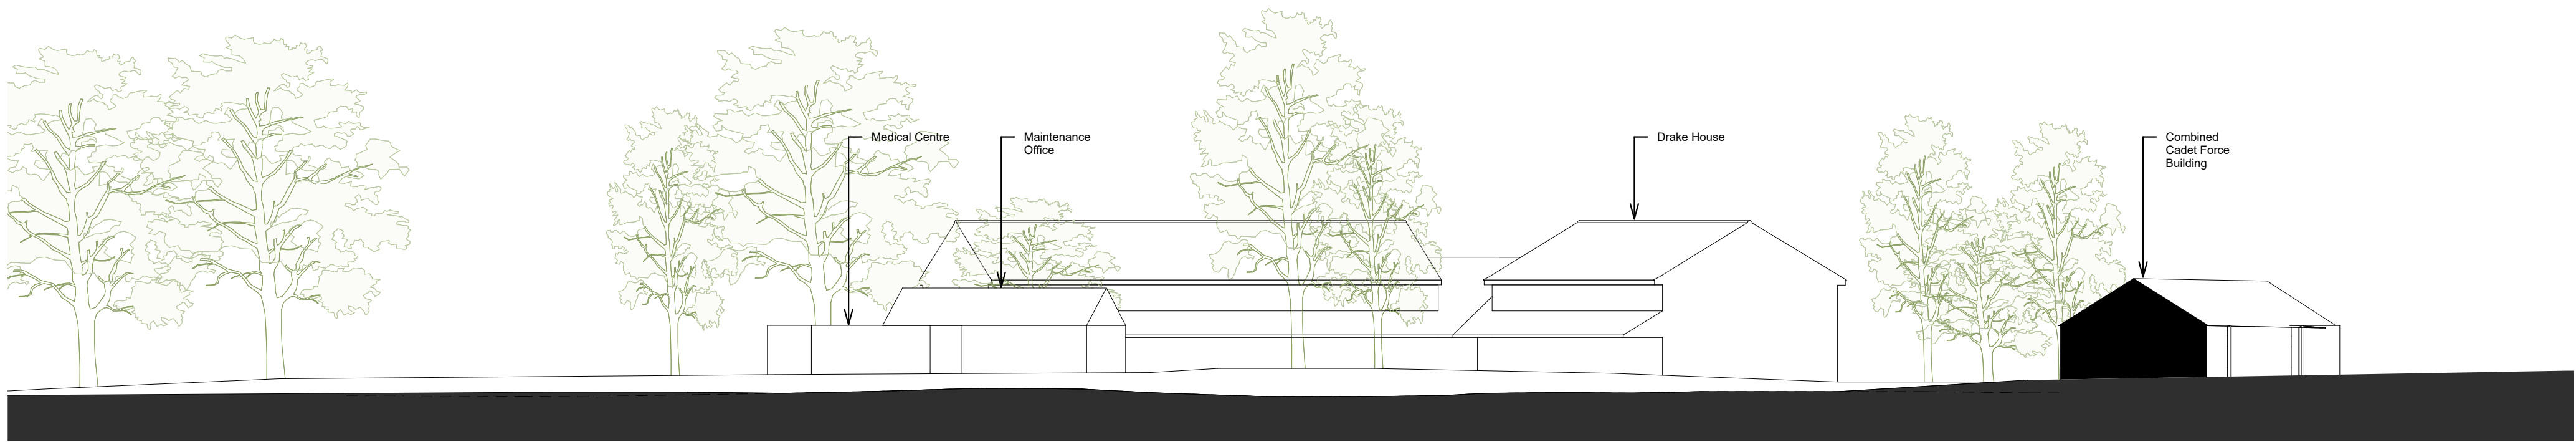

1 Existing Section DD
1 : 250





2 Existing Section EE
1 : 250

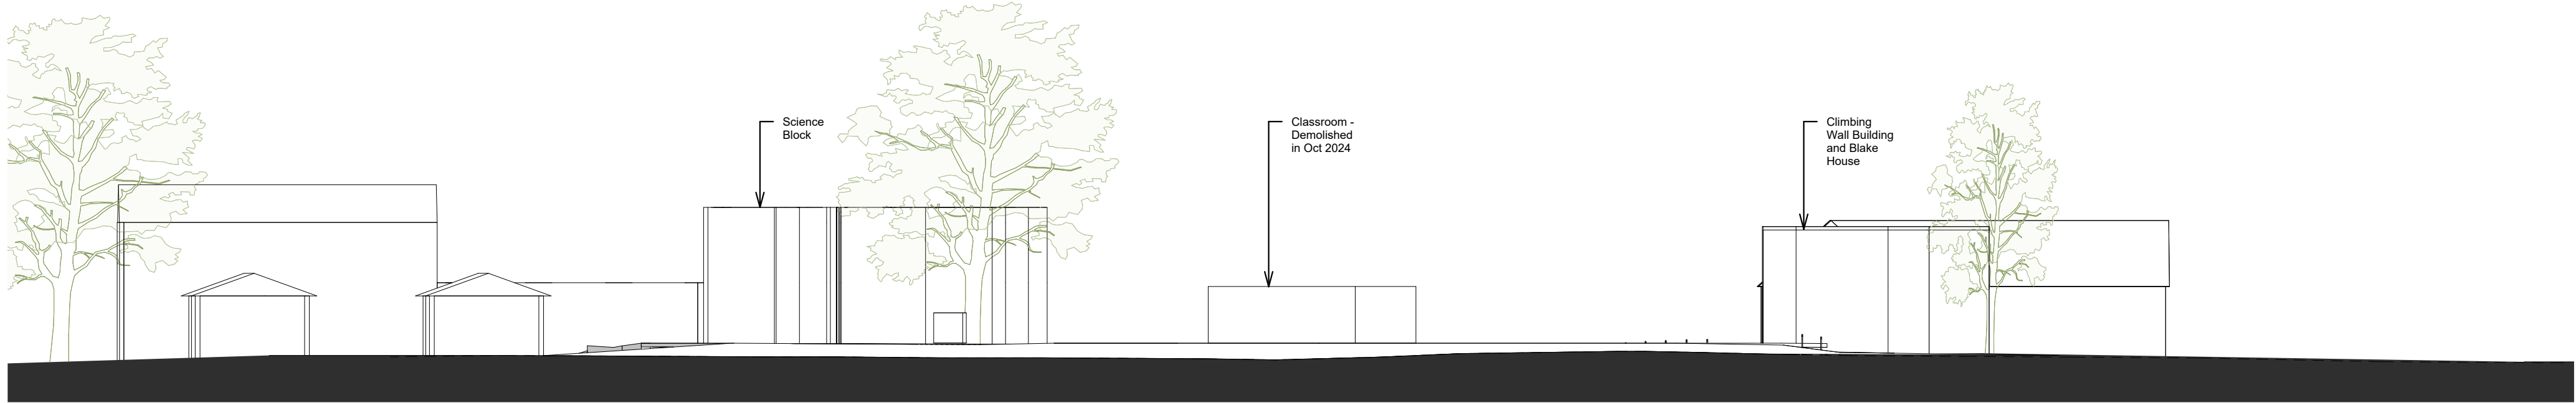

3 Existing Section FF
1 : 250

revision	date	by	appr	description
----------	------	----	------	-------------

Key Plan

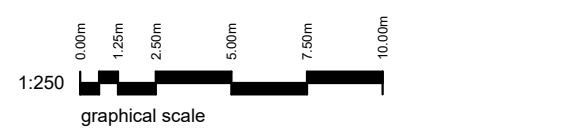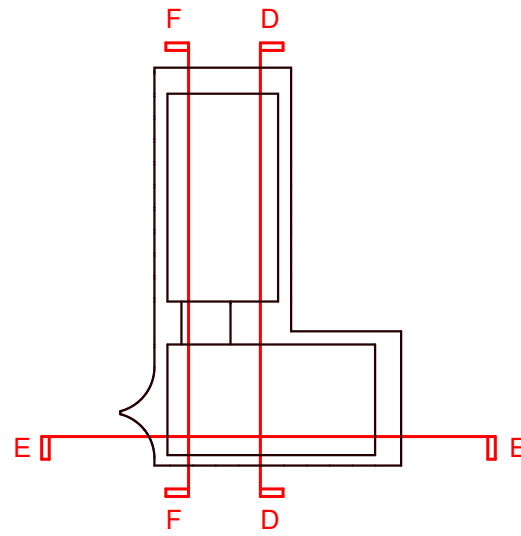

Client

Inspired Education

Project Name

Reddam House - New Boarding

Project Address

Reddam House, Berkshire, RG41 5BG

Design Stage

Concept Design

Drawing Title

Existing Sections (Sheet 02)

Scale	Sheet Size	Date
1 : 250	A1	19/12/2024
1 : 500	A3	

Drawn	Checked	Approved
SAR	LBE	SGR

Revision	Suitability Code
	For Planning

Drawing No.

RDH - HAP - ZZ - XX - DR - A - PL30002