


General Notes:


- Do not scale off this drawing.
- Use figured dimensions only.
- All dimensions to be verified prior to the commencement of any work or the production of any shop drawing.
- All omissions and discrepancies to be reported to the Architect immediately.
- This drawing is to be read in conjunction with all related Architect's and Engineer's drawings and any other relevant information.

Proposed demolition. Relocation of provisions to be confirmed by client
Medical Centre and Maintenance Office


Demolition taken place as of October 2024
Classroom

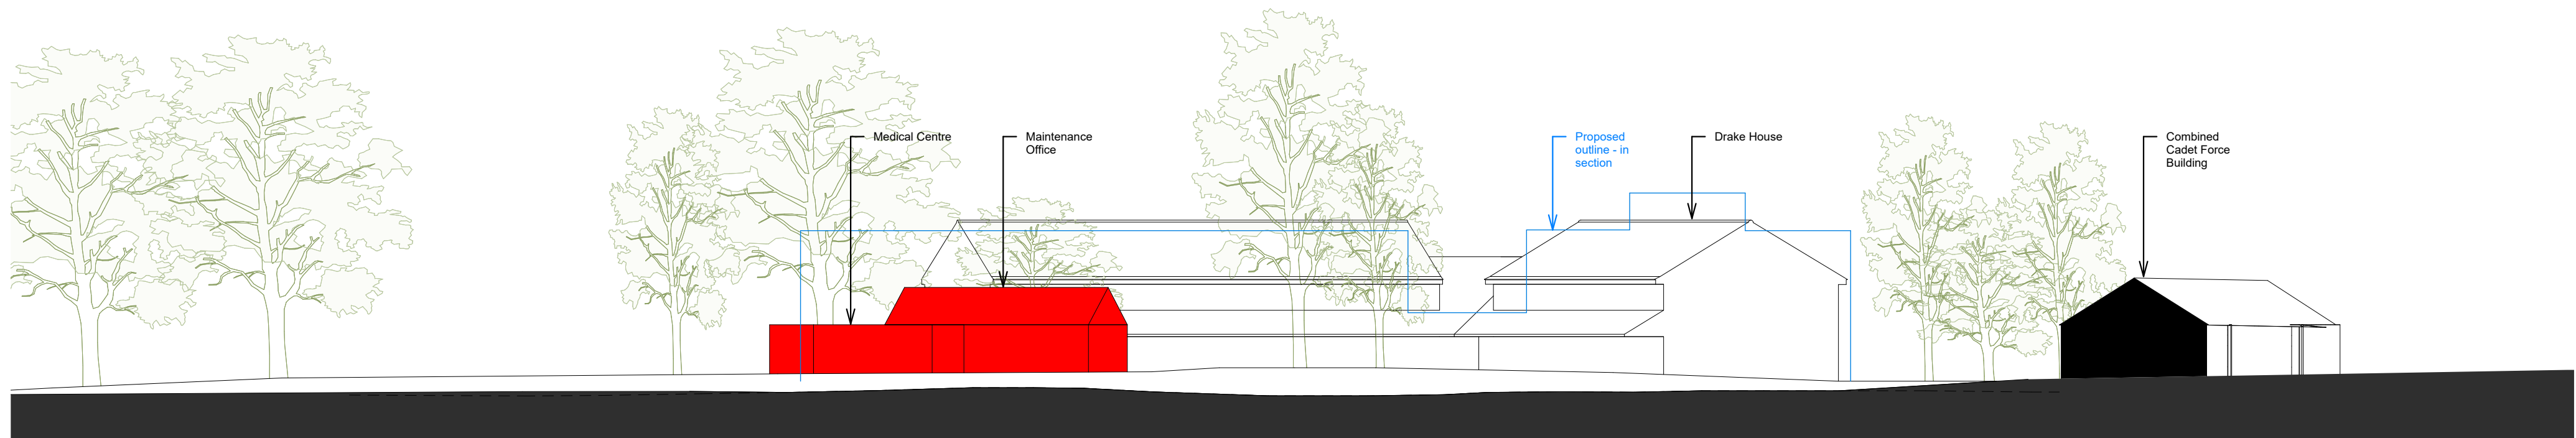

1 Existing Section - Demolition DD
1 : 250

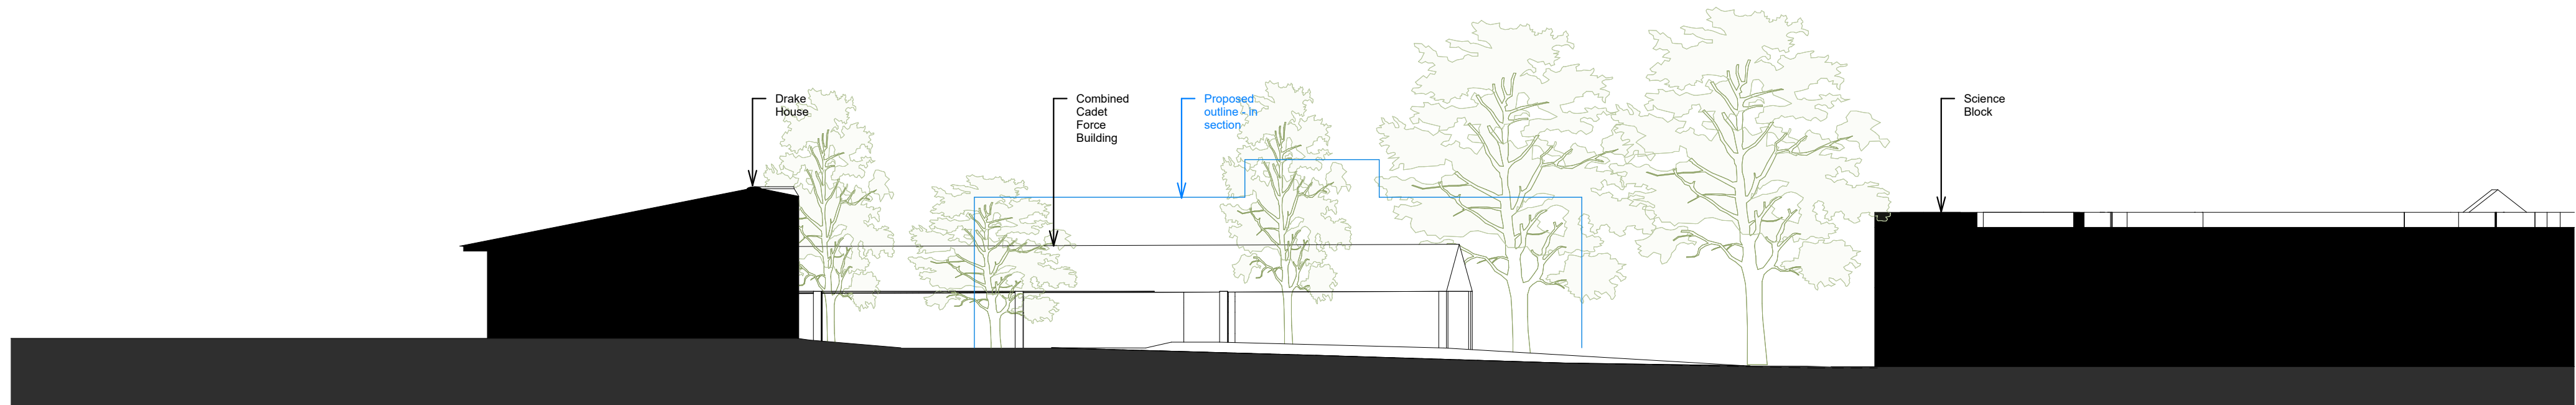



2 Existing Section - Demolition EE
1 : 250

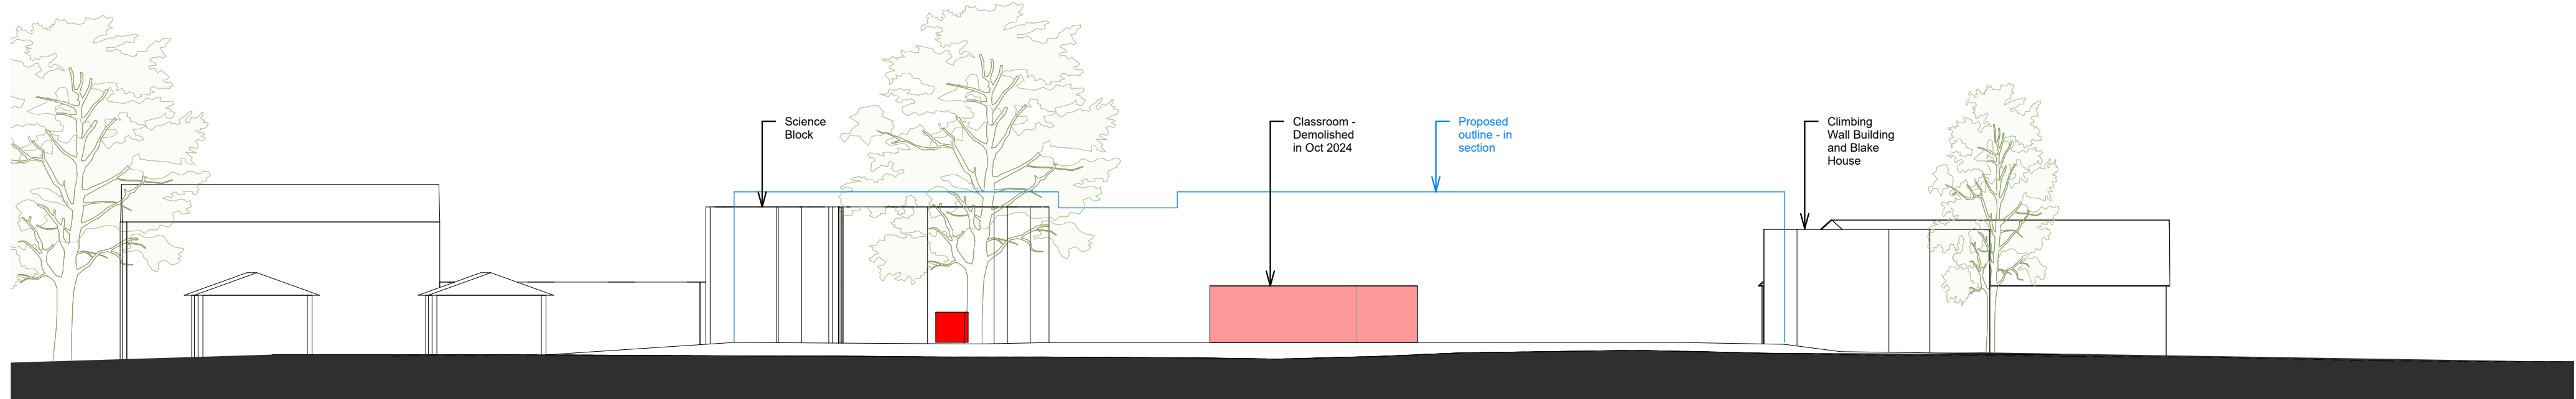

3 Existing Section - Demolition FF
1 : 250

revision	date	by	appr	description
----------	------	----	------	-------------

Key Plan

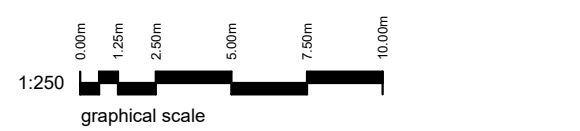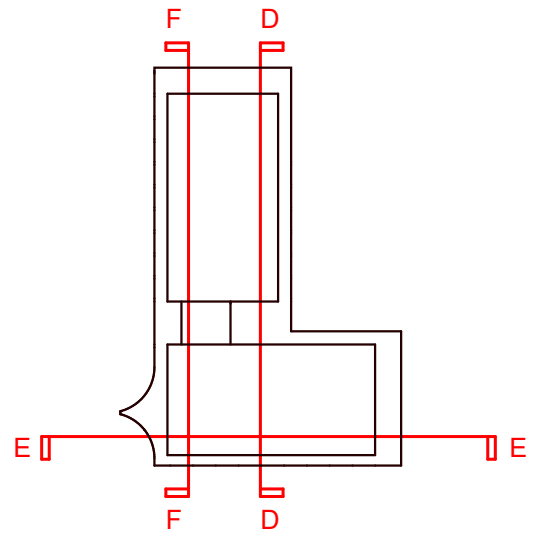

Client

Inspired Education

Project Name

Reddam House - New Boarding

Project Address

Reddam House, Berkshire, RG41 5BG

Design Stage

Concept Design

Drawing Title

Demolition Sections (Sheet 02)

Scale	Sheet Size	Date
As indicated	A1	19/12/2024
1 : 500	A3	

Drawn	Checked	Approved
SAR	LBE	SGR

Revision	Suitability Code
	For Planning

Drawing No.

RDH - HAP - ZZ - XX - DR - A - PL31002